


*For the purposes of Planning Consent the following applies to any copy of this drawing made by the Local Authority:


This copy has been made by and with the authority of the person required to make the plan and drawing open to public inspection pursuant to Section 47 of the Copyright, Designs and Patents Act 1988. Unless that Act provides a relevant exception to copyright, the copy must not be copied without the prior permission of the copyright owner. If any copy is made under the authority only the whole drawing including the copyright holder's name and this notice, is to be copied.*

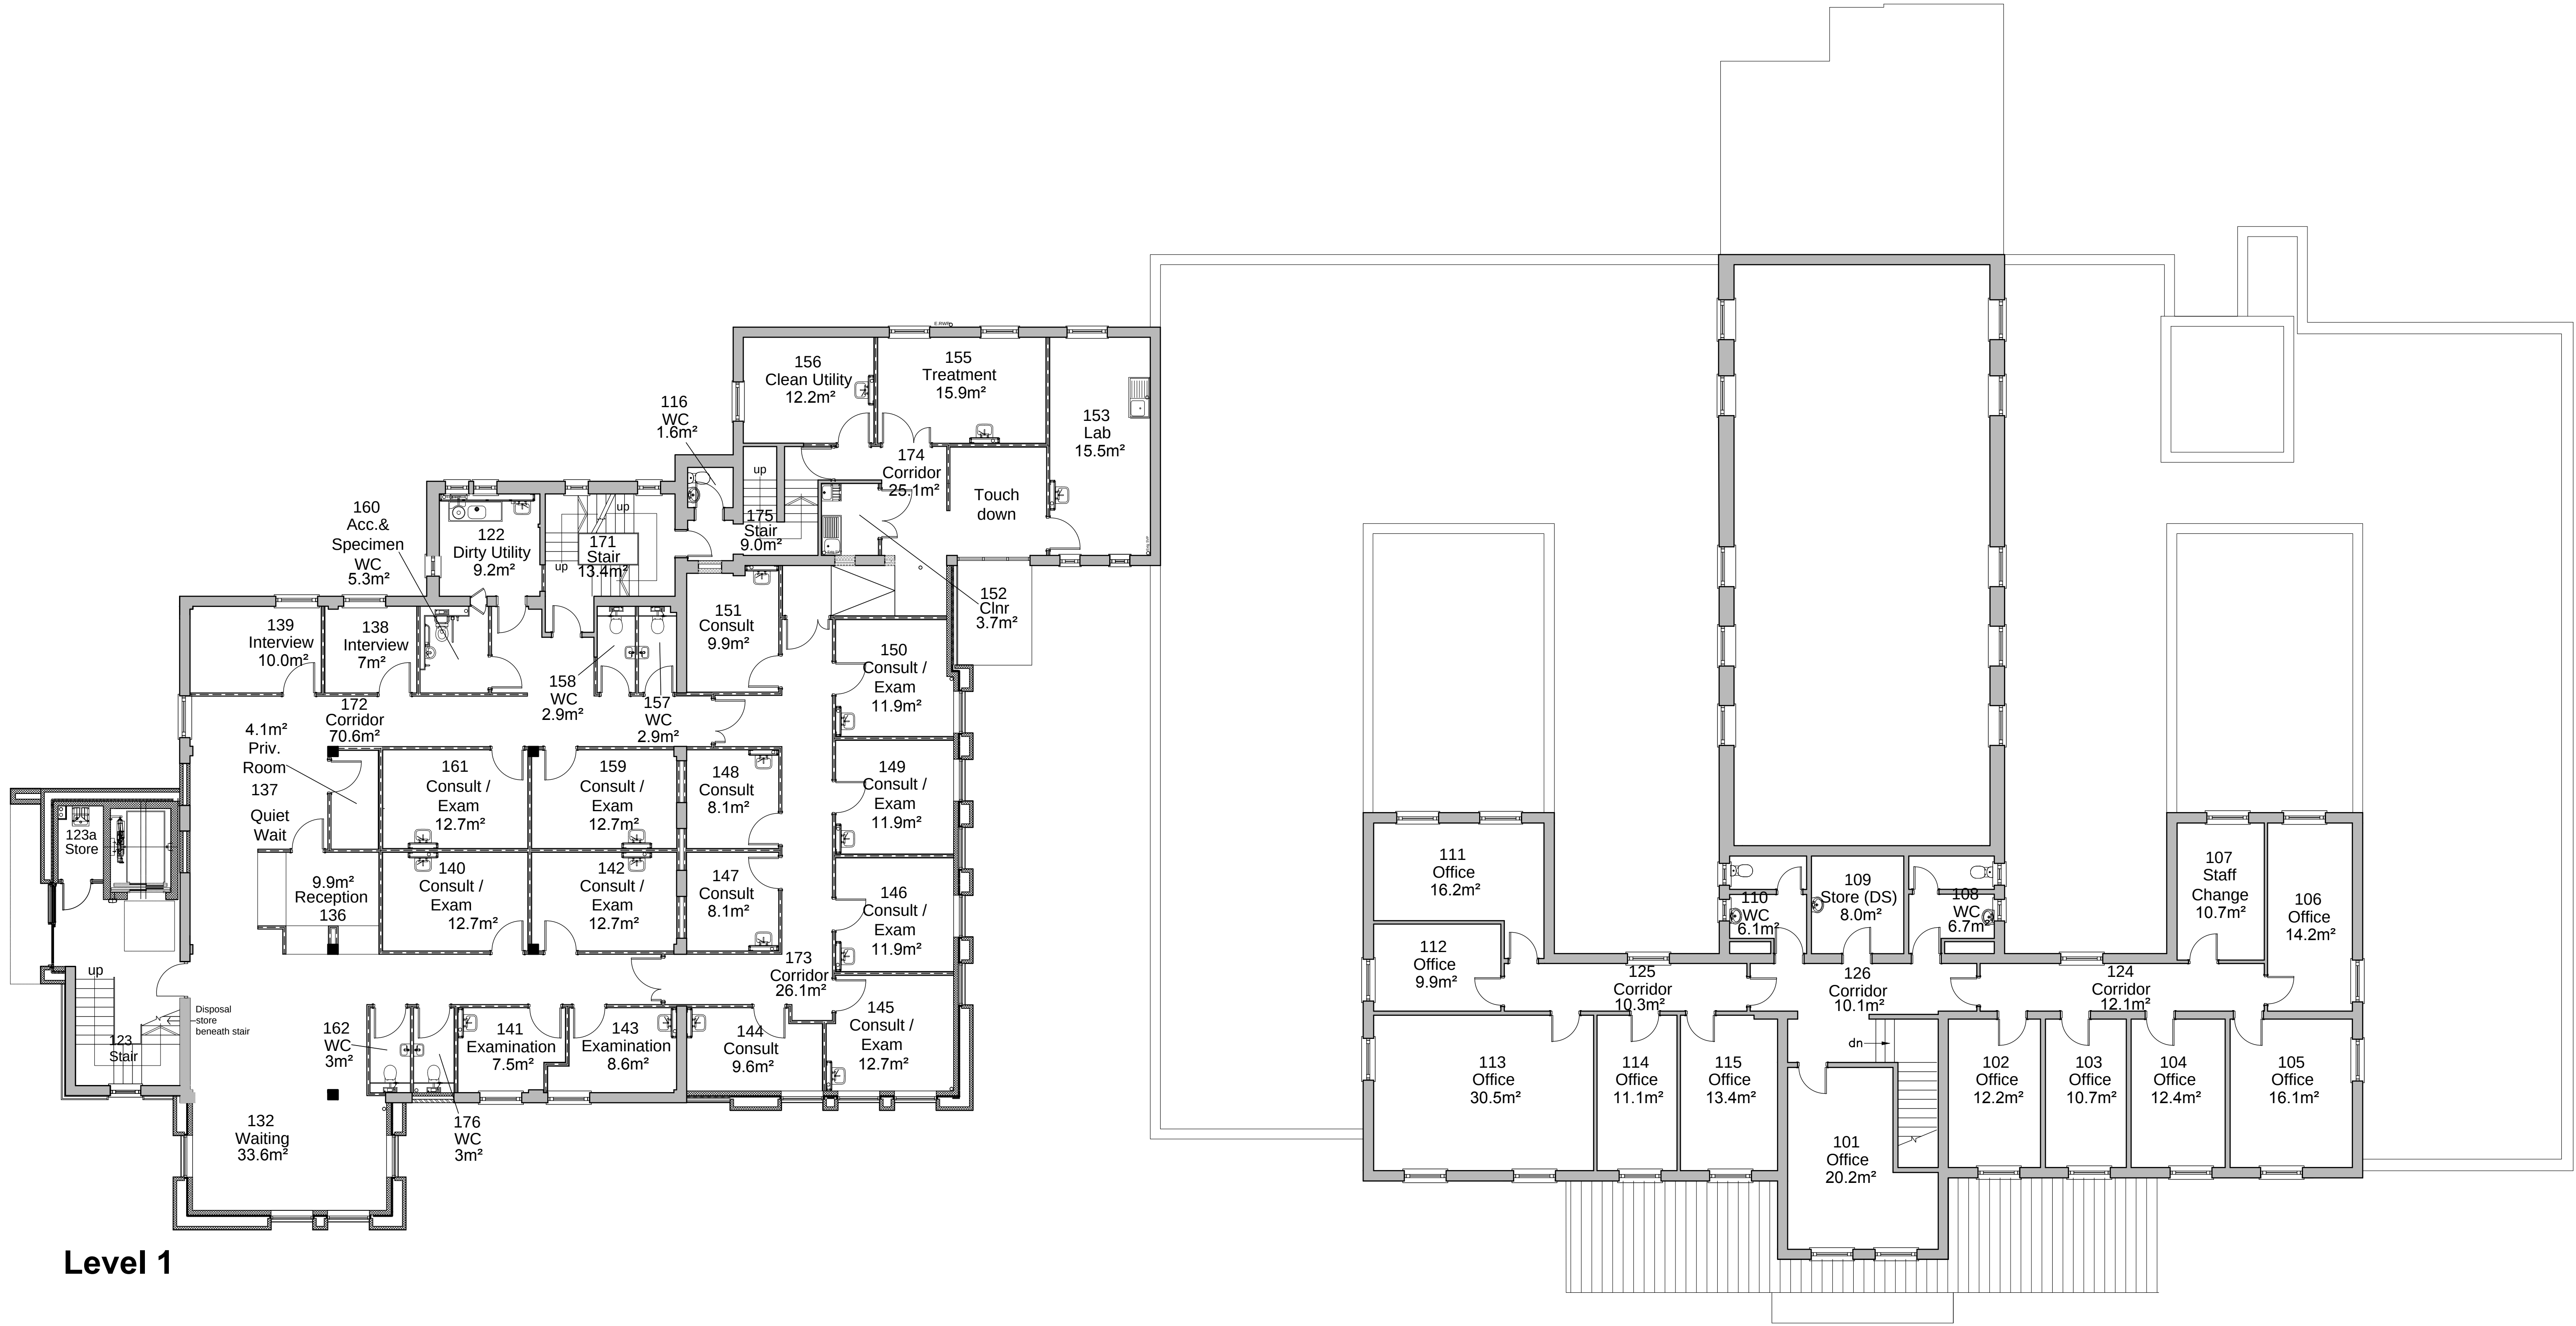


Level 1



Issue Purpose: PLANNING APPLICATION

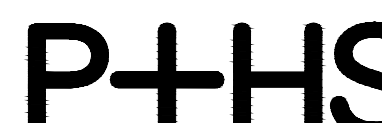P+HS Architects				
The Old Station Station Road Stokesley TS9 7AB	Queens House 34 Wellington Street Leeds LS1 2DE	Studio 14 Blackstock Mews London N4 2BT		
01642 712684	0113 245 4332	0207 288 1232		
www.pandhs.co.uk				
Client	South West Yorks Partnership NHS Foundation Trust		Issued From	Leeds
Project	Community Hub, New Street, Barnsley		Date	March 2015
Title	Proposed First Floor Plan		Scale	1:100 @ A3
-			Drawn	JH Auth PS
Drawing Number	Revision		Do not scale from this drawing. Work to agreed dimensions, and any discrepancy is due to the way the drawing is reproduced.	
2464 - P - 22 - 1005	-		~	
Stage Identification: Design - D Construction - C				

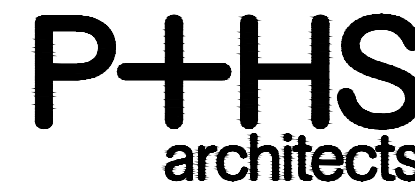

Do not scale from this drawing. Work to figures dimensions, and any discrepancy to be reported to the Architect.
Refer to larger scale drawings where available. © P+HS Architects Limited