



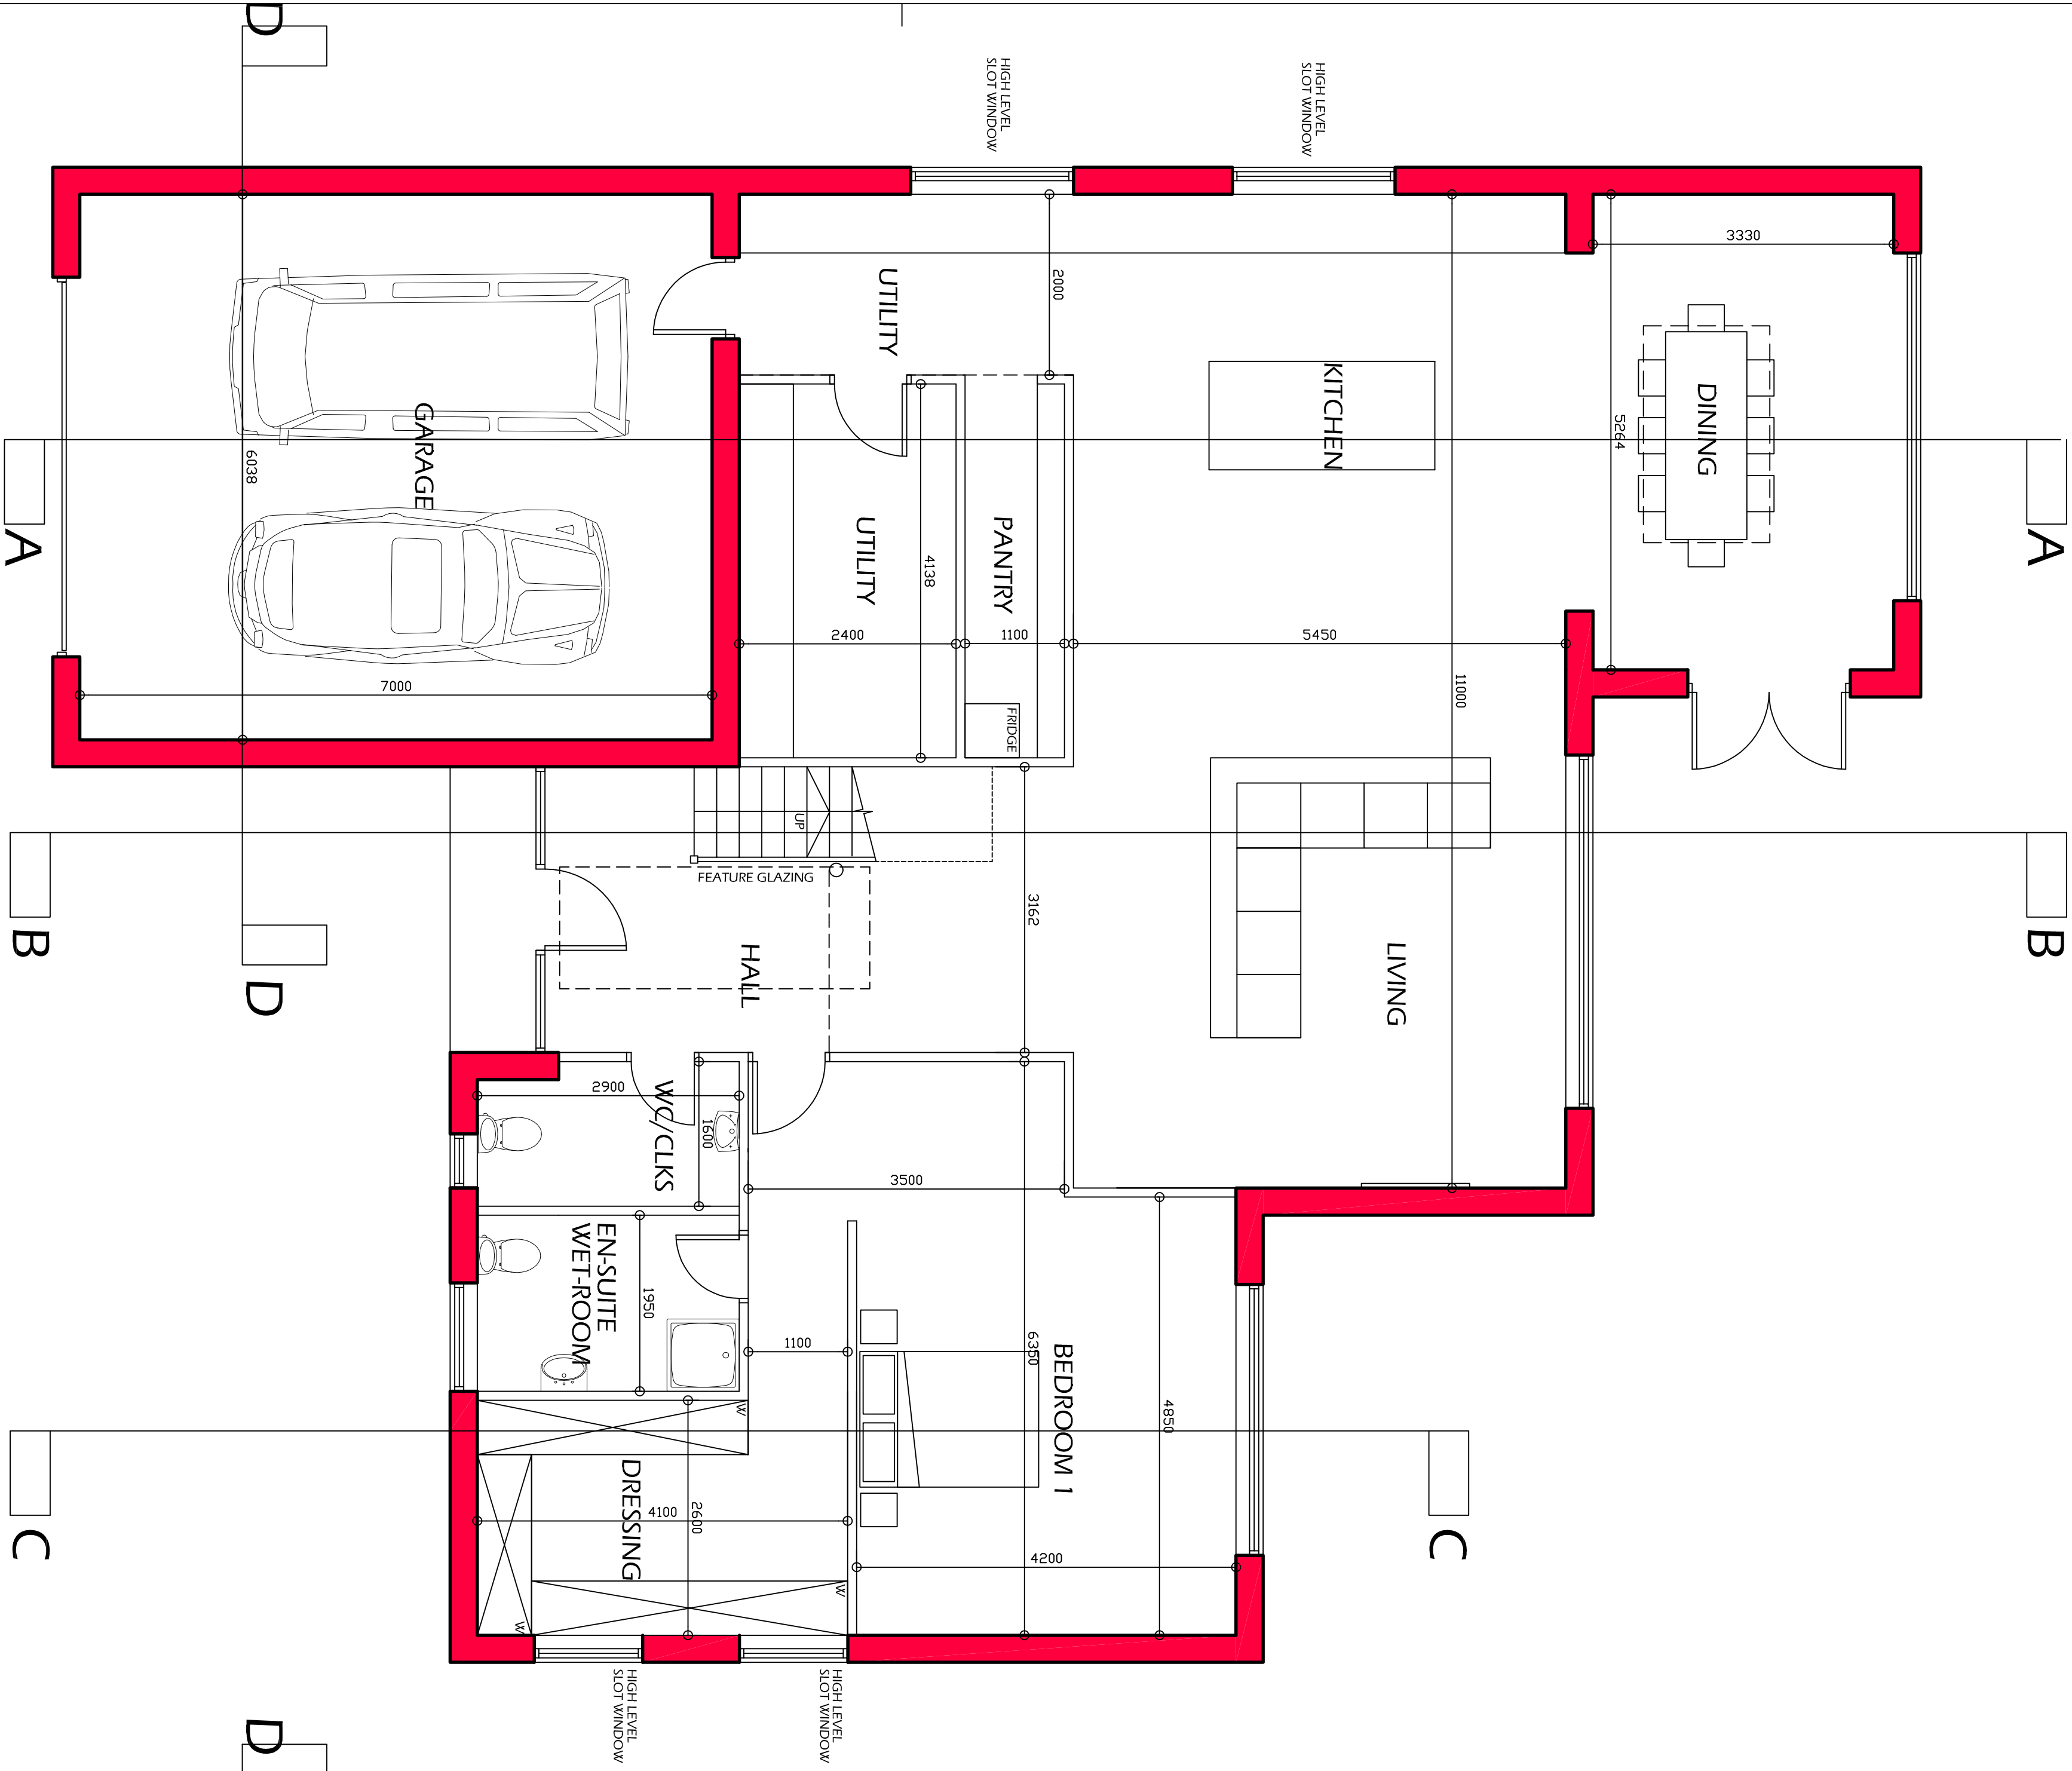

PROPOSED GROUND FLOOR PLAN 1:100

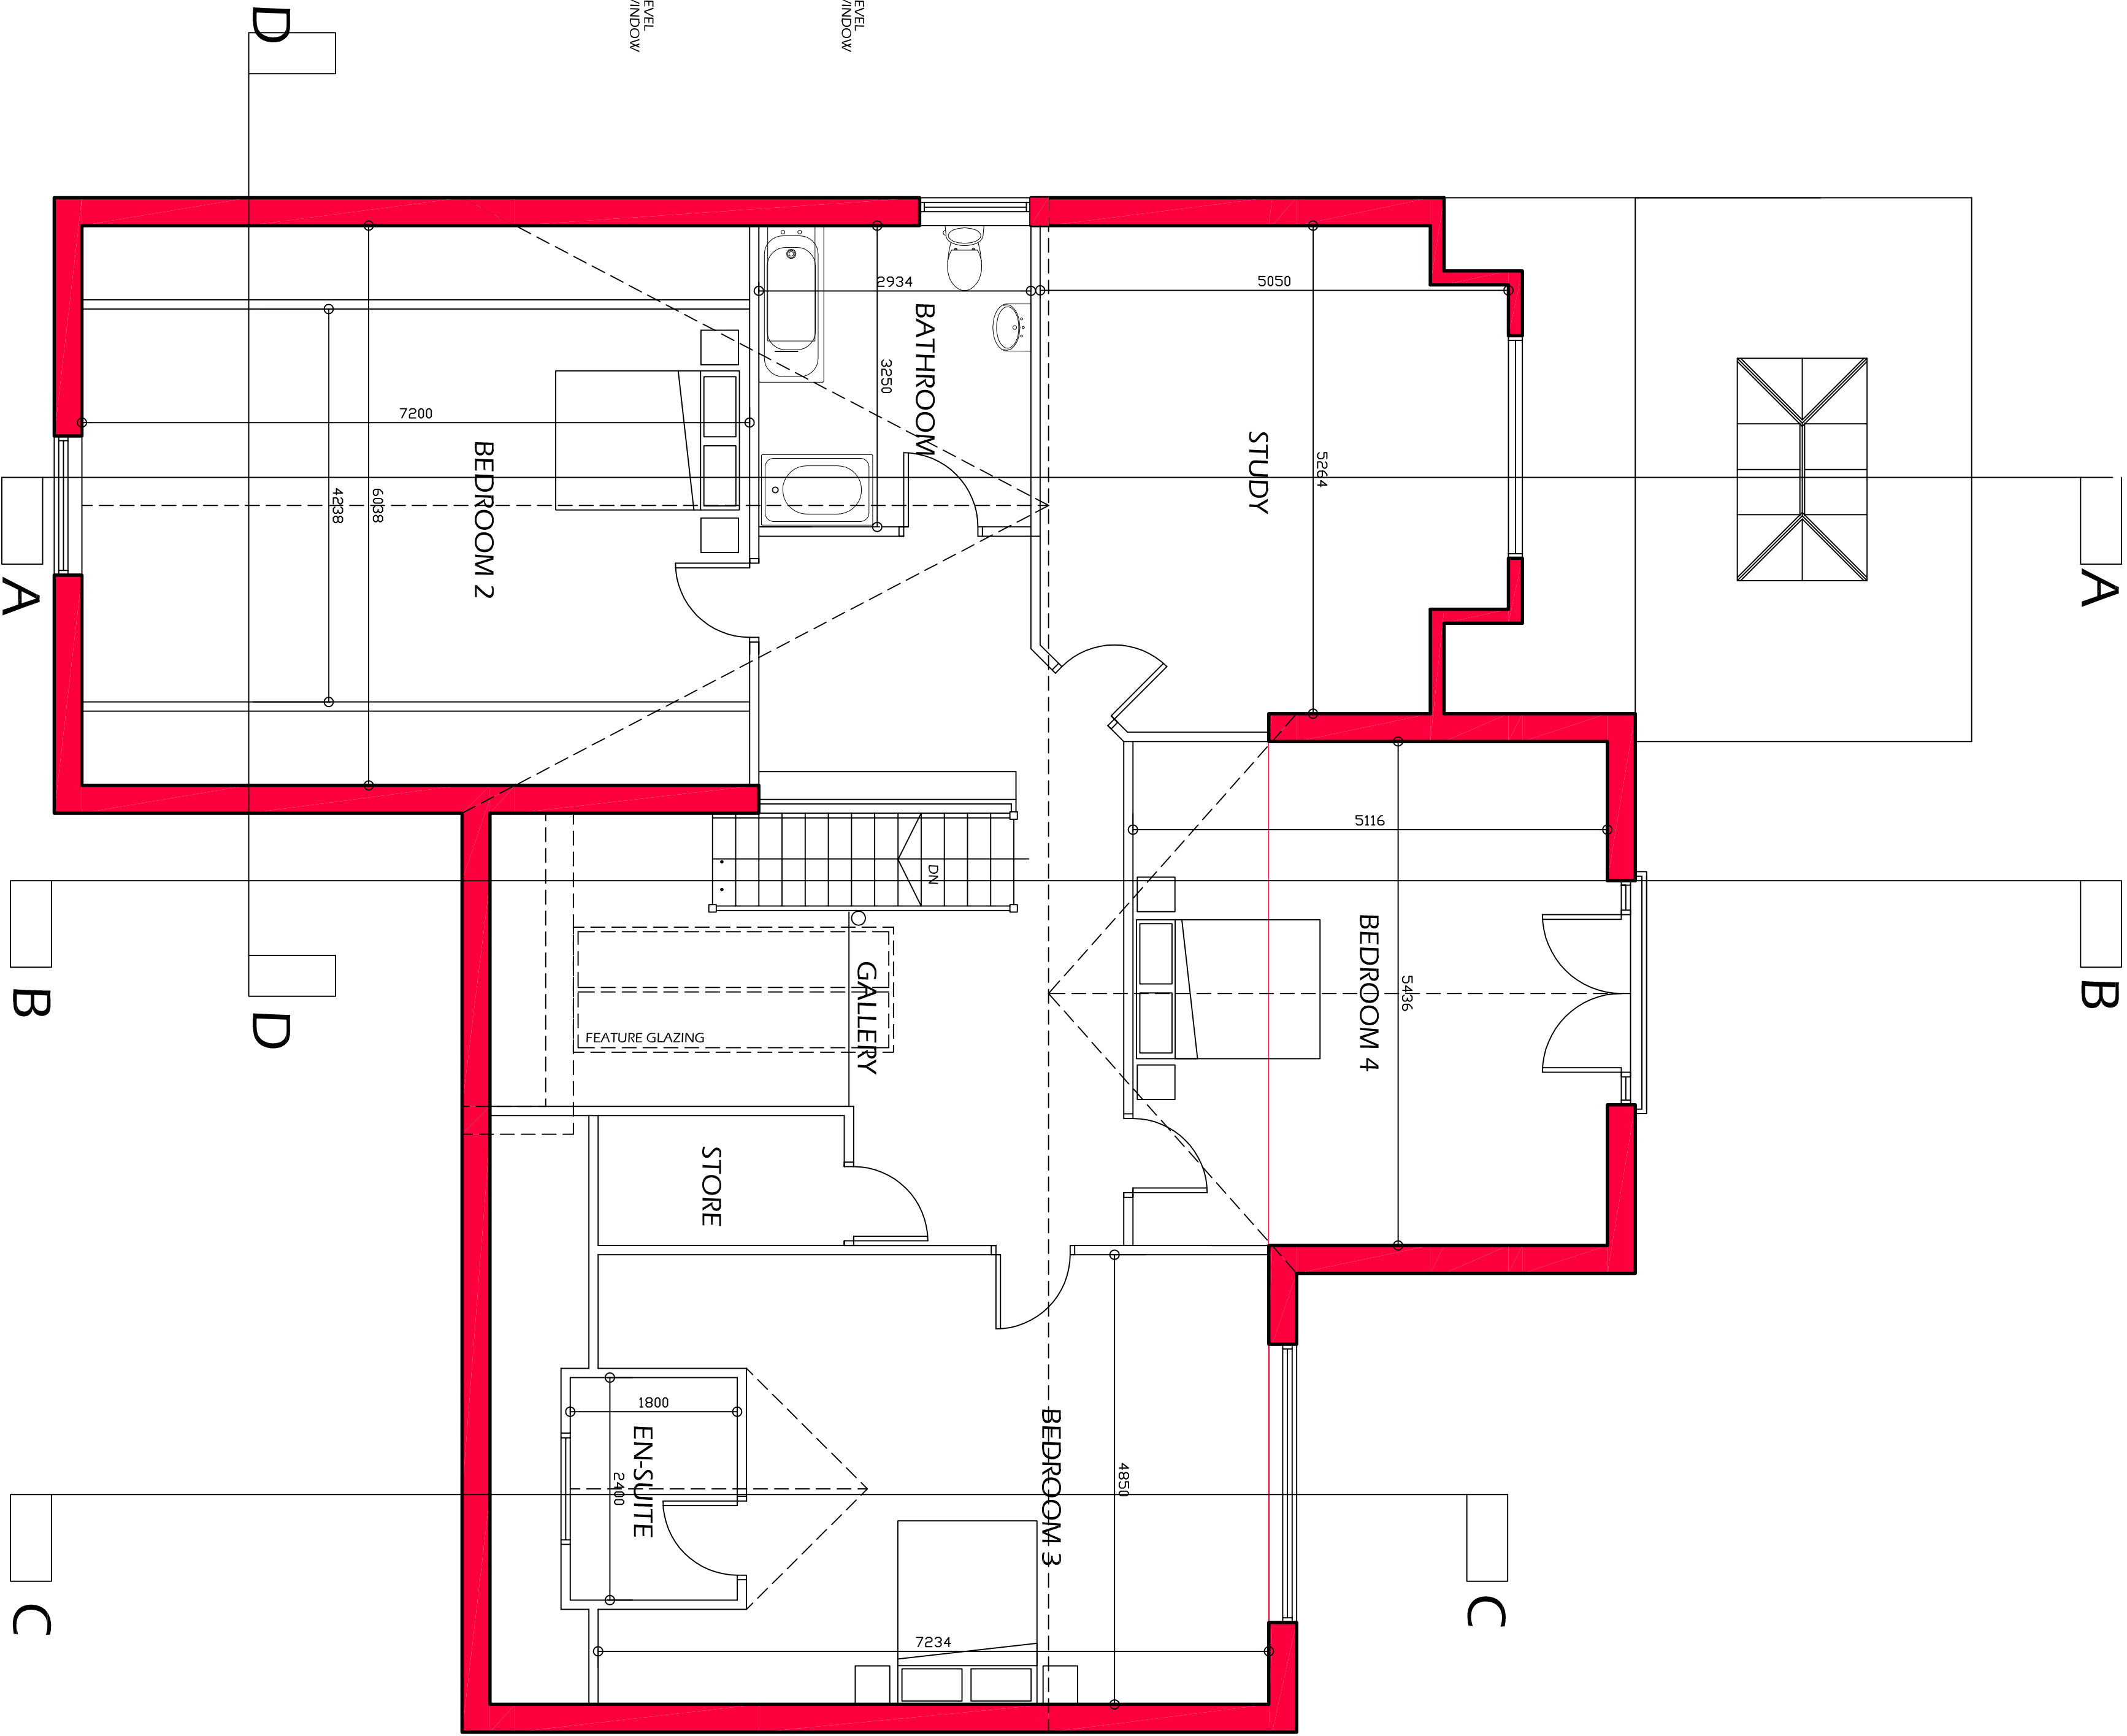

PROPOSED FIRST FLOOR PLAN 1:100

Notes:

1. THE DRAWING AND THE COPYRIGHT AND PATENT HEREIN ARE RESERVED BY THE ARCHITECTURAL SERVICES, NYP ARCHITECTURAL SERVICES, 24 TIMPDALE DRIVE, CAMTHORNE, BRANISLEY. IT IS NOT TO BE USED OR REPRODUCED IN ANY MANNER WITHOUT THE WRITTEN PERMISSION OF THE ARCHITECTURAL SERVICES, NYP ARCHITECTURAL SERVICES.
2. CONTRACTORS AND SUB-CONTRACTORS MUST CHECK AND AGREE ALL DIMENSIONS BEFORE PREPARING SHOP DRAWINGS OR COMMENCING WORK ON SITE.
3. CONTRACTORS ARE RESPONSIBLE FOR INFORMING THE DESIGNER OF ANY DISCREPANCY, RESOLVED ON THE DRAWING, OR BETWEEN THE DRAWING AND THE FIELD CONDITIONS, PRIOR TO COMMENCING THE STATED WORK OF CONTRACT IN RESPECT OF THE WORK.
4. WRITTEN DIMENSIONS ONLY ARE TO BE USED FROM THIS DRAWING. IF IN ANY DOUBT ASK FOR CLARIFICATION.



NYP ARCHITECTURAL SERVICES

The Grove, High Street, Oban, Argyll, PA34 6JG, Tel: 01726 20089, E-mail: sales@nyp.co.uk / info@nyp.co.uk

Client: MR & MRS CARTMIST

Project: PROPOSED DWELLING

24 TIMPDALE DRIVE, CAMTHORNE, BRANISLEY

ST/5 42N

Drawing Title: SKETCH SCHEDULE GROUND AND FIRST FLOOR PLAN

Date: MAY 2016

Ref: 02/61

Dwg. No. SK01

Scale: A1

Rev. D