




SECTION 06 - LONGSECTION
SCALE: H 1:500, V 1:500. DATUM: 130.000

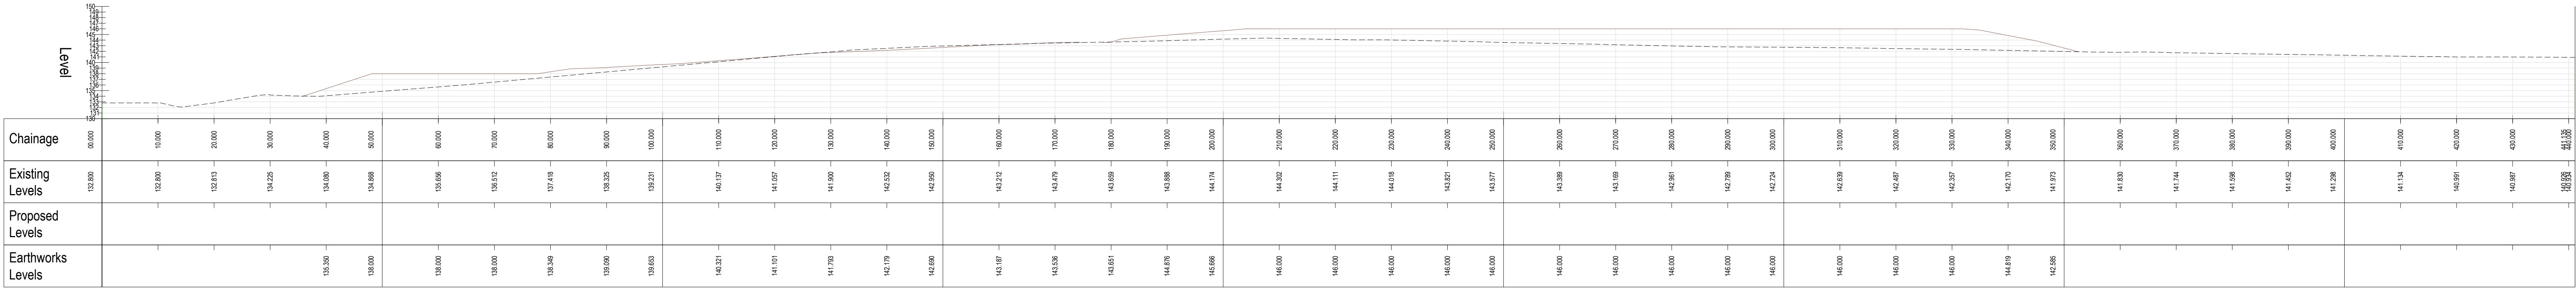


SECTION 07 - LONGSECTION
SCALE: H 1:500, V 1:500. DATUM: 130.000

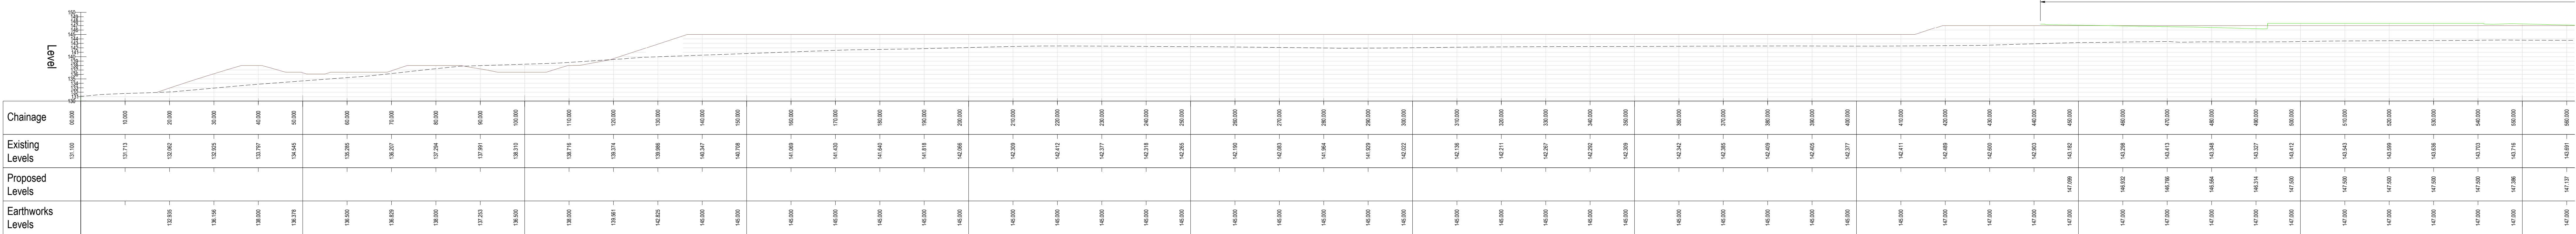


SECTION 08 - LONGSECTION
SCALE: H 1:500, V 1:500. DATUM: 130.000

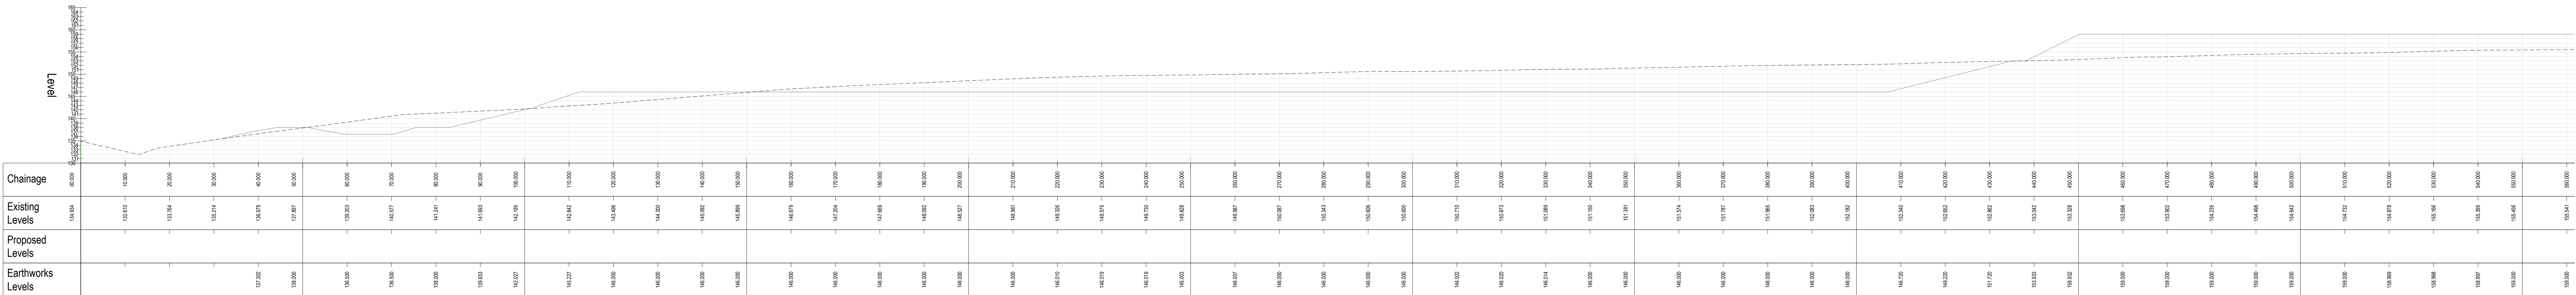

SECTION 09 - LONGSECTION
SCALE: H 1:500, V 1:500. DATUM: 130.000

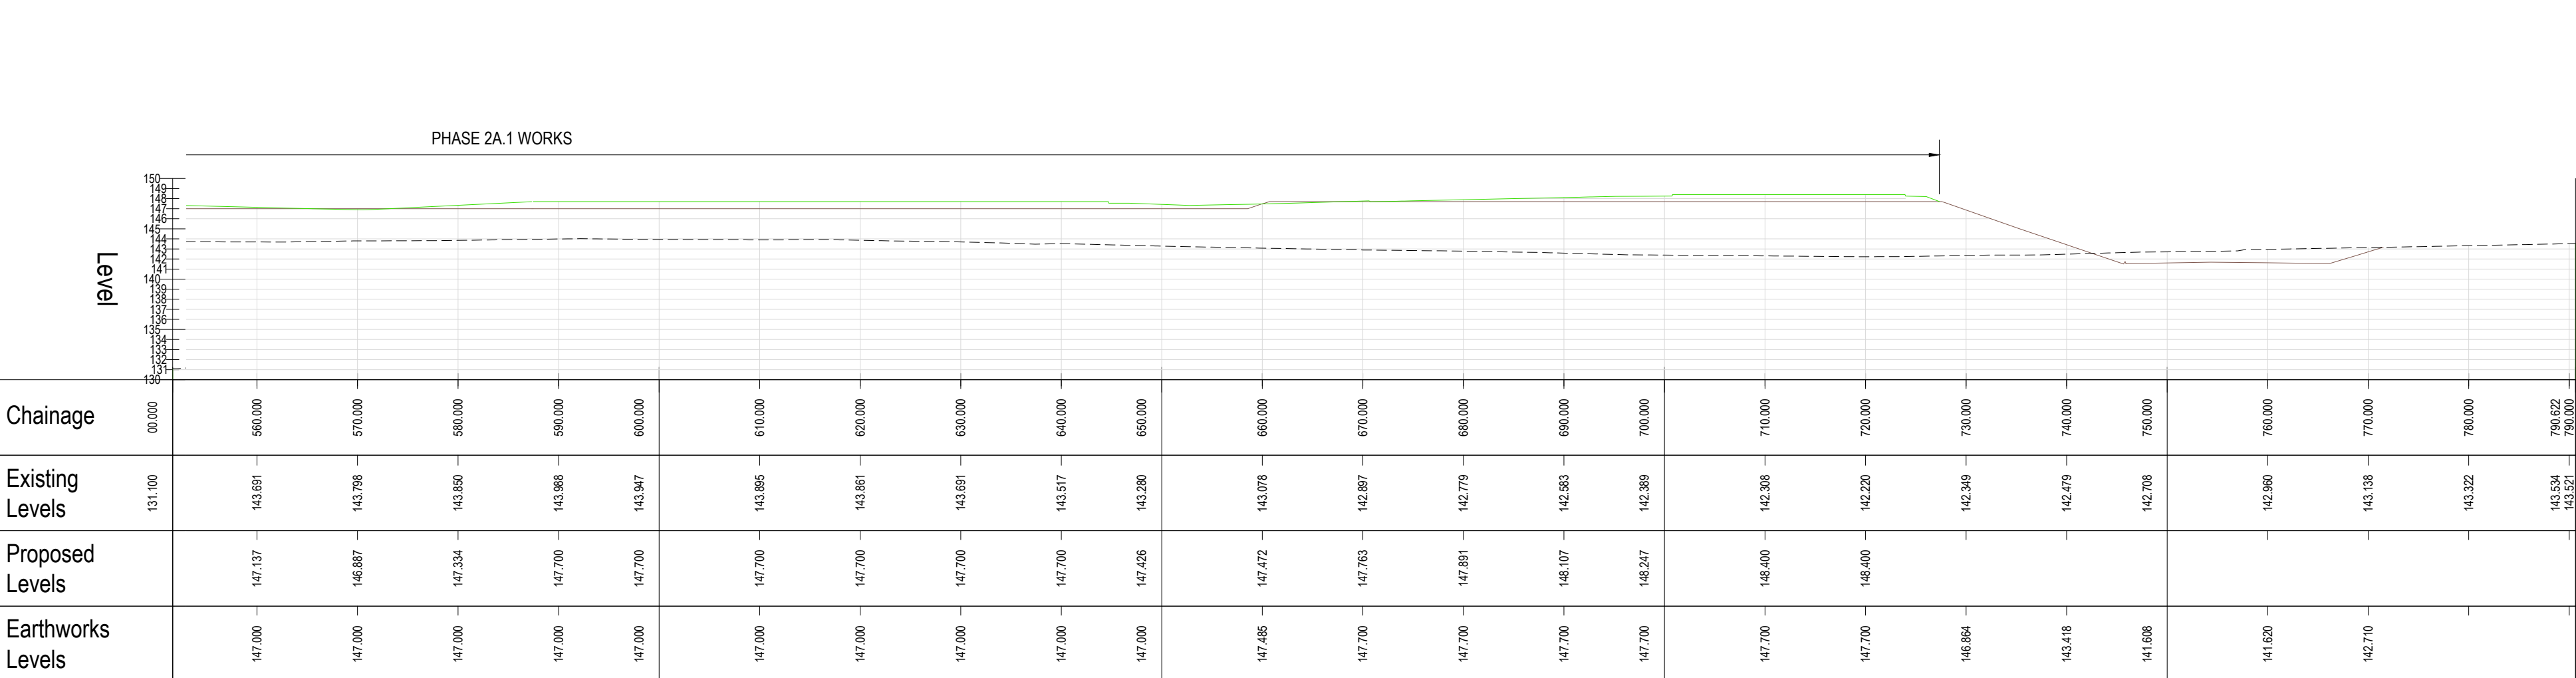


SECTION 08 - LONGSECTION (CONTINUATION)
SCALE: H 1:500, V 1:500. DATUM: 130.000

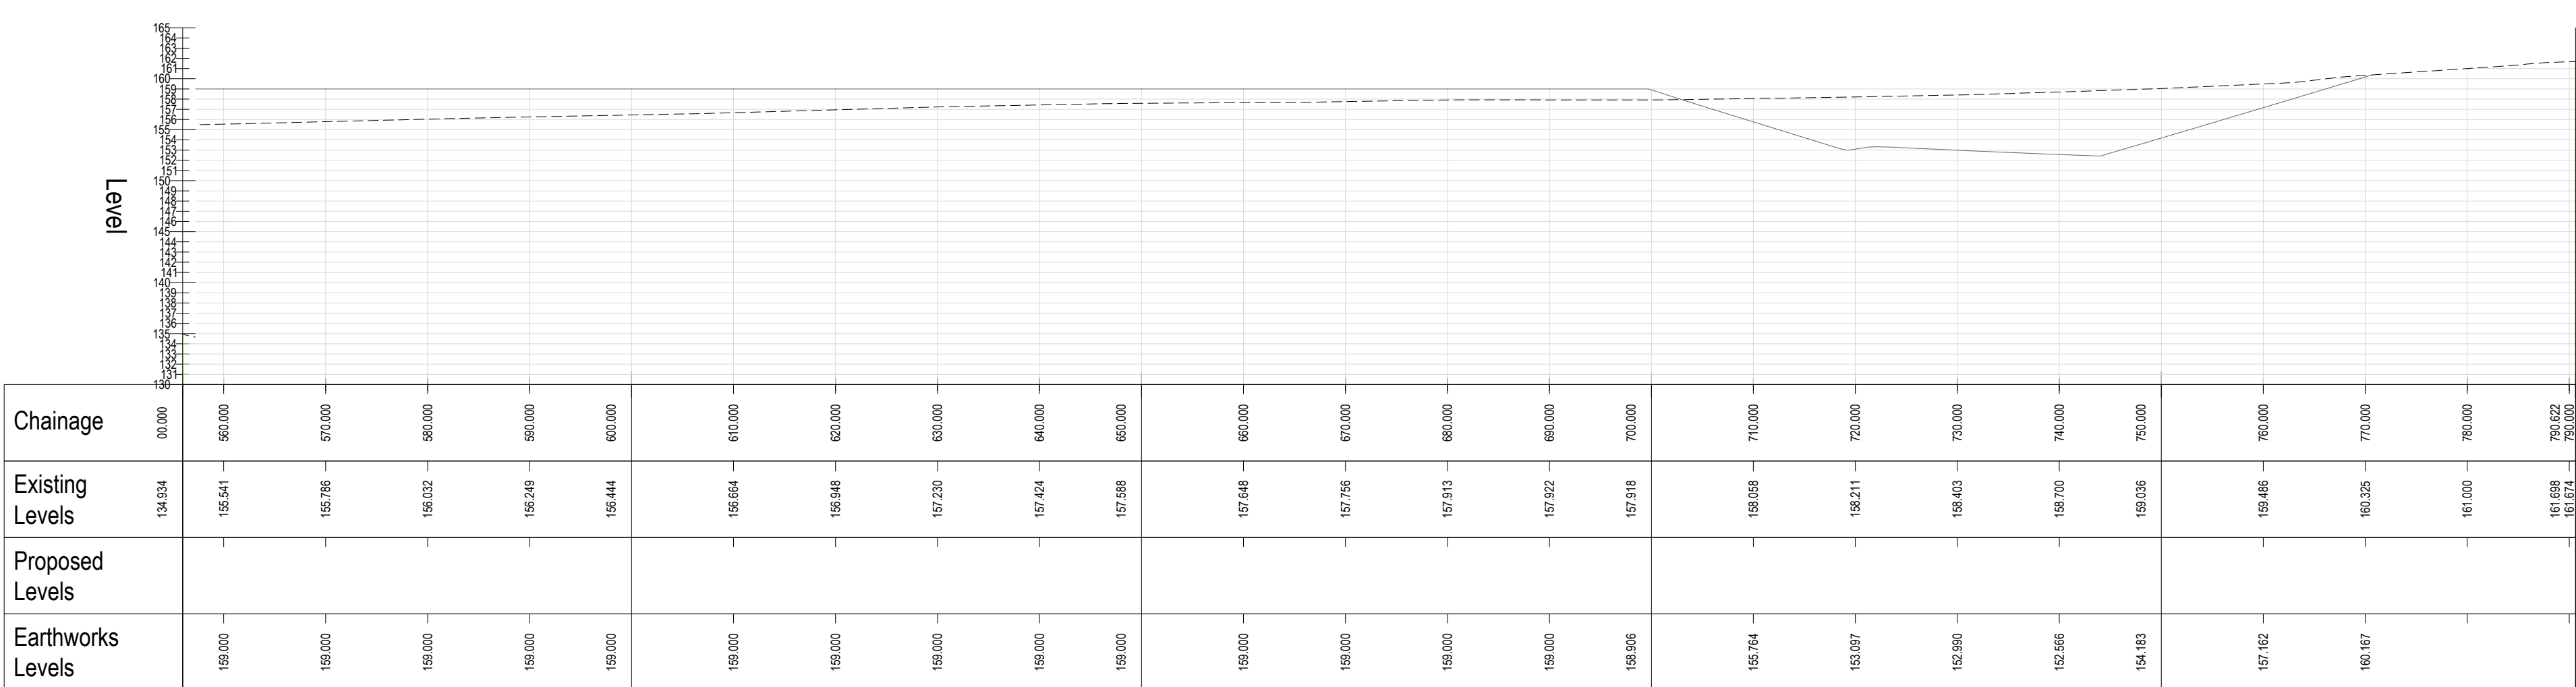

SECTION 09 - LONGSECTION (CONTINUATION)
SCALE: H 1:500, V 1:500. DATUM: 130.000

REFER TO RWO DRAWING Y20112-D603 FOR
SECTION LOCATION PLAN.

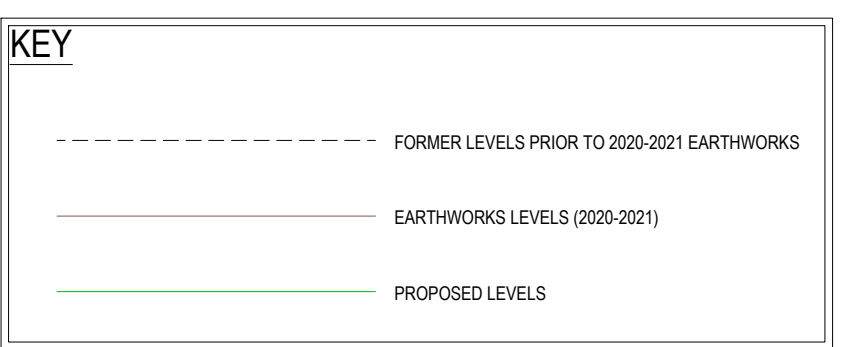

29.11.2021	SECTION 3.3 UPDATED TO SUIT LATEST SITE PLAN	AMF	VW	3	
14.05.2021	INFO ADDED TO SUIT PLANNING CONSULTANTS COMMENTS	AMF	VW	1	
11.05.2021	FIRST ISSUE	AMF	VW	1	
Revisions		Drawn	Checked	Rev	
Date					
Dwg Status					
PRELIMINARY					
NORTH EAST 0159 205632  CONSULTING ENGINEERS WWW.RWO.GROUP networking@rwo.co.uk					
Client					
HARWORTH GROUP					
Project					
ROCKINGHAM PHASE 2 BIRDWELL					
Title					
SITE SECTIONS SHEET 2 OF 2					
DO NOT SCALE		Scale @ A2: 1:500	Drawn: AMF	Checked: VW	Date: 11.05.2021
Job No: Y20112		Drawn: AMF	Checked: VW	Rev: 3	