



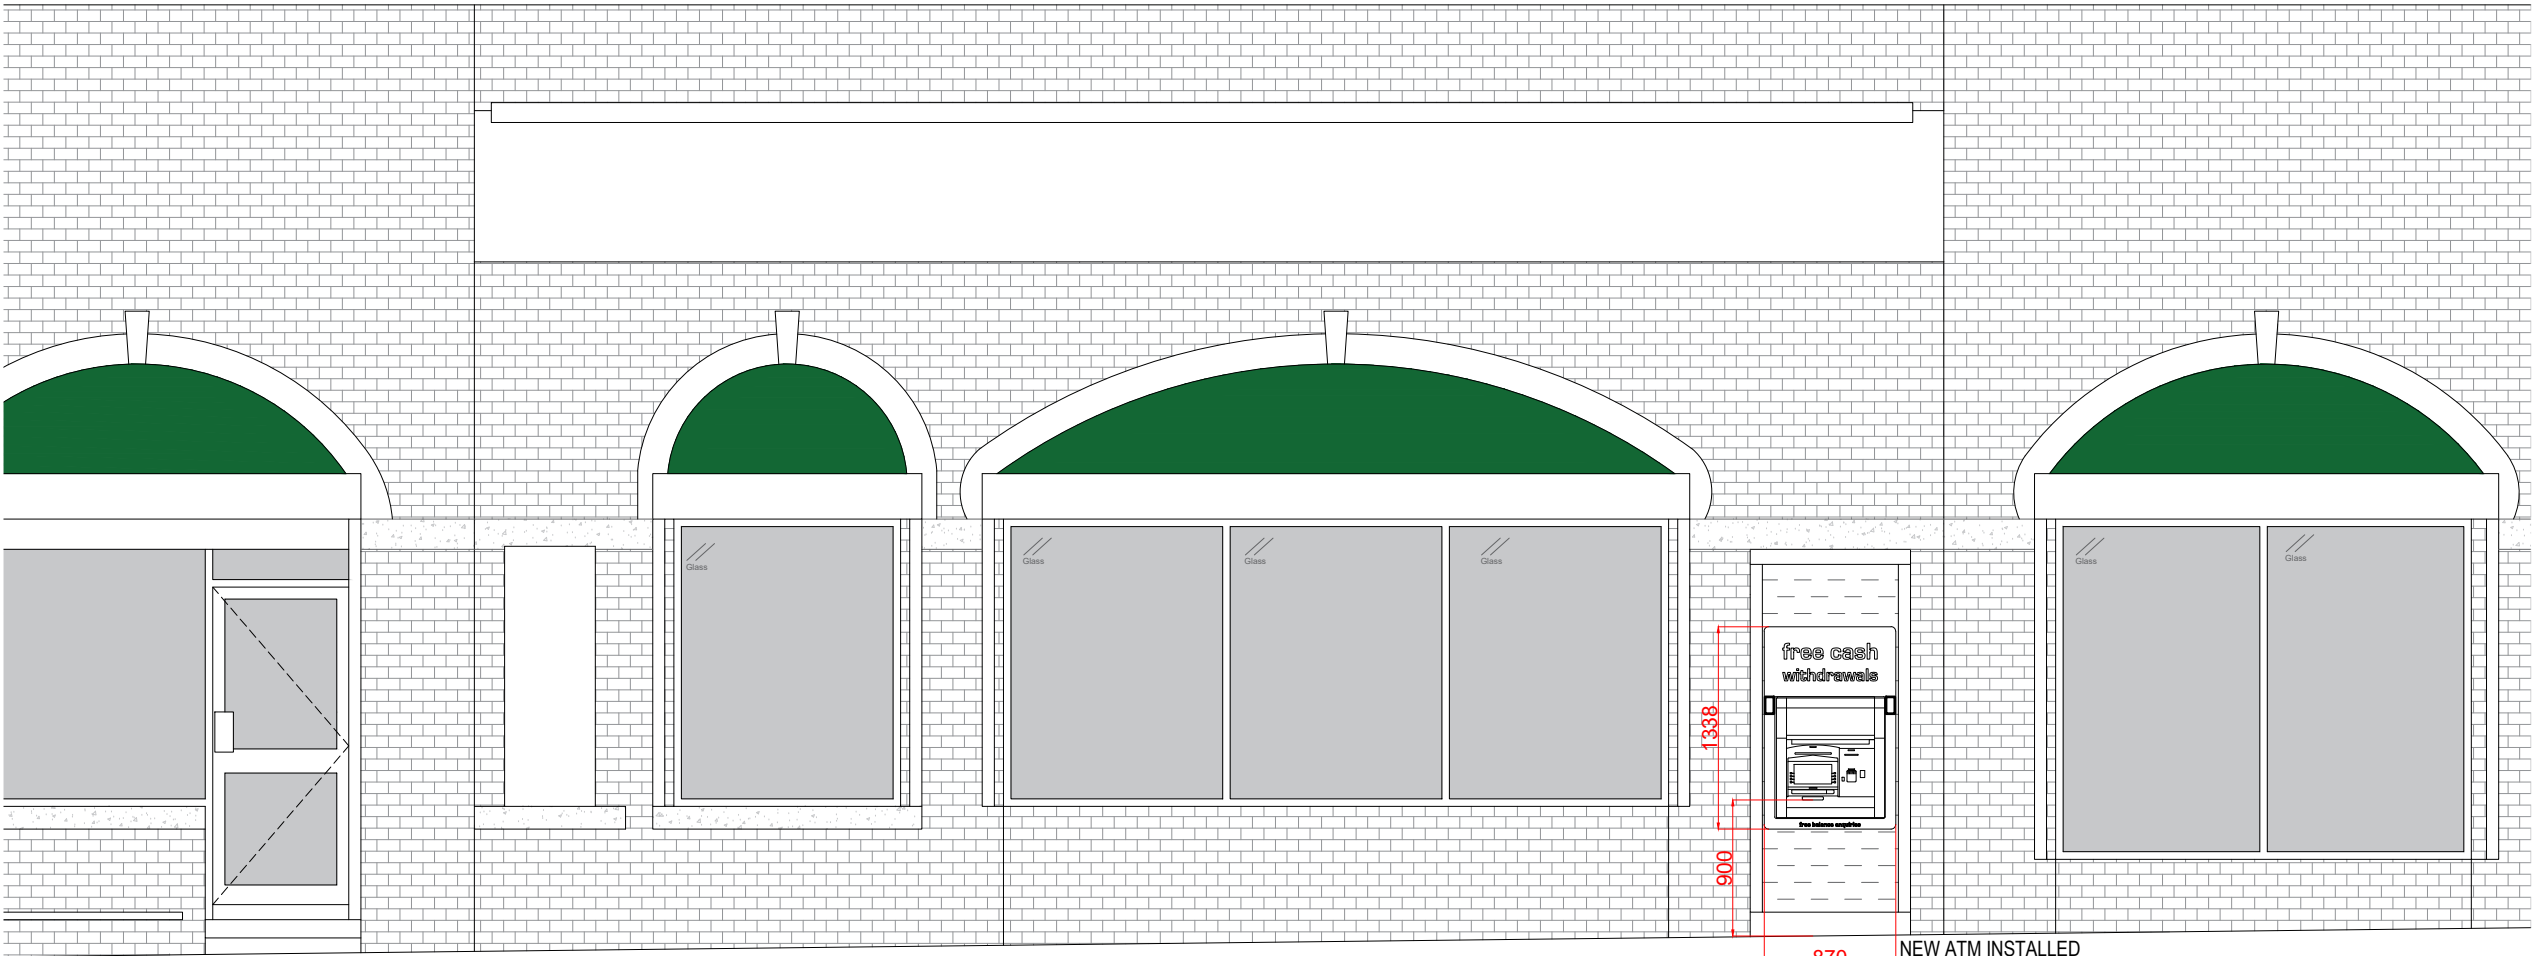

PROPOSED FRONT ELEVATION

Scale 1:50

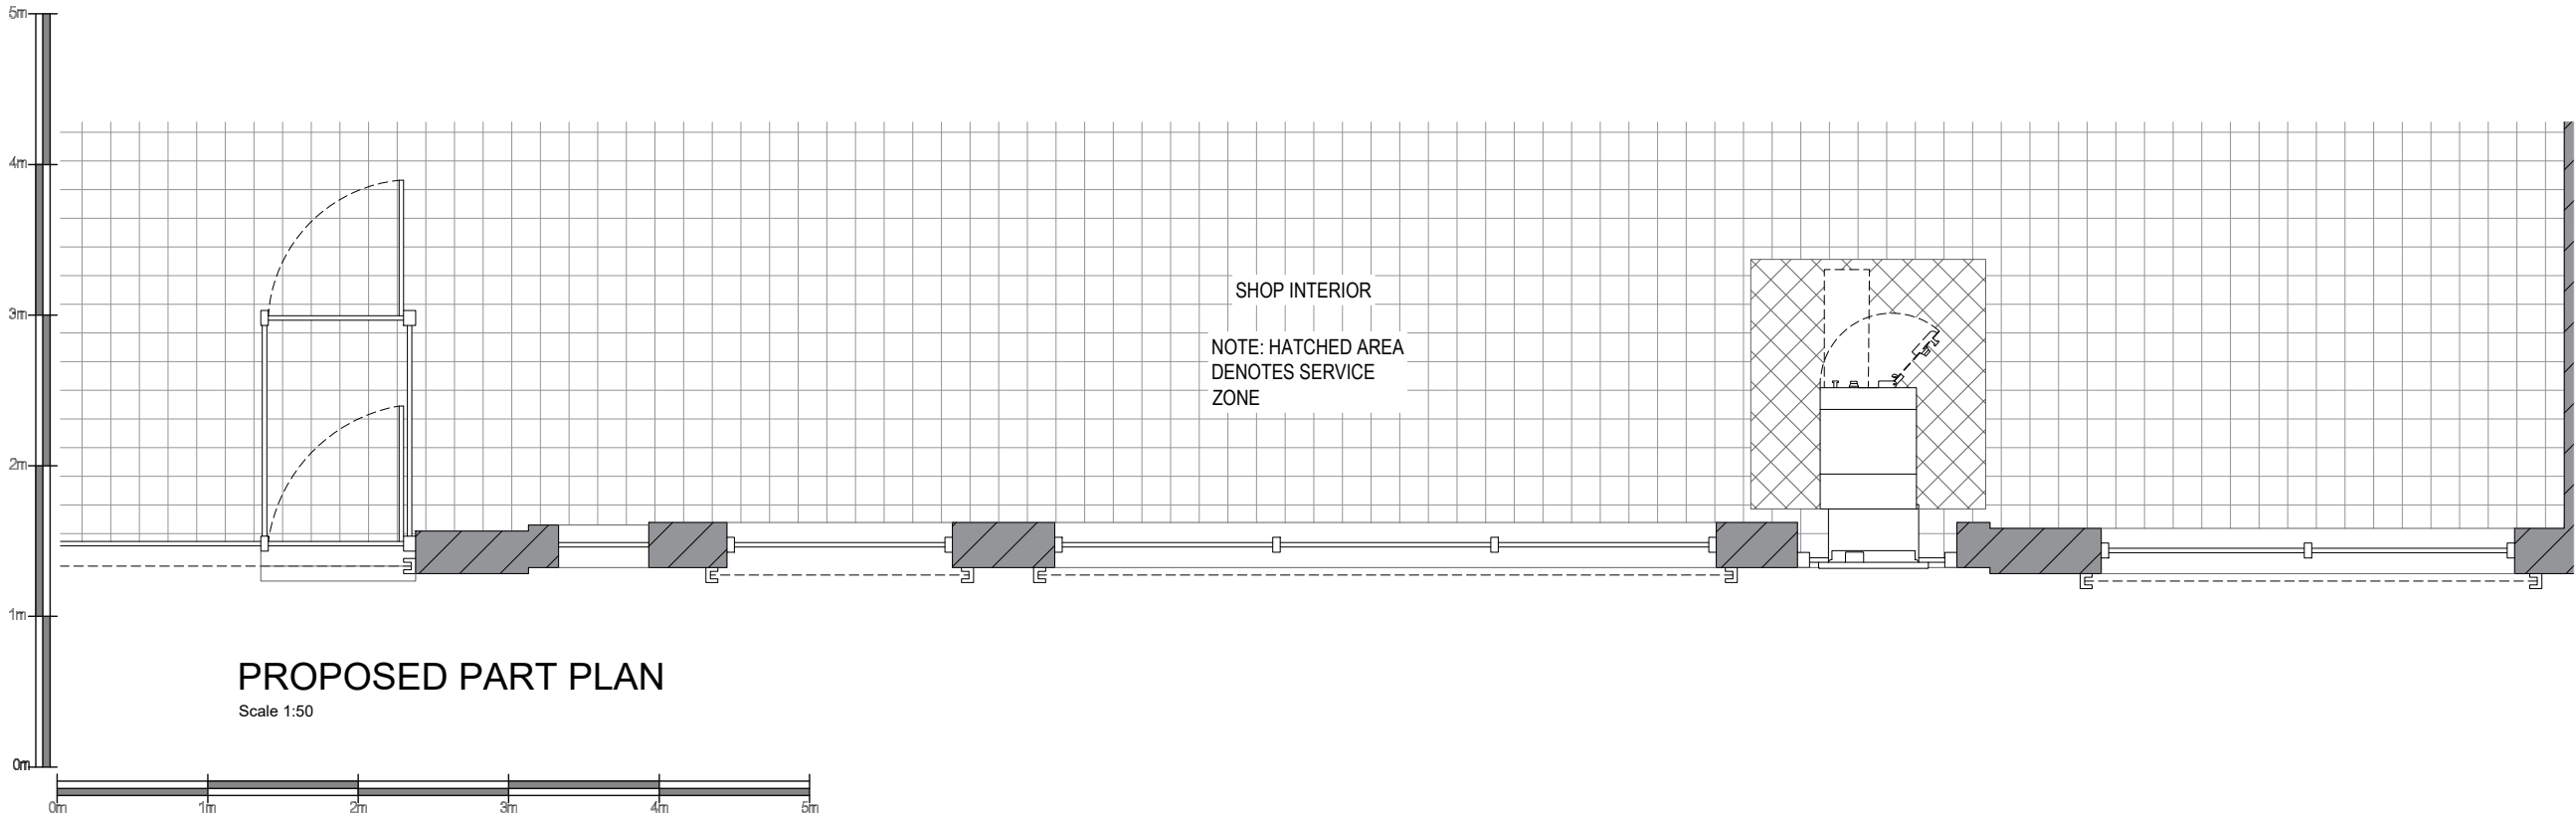

PROPOSED PART PLAN

Scale 1:50

Date:	Comments:	By:
-------	-----------	-----

GENERAL NOTES:
1) All dimensions in millimeters unless otherwise stated.

Site:
Green Apple Market,
2 Gillott Industrial Estate,
Station Road,
Barnsley,
S70 6DE

Drawing Title:
Proposed Plan and Elevation

Ref:	Date: 05/09/2018	Rev:
Scale: 1:50	Paper: A3	Date Rev: