


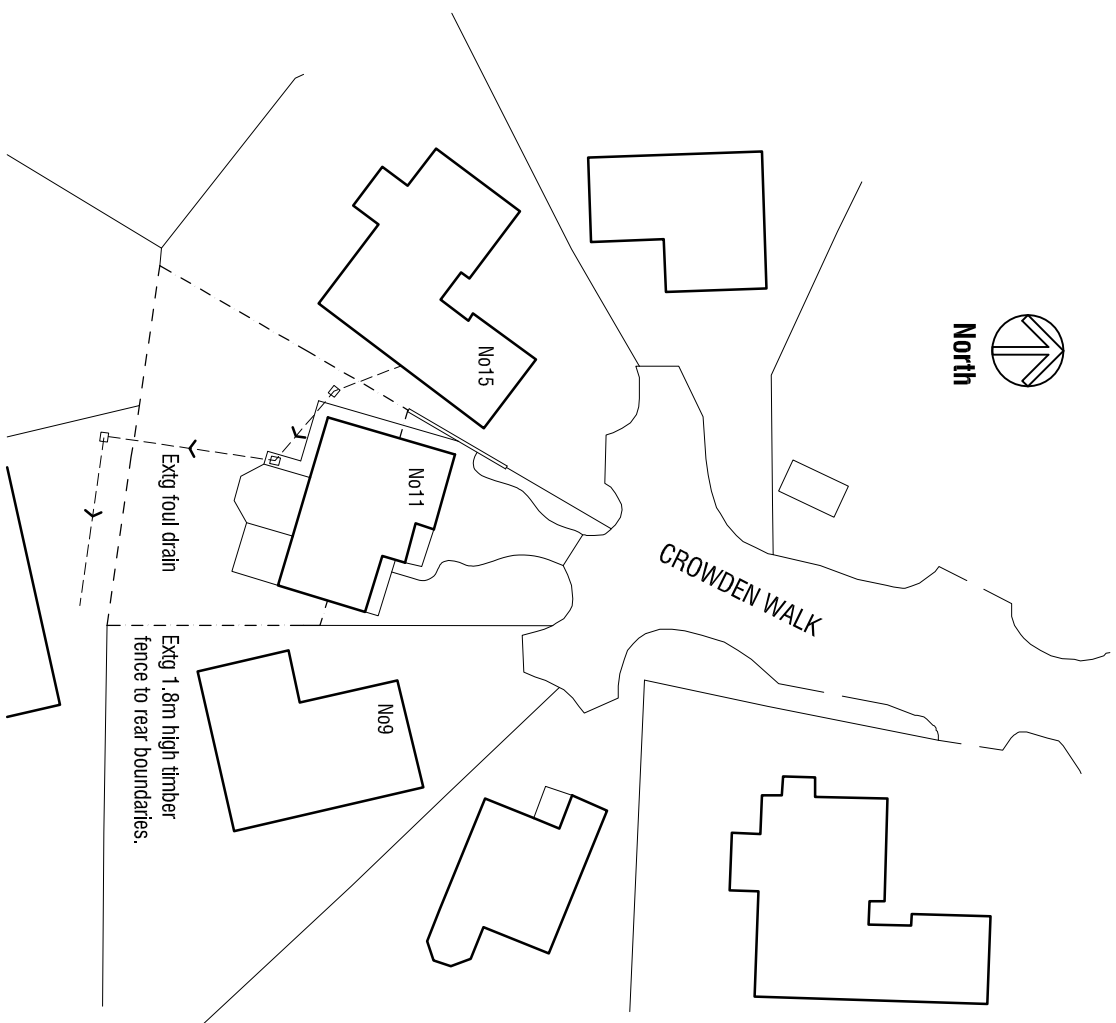

BLOCK PLAN



SITE LOCATION PLAN

Ordinance Survey (c) Crown Copyright 2016. All rights reserved. Licence number 100022433

Single storey rear extension
11 Crowden Walk
Pogmoor
Barnsley S75 2LU

11 Crowden Walk

Pogmoor

Barnsley S75 2LU

SURVEY

SITE PLAN AND LOCATION PLAN



Fairfield House
Berneslai Close Barnsley
S70 2FL
T: 01226 286256
M: 07881898300
E: mboothdesign@btconnect.com

Berneslai Close Barnsley

S70 2FL

T: 01226 286256

M: 07881898300

E: mboothdesign@btconnect.com

Scale AS SHOWN @ A3 Drawn MJB

Date	NOV 2017	Ref.	17.38
------	----------	------	-------

Dwg No.	S1	Rev.	-
---------	-----------	------	---

0cm	2cm	4cm
-----	-----	-----

Copyright mboothdesign. All dimensions in millimeters unless otherwise stated.
Dimensions for setting out in existing buildings are to be checked and verified on site.