



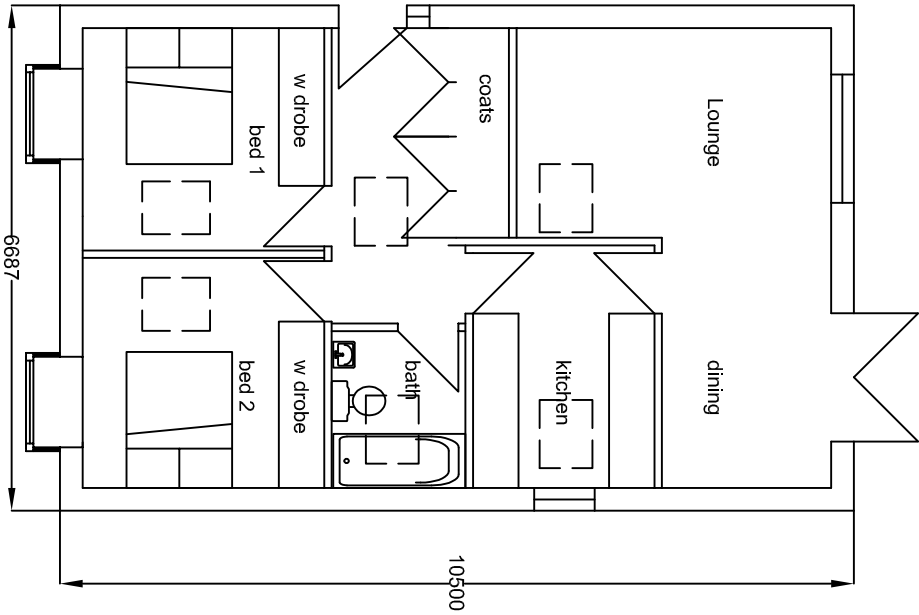


Ground Floor Layout

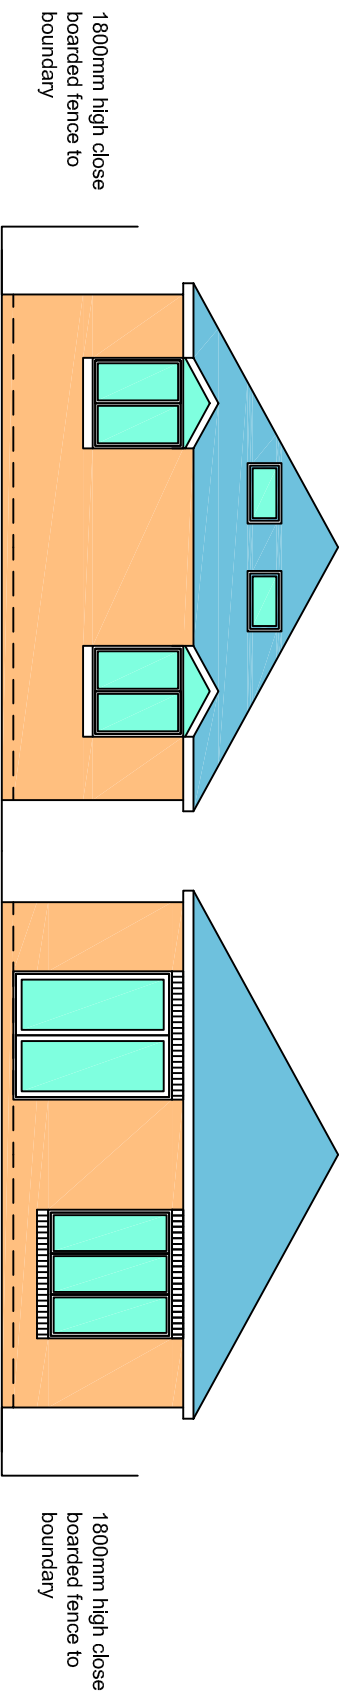

Front Elevation

Rear Elevation

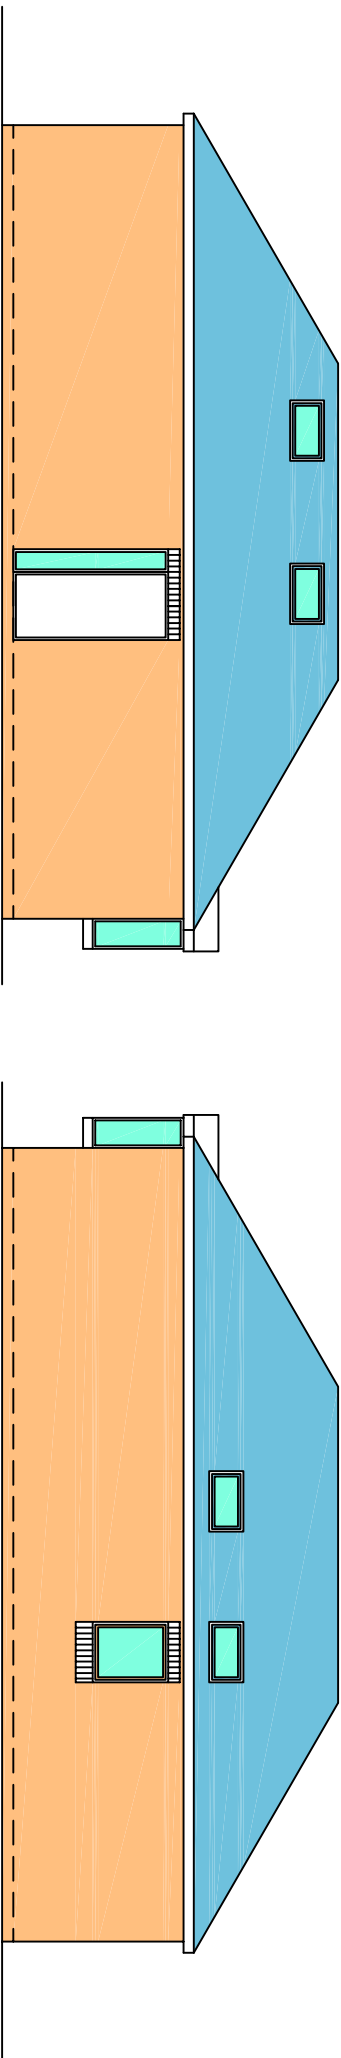


Side Elevation

Side Elevation

site plan 1:250

existing drive to be widened to double width

oakwood drive

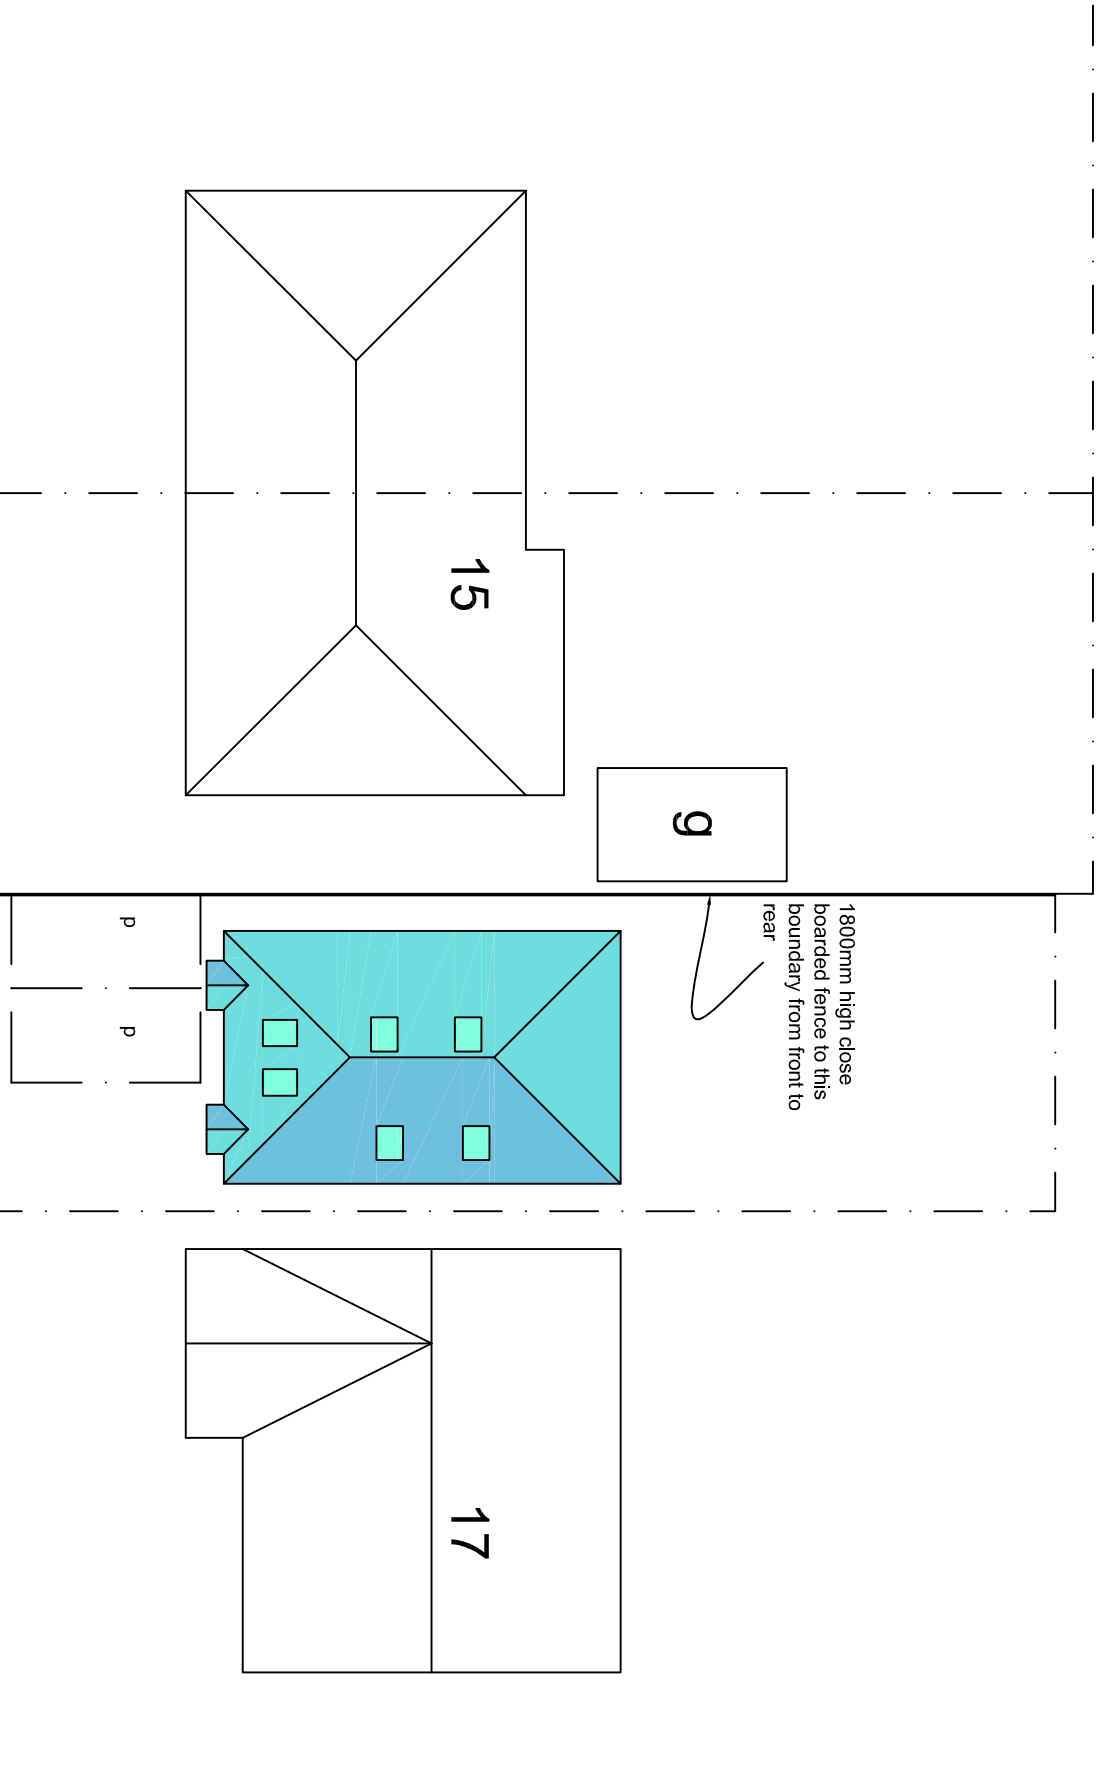

roy harrison architects 41A Saincross Common Barnsley S.Yorkshire S75 1dr Telephone/Fax (01226) 381833 E-Mail: royarch@tiscali.co.uk			
Client Mr & Mrs Barker			
Project Proposed dwelling between Nos 15 & 17 Oakwood Ave Ryoston			
Title planning drawing			
Date 30/9/08	Drawing No. SK 5	Scale 1:100 1:200	
Sheet 1 of 1	Revision	Drawn	th