

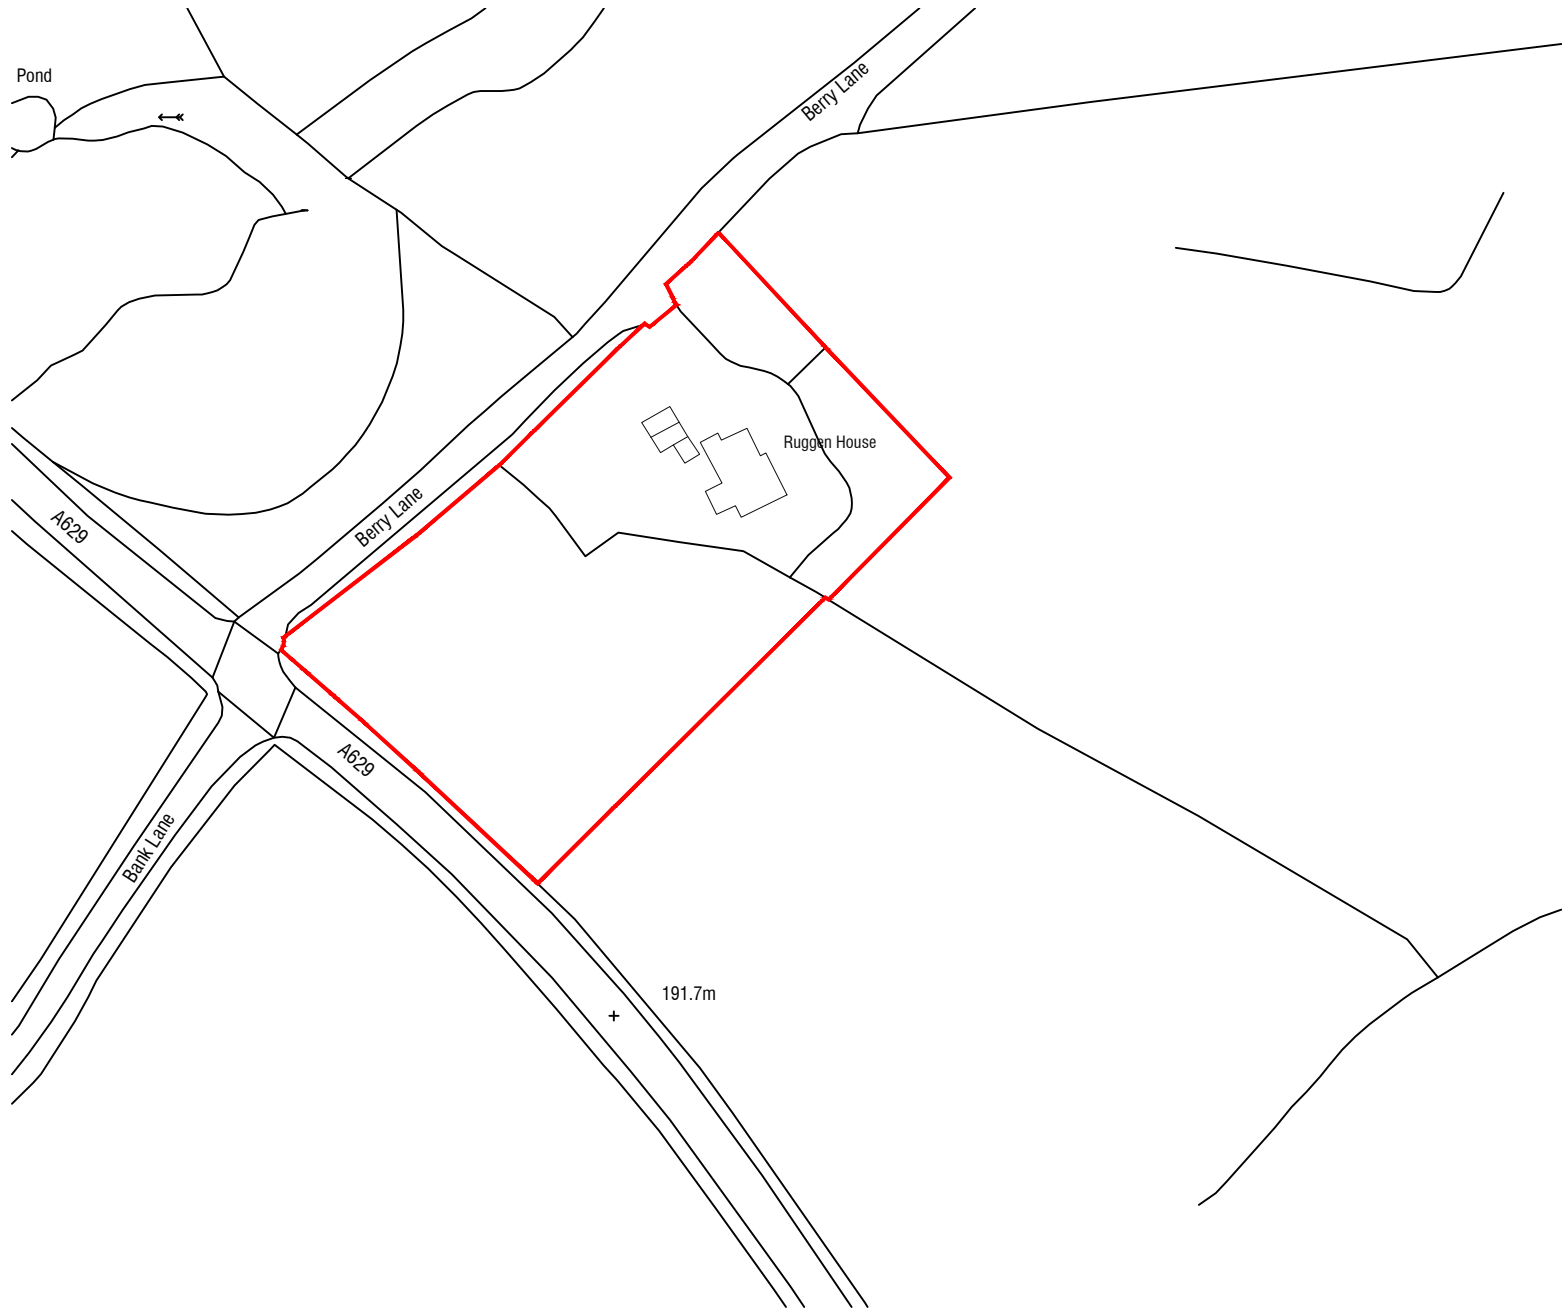
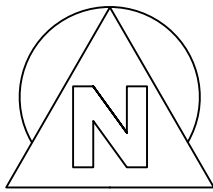


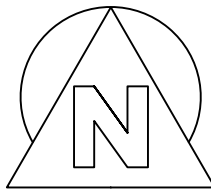

SITE LOCATION PLAN AS EXISTING [1:1250]

©Crown Copyright and database rights 2020 OS Licence no. 100041041

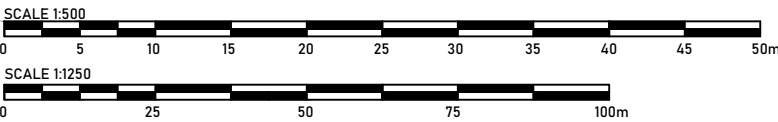

BLOCK PLAN EXISTING [1:500]

©Crown Copyright and database rights 2020 OS Licence no. 100041041

Notes

Figured dimensions only to be taken from this drawing.
Do not scale. If in doubt ask.

Rev	Date	Drawn	Description
-	-	-	-

MaxDesign

Architecture | Planning | Consultancy

The White House, 278 Bawtry Road, Doncaster DN4 7PD

t: 01302 867509 m: 07734 939 044
e: design@maxdesignconsultancy.co.uk w: maxdesignconsultancy.co.uk

status:

PLANNING

client:

Mr Hanks

project:

Ruggen House

title:

Site Plan as Existing

scale:

As Indicated@A2

date:

Mar 2021

project no.:

2131

drawn:

OG

number:

006

rev:

-