



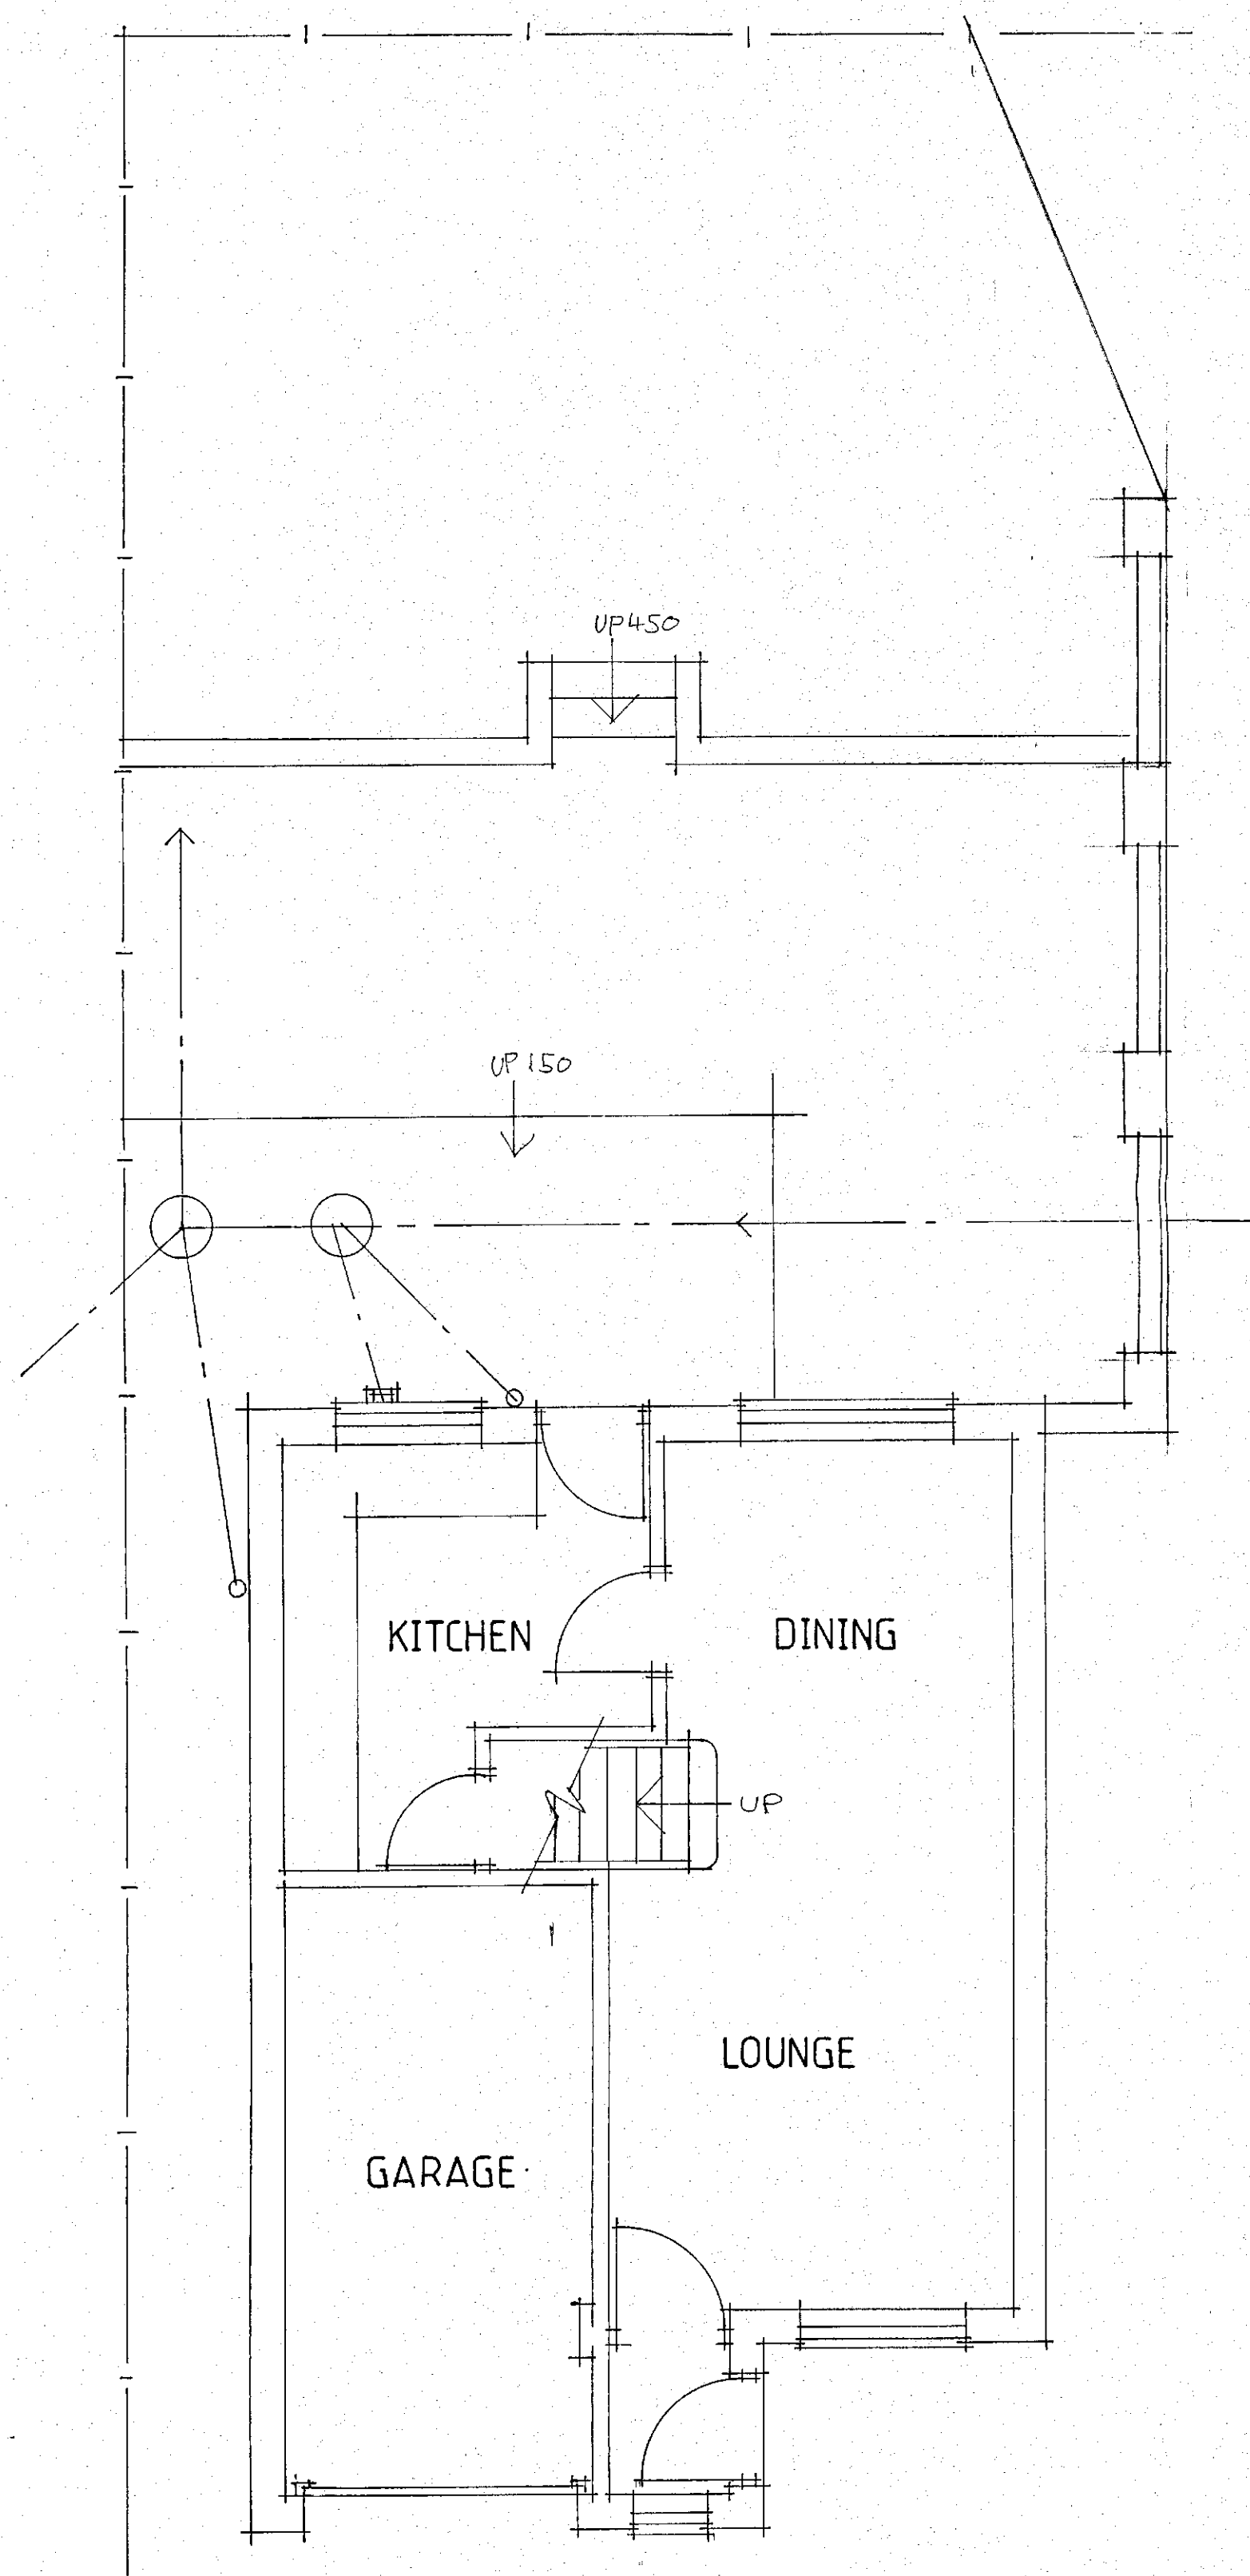

EXISTING LAYOUT




FRONT ELEVATION

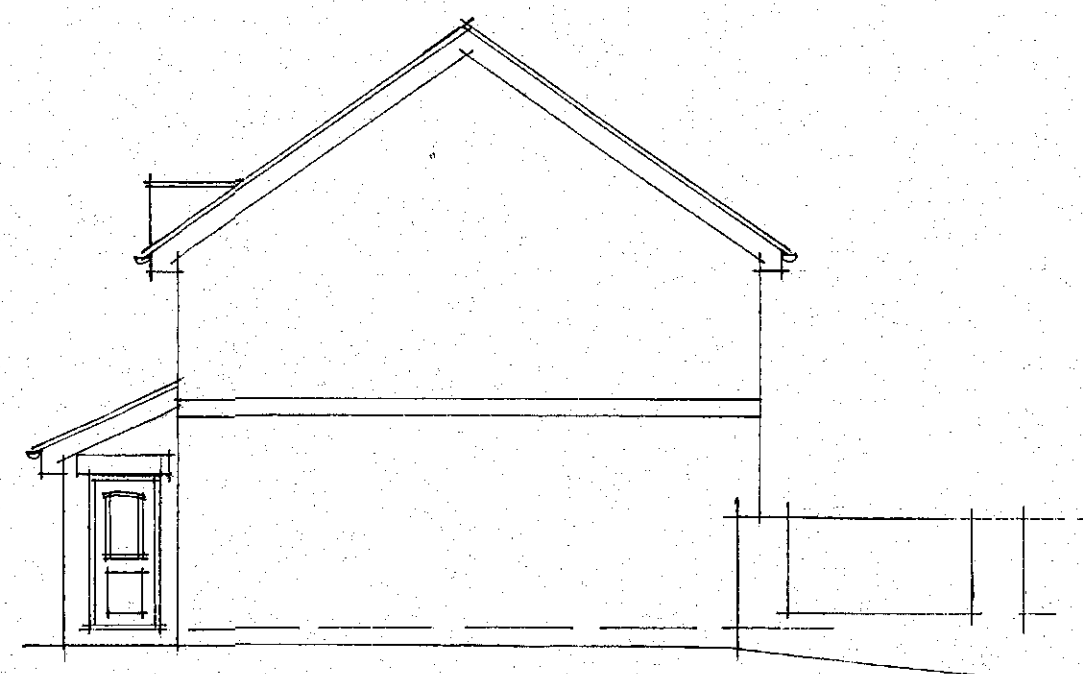


SIDE ELEVATION



REAR ELEVATION

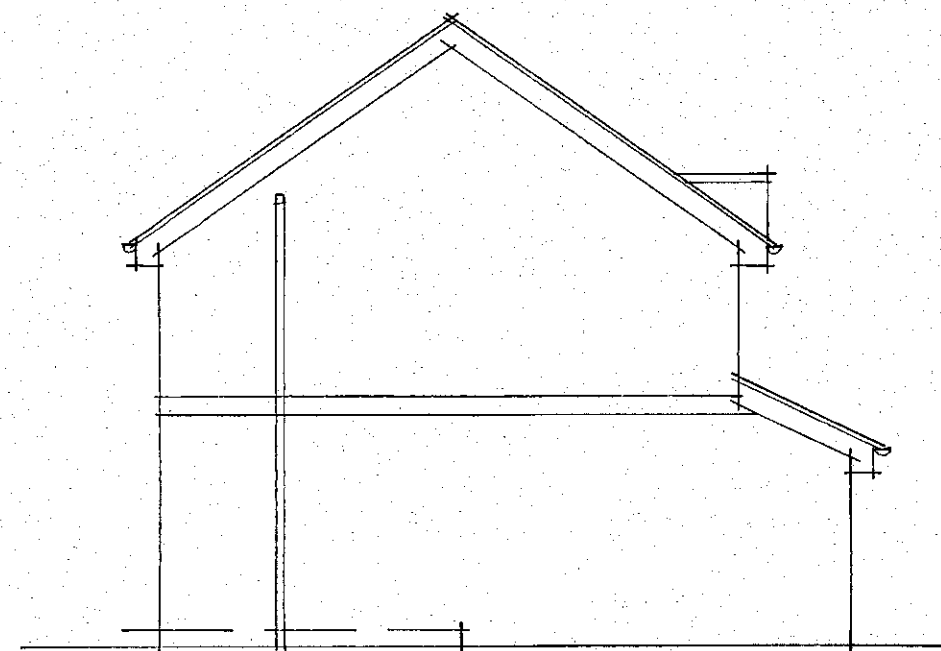

SIDE ELEVATION

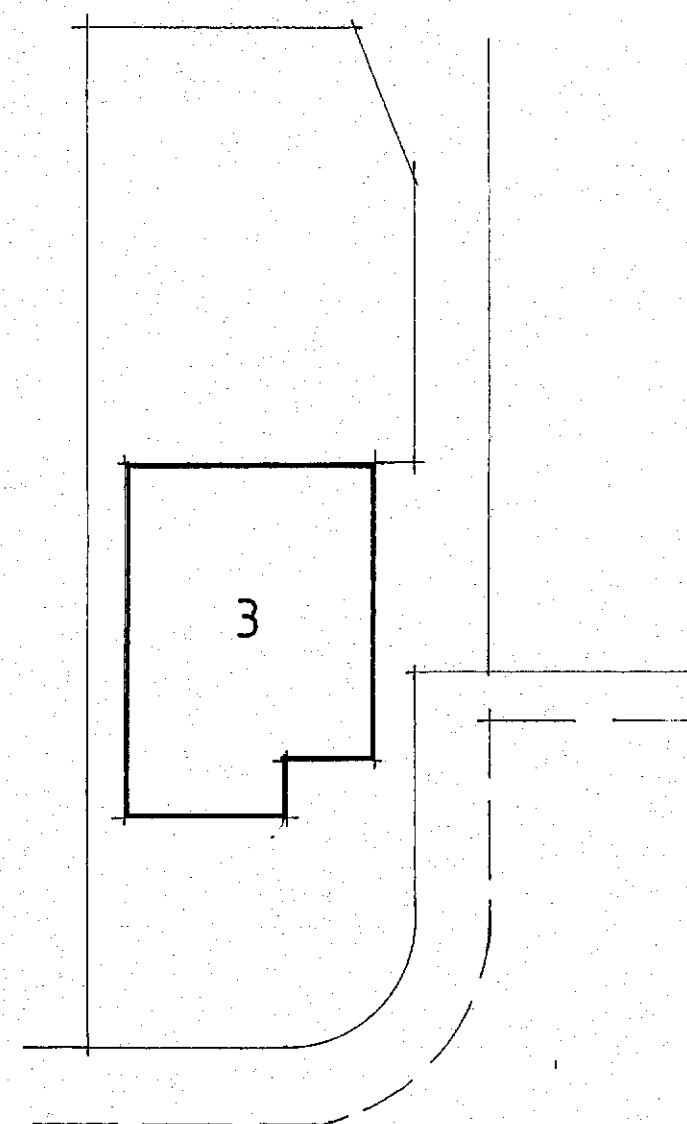

EXISTING SITE PLAN 1:200

Notes

This drawing is copyright and shall not be reproduced nor used for any other purpose without the written permission.

This drawing must be read in conjunction with all other related drawings and documentation.

It is the contractors responsibility to ensure the works generally comply with the current building regulations.

Do not scale from this drawing, use figured dimensions only.

If in doubt ask.

It is the contractors responsibility to check all dimensions on site and before manufacture or ordering of components. Any discrepancy to be reported immediately.

Setting out shall be the responsibility of the Contractor.

Drawings are to standard of securing Building Regulation Approval only and are not production drawings. Detail relies upon a Contractor with general knowledge of construction detailing and fabrication.

Some areas will require further/site investigation to confirm or vary the required detail.

IF IN DOUBT ASK.

Rev.	Date	Description
------	------	-------------

Client
MR AND MRS SEDDON

Project
3 SPRINGWOOD GROVE,
THURNSCOE.

Drg. Title
EXISTING DWELLING

Scales: 1:50 1:100 Date: APRIL 2013

Project No. 13-021	Drawing No. 01	Revision

SEEDON
CORPORATE MAIL ROOM

16 APR 2013

Received by:
ORIGINAL COPY

J. R. Speight
Architectural Design
39 Angel Street, Bolton-Upon-Dearne,
Rotherham, S63 8NA
Tel. 01709 618436
Mob. 07951 916759

