


Do not scale off this drawing. Work to figured dimensions any discrepancy to be reported to the Architects. Refer to larger scale drawings where available.

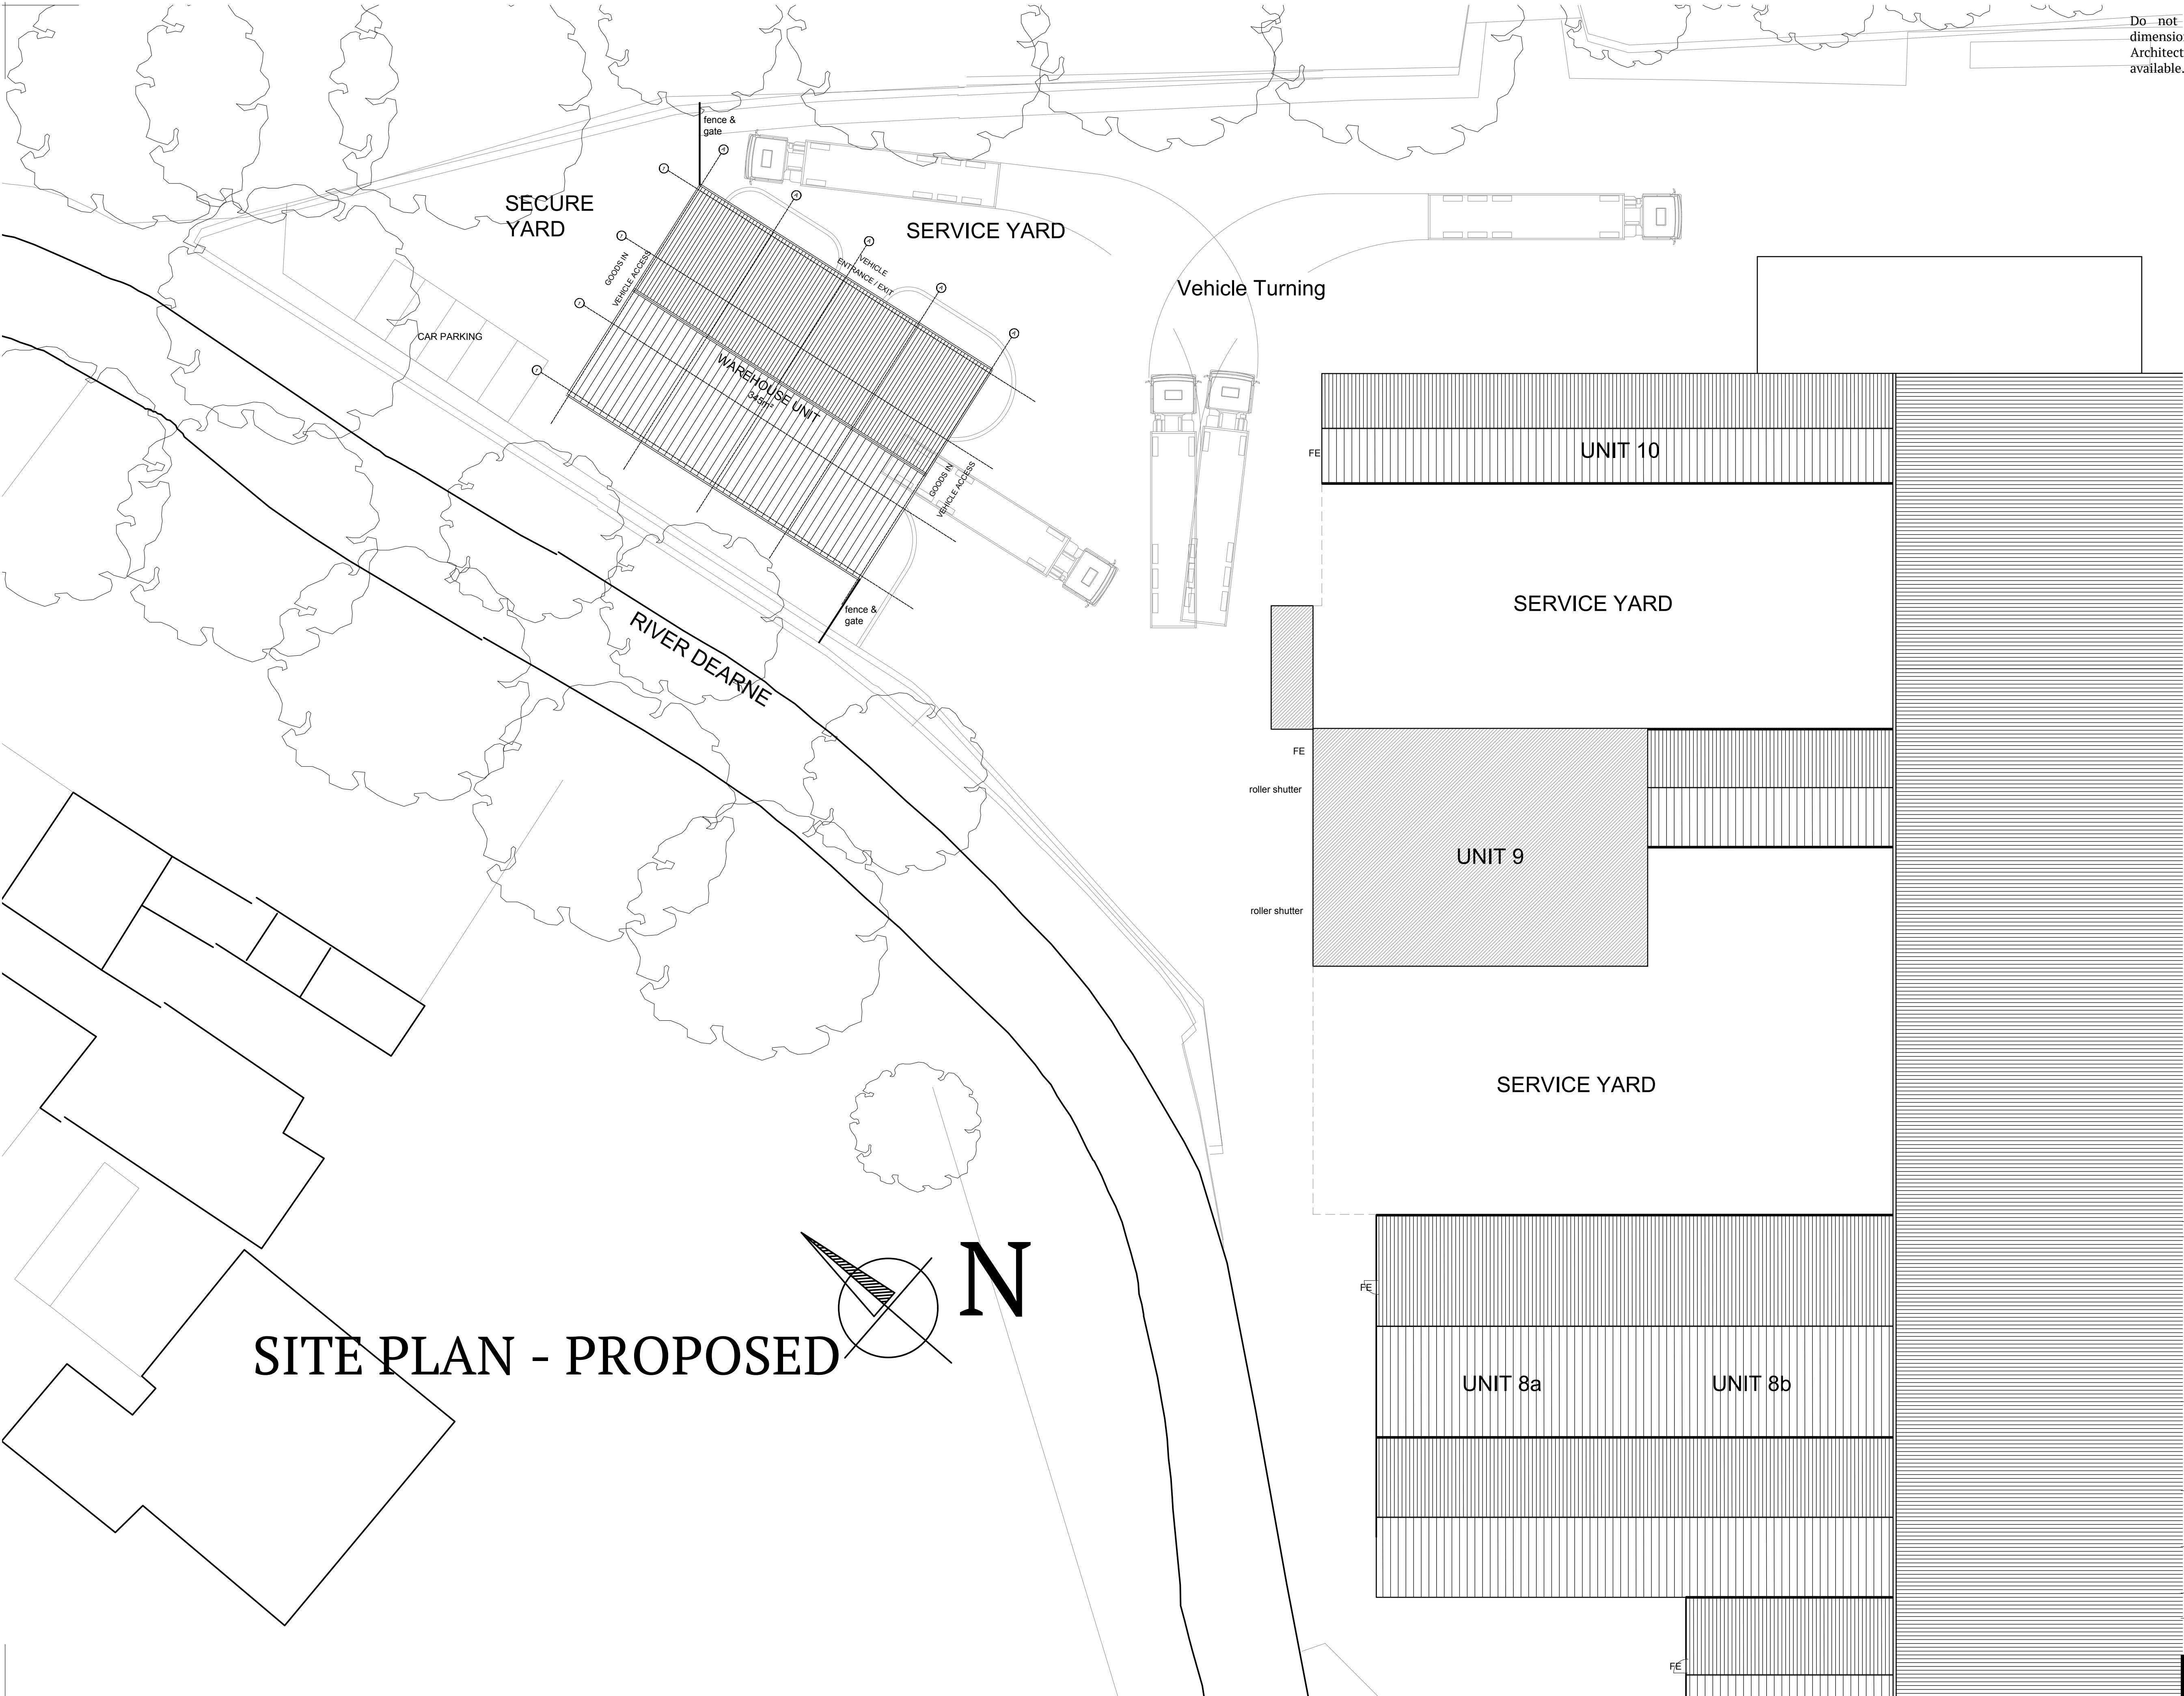

No.	XX	DD/MM/YY	A0/A1	Revision	Description
Rev	By	Date	Revision Note		

Pearce Bottomley LLP

10 High Street
Tadcaster
LS24 9AT

T: 0113 281 2000
E: pbp@pbarchitects.co.uk
W: www.pbarchitects.co.uk

Client
Dave Padgett

**Darton Business Park, Barnsley Road,
Darton, Barnsley, S75 5QX**

Project
Darton Business Park - Part demolition of existing unit and new warehouse unit

Drawing Title
SITE PLAN - AS PROPOSED

File Name 5844-PBA-XX-XX-DR-A-0004		Scale 1:200@A1	Drawn RTA	Checked	Date May 2024
Status PLANNING	Proj. Ref. 5844 -	Drawing Number (00)04 -	Revision C03		

Copyright Pearce Bottomley LLP

