




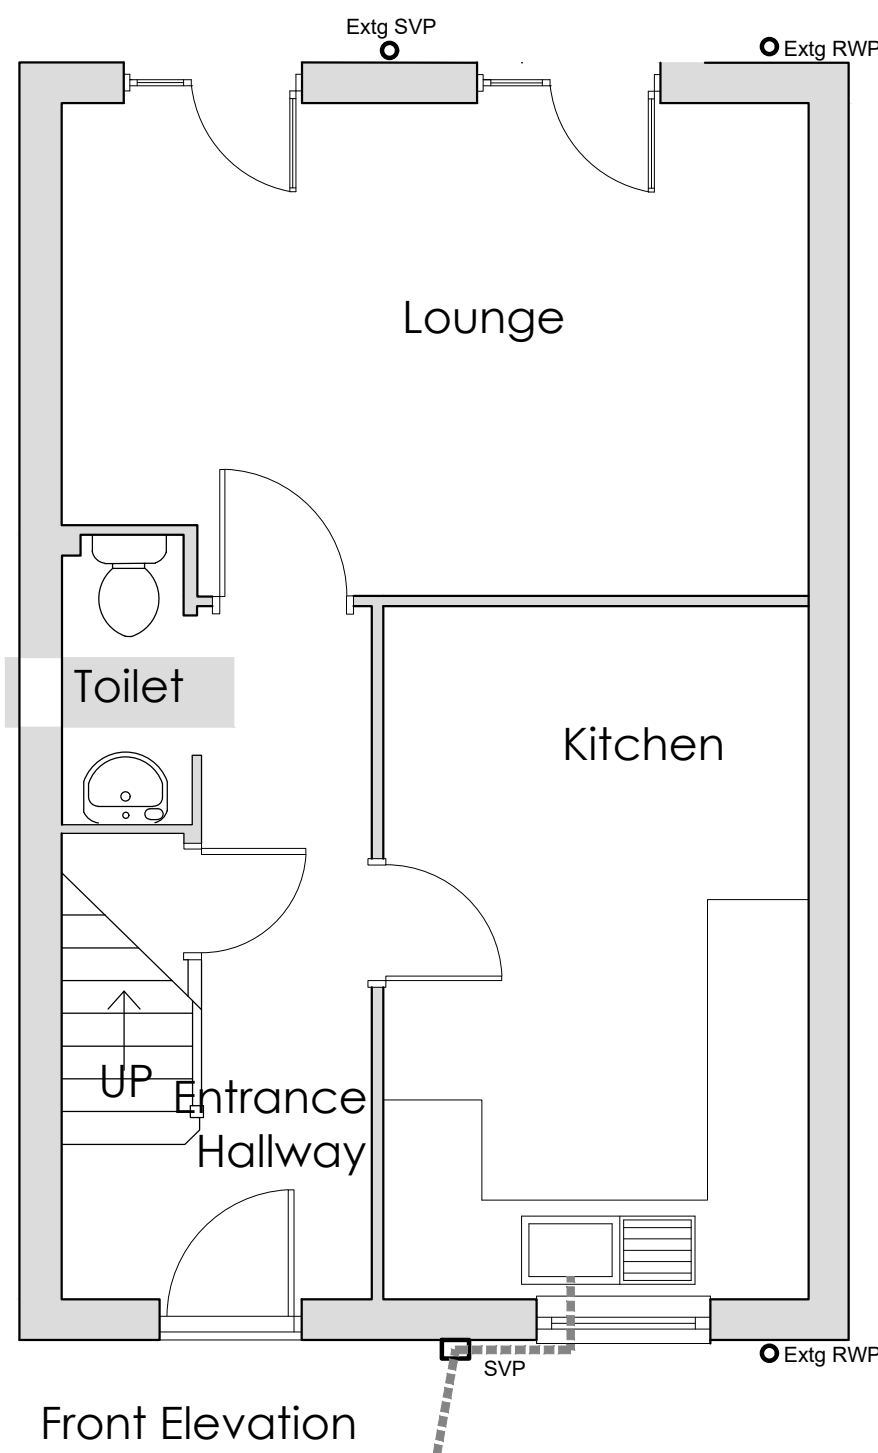


Existing Ground Floor Plan
1:50

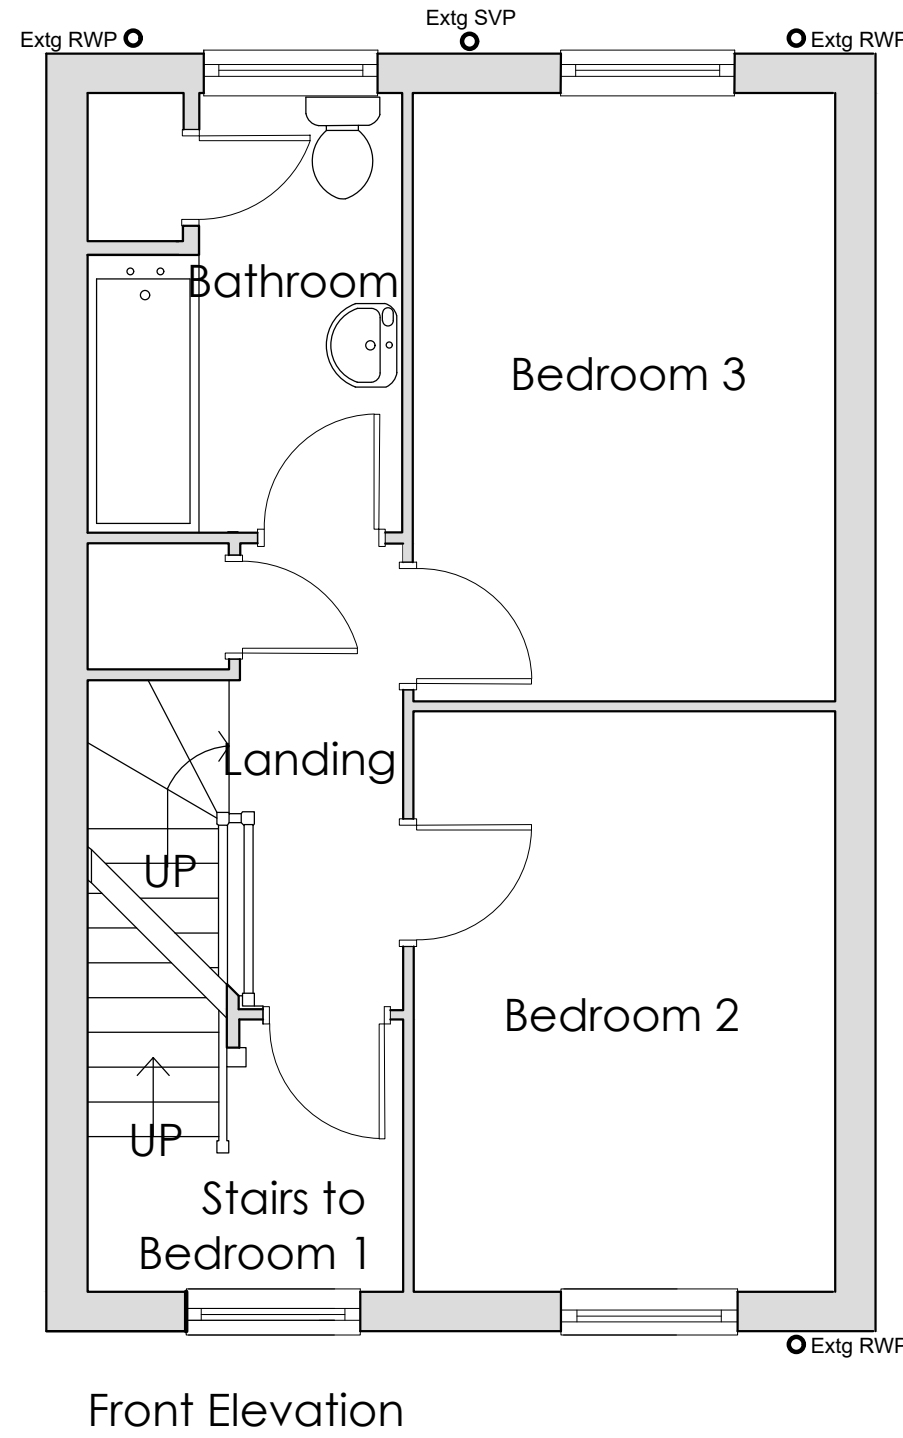

Existing First Floor Plan
1:50

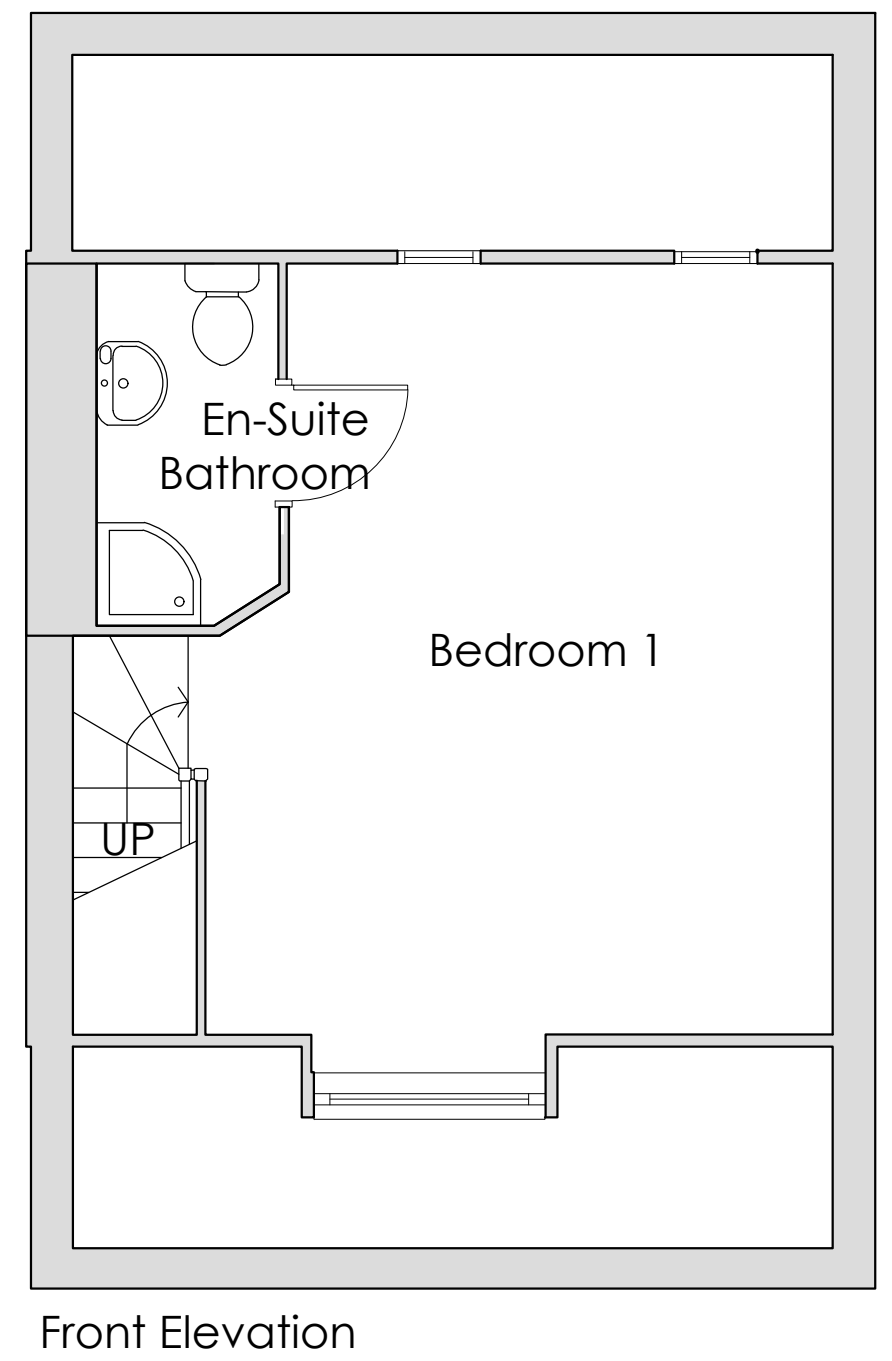


Existing Second Floor Plan
1:50

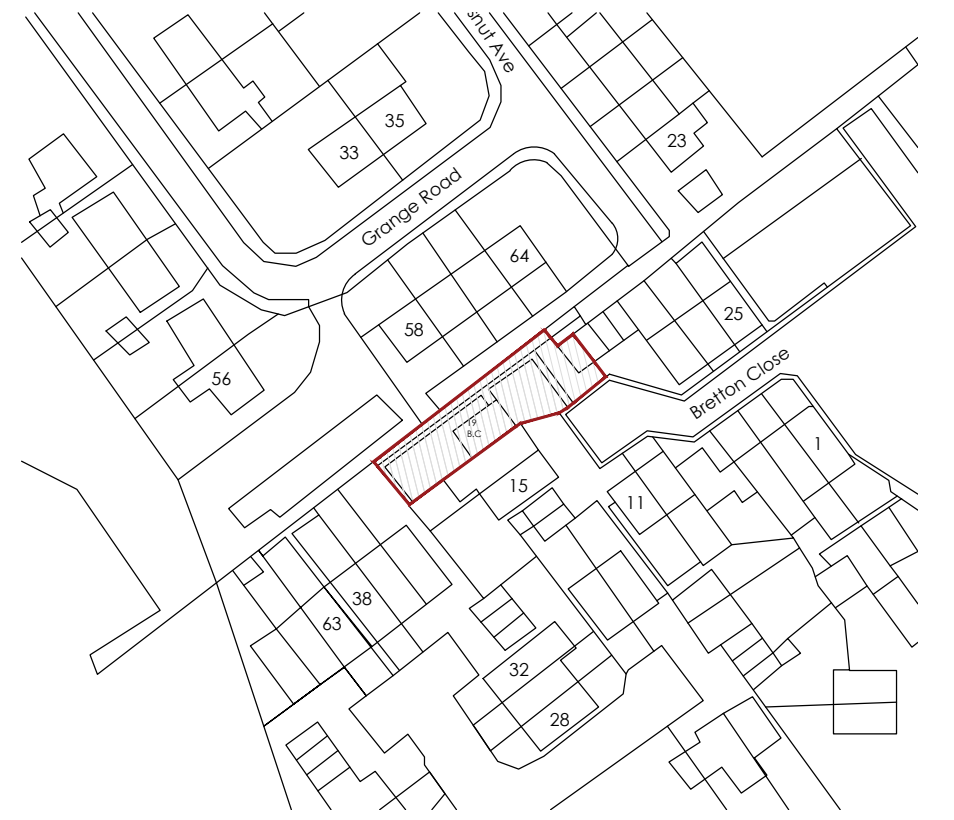


Location Plan
1:1250




Block Plan
1:500

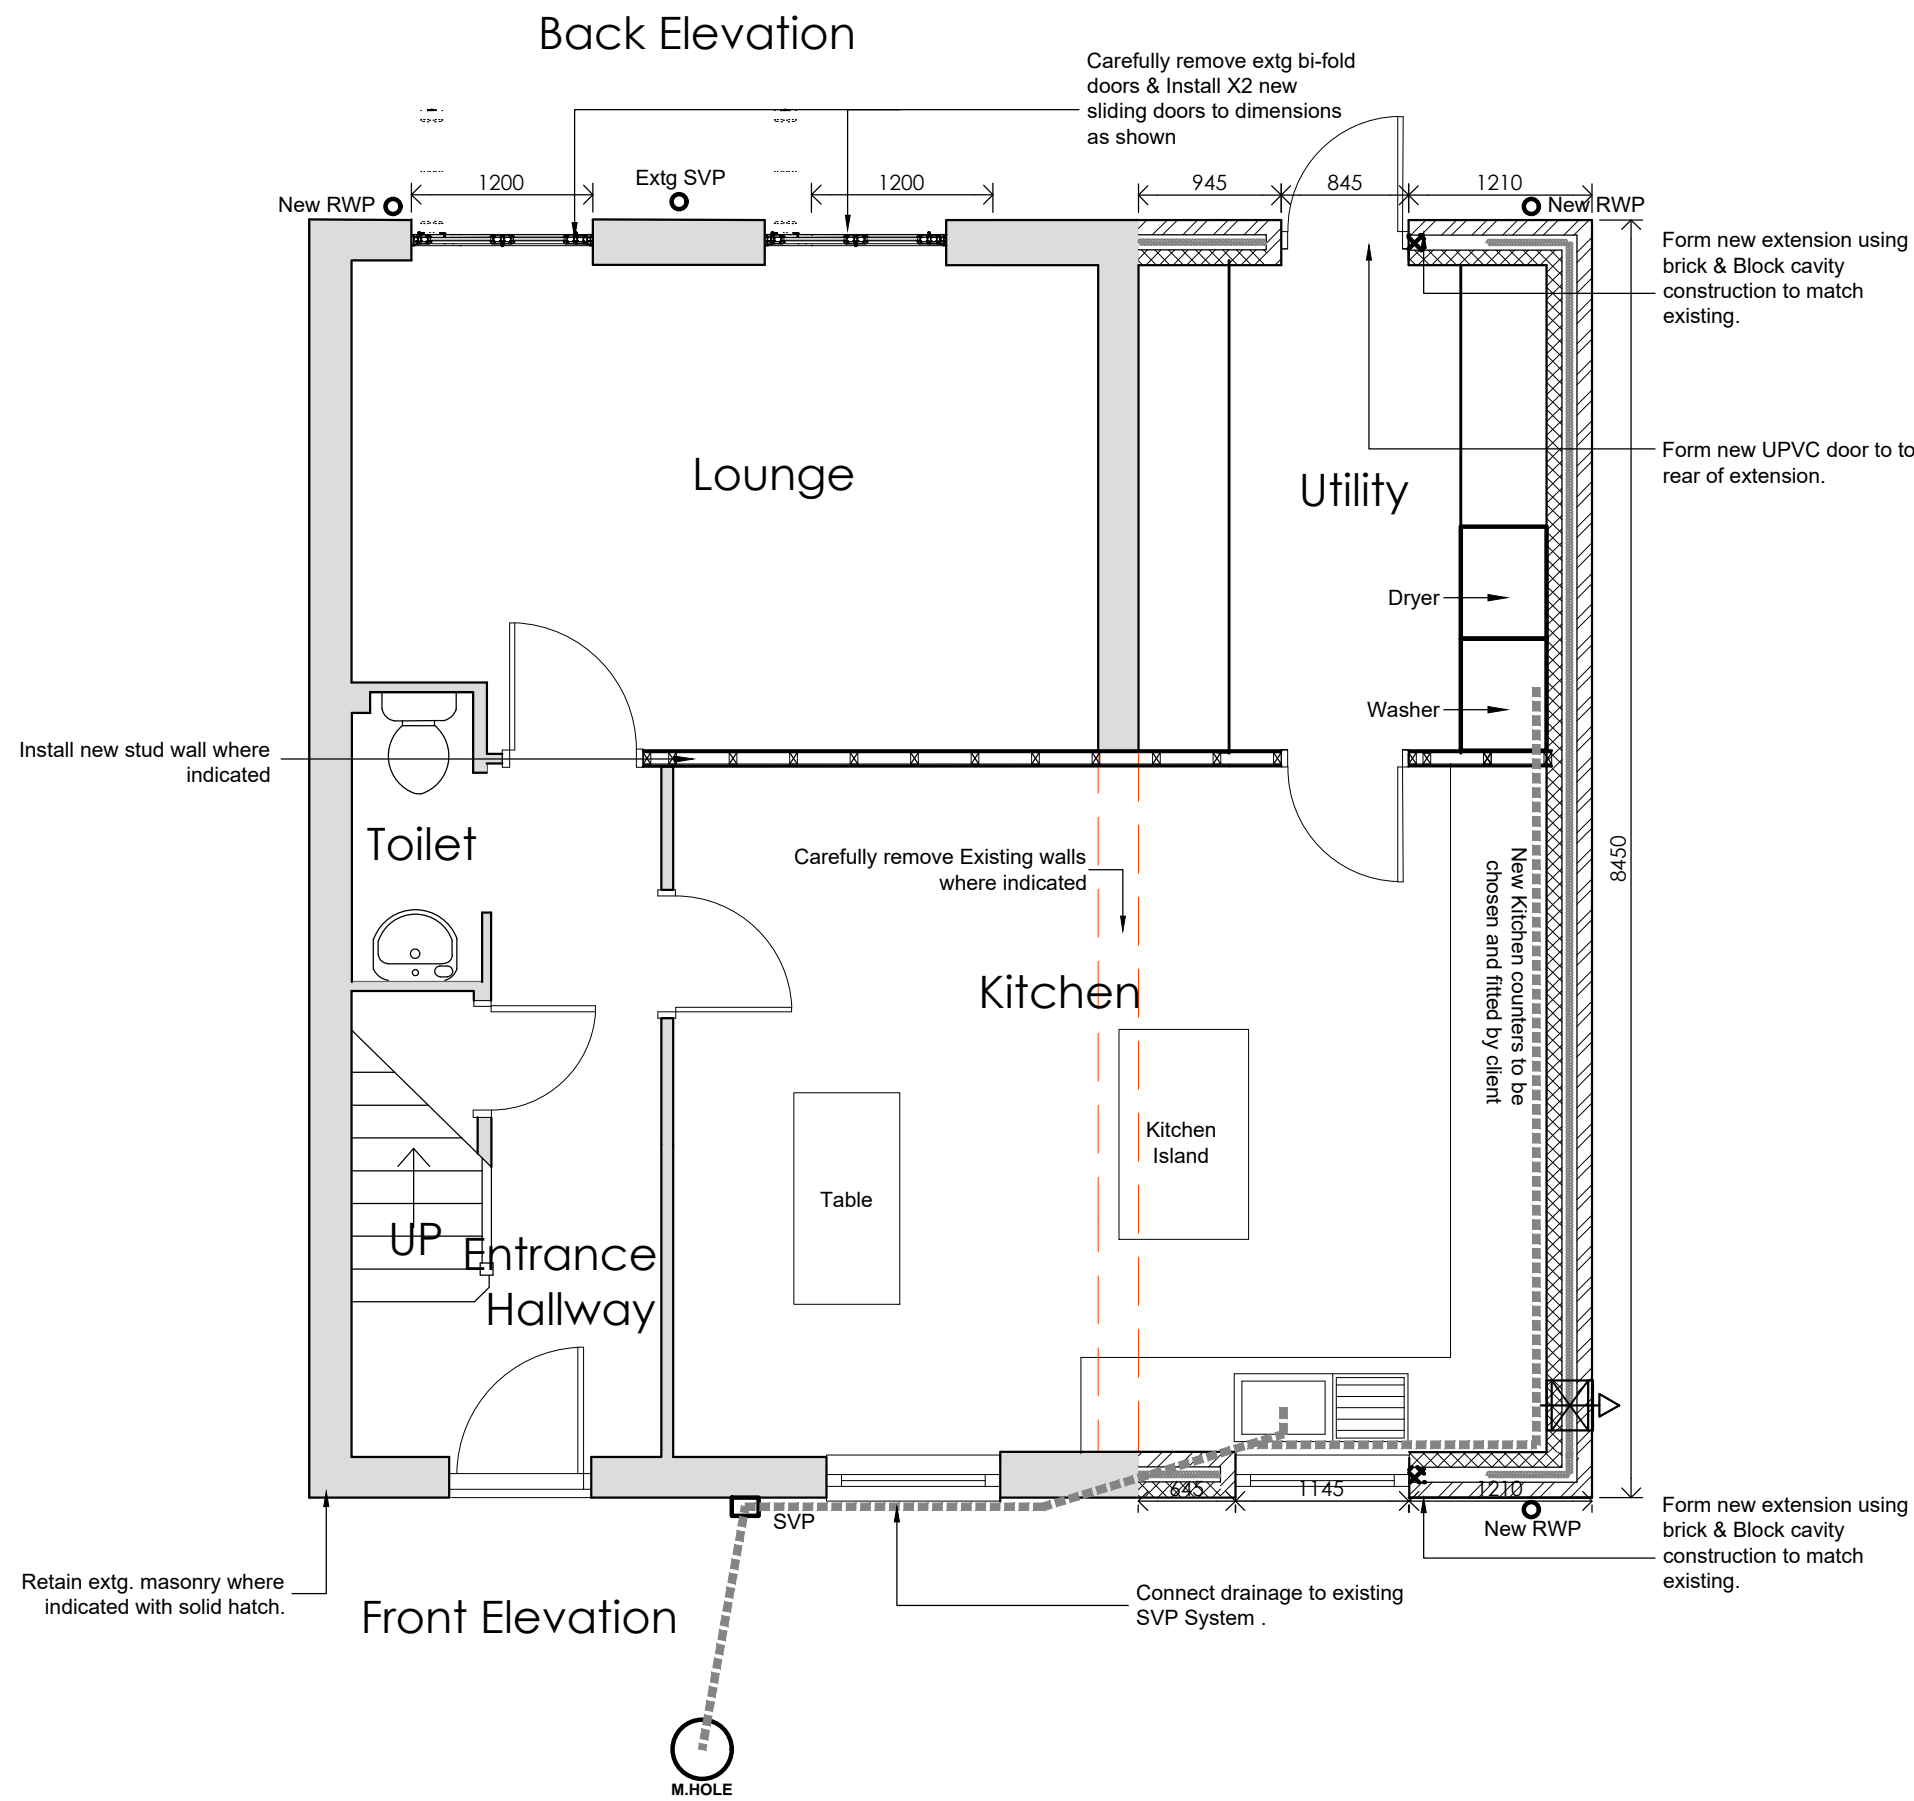

Proposed Ground Floor Plan
1:50

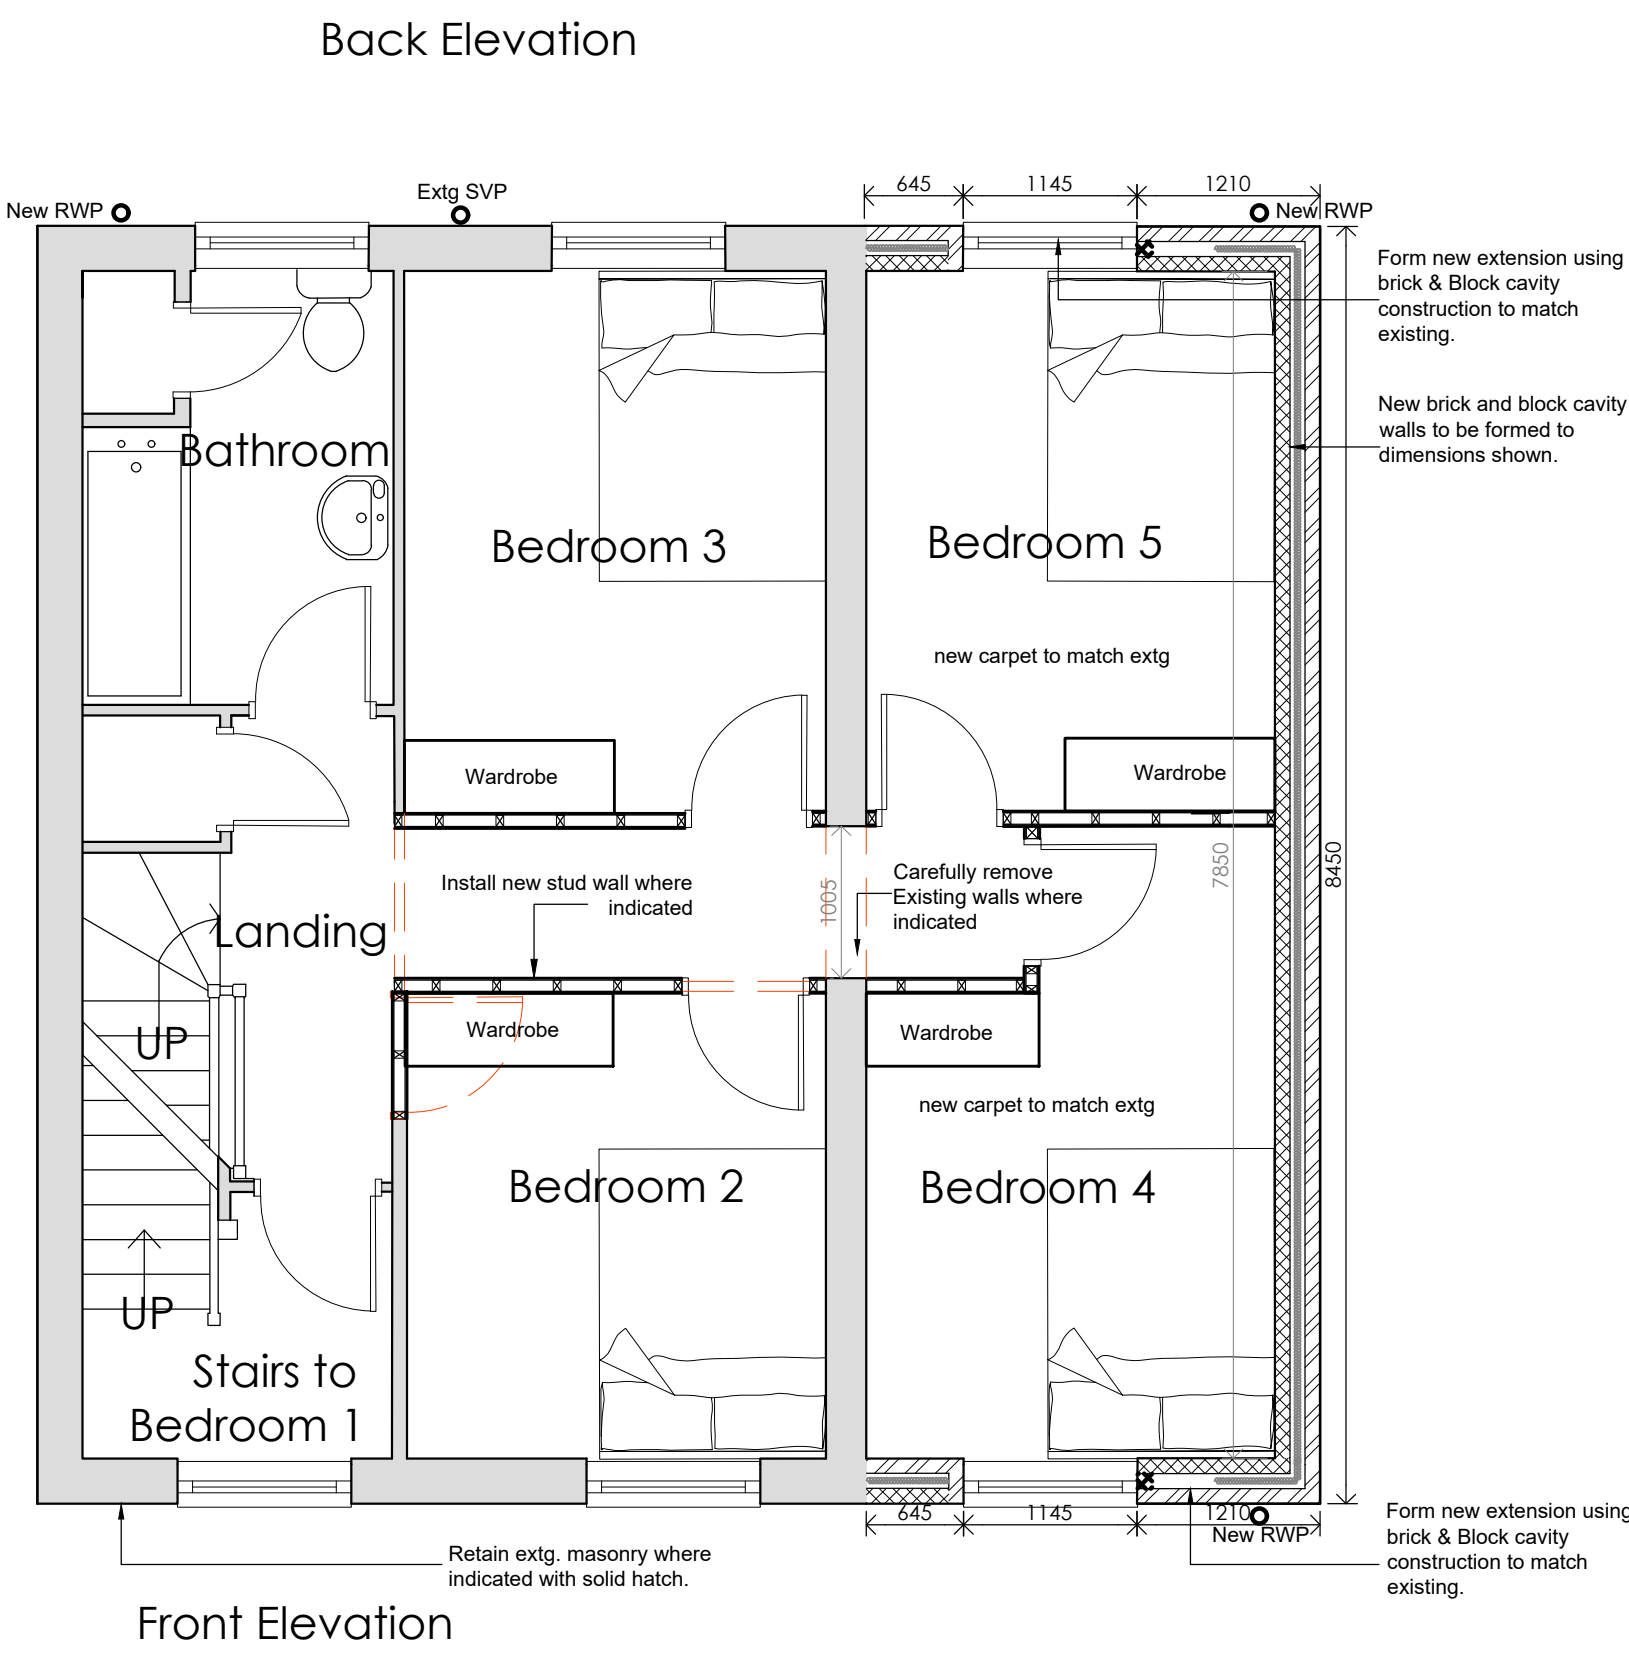


Proposed First Floor Plan
1:50

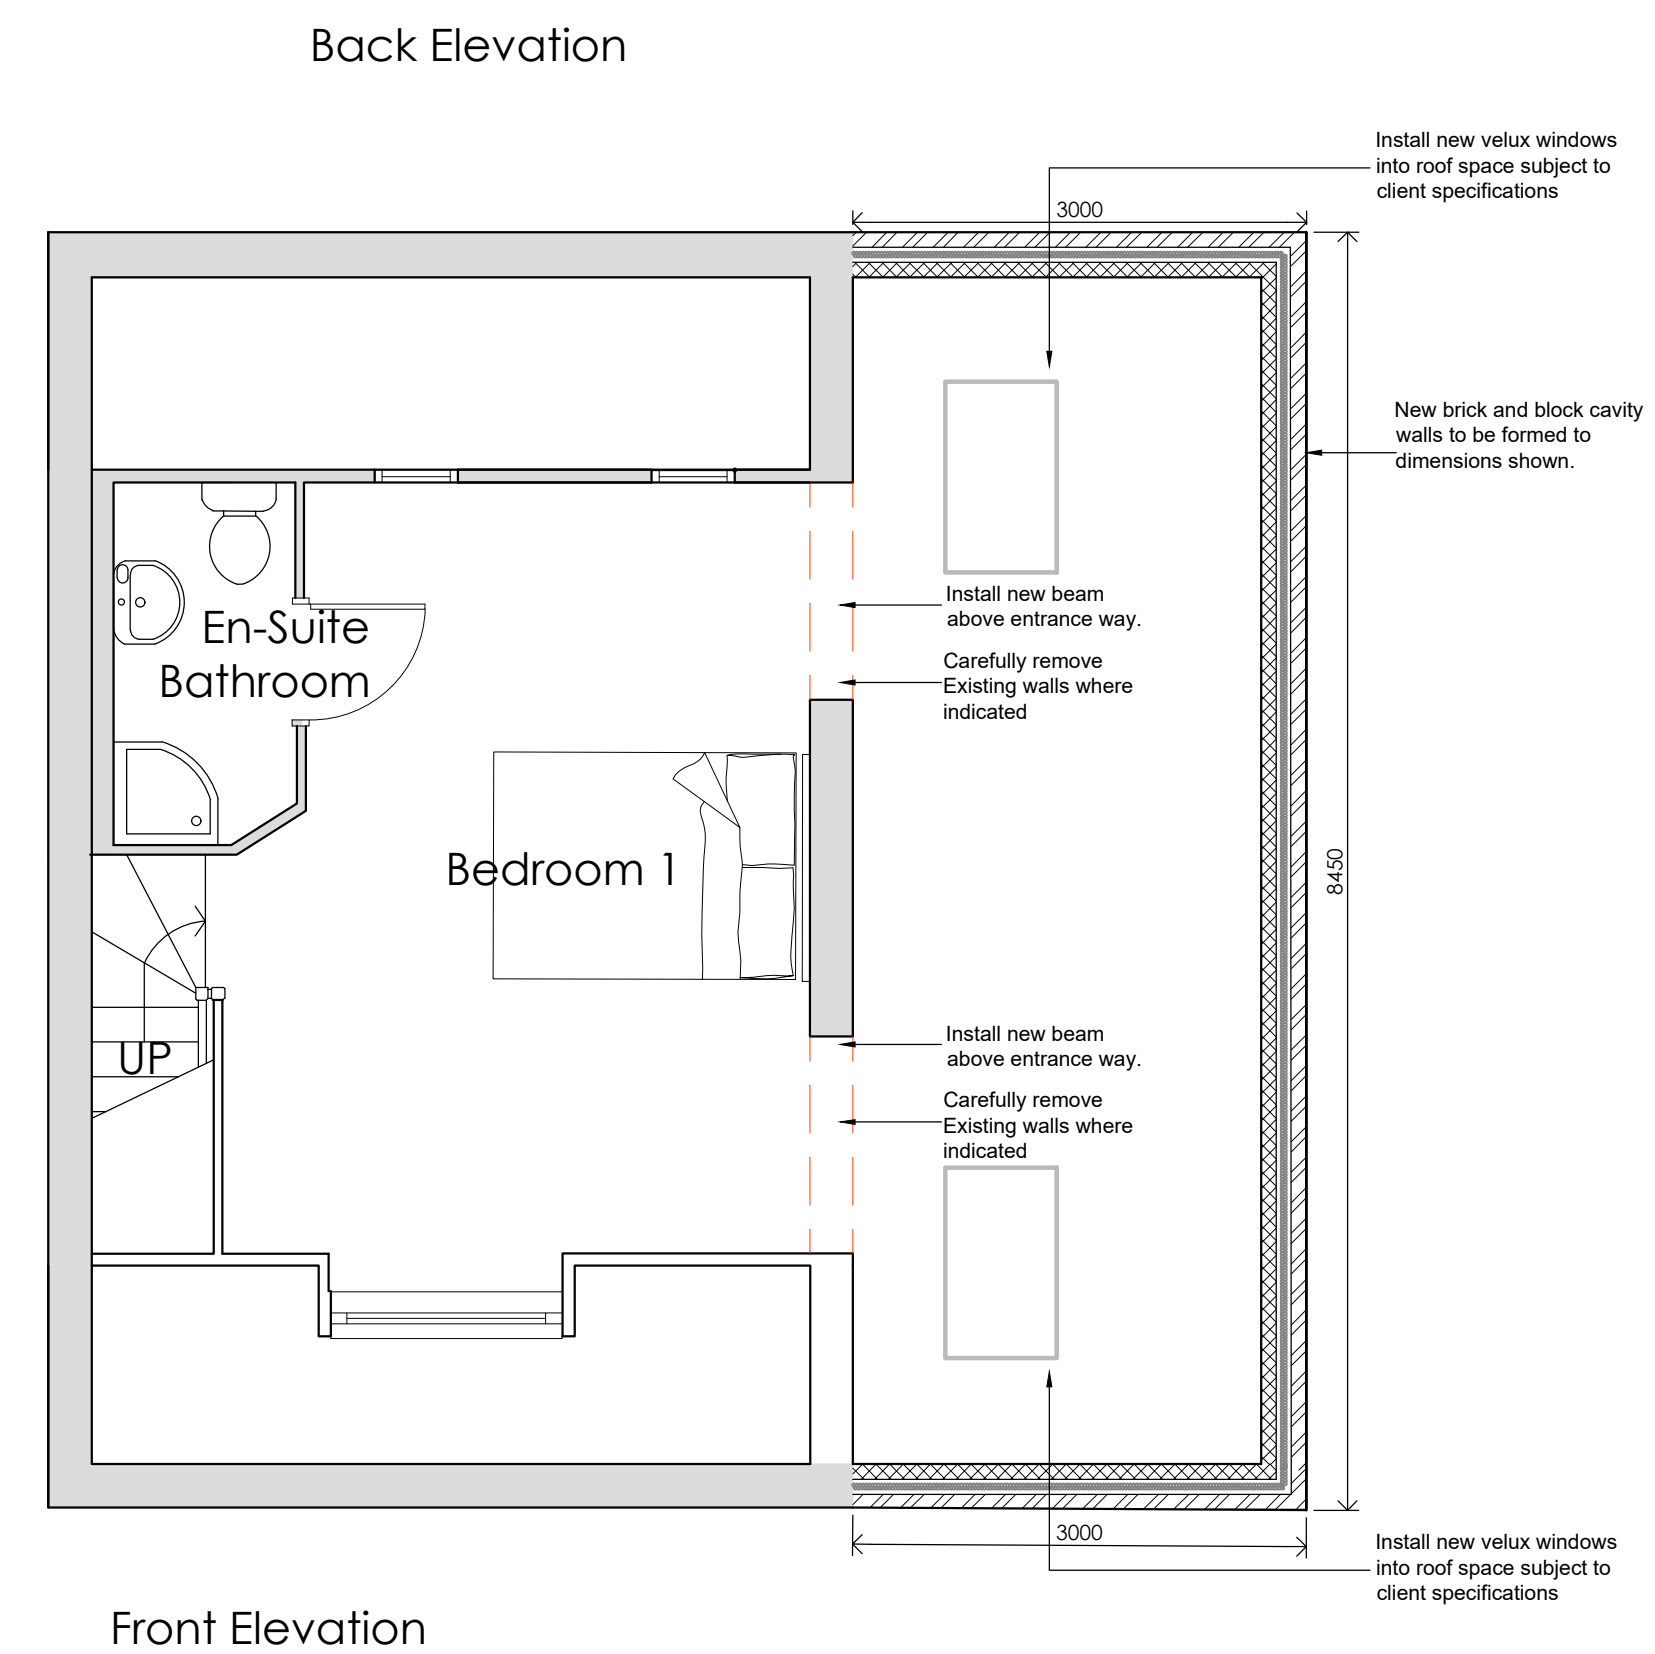

Proposed Second Floor Plan
1:50



ALL DIMENSIONS
TO BE CHECKED
ON SITE BEFORE
ANY WORK IS
UNDERTAKEN

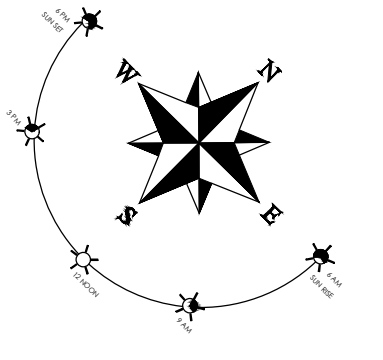 e-mail: jackowen19@hotmail.co.uk Tel: 07563616236		
Client:	Jamie Ashpole	
Job:	19 Bretton Close	
Address:	19 Bretton Cl, Brierley, Barnsley S72 9LP	
Dwg Title:	Existing and Proposed Plans	
Drawn:	Jack Owen	Scale: 1:50 @ A1
Date:	JAN 18	
Job No:	-	Dwg No: 01C