


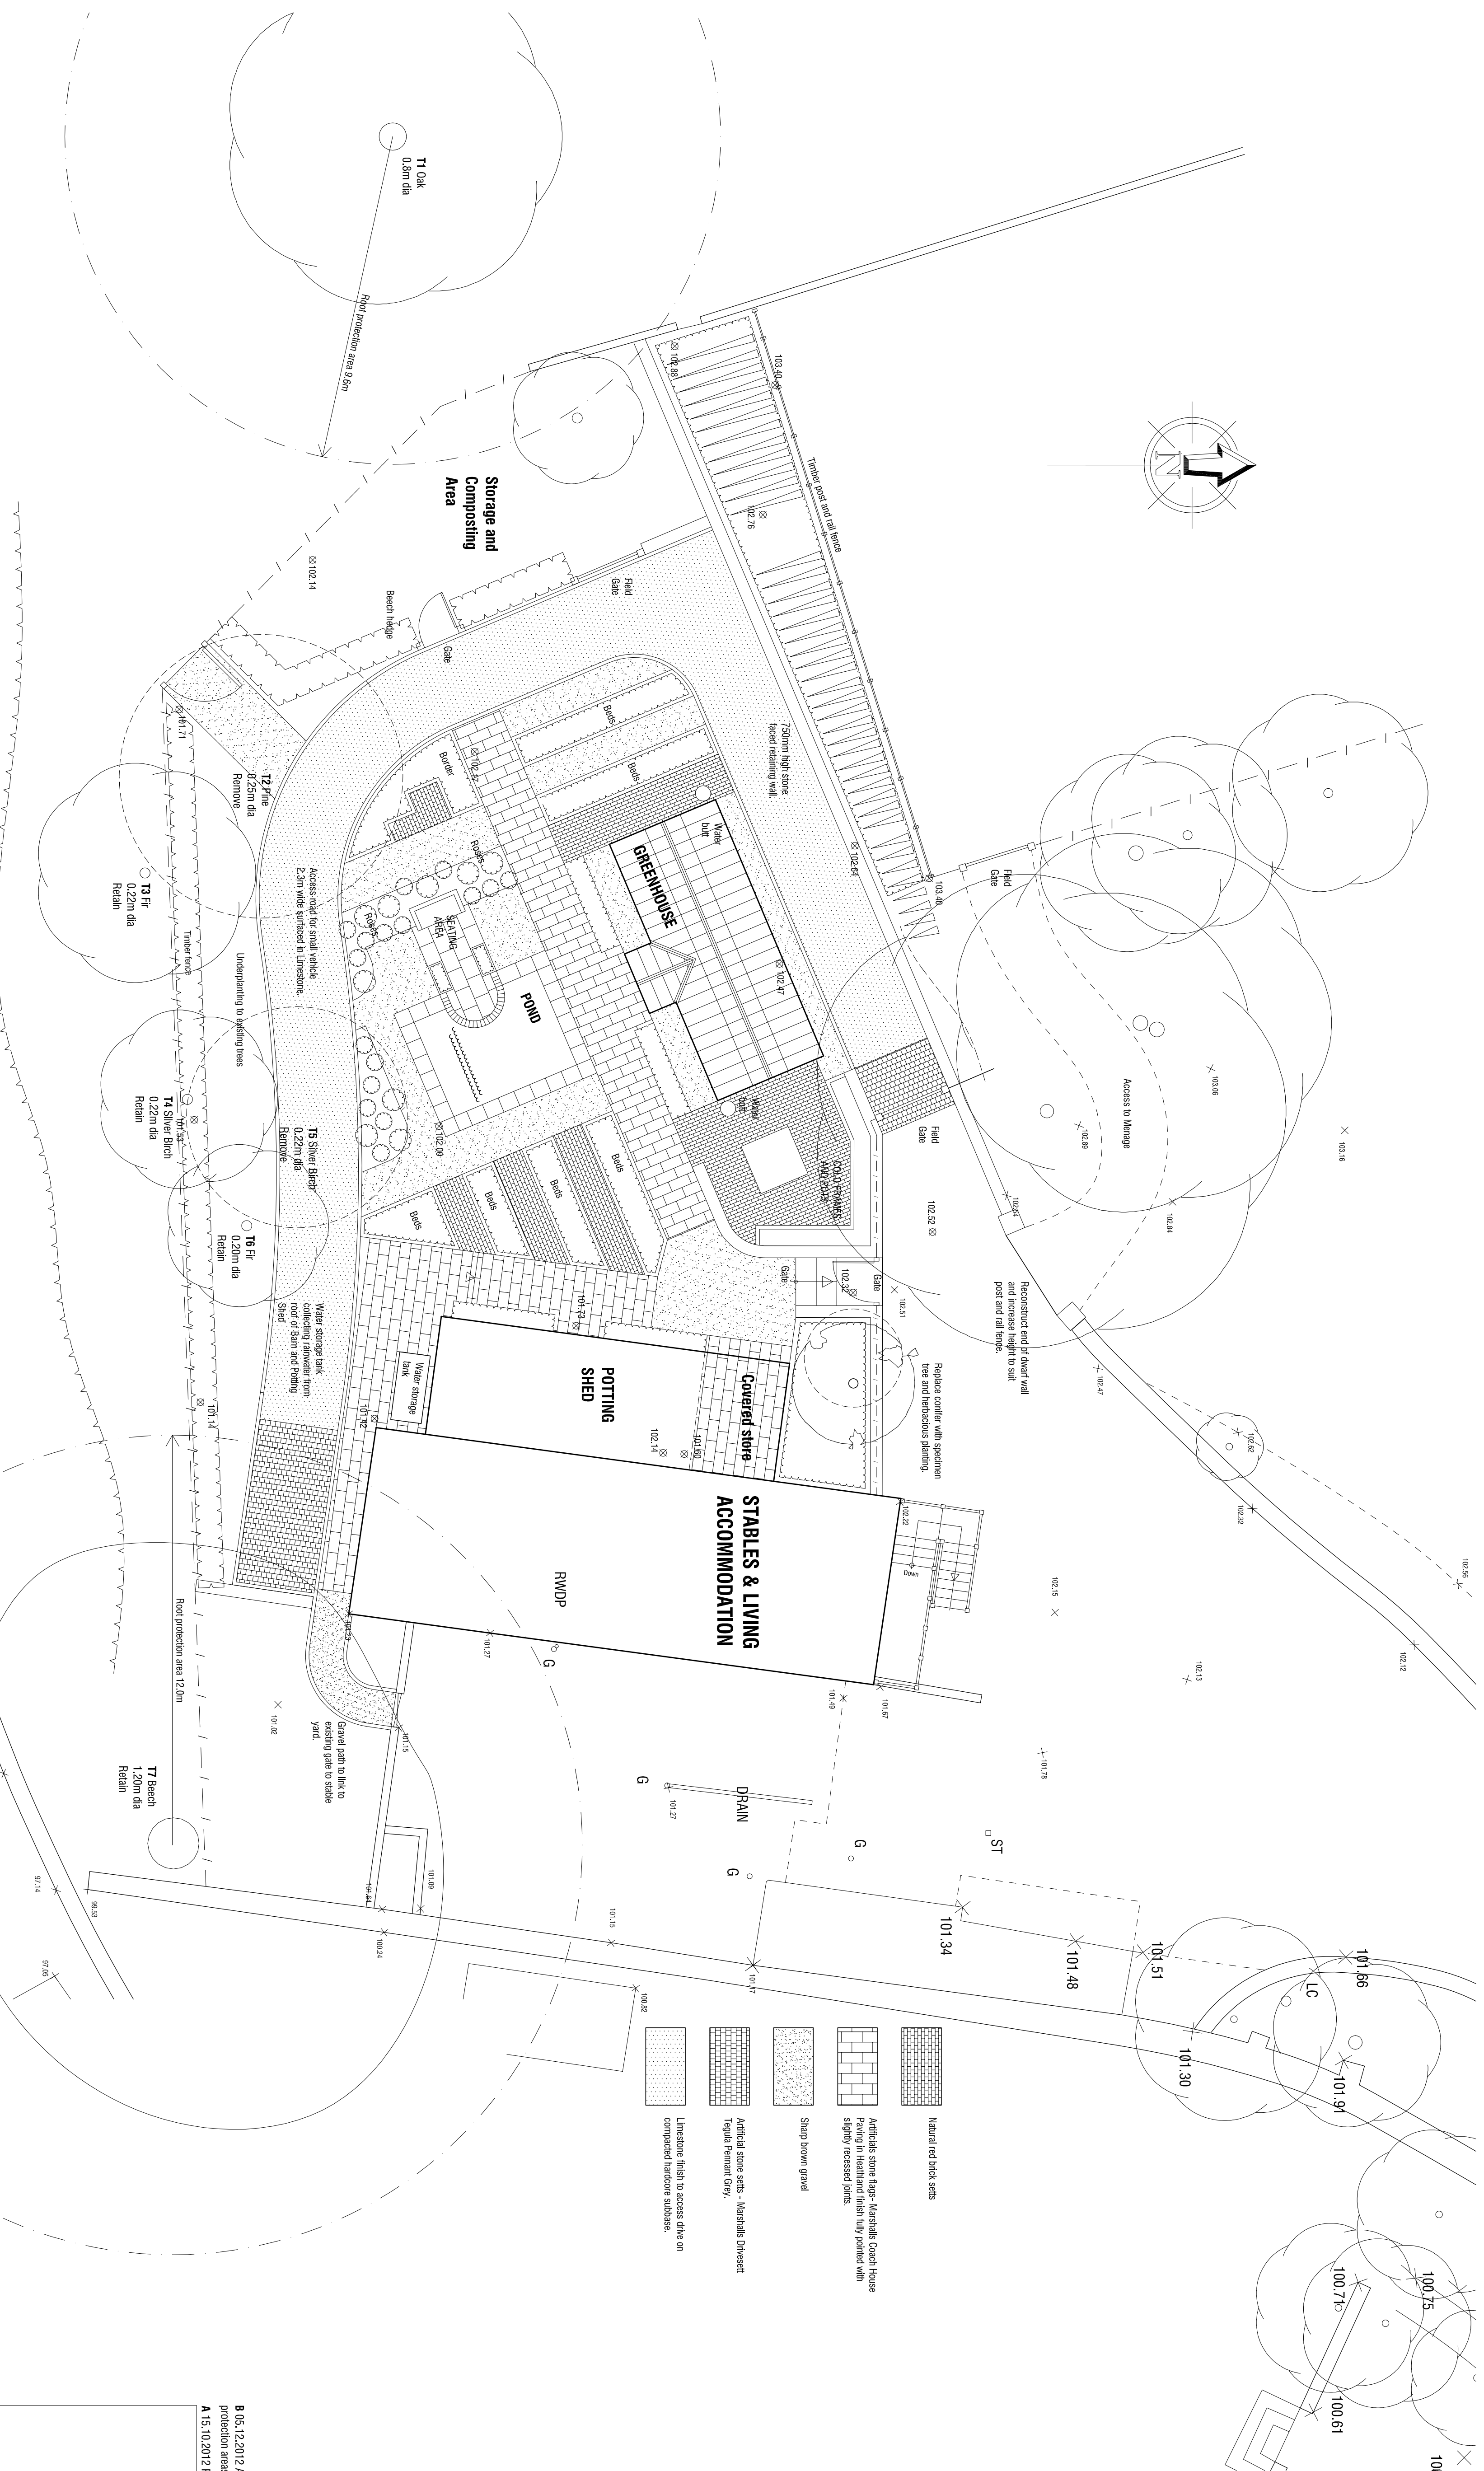

SITE PLAN

SITE PLAN

PROPOSALS

DALE HOUSE
TIVY DALE
CAWTHORNE
BARNSELEY

☐ ☐ mboothdesign

Fairfield House
Barneslai Close Bamsley

E: mbodolindesign@bblconnect.com

Scale 1:100 @A2 Drawn MJB

Date	AUG 2012	Ref.	12.21
------	----------	------	-------

0	1	2	3	4	5	6	7	8	9
0cm		2cm		4cm					6cm

Dimensions for setting out in existing buildings are to be checked and verified on site to be checked on site