


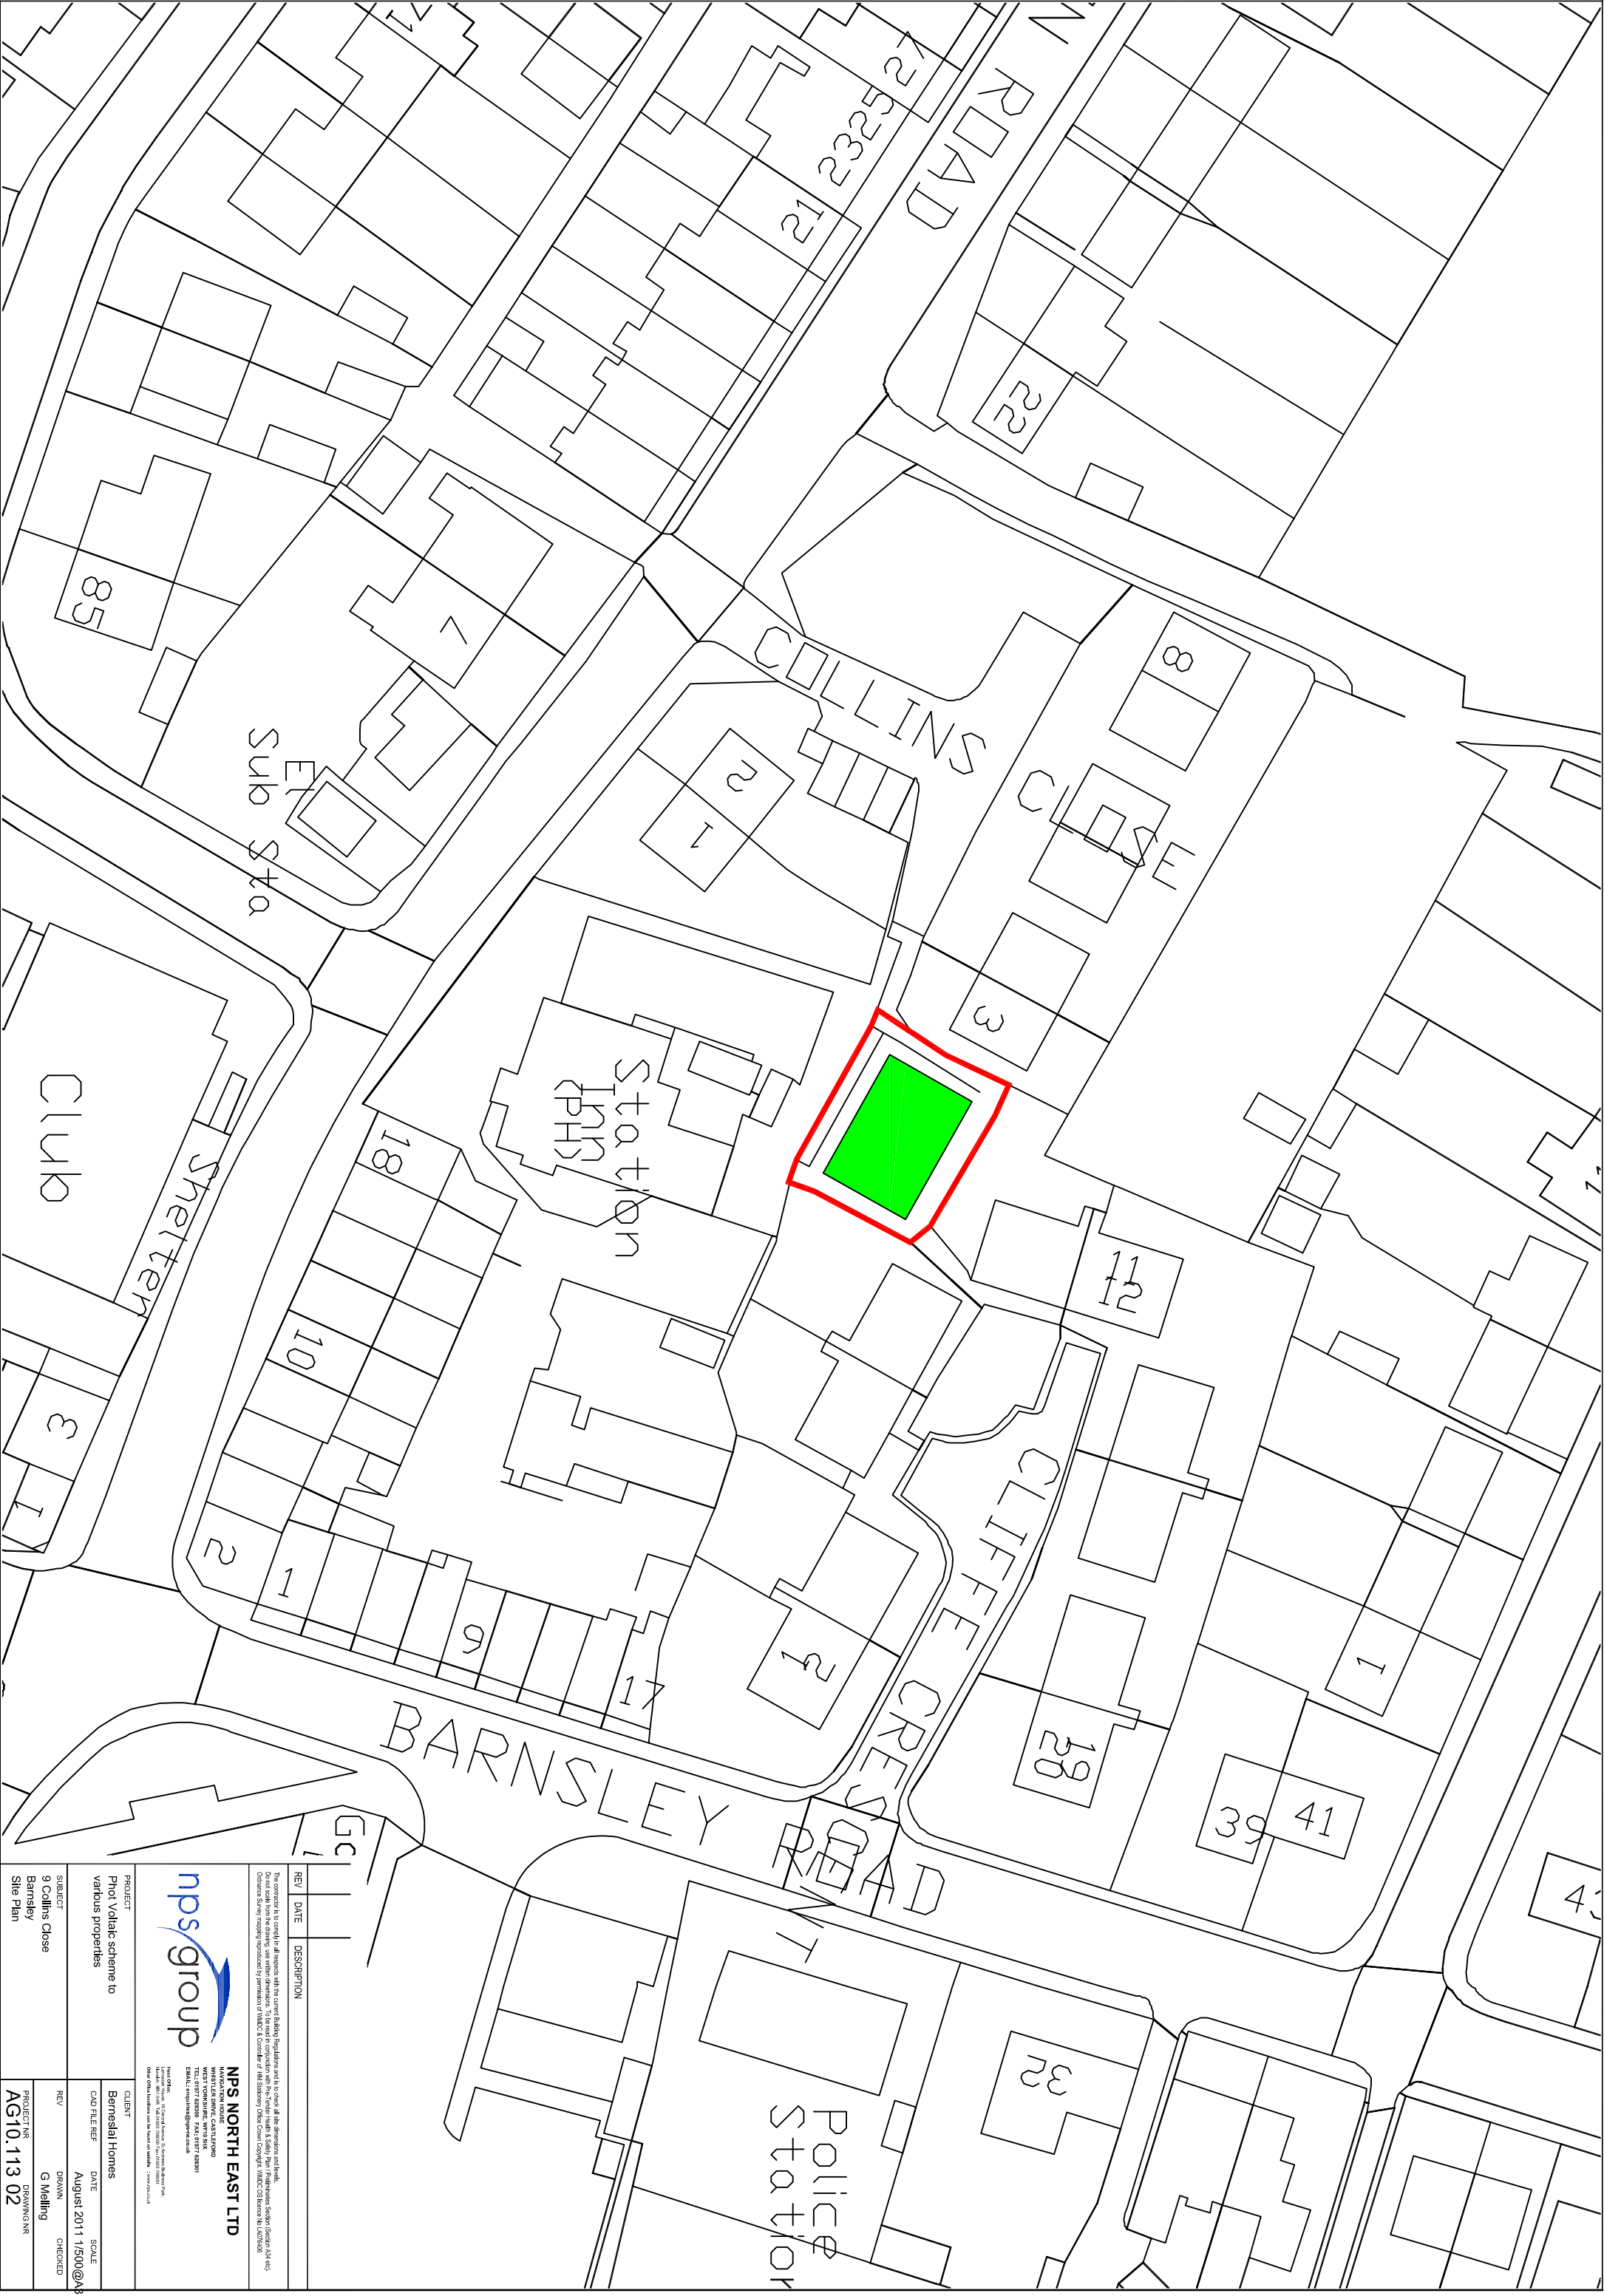

REV	DATE	DESCRIPTION

This contract is a copy of all aspects with the current building regulations and is to check all the information and make any necessary amendments to the drawings. The drawings are to be used for the purpose of the contract and are not to be used for any other purpose. 



NPS NORTH EAST LTD
NAVIGATION HOUSE
WHITEN DRIVE, CASTLEBRO
BARNESLEY, S70 2JH
TEL: 01977 888800 FAX: 01977 888801
EMAIL: enquiries@nps.co.uk
HOURS: 9.00am - 5.00pm, Monday to Friday
Other office locations can be found on website - www.nps.co.uk

PROJECT	CLIENT	CAD FILE REF	DATE	SCALE
Photovoltaic scheme to various properties	Barnesley Homes			
SUBJECT	REV	DRAWN	CHECKED	
9 Collins Close Barnsley Site Plan	AG10.113 02	G Melling		