


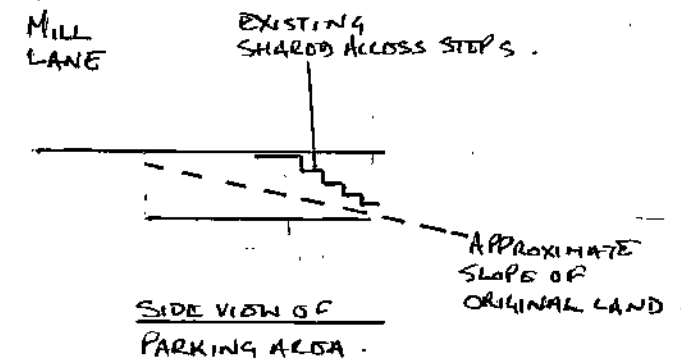
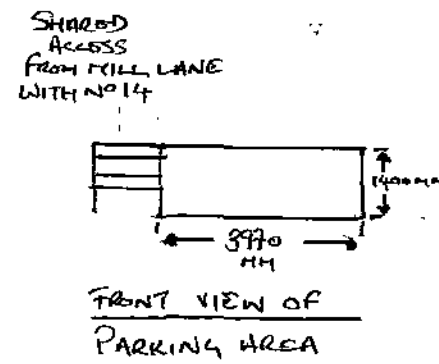


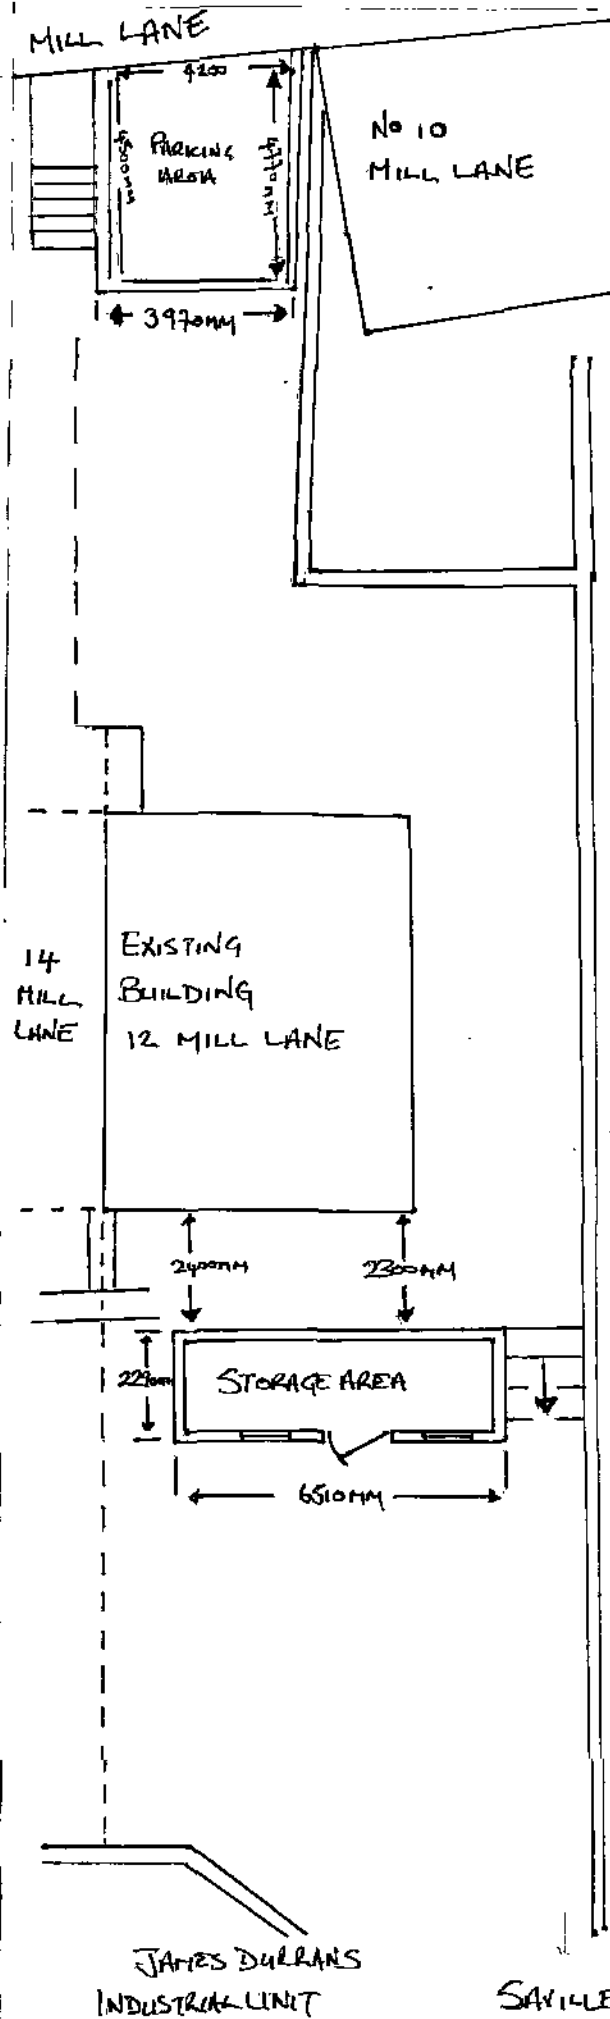


RETROSPECTIVE PERMISSION FOR PARKING AREA AND FRONT STORAGE AT 12 MILL LANE THURSTONE S369QX SCALE 1:100 DATE 28/12/12 SIGN

BREB CORPORATE MAIL ROOM 10 JAN 2013 Received by: CRITICAL COPY

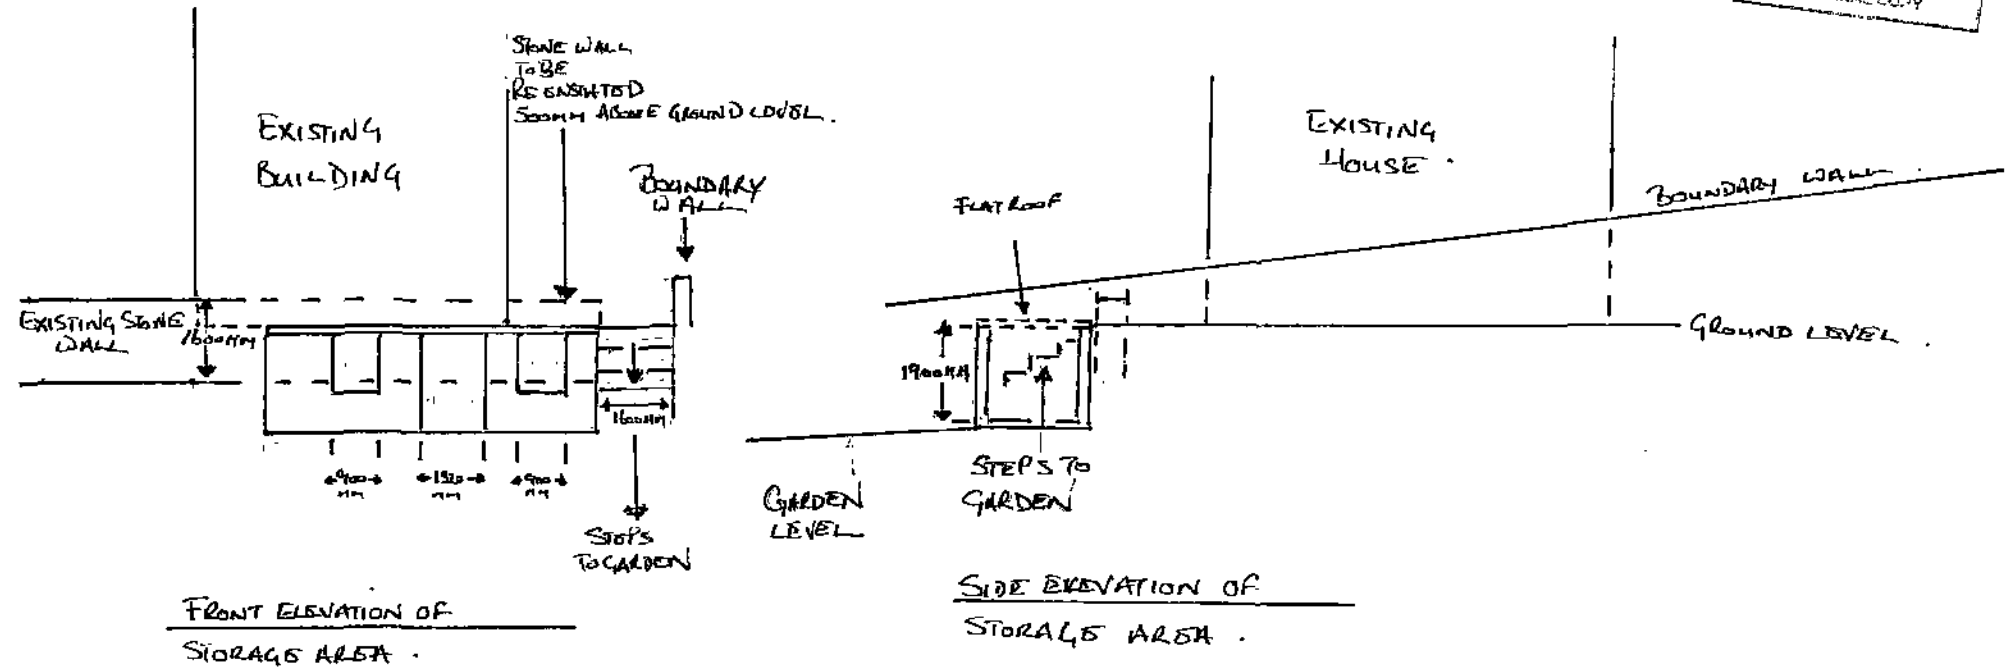


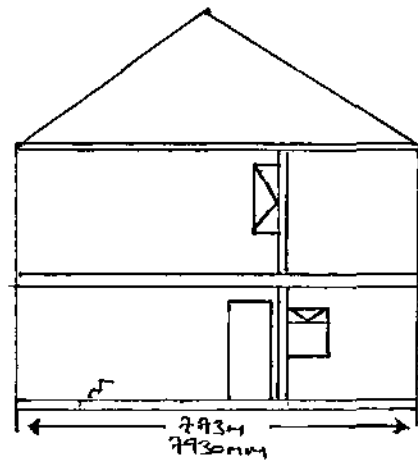


EXISTING END ELEVATION

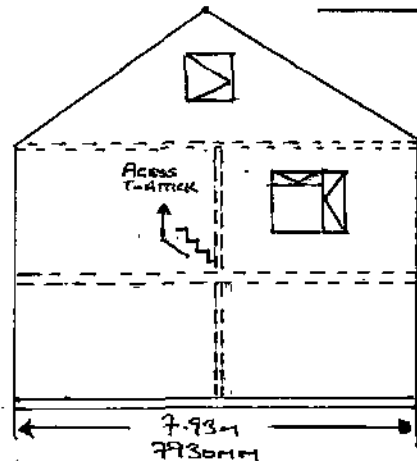

PROPOSED END ELEVATION

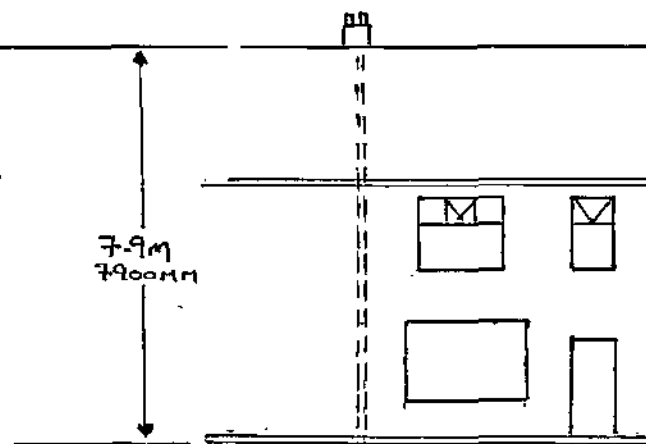

NO 14
MILL LANE
NO 12 HILL LANE
FRONT ELEVATION

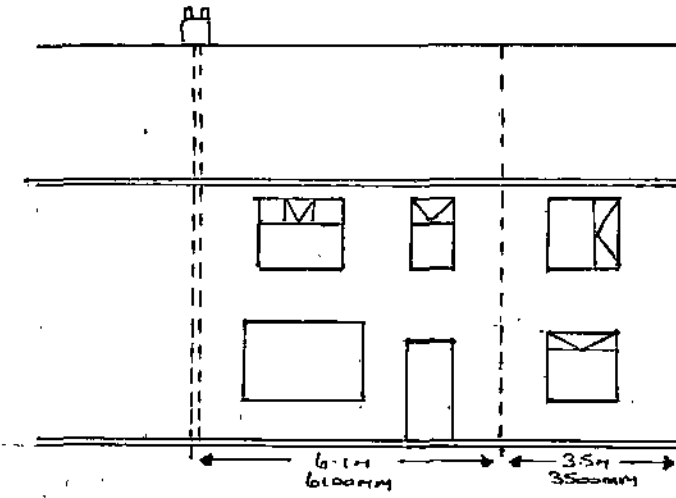

PROPOSED FRONT ELEVATION


PROPOSED TWO STOREY
SIDE EXTENSION AT
12 HILL LANE, THURSTONE
SHEFFIELD S36 9DX

SCALE 1:100


DATE 28.12.12

SIGN

70

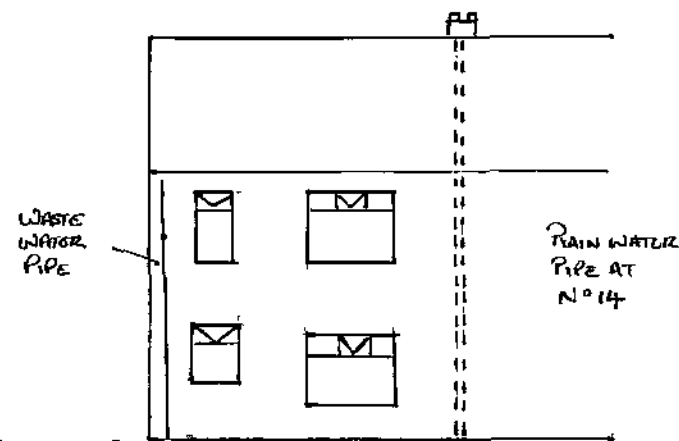


NO 12 HILL LANE
REAR ELEVATION
NO 14
MILL LANE

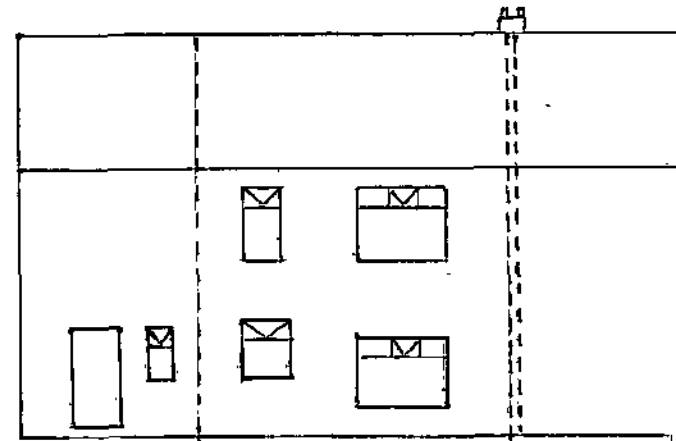


PROPOSED REAR ELEVATION

X = WASTE WATER
PIPE
□ = GATE

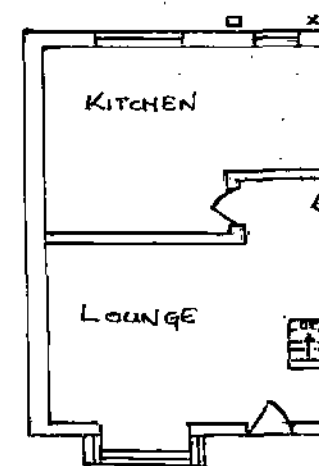


EXISTING GROUND FLOOR PLAN

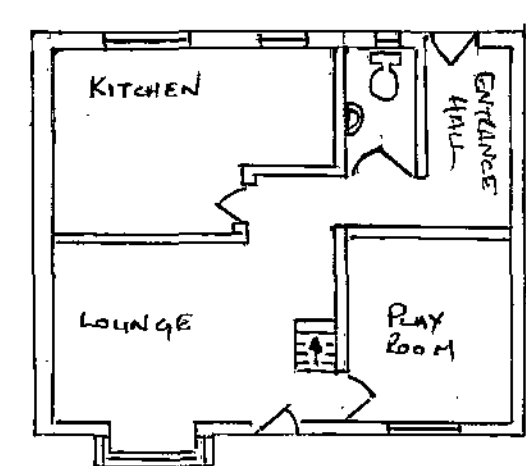


PROPOSED GROUND FLOOR PLAN


U.S.B.C
CORPORATE SEAL ROOM
70 JAN 2013
Received by:
ORIGINAL COPY

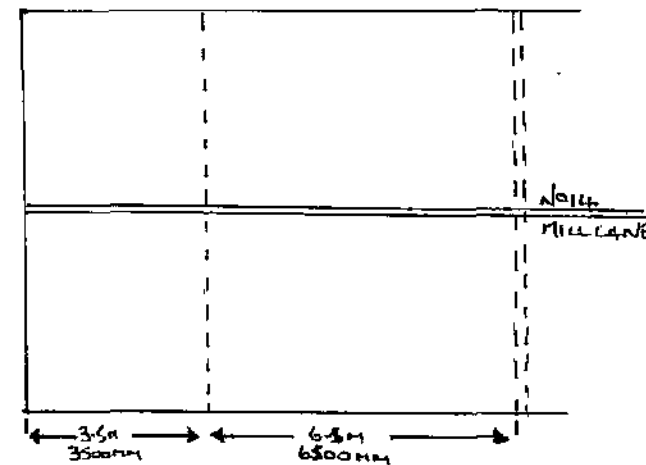

PROPOSED ROOF PLAN

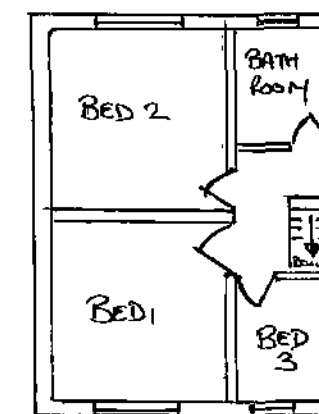

EXISTING FIRST FLOOR PLAN

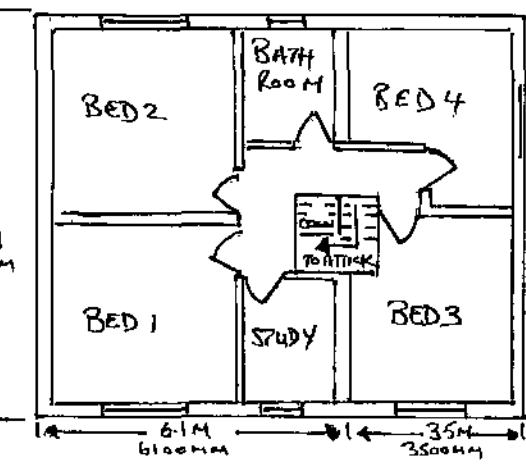

PROPOSED FIRST FLOOR PLAN

ALL LEVELS AND DIMENSIONS WILL BE CHECKED PRIOR TO CONSTRUCTION. ALL MATERIALS AND WORKMANSHIP WILL COMPLY WITH BUILDING REGULATIONS AND MATCH THE EXISTING BUILDING AND MATERIALS.