


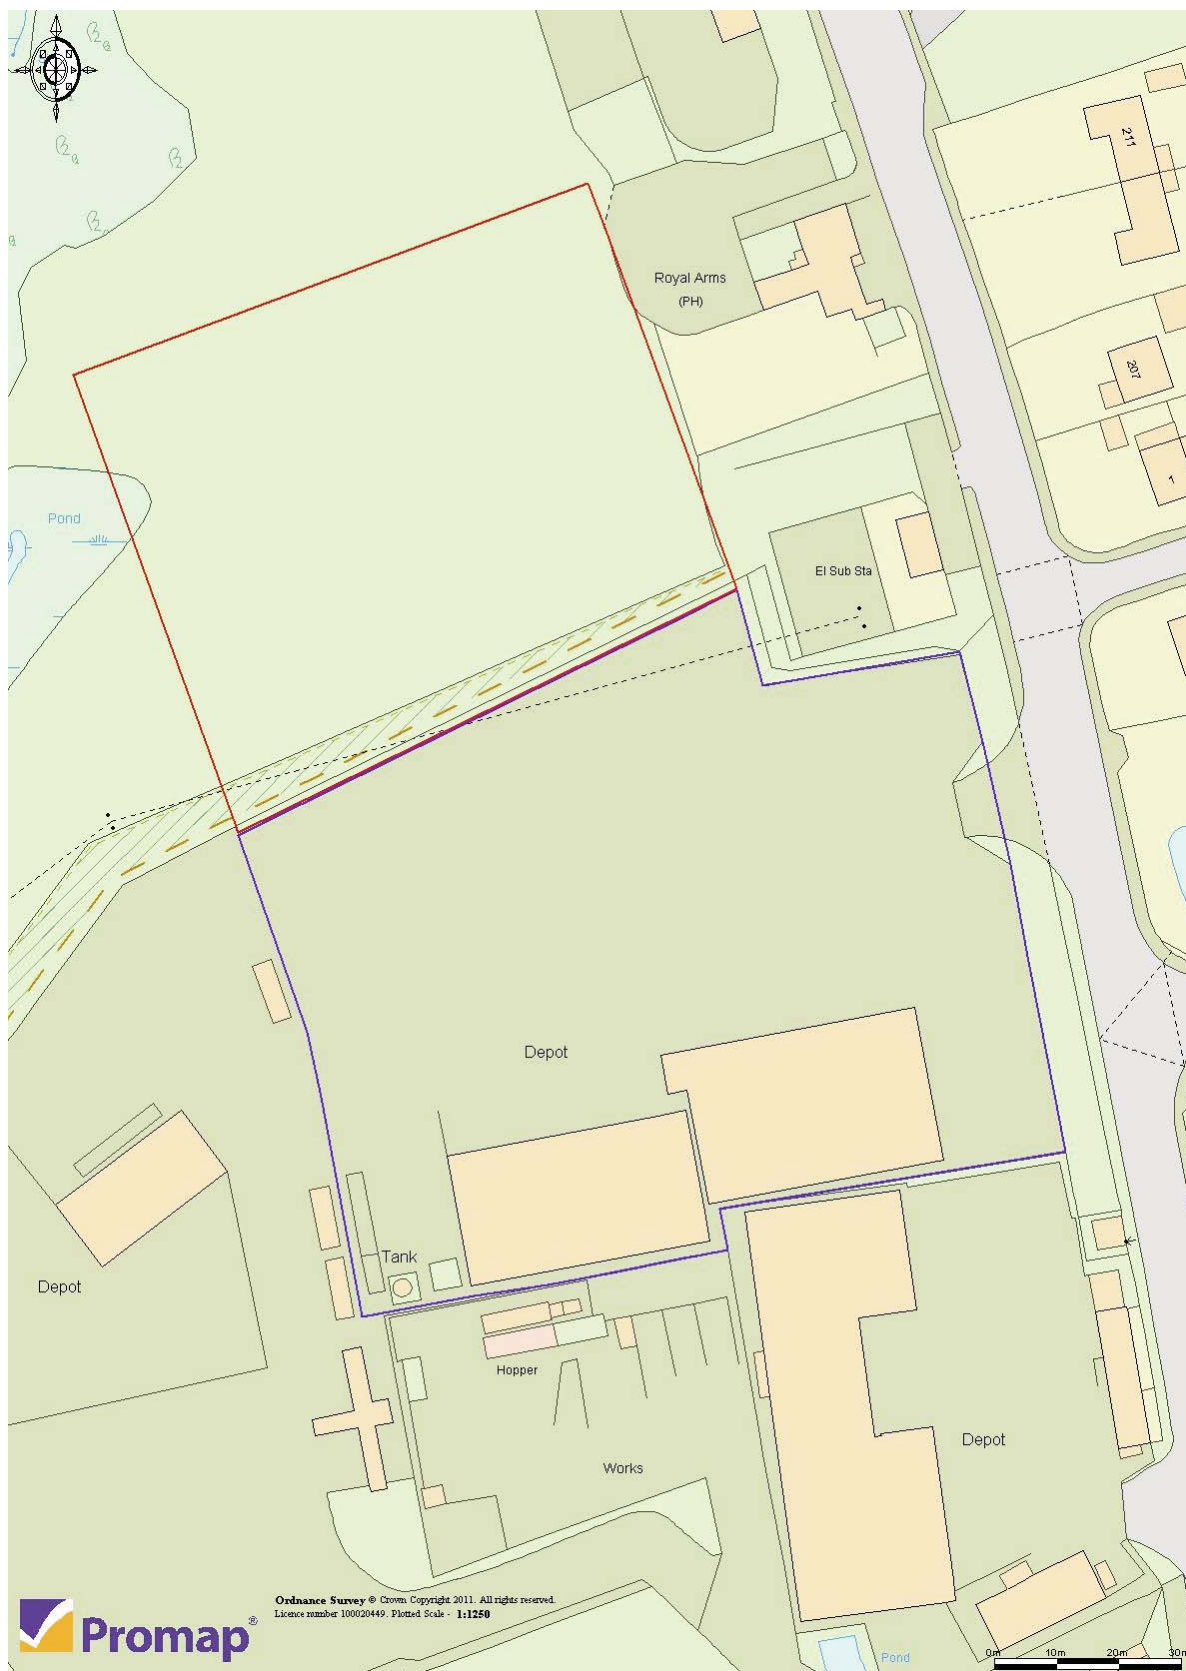

Site Plan :
Stagecoach Barnsley
Application Boundary



MONTAGU EVANS
CHARTERED SURVEYORS
Clarges House,
6-12 Clarges Street, London W1J 8DH
Tel : 020-7493 4002 Fax : 020-7312 7548
www.montagu-evans.co.uk

Date : July 2011

Scale 1:1250

North ▲