



PROPOSED SOUTH WEST ELEVATION

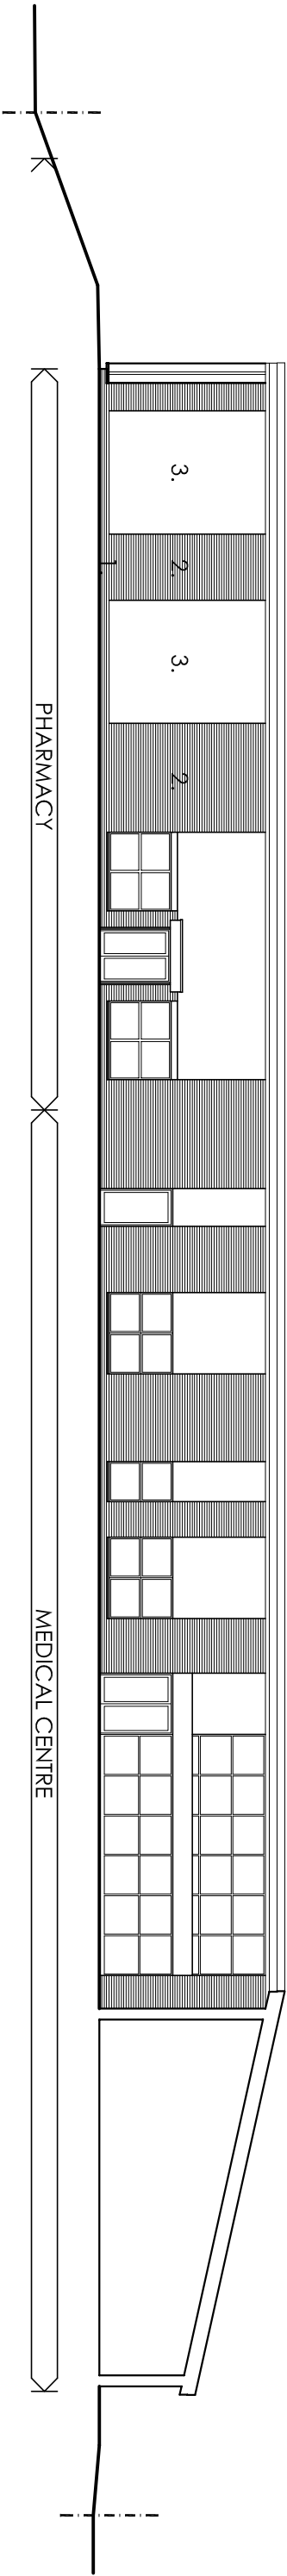


PROPOSED SECTIONAL SOUTH WEST ELEVATION

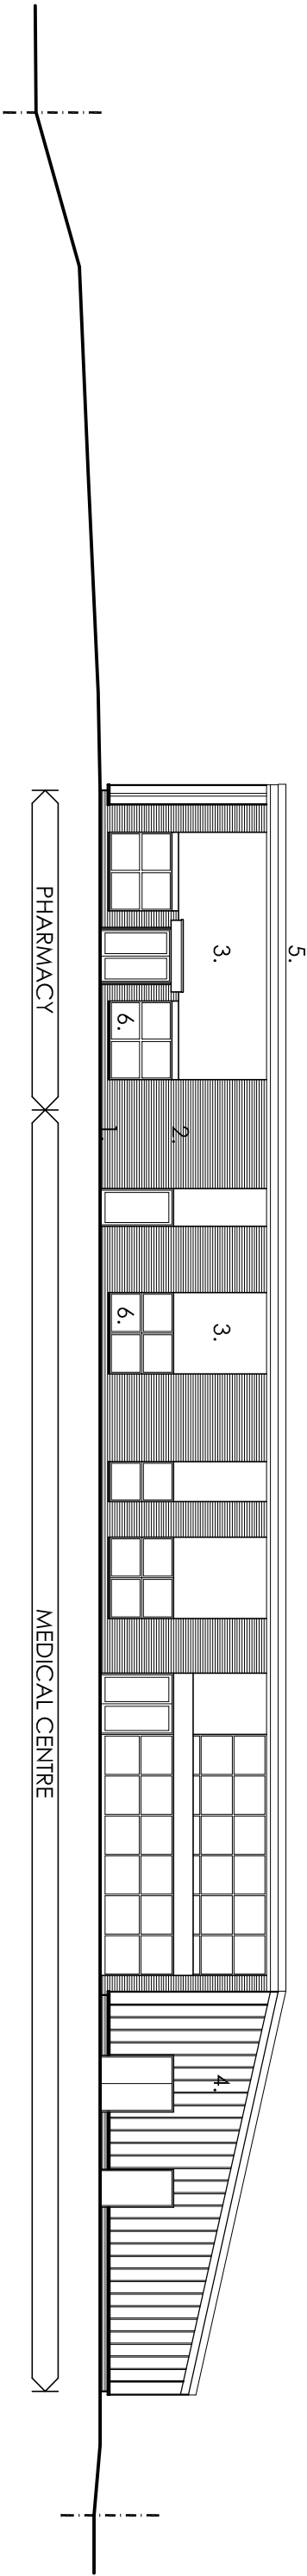

EXISTING SOUTH WEST ELEVATION

- KEY**
- 1 GREY BRICKWORK PLINTH
 - 2 BUFF BRICKWORK
 - 3 COLOURED RENDER
 - 4 SILVER PROFILED METAL WALL CLADDING
 - 5 PROFILED METAL ROOF CLADDING WITH PPC METAL EAVES PROFILE
 - 6 PPC ALUMINIUM FRAMED SHOPFRONTS/WINDOWS/DOOR

 


PROPOSED DEVELOPMENT
WOODLAND DRIVE MEDICAL CENTRE
BARNSLEY
for
LO'S PHARMACY

EXISTING AND PROPOSED ELEVATIONS

TP ARCHITECTURE

2 STRICKLAND AVENUE
LEEDS
LS17 8JU

T: 0113 2732706
M: 07766 015350
E: tony@tparchitecture.co.uk

 

Date:	Scale (at A3):
DECEMBER 2016	1:100
Project no:	Drawing no:
1271	010
Revision:	
-	