


Osborne House
Burton Road
Monk Bretton
Barnsley S71 2JS

SURVEY


UPPER FLOOR PLANS &
ROOF PLAN

mboothdesign
architectural design and building consultants
Fairfield House
Barneslea Cross Barnsley
S70 2PA
T: 01454 880526
M: 07781 181830
E: mark@mboothdesign.co.uk


Scale	1:50 @ A1	Drawn	MLB
Date	NOV 2019	Ref.	19.39
Dwg No.	S2	Rev.	-
Drawn	MLB	Check	MLB
Copyright in drawings and dimensions is retained unless otherwise stated. Dimensions for setting out in building shallings are to be checked and verified on site.			

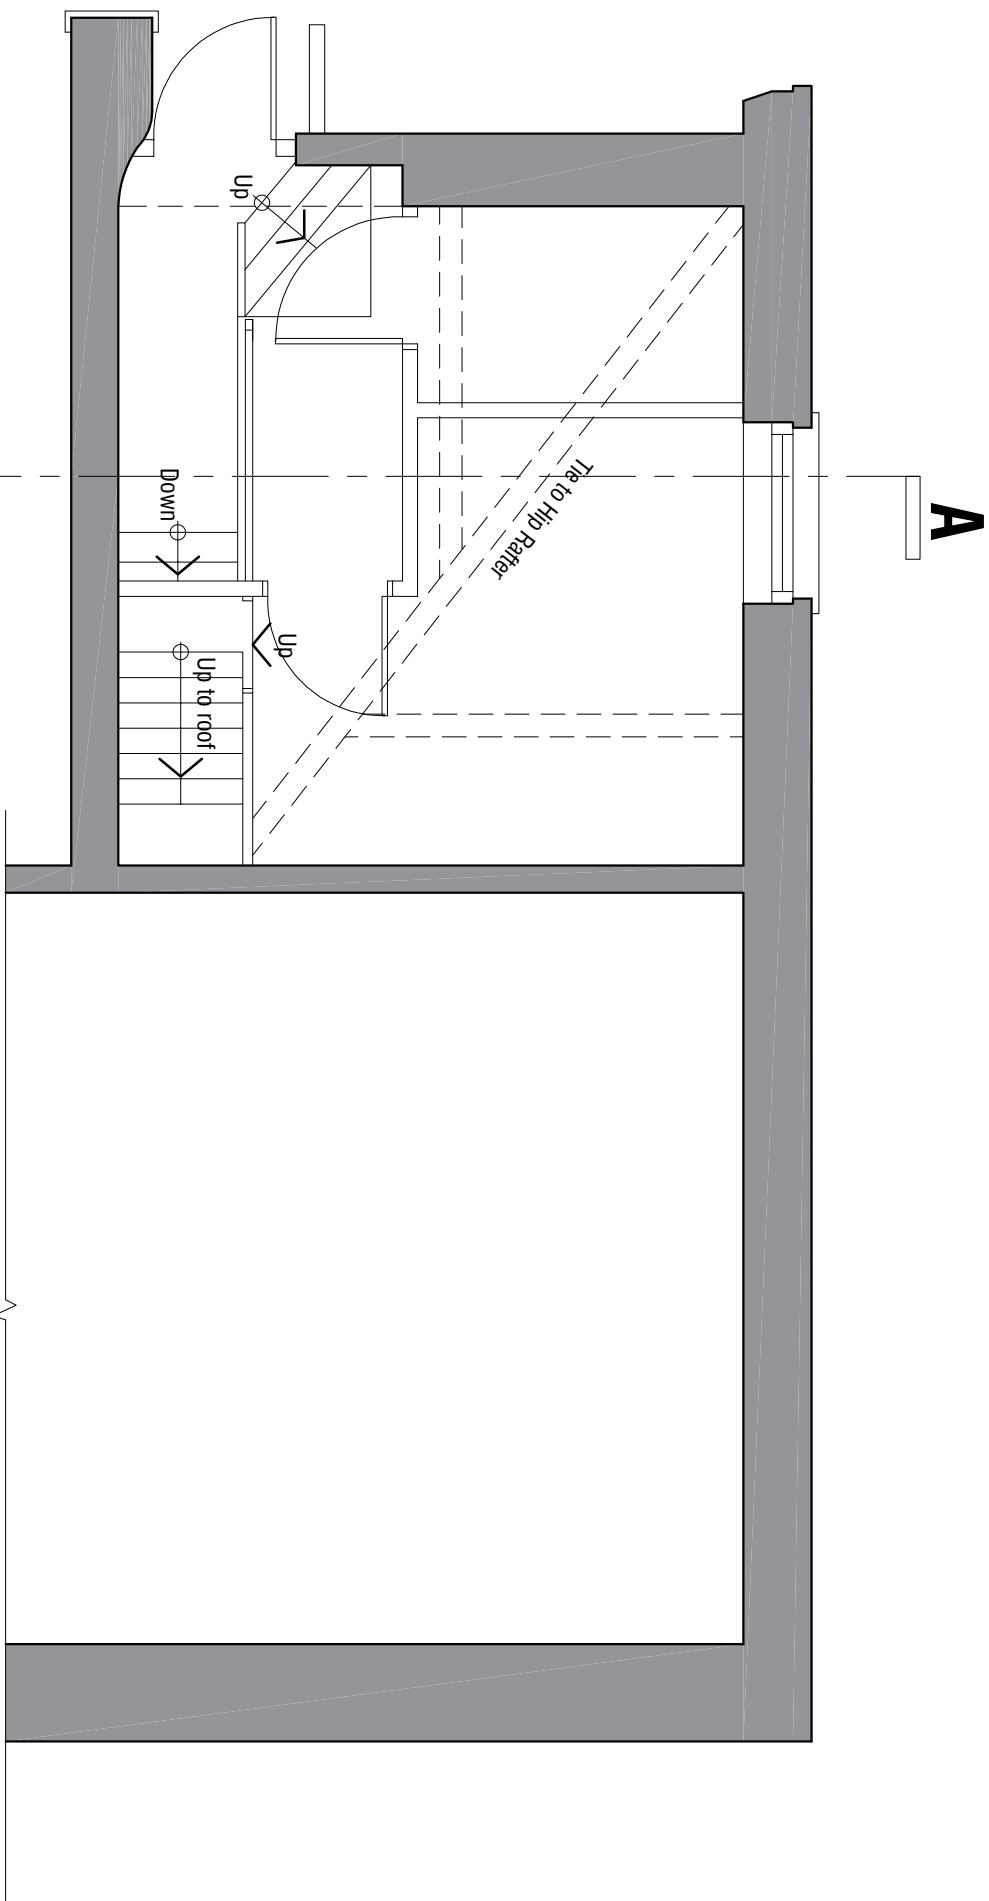

ATTIC PLAN 1:50

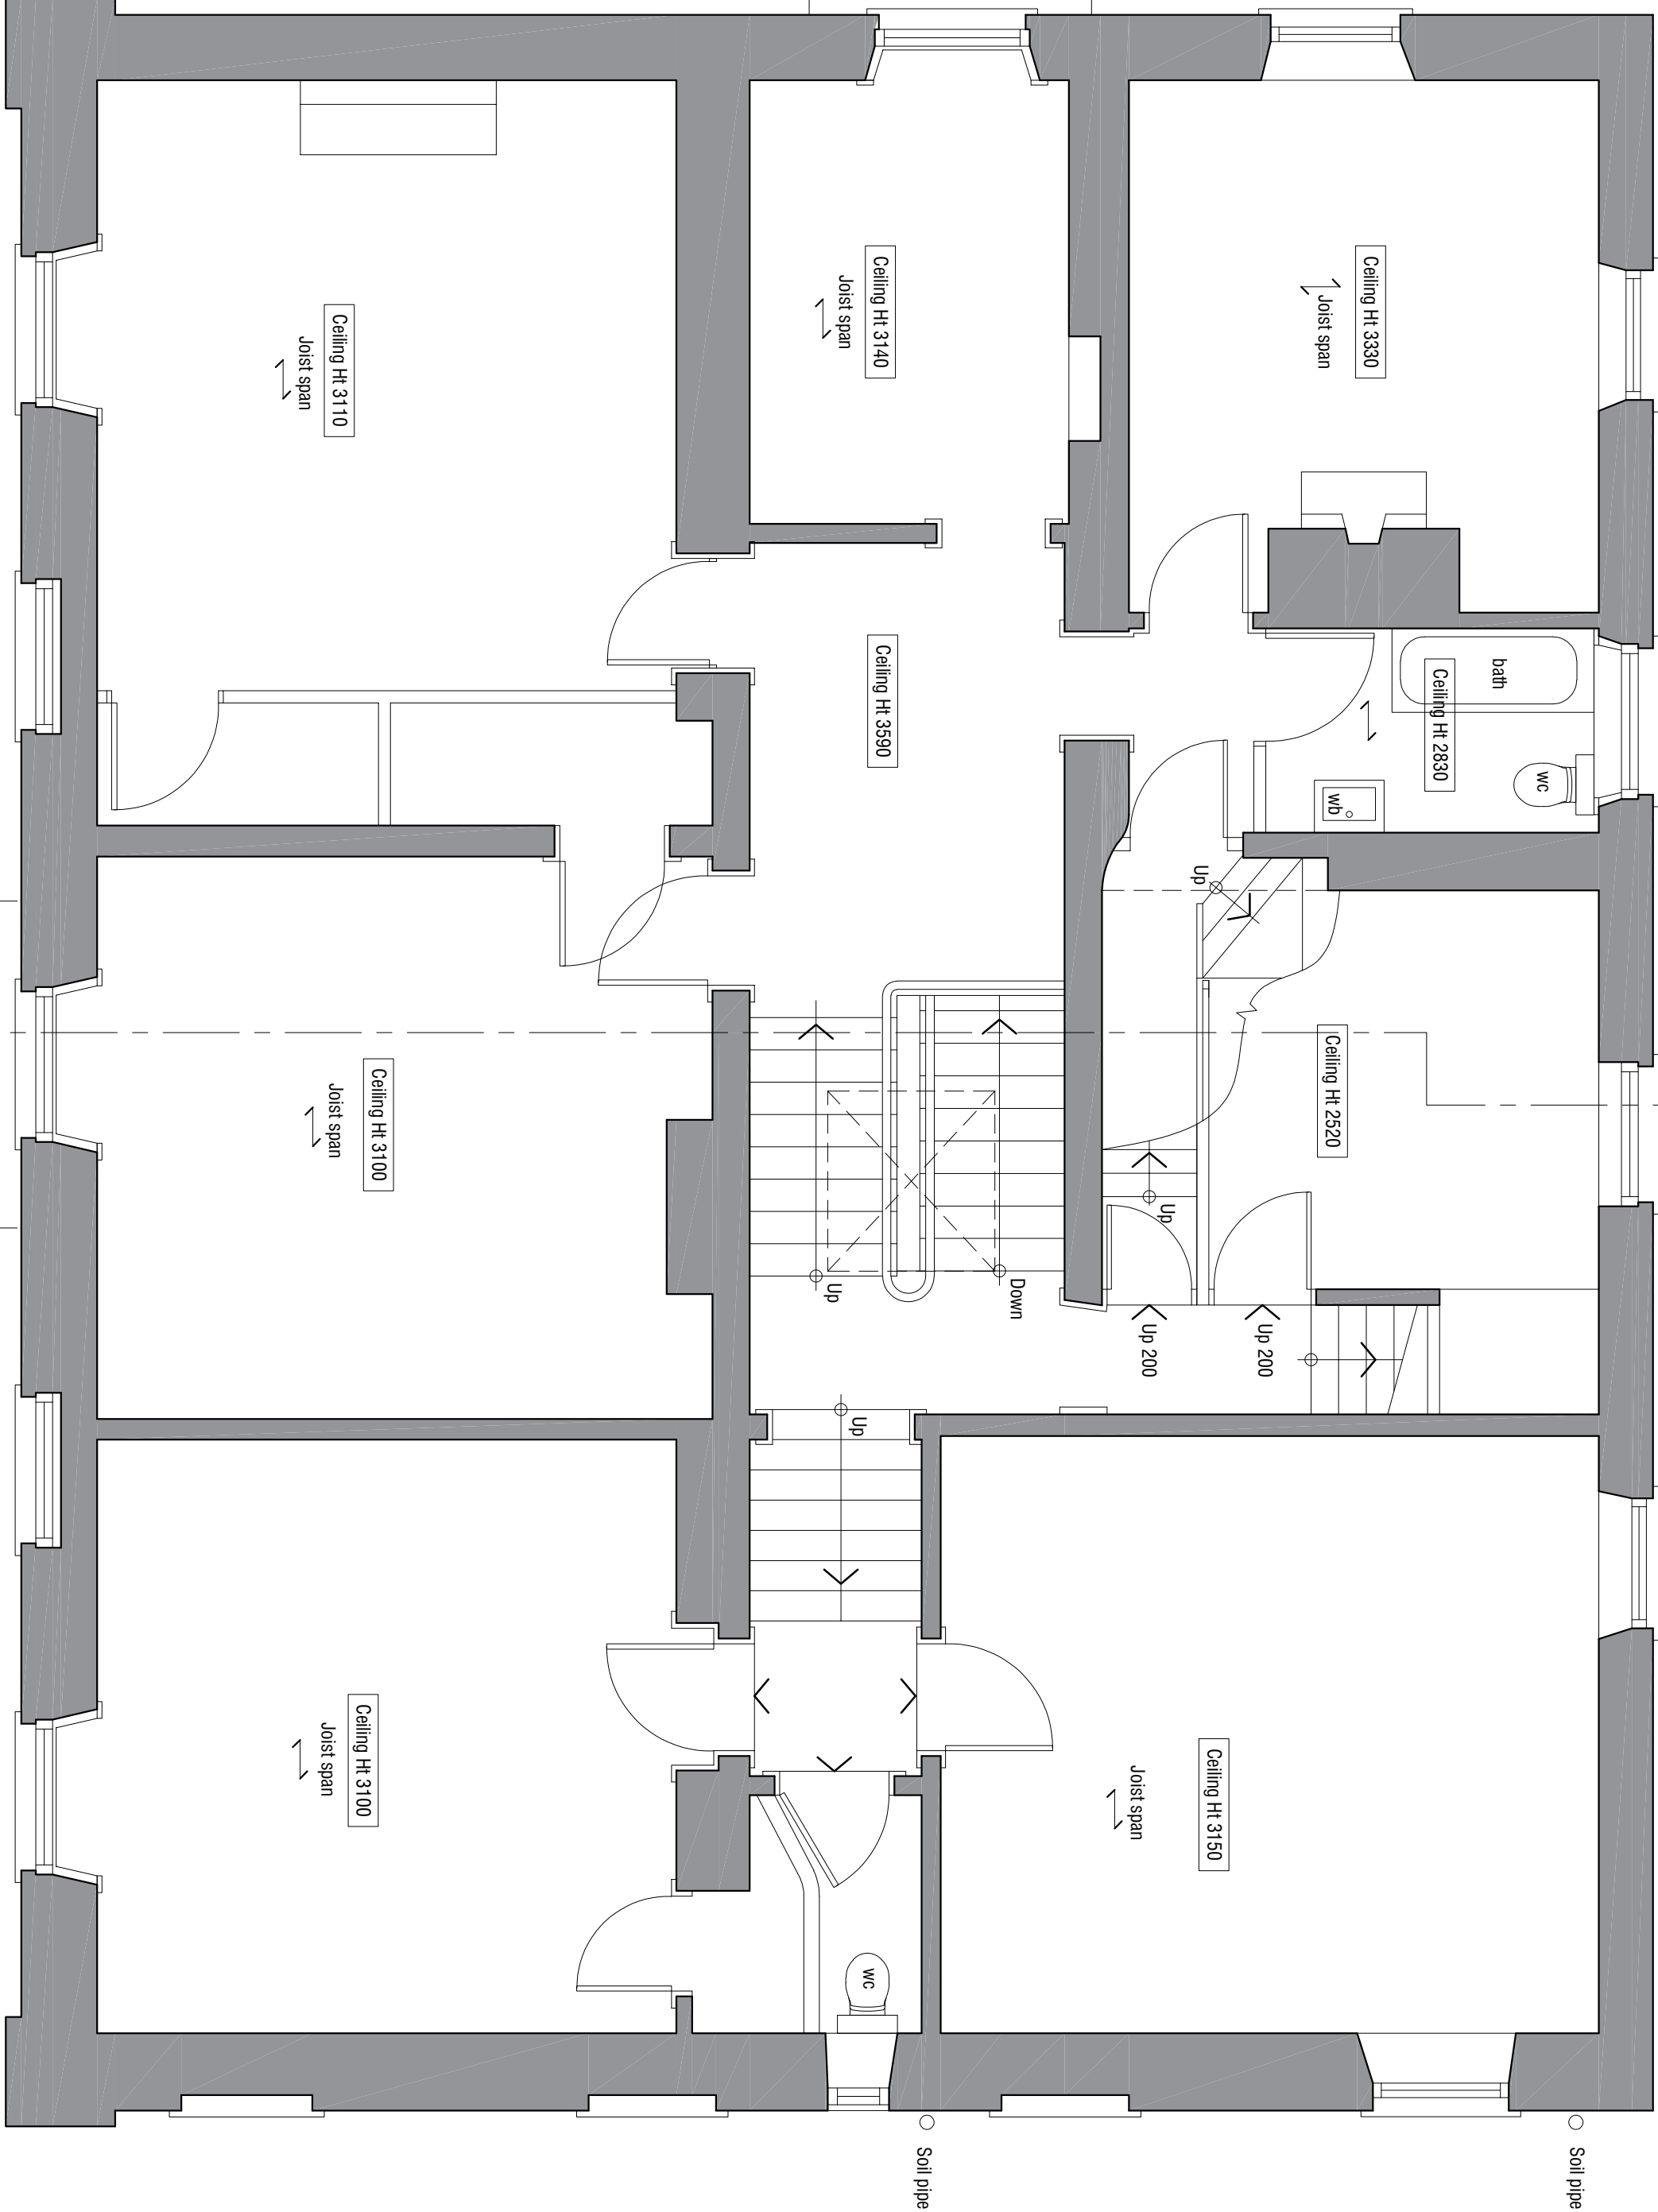

FIRST FLOOR PLAN 1:50

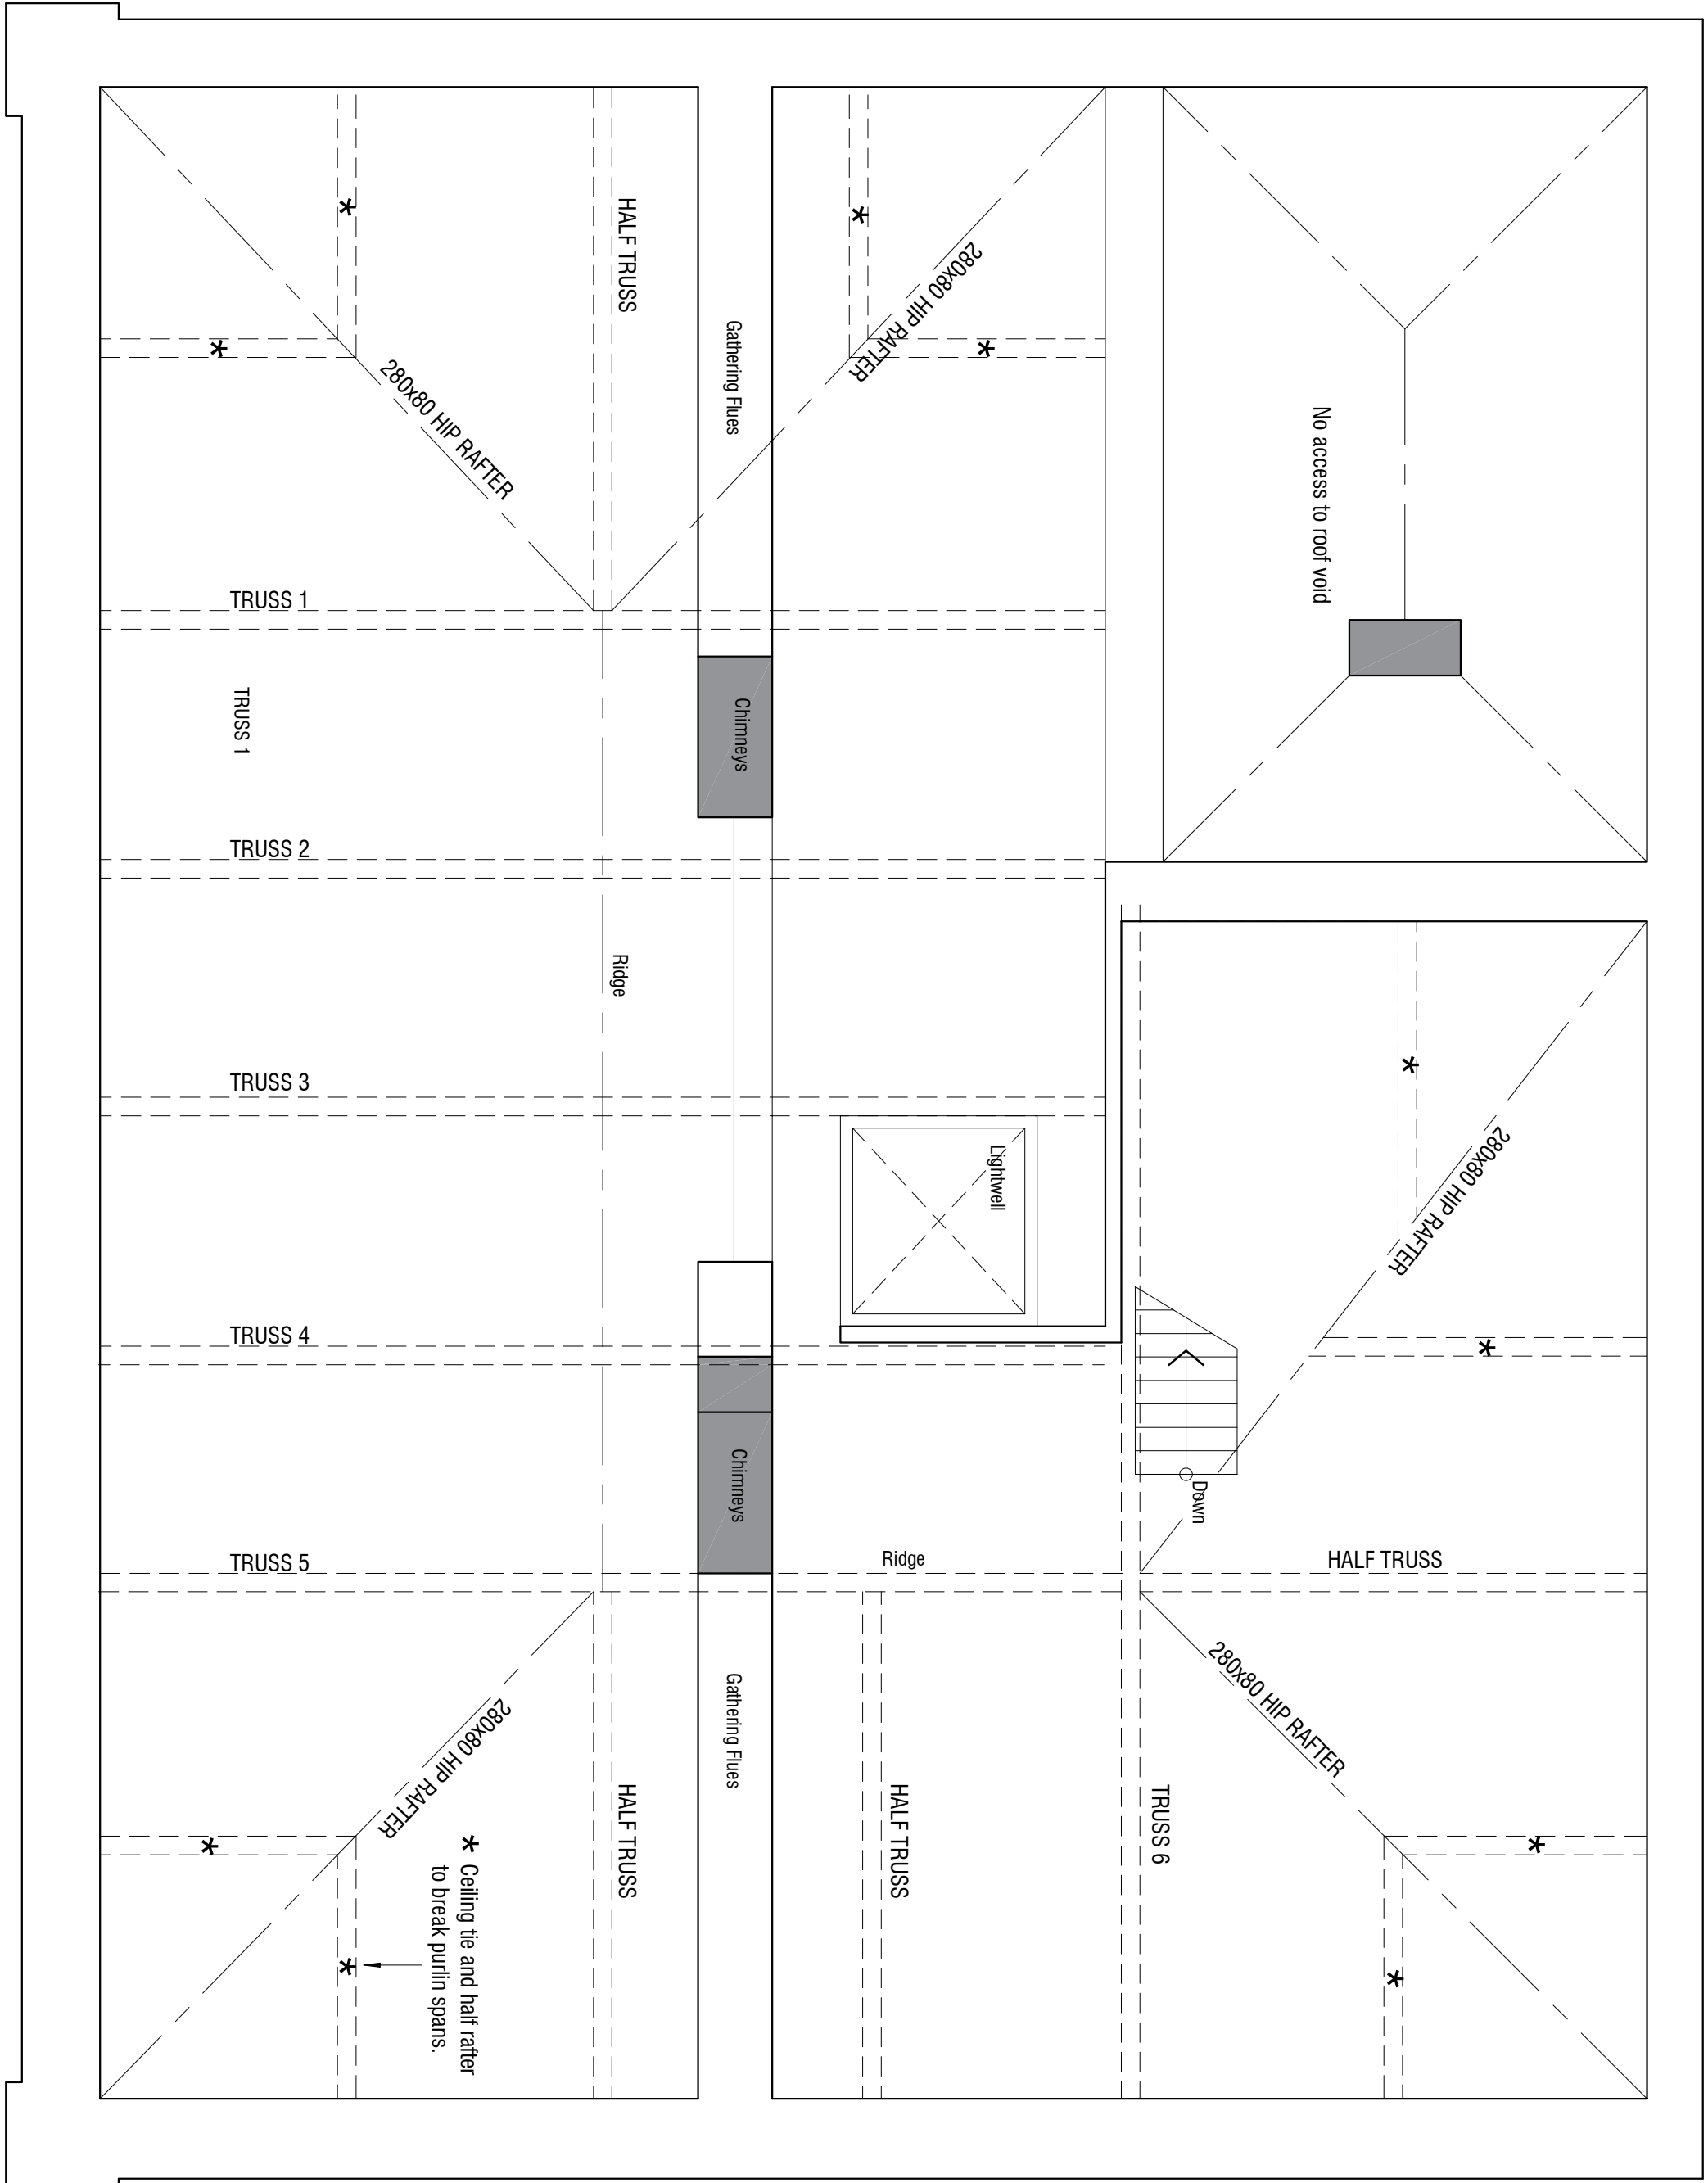

ROOF PLAN 1:50