

Notes:

PLANNING DRAWINGS, NOT TO BE USED FOR BUILDING REGULATIONS OR CONSTRUCTION PURPOSES
COPYRIGHT OF THIS DRAWING BELONGS TO DESIGNSPACE ARCHITECTS, STRICTLY NO COPYING, HIRING OR
LENDING WITHOUT AUTHORISATION

Revision: --

Revision List:

0 5m


Project Name: Garden Cottage, Wortley

Drawing Title: Garage Elevations - Proposed


Drawing Number: 1061/TP/010

Scale: 1:100@A3


Date: Sept 12

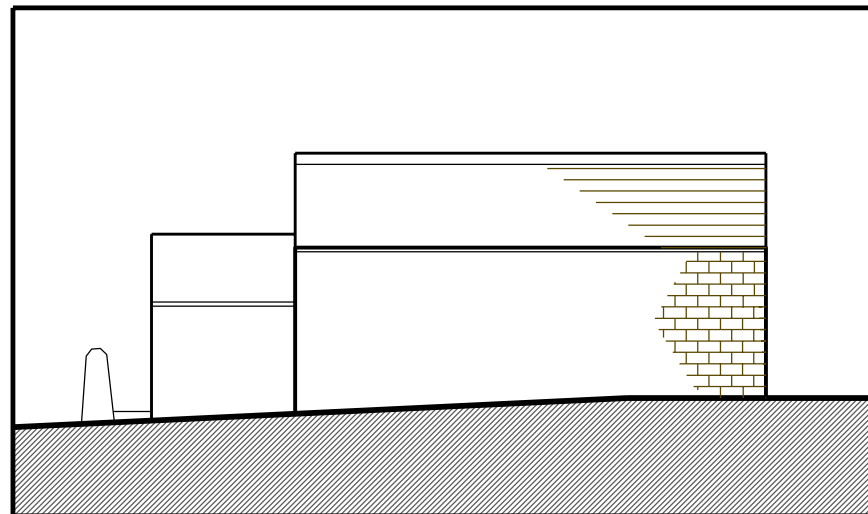


North Elevation Garage with prefab demolished - Proposed

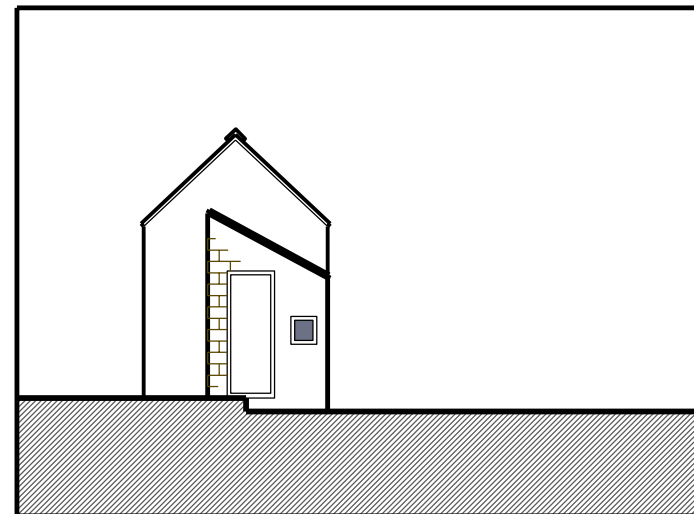


East Elevation Garage with prefab demolished - Proposed

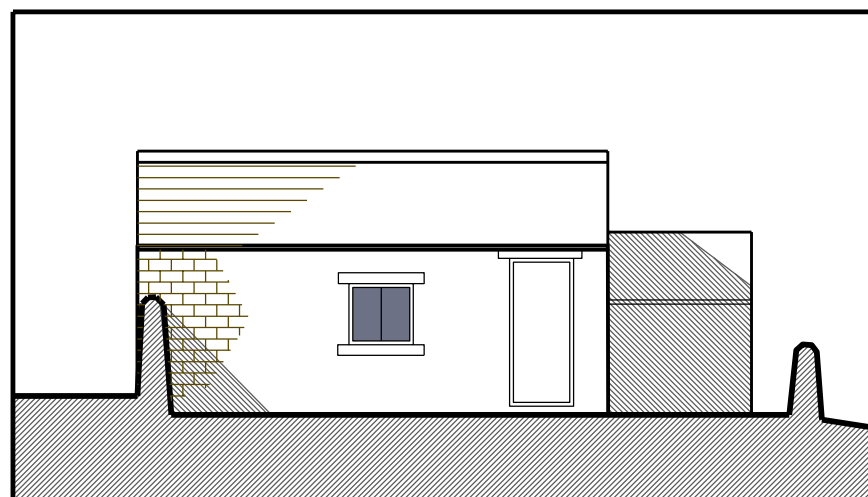


South Elevation Garage with prefab demolished - Proposed

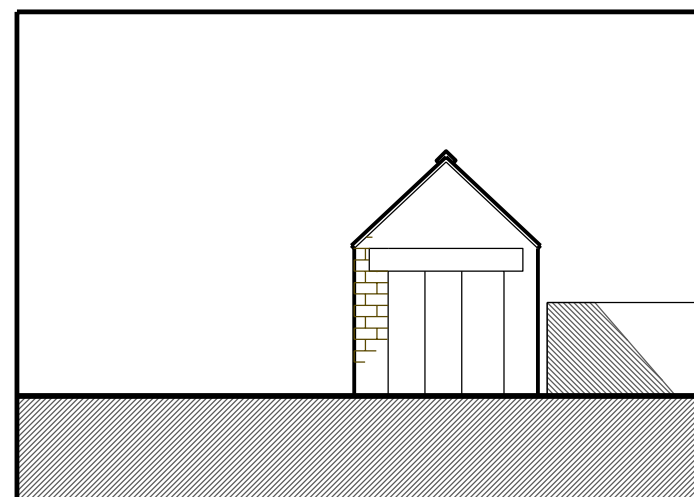


West Elevation Garage with prefab demolished - Proposed

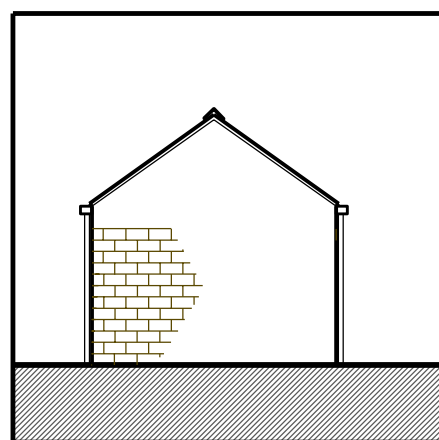


North Elevation New Garage - Proposed

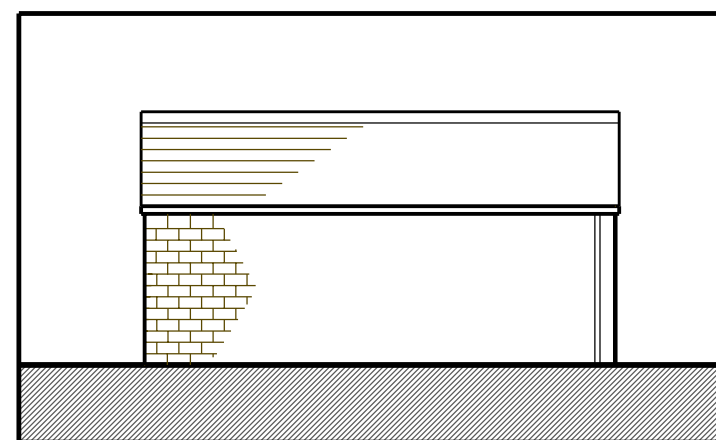

East Elevation New Garage - Proposed

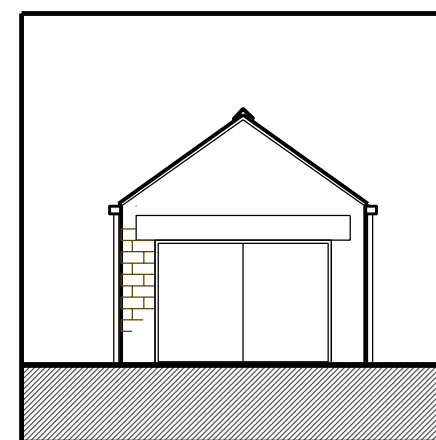

South Elevation New Garage - Proposed

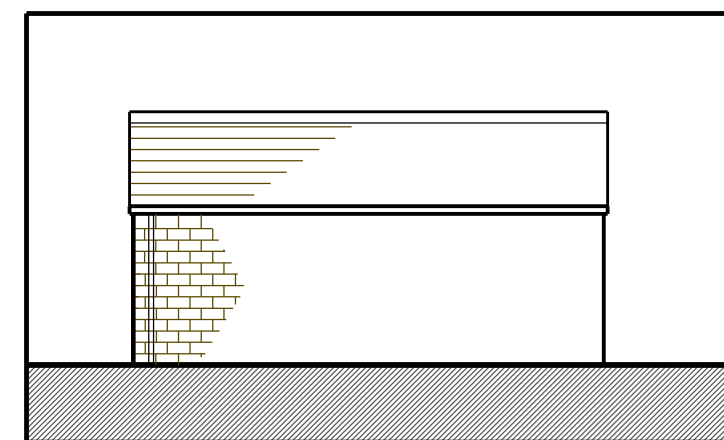

West Elevation New Garage - Proposed