



Front Elevation


Side Elevation




Rear Elevation

Side Elevation

Ground Floor Plan

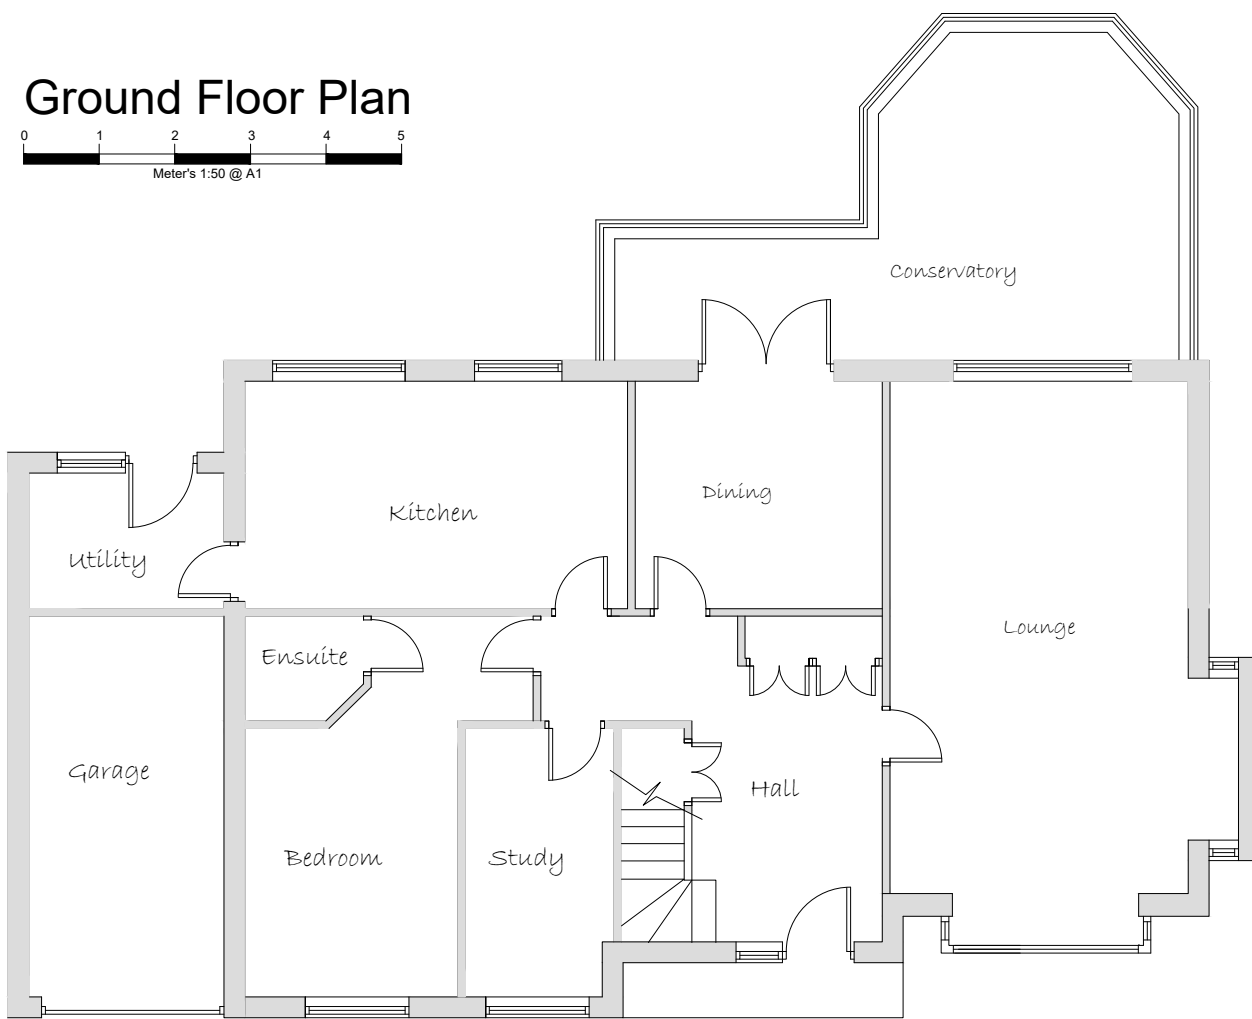


First Floor Plan

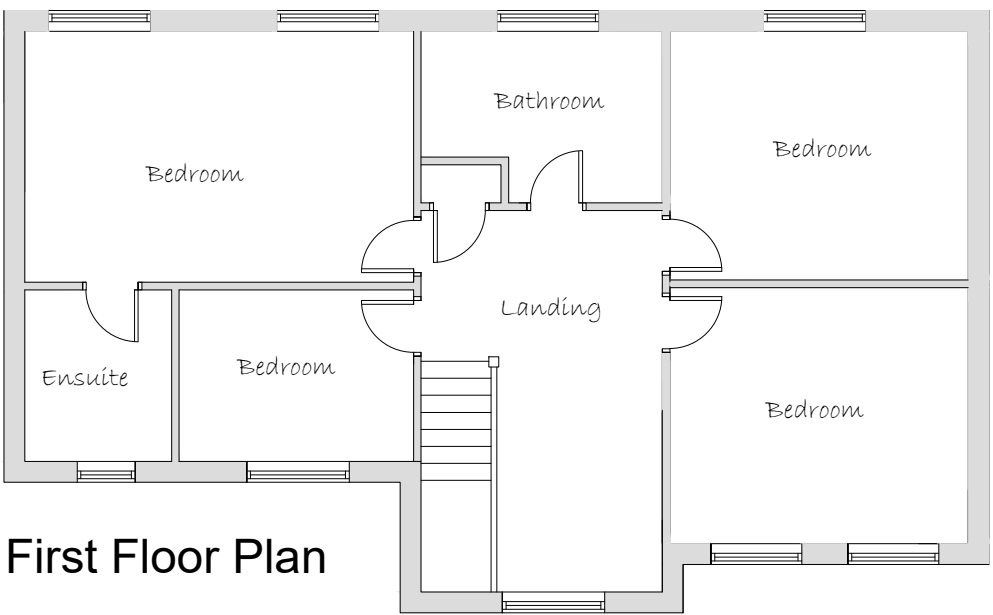

EXISTING

LOCATION PLAN 1:1250

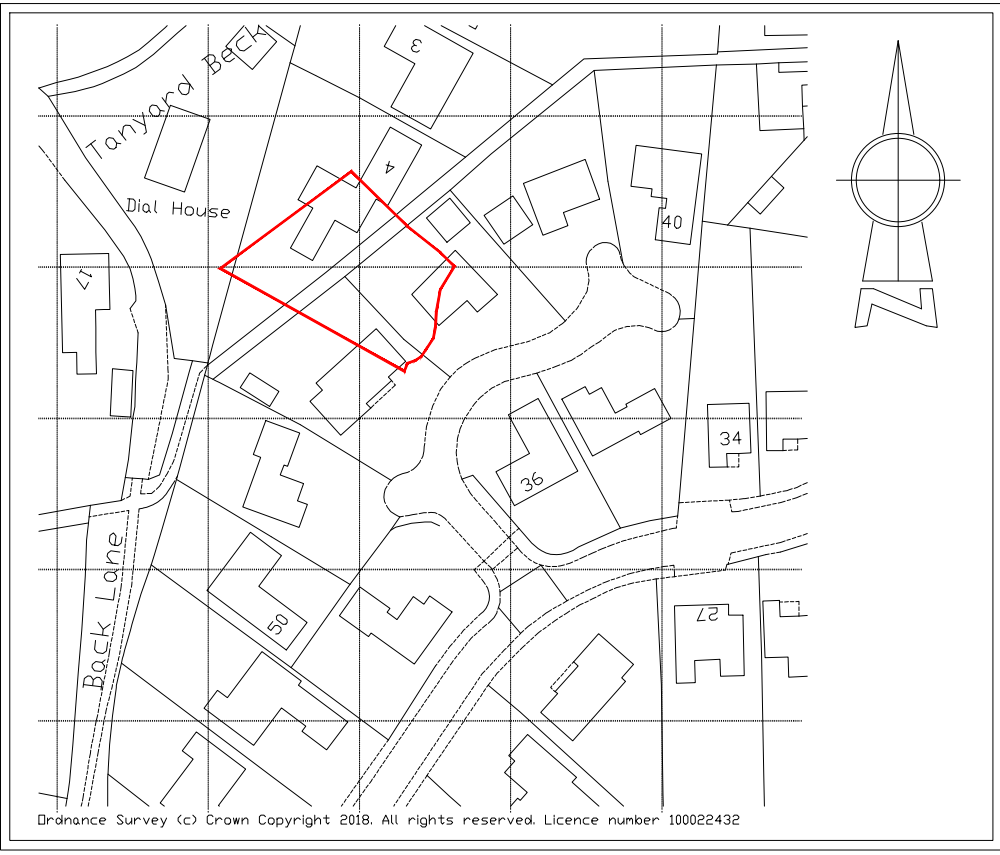

EXISTING SITE PLAN 1:500



Front Elevation



Side Elevation



Rear Elevation

46 ST JULIEN'S WAY, CAWTHORNE, BARNSELY S75 4ES


Ground Floor Plan

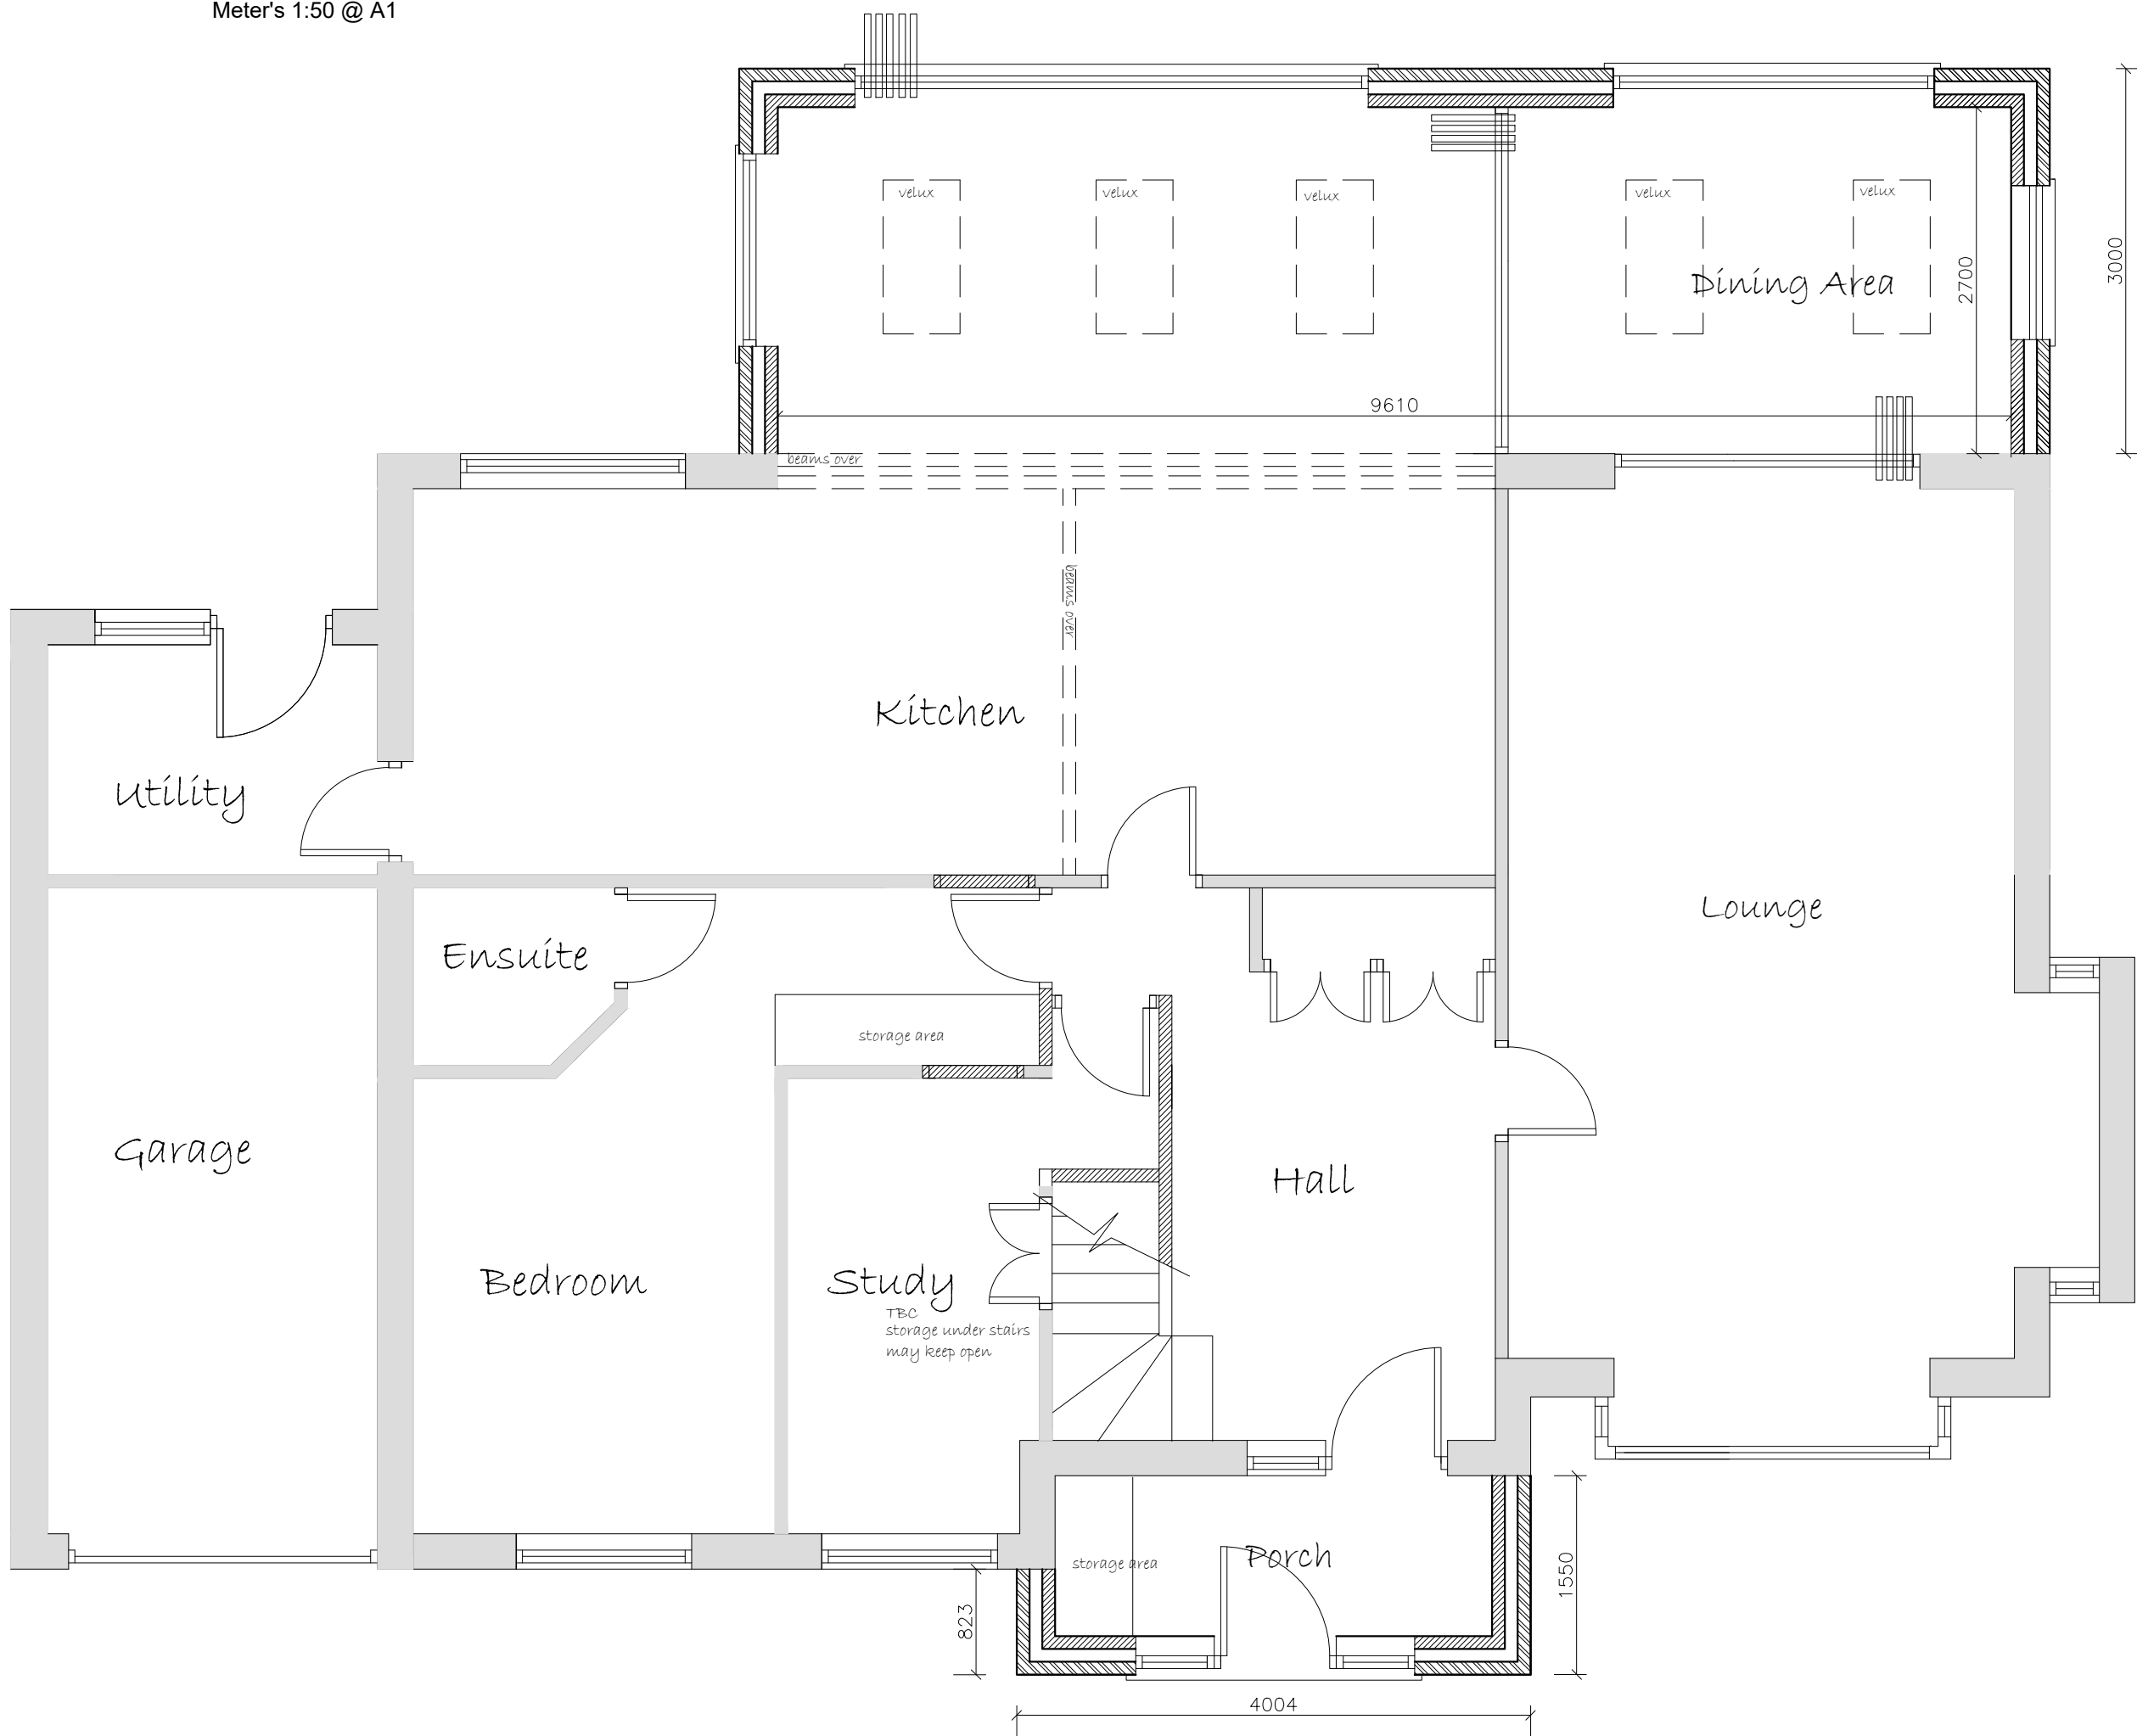 

SUBJECT TO BUILDING REGS APPROVAL

SUBJECT TO PLANNING APPROVAL


DRAFT FOR COMMENTS ONLY

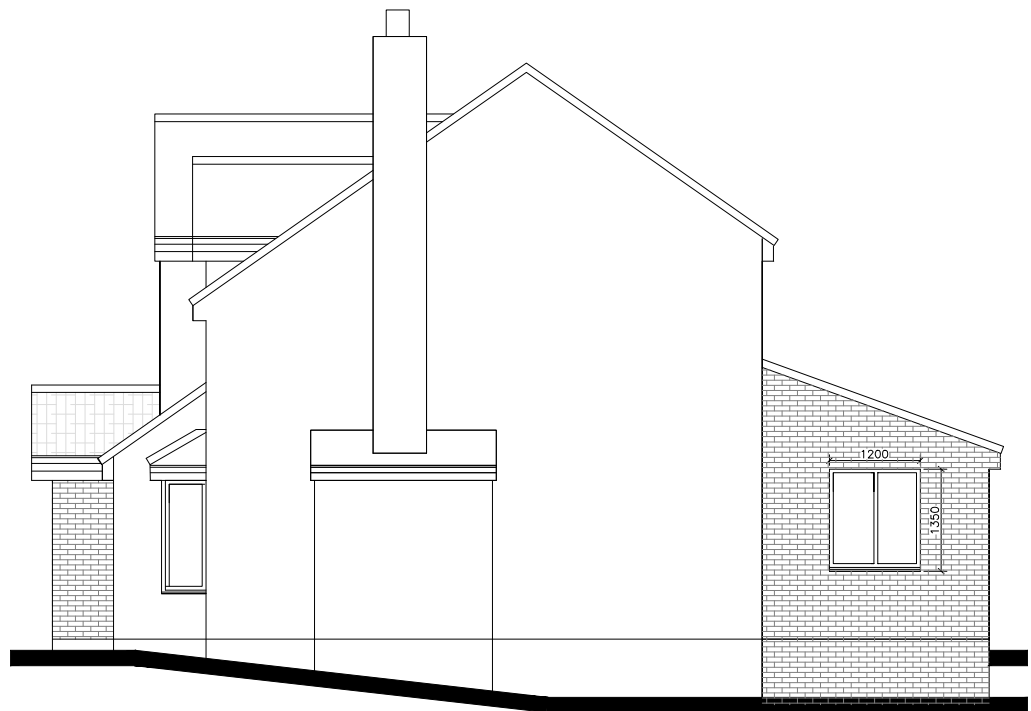

Side Elevation

PROPOSED

PROPOSED SITE PLAN 1:500

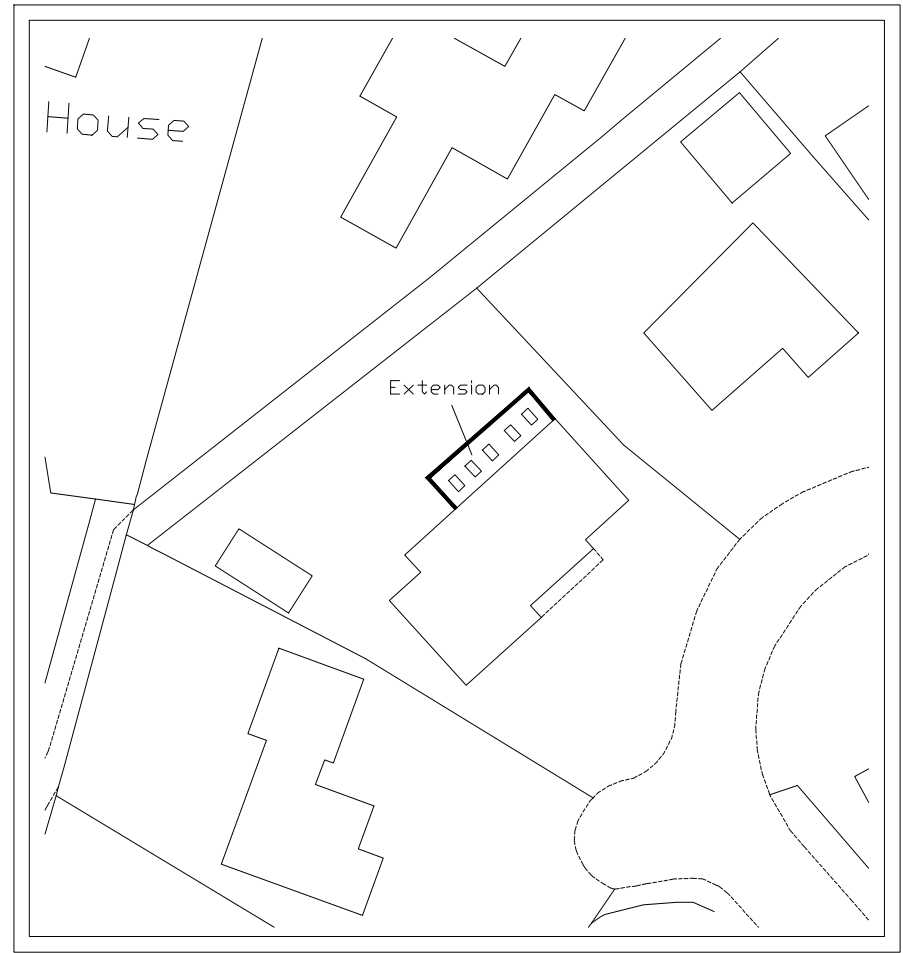

NOTES

This drawing and all the information shown is the property of DK Designs and shall not be copied whole, or in part, or used for any other purpose without written permission of the Company

ALL DIMENSIONS TO BE CHECKED ON SITE

ALL SUBJECT TO STRUCTURAL ENGINEERS CHECKS AND CALCULATIONS

DO NOT SCALE FROM THIS DRAWING EXCEPT FOR THE PURPOSES OF LOCAL AUTHORITY PLANNING

IF ANY VARIATIONS ARE MADE TO SPECIFICATION/DRAWINGS WITHOUT DK DESIGNS KNOWLEDGE, DK DESIGNS WILL NOT BE HELD ACCOUNTABLE FOR NON COMPLIANCE OF PLANNING AND BUILDING REGULATIONS

C - 04/05/18 - Revisions as per client
B - 02/05/18 - Revisions as per client
A - 10/04/18 - Revisions as per client

Rev.	Date	Remarks
DK DESIGNS FUTURE PROJECTS TODAY		
7A HEYWOOD HOUSE, HYDRA BUSINESS PARK NETHER LANE SHEFFIELD S35 1ZX		
TEL OFFICE:- 07591 206852		
EMAIL :- DESIGNS@DK-DESIGNS.CO.UK		
WEB:- WWW.DK-DESIGNS.CO.UK		

Client: Mr and Mrs Haslam

Project/Title: 46 St Julien's Way, Cawthorne, Barnsley S75 4ES
Existing & Proposed
Floor Plans and Elevations

Scales: 1:50 1:100 1:500 1:1250 @ A1	Date: Jan 18
Drawing Number: 2018-005-01	Revision: C
	Drawn by:

TO BE READ IN CONJUNCTION WITH CONSTRUCTION SPECIFICATION

Note:- All subject to Structural Engineers Calculations