


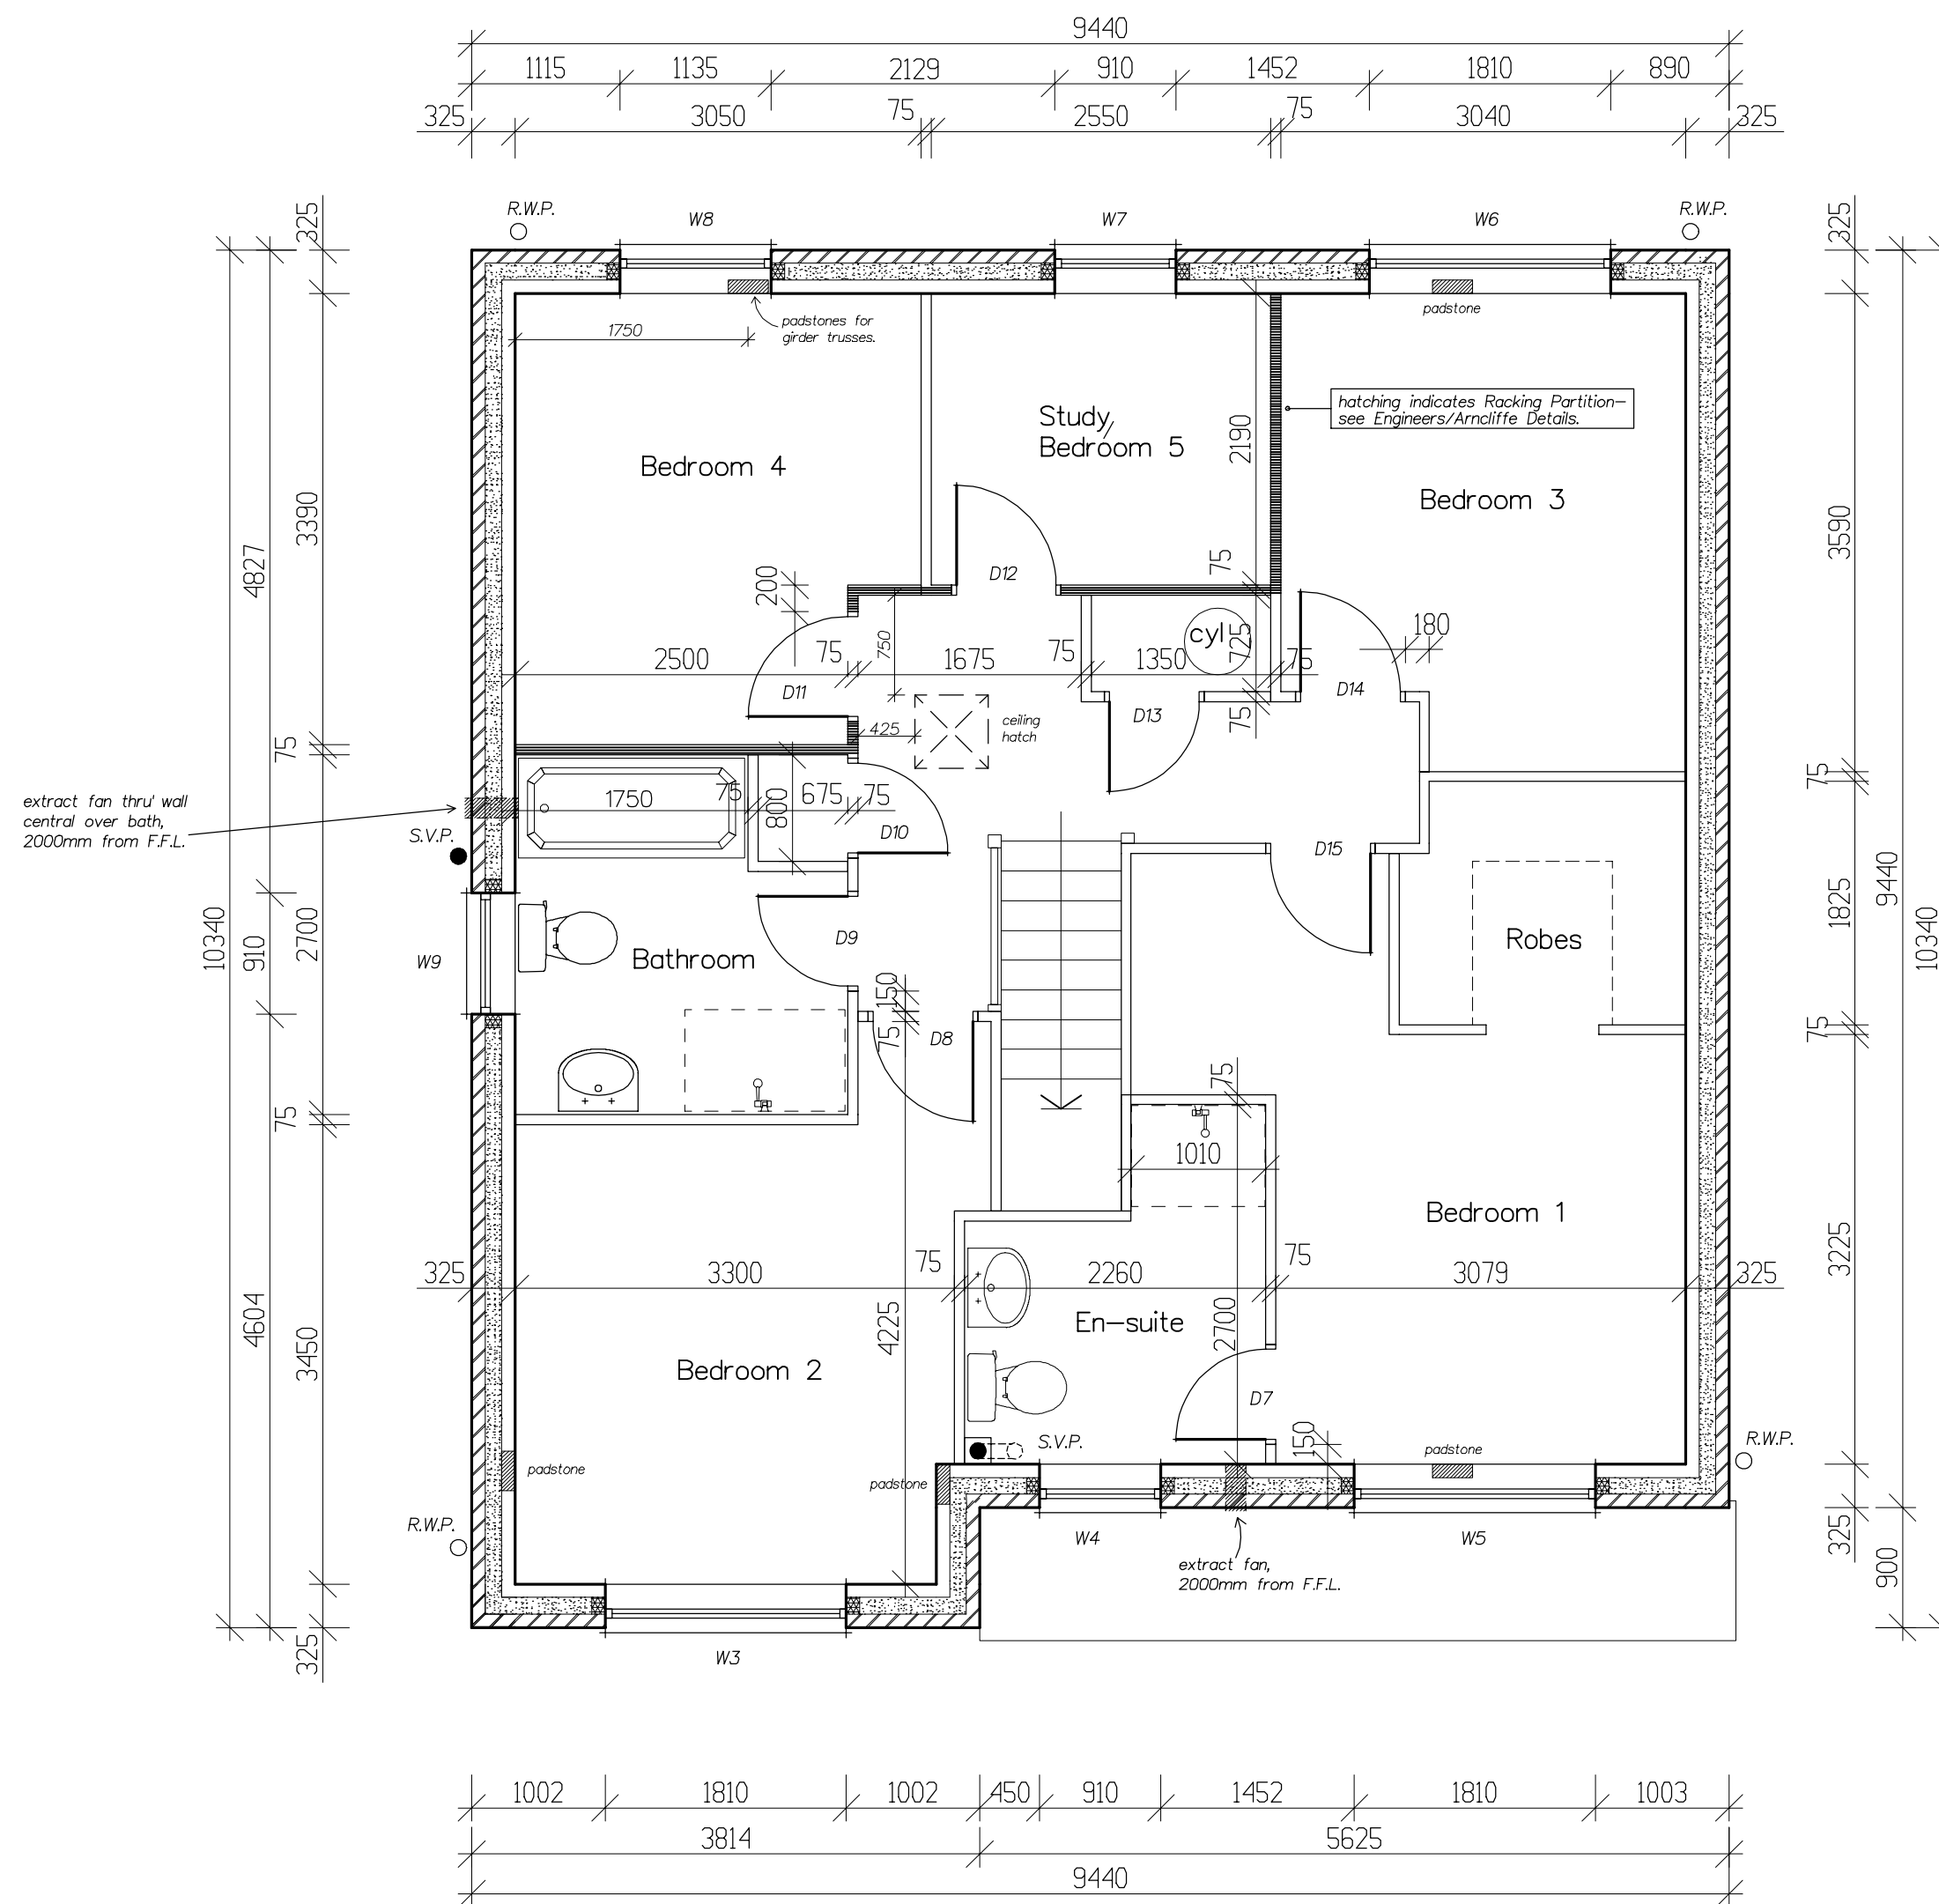

REV. A: 30/09/20: WINDOW REFS AMENDED.

Arncliffe
ARNCLIFFE HOMES LIMITED

Arncliffe House, Bramley Grange,
Thorner, Leeds LS14 3DW.
Tel: 0113 237 5900 Fax: 0113 265 4458

**Proposed Residential
Development**

HALIFAX ROAD,
THURGOLAND.

SUNNINGDALE (1528)

FIRST FLOOR PLAN

SCALE 1:50

DATE 10/06/2020 DRAWN IanDi

DRG. No. 292/SU/2

REV. A.