




EXISTING REAR ELEVATION

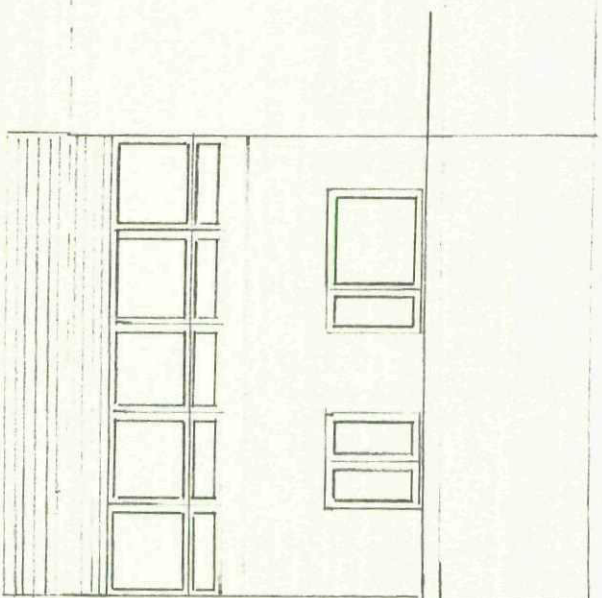


PROPOSED SIDE ELEVATION

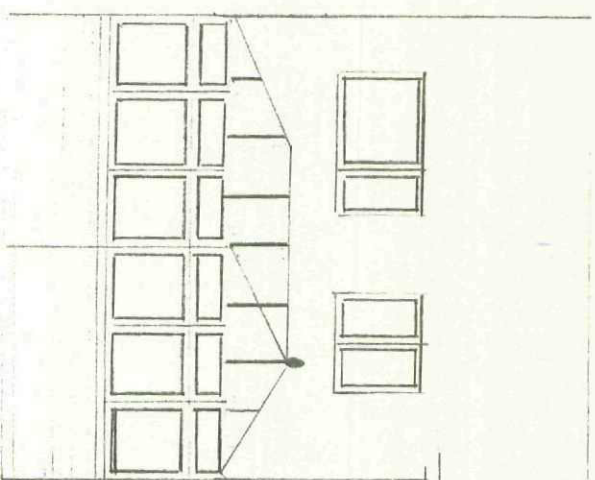


EXISTING SIDE ELEVATION

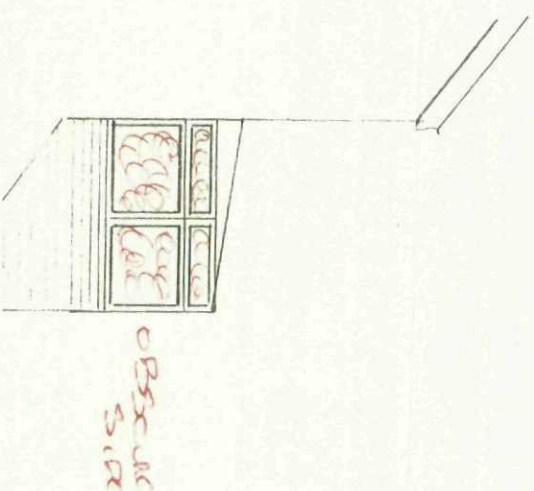


PROPOSED SIDE ELEVATION

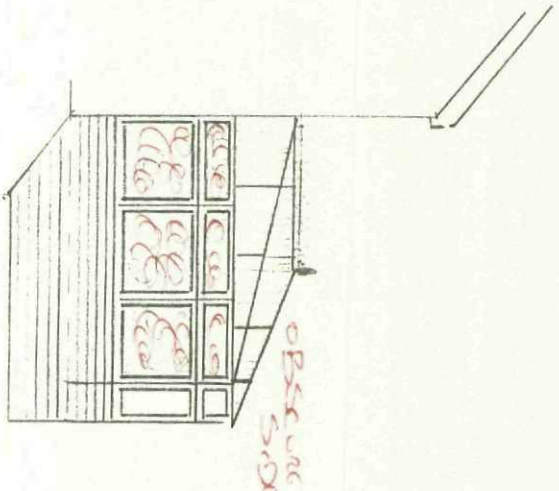


EXISTING SIDE ELEVATION

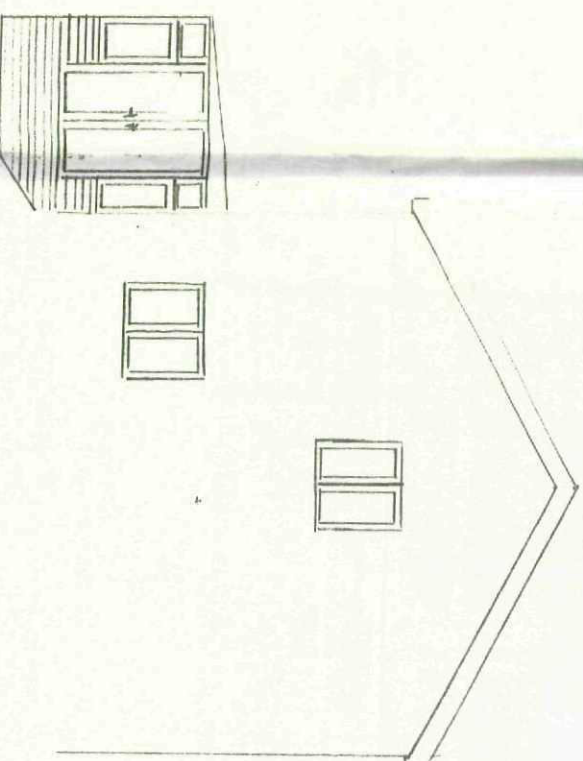

PROPOSED SIDE ELEVATION

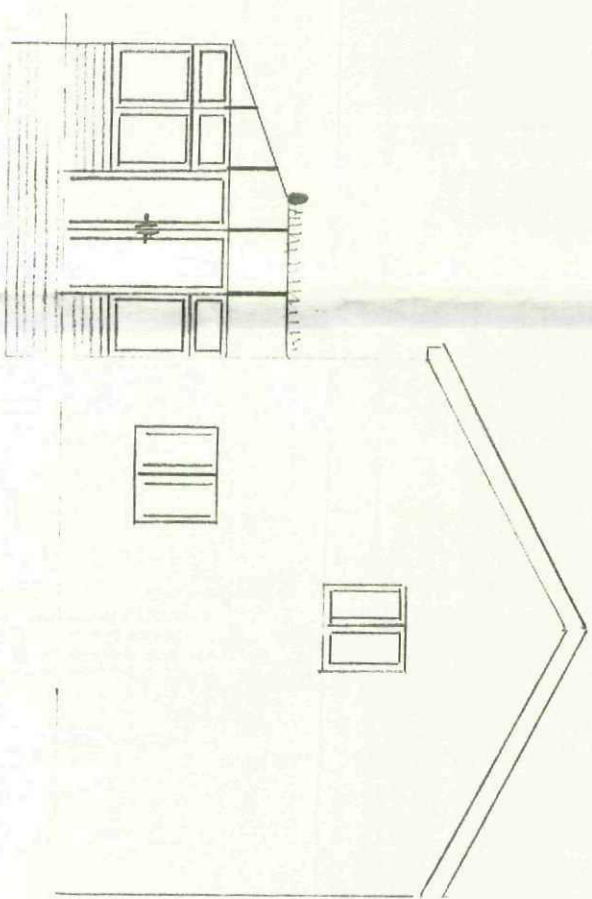

PROPOSED PLAN

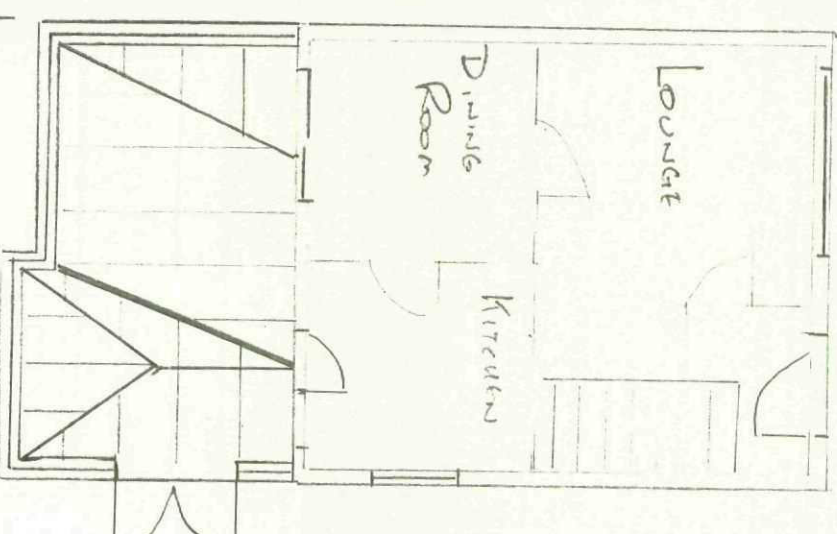

Yorkshire Windows

Hellaby Industrial Estate, Bramley Way, Hellaby,
Rotherham S66 8HN Tel: 01709 540-982 Fax: 01709 700-648

PROPOSED CONSERVATORY FOR: -

NAME: - MR CLARK

ADDRESS: - 8 Foxfield Way

STAIRS: - BRASSLEY

510 342

PHONE NO: -

DRAWN BY: E Umm

SCALE: 1:100