



Drawing No.	Rev No.
MAW002 -001	A

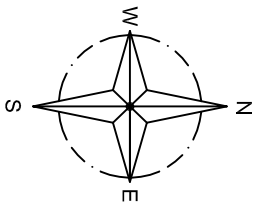


INDICATIVE
ONLY

TOTAL SITE AREA 3376m²

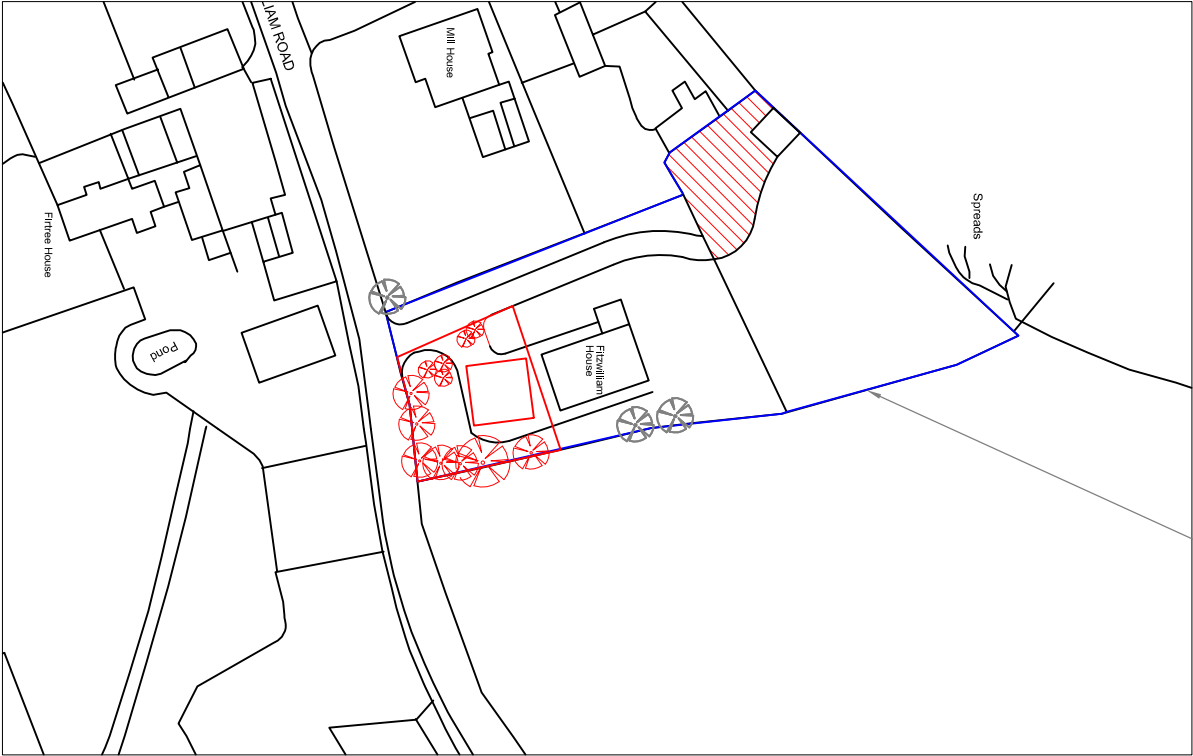

LOCATION PLAN
SCALE 1:1250 AT A3

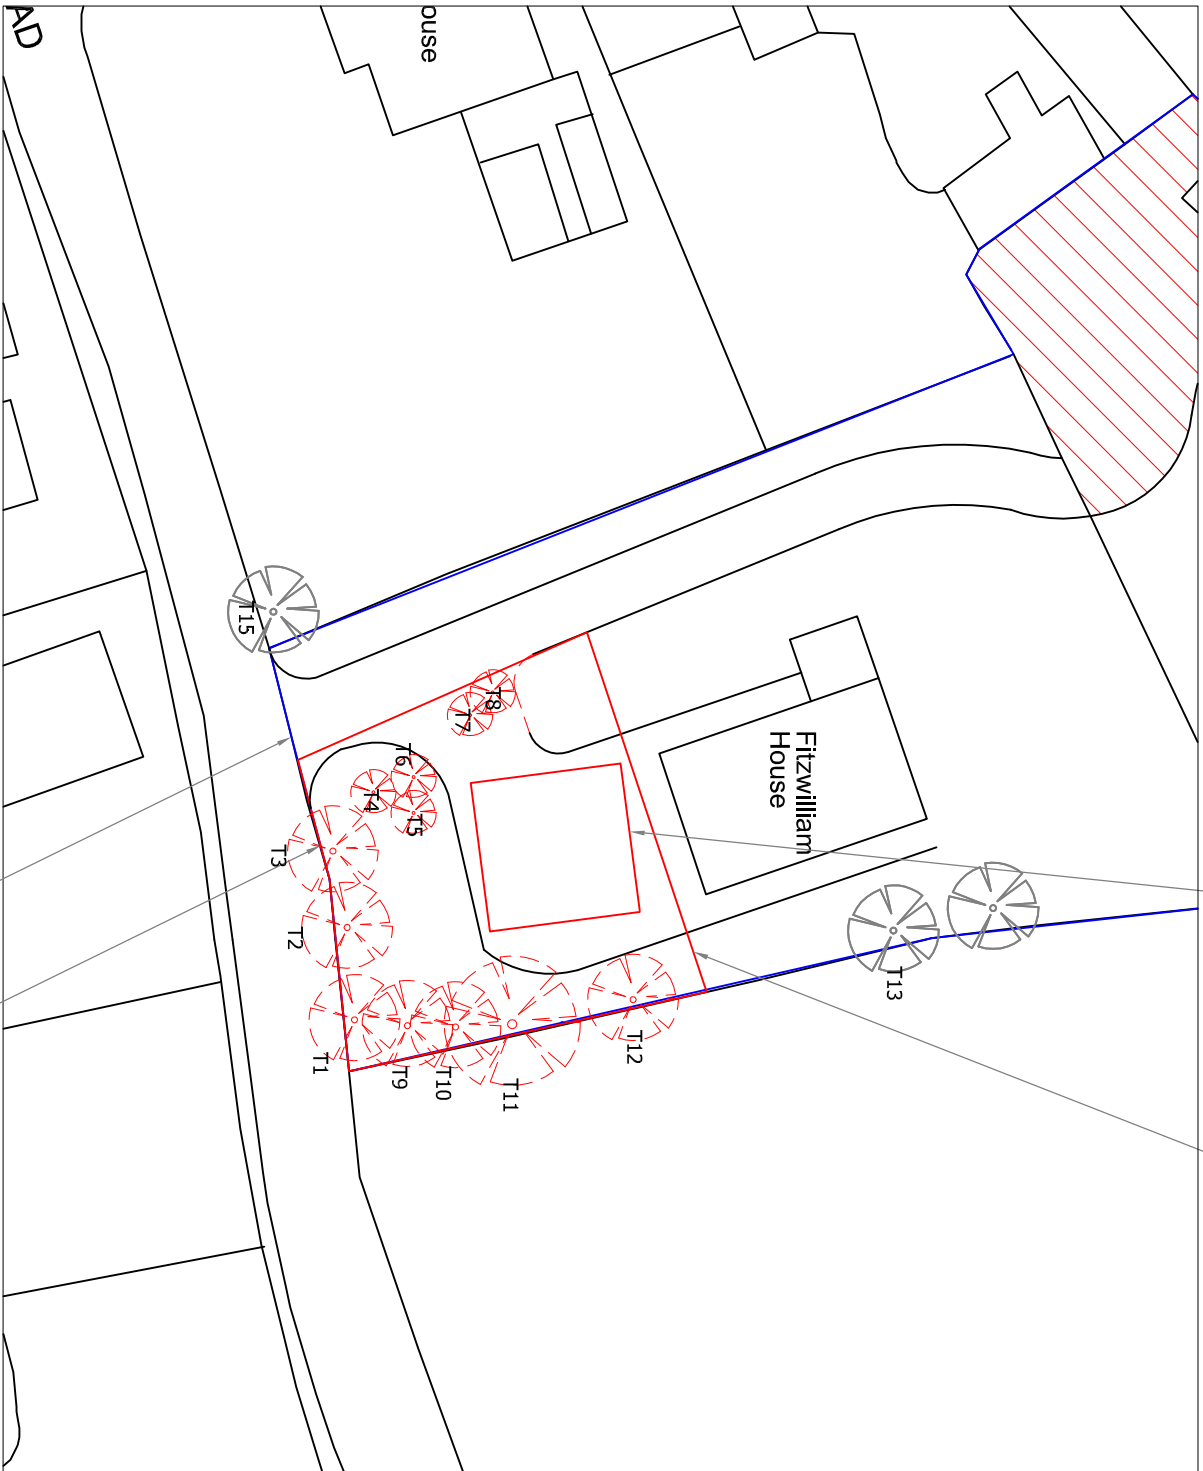

SITE PLAN
SCALE 1:500 AT A3
ALL THE TREES SHOWN DASHED T1 TO T12 HAVE BEEN REMOVED
EXISTING WALL DEMOLISHED AND RE BUILT 800mm HIGH
EXISTING ACCESS WIDENED TO WEST TO ALLOW TWO VEHICLES TO PASS

DO NOT SCALE: Contractor to check all dimensions and report any omissions or errors

NOTES

A	House moved slightly	JRB			17/08/13
Rev	Description	By	Chk	App	Date

JRB DESIGNS LTD
166 Churchfield Lane
Barnsley
S75 5EA
Tel: 01226 383542
Fax: 01226 380078
Mob: 07970 541192
Email: joine@jrbdesigns.co.uk

This drawing is copyright. © Jrbdesigns Ltd.

Client

MR. A WOOD

Drawing Title

SITE PLANS

Address

LAND ADJUNT TO FITZWILLIAM HOUSE
FITZWILLIAM ROAD
DARFIELD
BARNSLEY S73 9HZ

Project Title:

PROPOSED NEW
DORMER BUNGALOW

Purpose of Issue:

CONSTRUCTION

Drawing Status

FIRST ISSUE

Scale at A3	Drawn By	Date	
AS SHOWN	JRB	17/04/2013	
Checked By	Date	Approved By	Date
AW	17/04/2013	AW	17/04/2013
Project No.	Drawing No.	Revision	
MAW002	001	A	

APPROVAL ☒ INFORMATION ☐ TENDER ☐ CONTRACT ☐ CONSTRUCTION ☐