
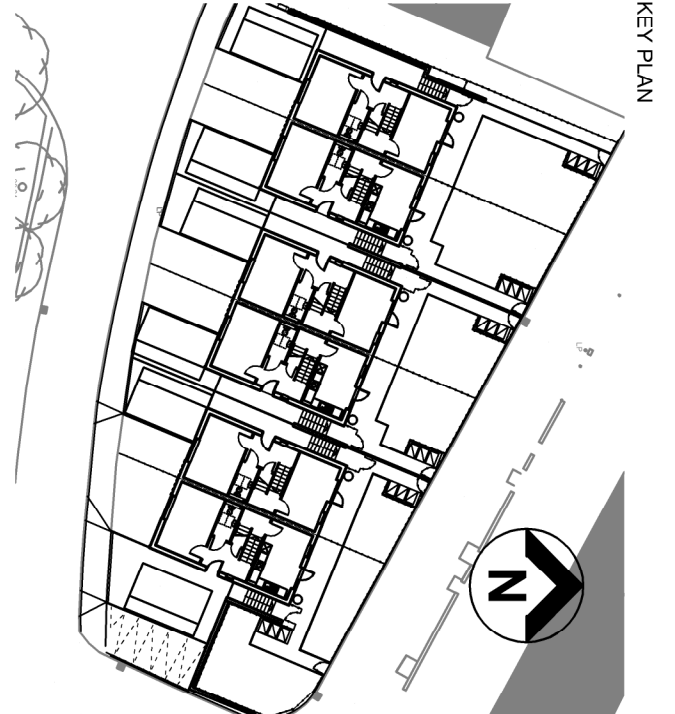


RESPONSIBILITY IS NOT ACCEPTED FOR OTHERS SCALING DIRECTLY FROM THIS DRAWING. DO NOT SCALE FROM THIS DRAWING. USE WRITTEN DIMENSIONS ONLY.

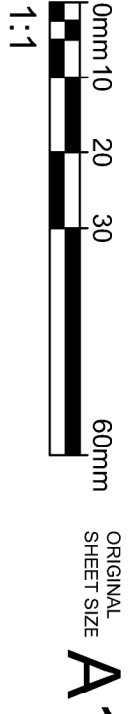

THIS DRAWING IS PRODUCED FOR USE IN THIS PROJECT ONLY AND MAY NOT BE USED FOR ANY OTHER PURPOSE. NPS PROPERTY CONSULTANTS LTD ACCEPTS NO LIABILITY FOR THE USE OF THIS DRAWING OTHER THAN THE PROJECT FOR WHICH IT WAS PRODUCED. THE DRAWING IS THE PROPERTY OF NPS PROPERTY CONSULTANTS LTD AND IS TO BE KEPT IN THE PROJECT FILE. THE DRAWING MAY NOT BE REPRODUCED IN ANY FORM WITHOUT PRIOR WRITTEN AGREEMENT OF NPS PROPERTY CONSULTANTS LTD.
© CROWN COPYRIGHT AND DATABASE RIGHTS 2015 ORDNANCE SURVEY LICENCE NUMBER 100222564

Notes:

FIRST ISSUE							
PI							
COMMENT							
REV	DRAWN	DATE	CHECKED	DATE	APPROVED	DATE	




NPS Barnsley Ltd
Gateway Plaza, Scawthorpe, St. Barnsley, South Yorkshire, S70 2BD
Tel: 01225 774855 Email: sales@nps.co.uk www.nps.co.uk

CLIENT
BERNESLA HOMES


PROJECT
GREEN STREET, WORSBOROUGH,
BARNESLEY

TITLE
PROPOSED HSE TYPE
ELEVATIONS


SCALES	DISCIPLINE	PROJECT NUMBER
1:50	ARCHITECT	15-1-1763
DRAWING NUMBER	REV CODE	
NPS- DR-A-(00) -120	P 1	
STATUS CODE	PURPOSE OF ISSUE	
S2	INFORMATION	LUK

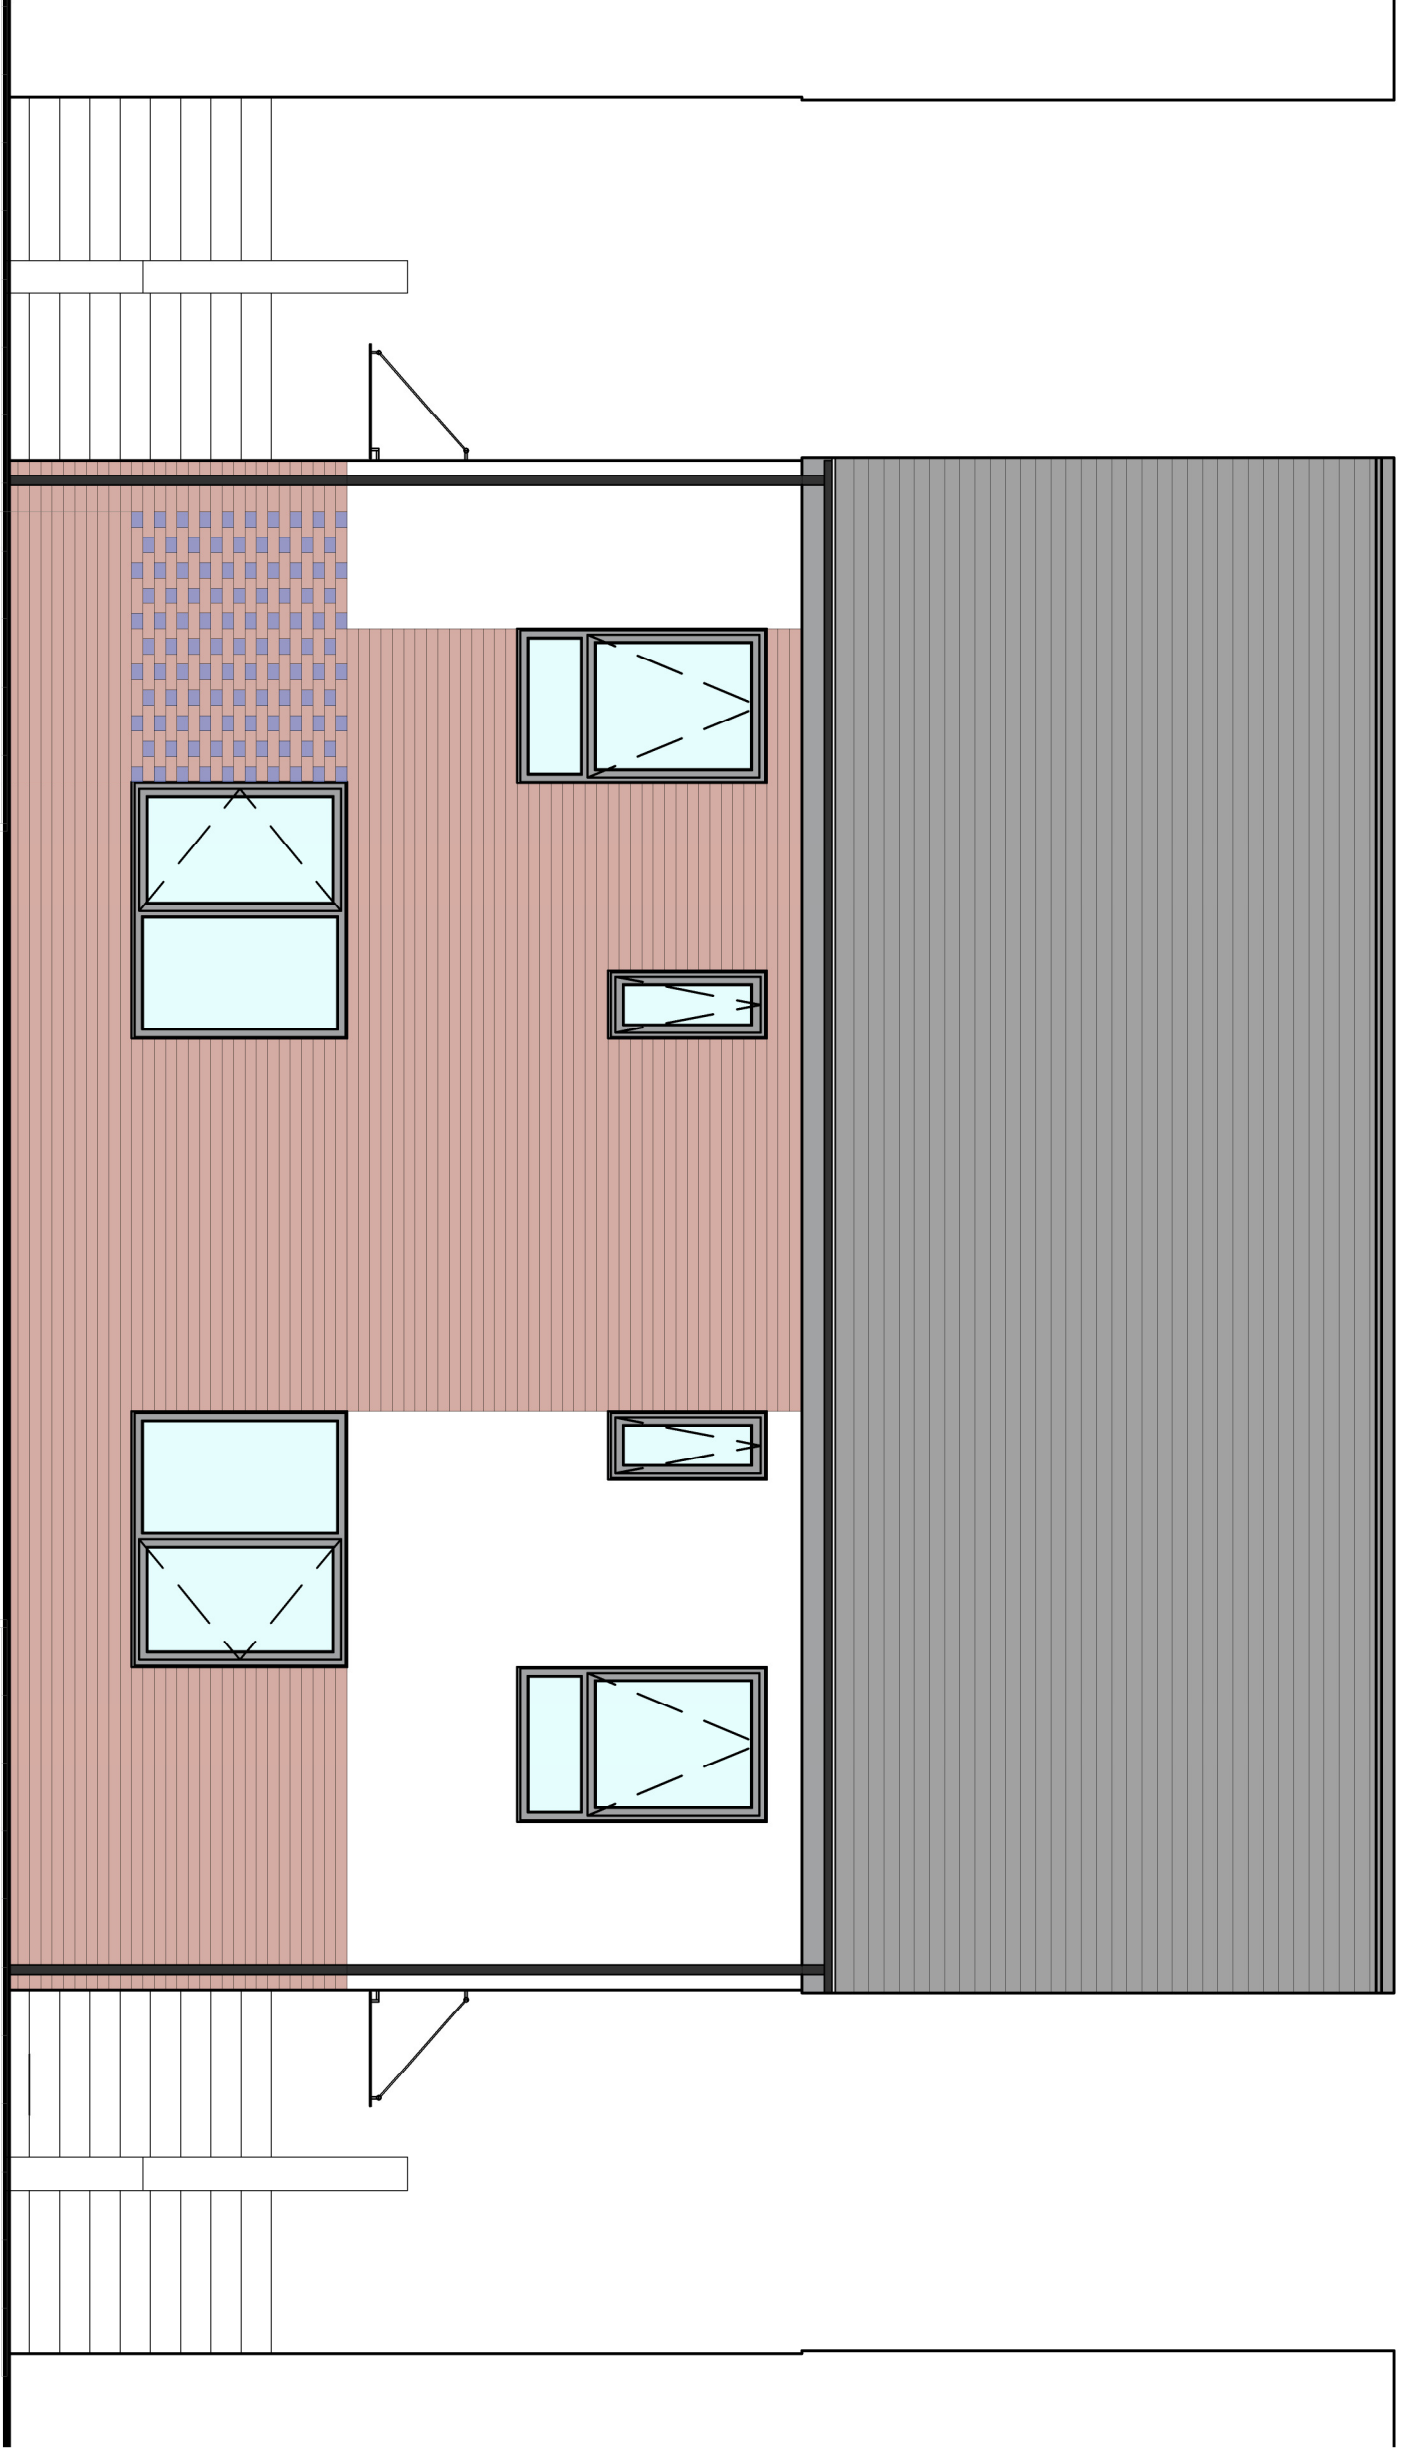



SOUTH ELEVATION 1:50 @ A1

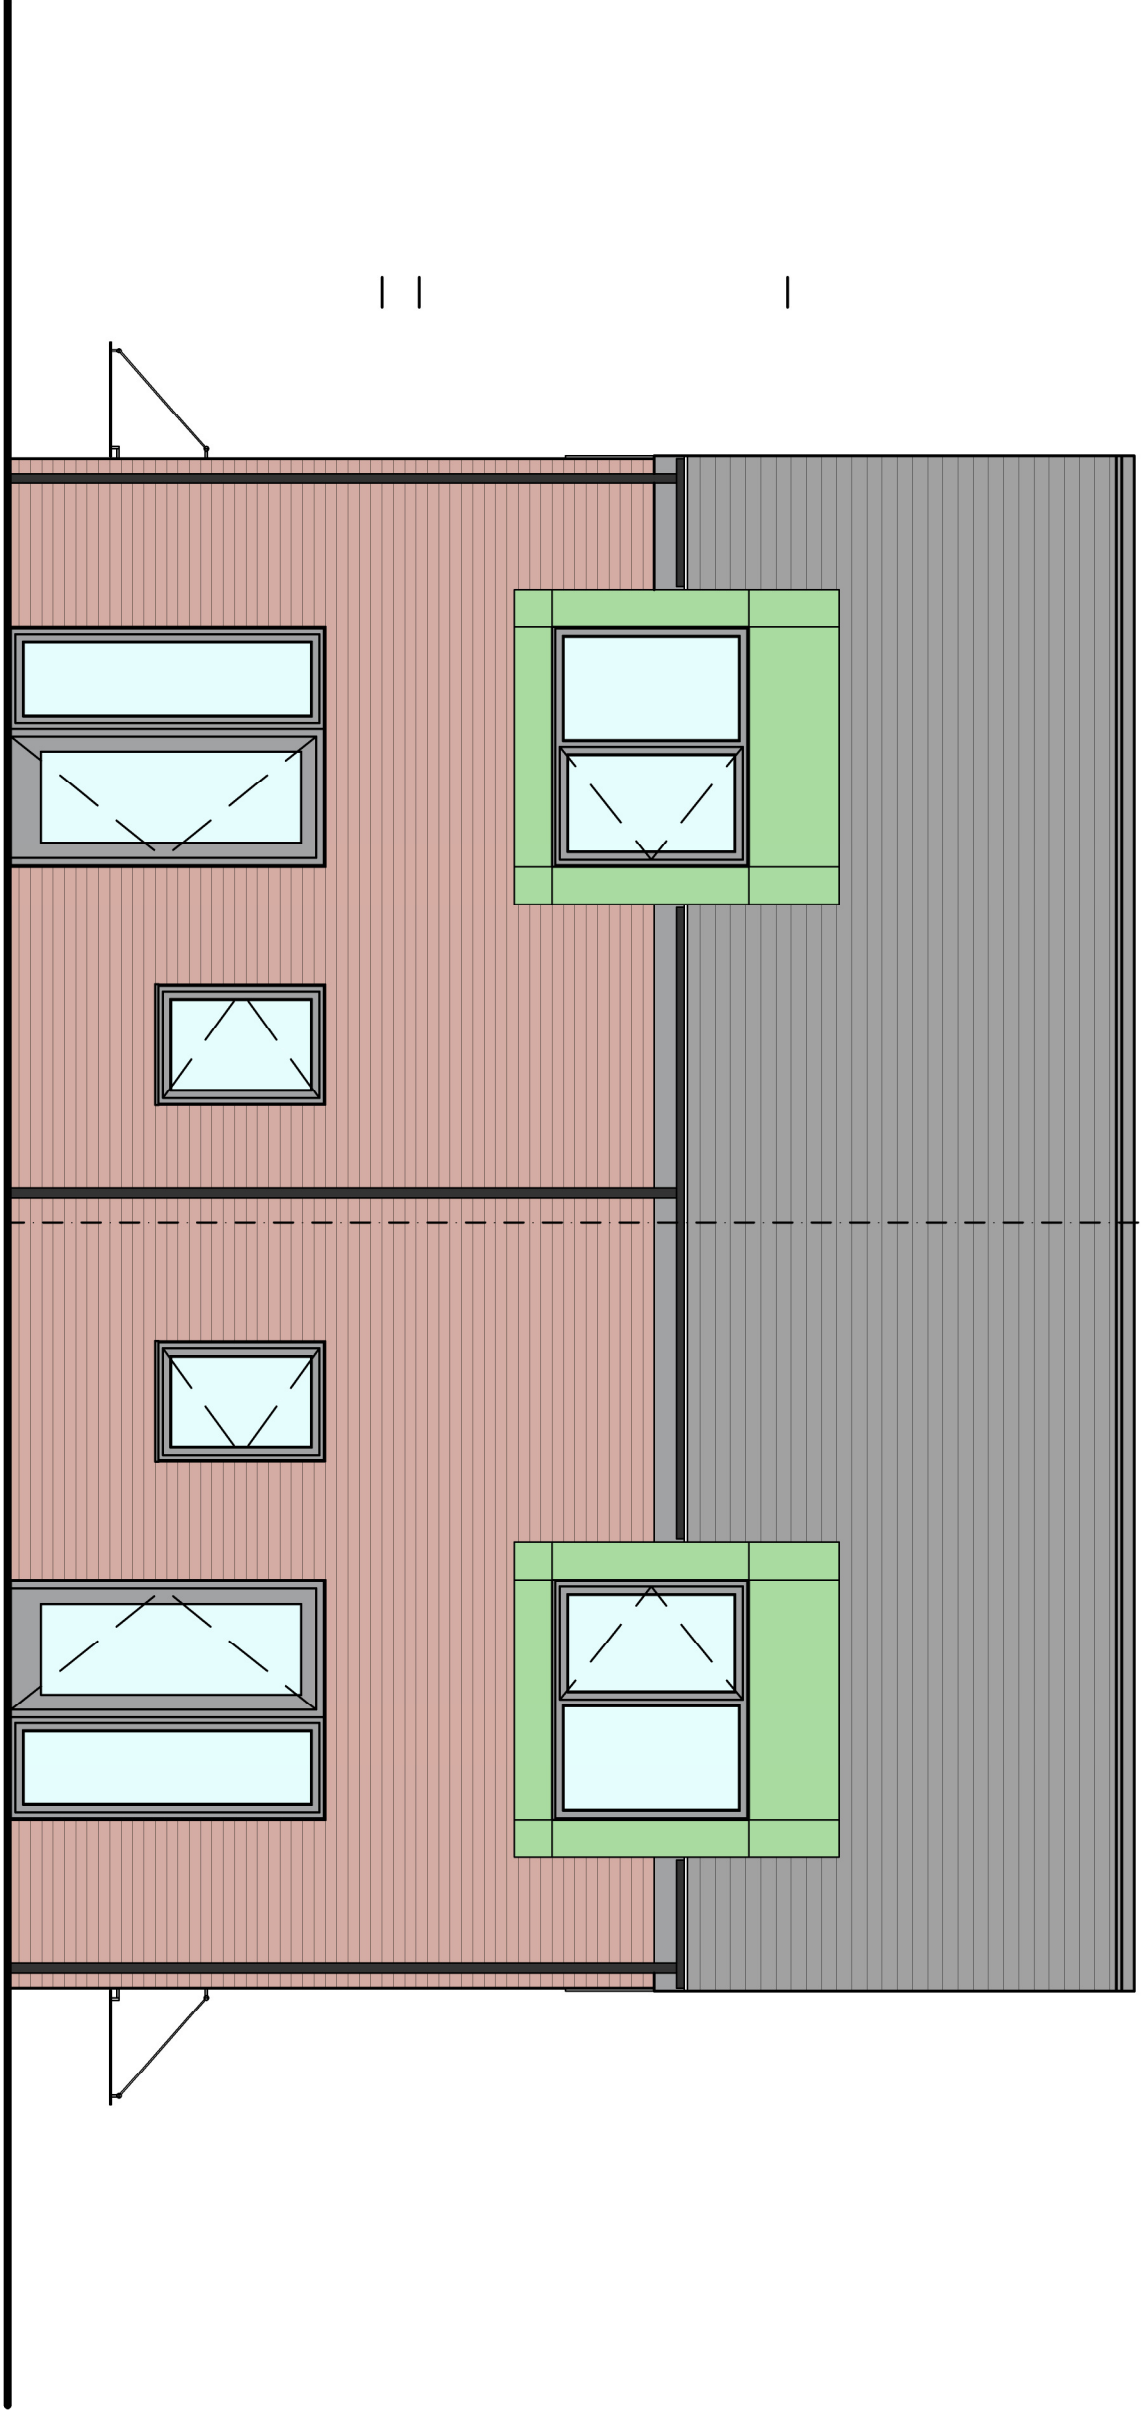


NORTH ELEVATION 1:50 @ A1

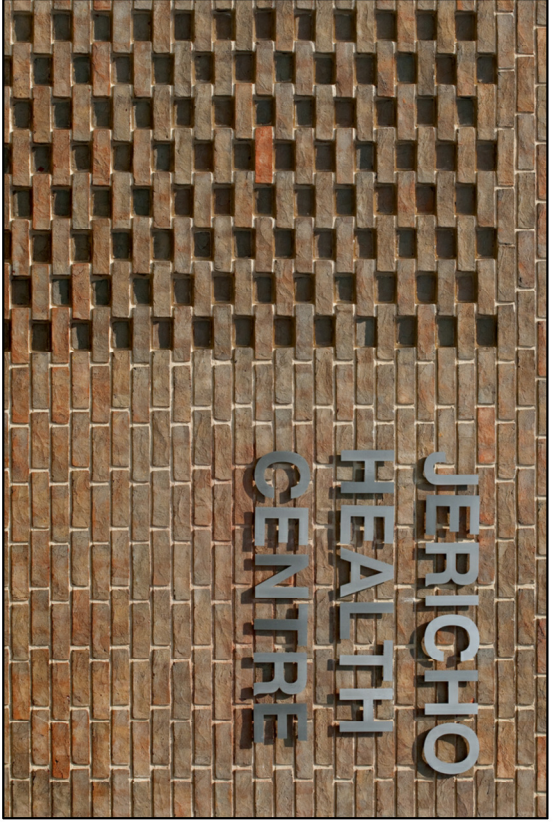

Images of proposed brickwork detail nts.

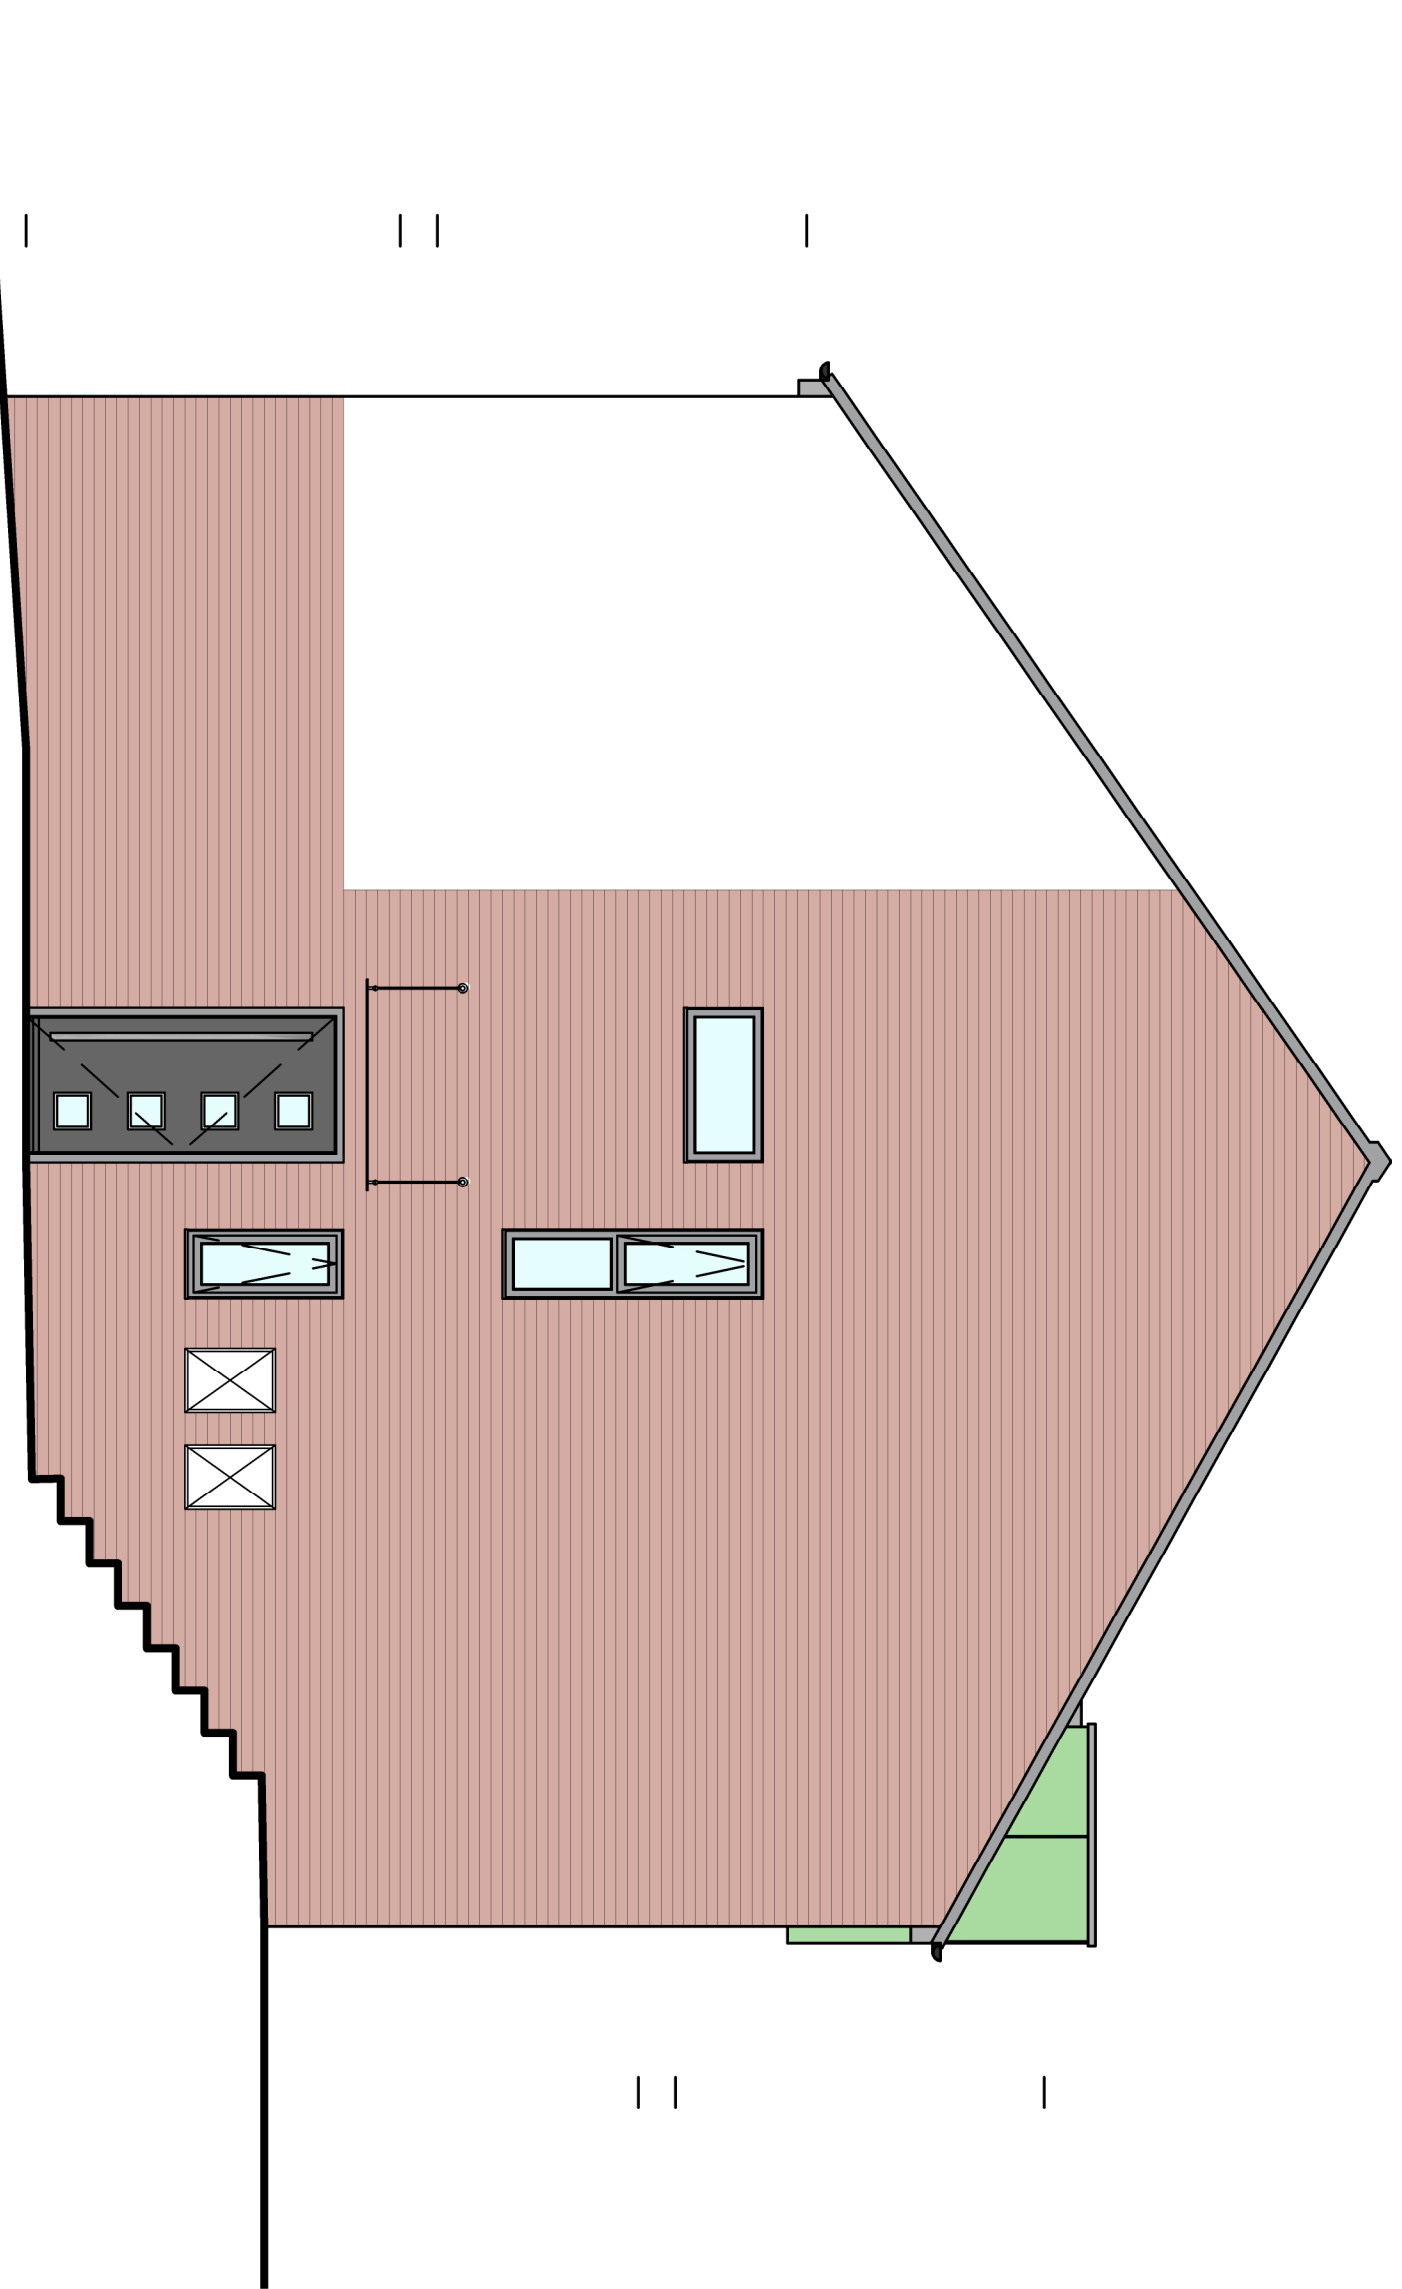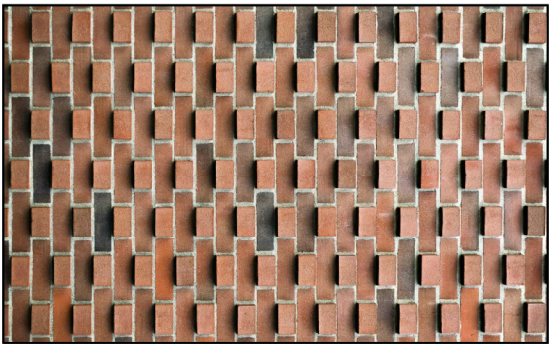

EAST/ WEST ELEVATION 1:50 @ A1

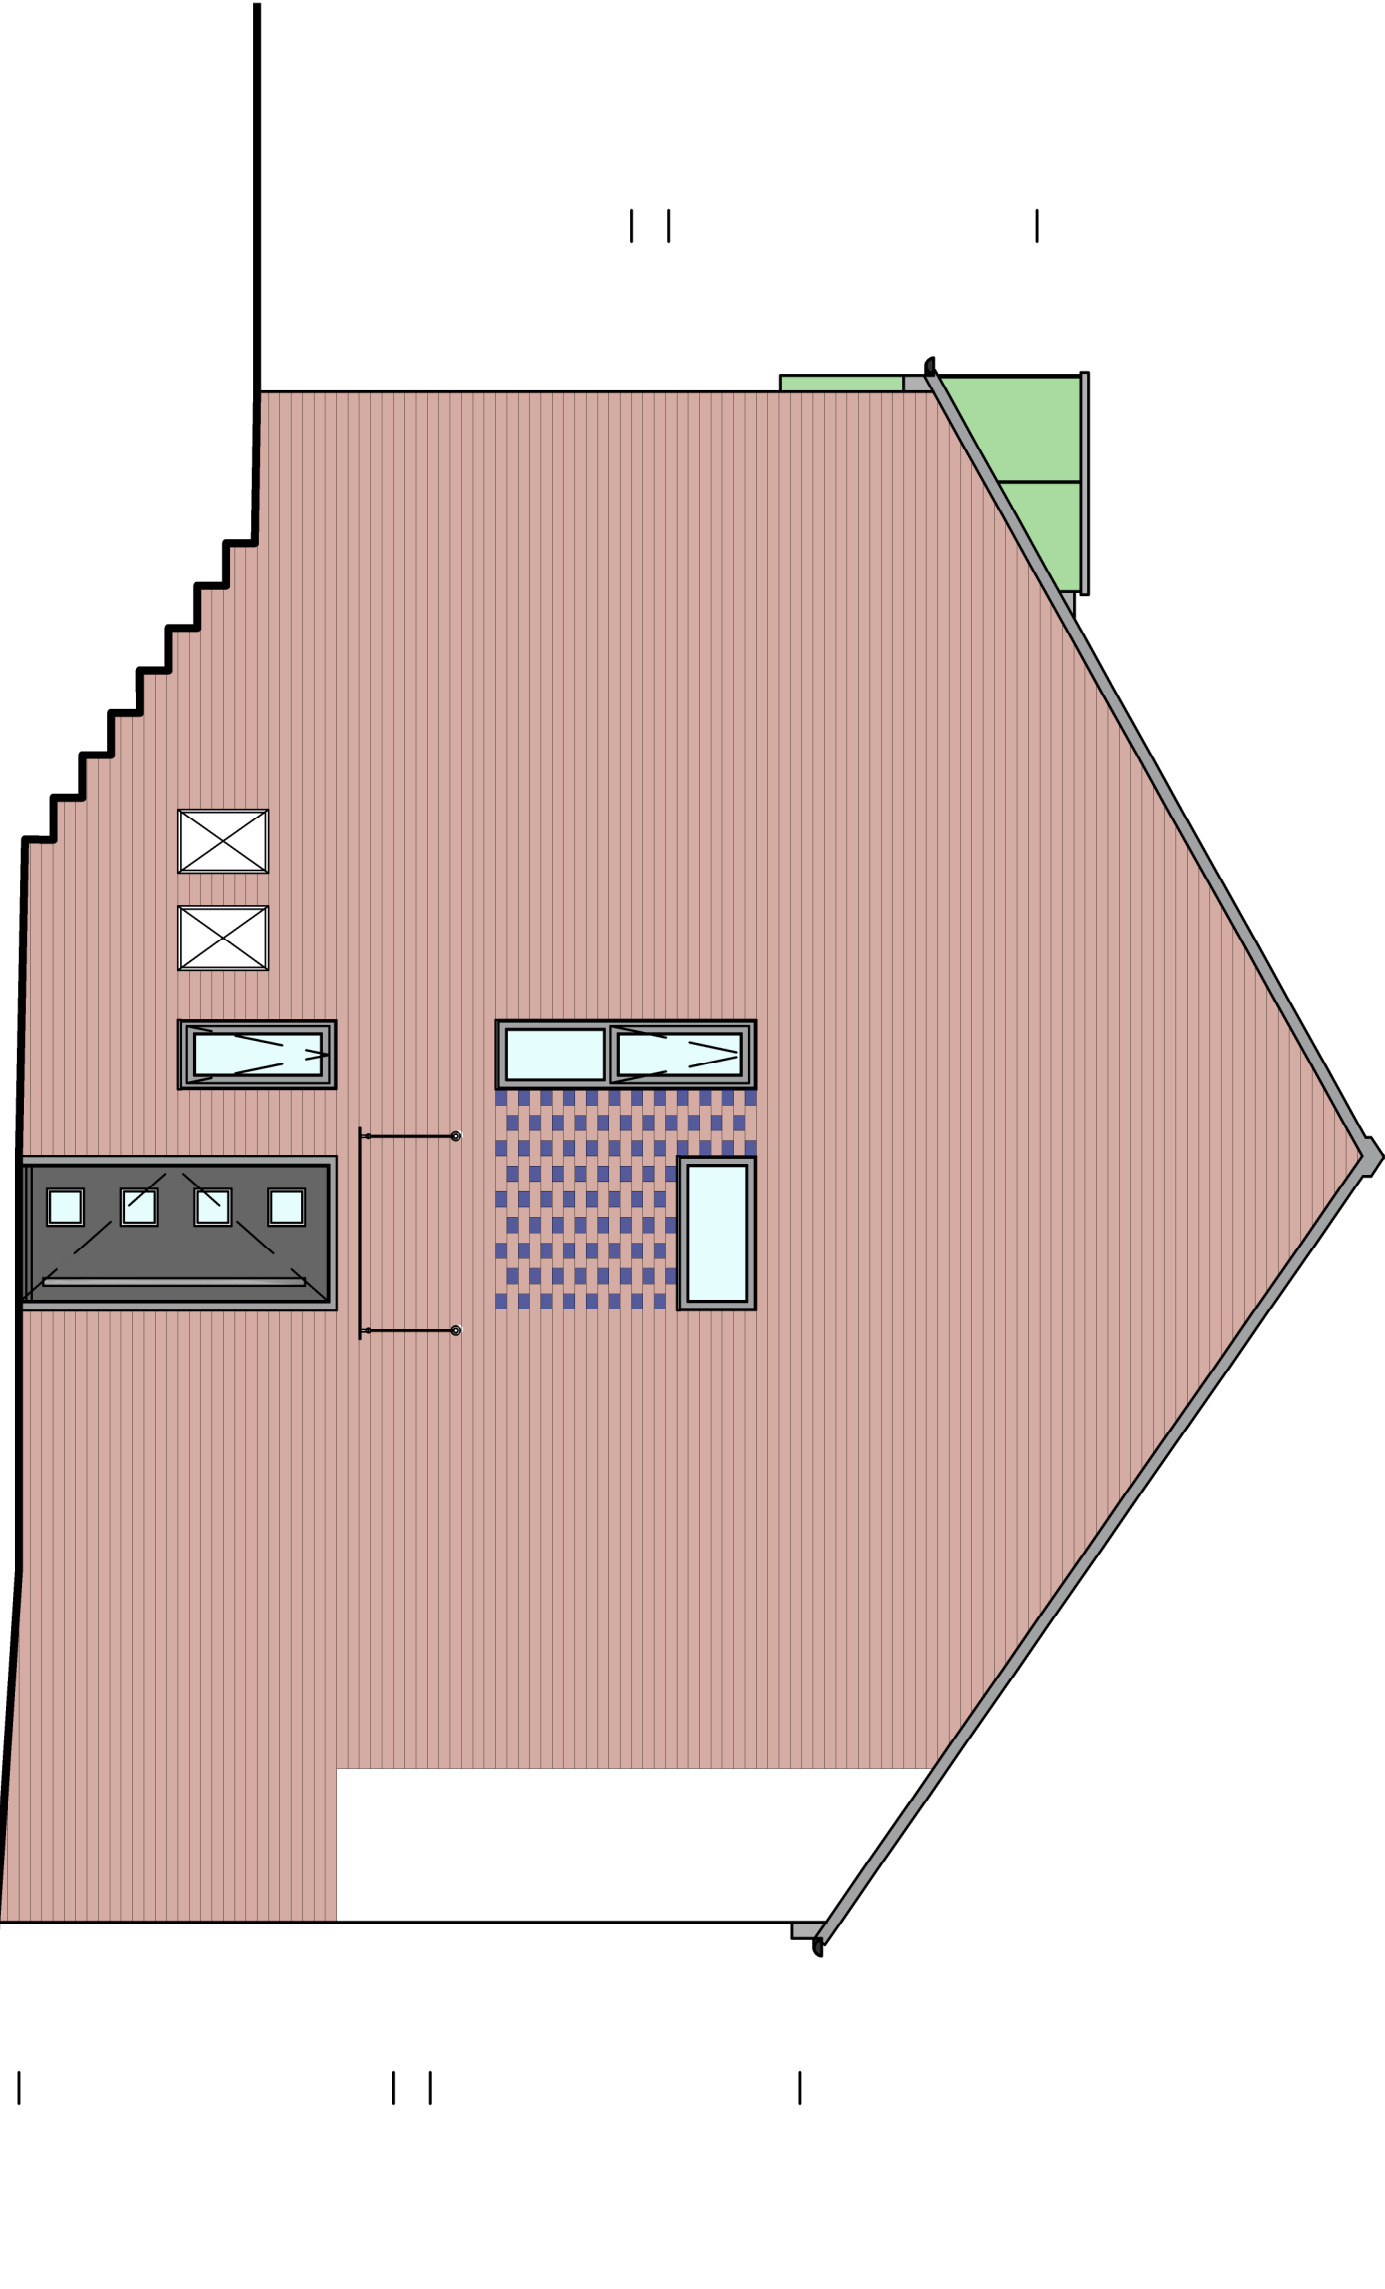

EAST/ WEST ELEVATION 1:50 @ A1

Notes:

Materials:

Facing Brick - Hanson / Cumber Red
Pattern brick (front elevation) / projecting brick (side elevation) - Hanson / Blue Smooth
Mortar - Mortar to be weather struck and light grey in colour
Roof tiles - Weinberger Sandtiff Brilock interlocking slate tile
Dormer Cladding - Marley Eternit / Equitone pictura / Bright green / Autumn green
Render - through colour render / off white
Windows & rear door - UPVC Grey external / white internal
Front dr - Composite Black dr / Grey frame
FVW goods - Black UPVC
Fascia & soffits - UPVC Grey
Entrance canopy - Stainless steel & Glass. 1400x 800mm