




| Drawing No. | Rev No. |
|-------------|---------|
| MSW001 -003 |         |

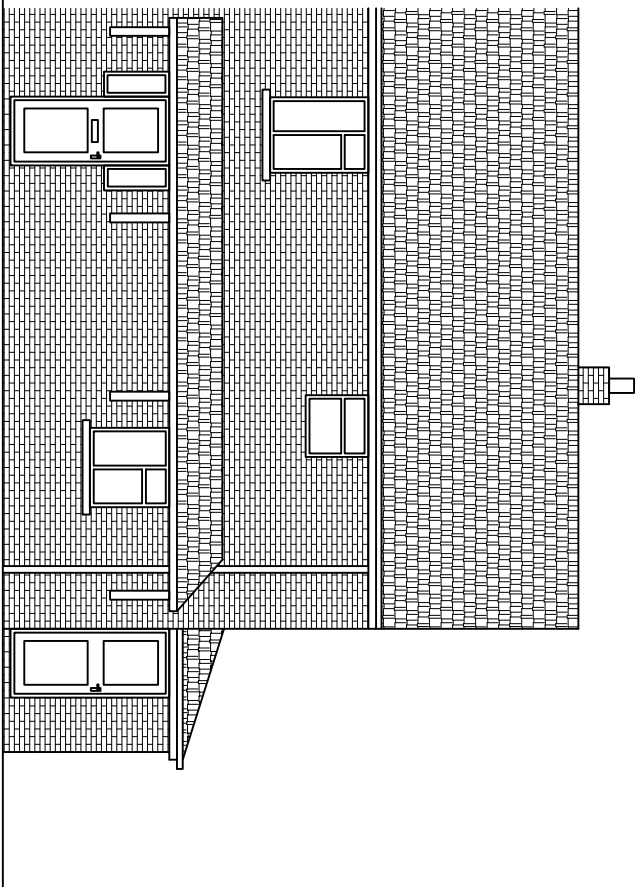


PROPOSED FRONT ELEVATION  
SCALE 1:100 AT A3

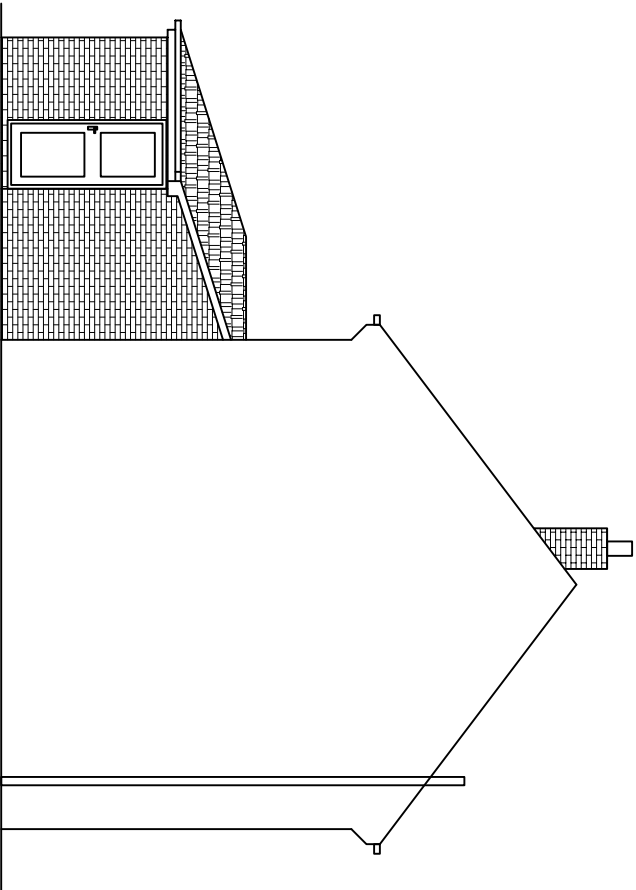

PROPOSED END ELEVATION  
SCALE 1:100 AT A3

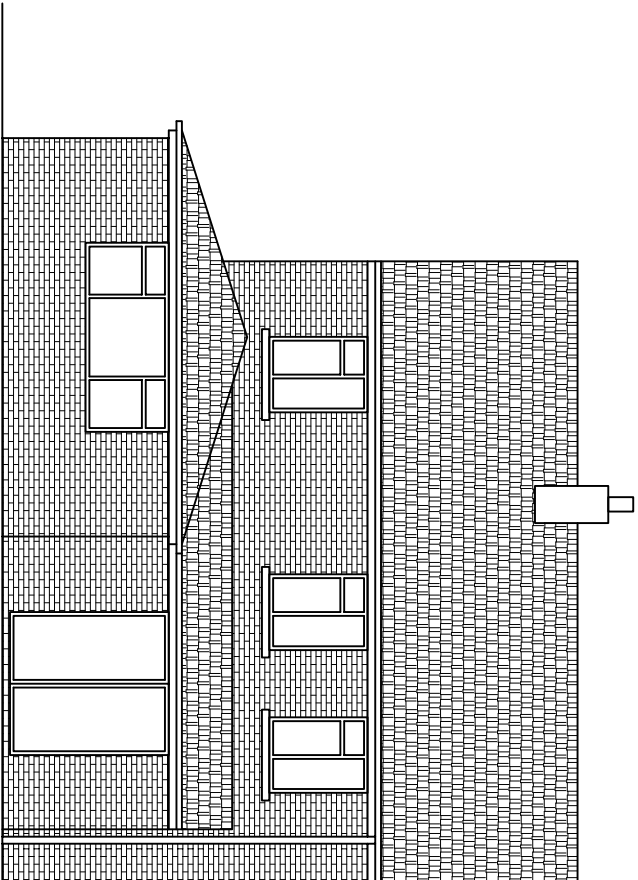

PROPOSED REAR ELEVATION  
SCALE 1:100 AT A3

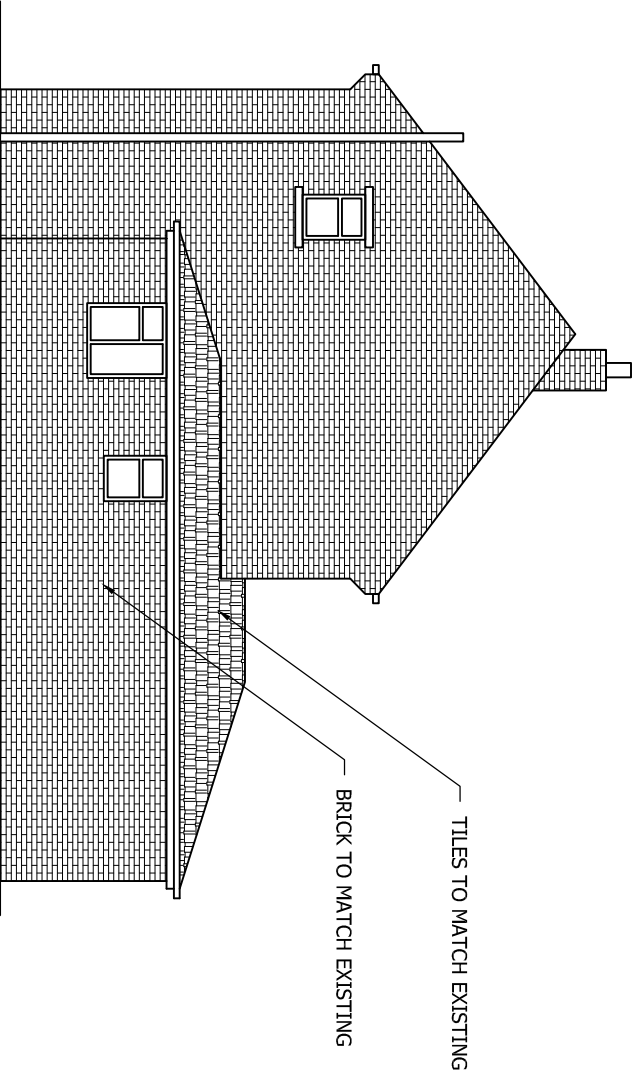

PROPOSED END ELEVATION  
SCALE 1:100 AT A3

DO NOT SCALE: Contractor to check all dimensions and report any omissions or errors

NOTES

| Rev | Description | By | Chk | App | Date |
|-----|-------------|----|-----|-----|------|
|-----|-------------|----|-----|-----|------|

JRB DESIGNS Ltd  
1 Saville Road  
Cudworth  
Barnsley  
S72 8LT  
Tel: 01226 383542  
Fax: 01226 380078  
Mob: 07970 541132  
Email: join@jrbdesigns.co.uk  
This drawing is copyright. © Jrbdesigns Ltd.

Client  
**MR S WARRIS**

Drawing Title  
**PROPOSED ELEVATIONS**

Address  
**225 LAITHES LANE  
ATHERSLEY SOUTH  
BARNSELEY  
S71 3AN**

Project Title:  
**PROPOSED SINGLE STOREY  
REAR & SIDE EXTENSION**

Purpose of Issue:  
**PLANNING**

Drawing Status  
**FIRST ISSUE**

|                         |                    |                    |
|-------------------------|--------------------|--------------------|
| Scale at A3<br>AS SHOWN | Drawn By<br>JRB    | Date<br>19/05/2011 |
| Checked By<br>SW        | Date<br>19/05/2011 | Approved By<br>SW  |
| Project No.<br>MSW001   | Date<br>19/05/2011 | Revision<br>-      |

APPROVAL ☒ INFORMATION ☐ TENDER ☐ CONTRACT ☐ CONSTRUCTION ☐