

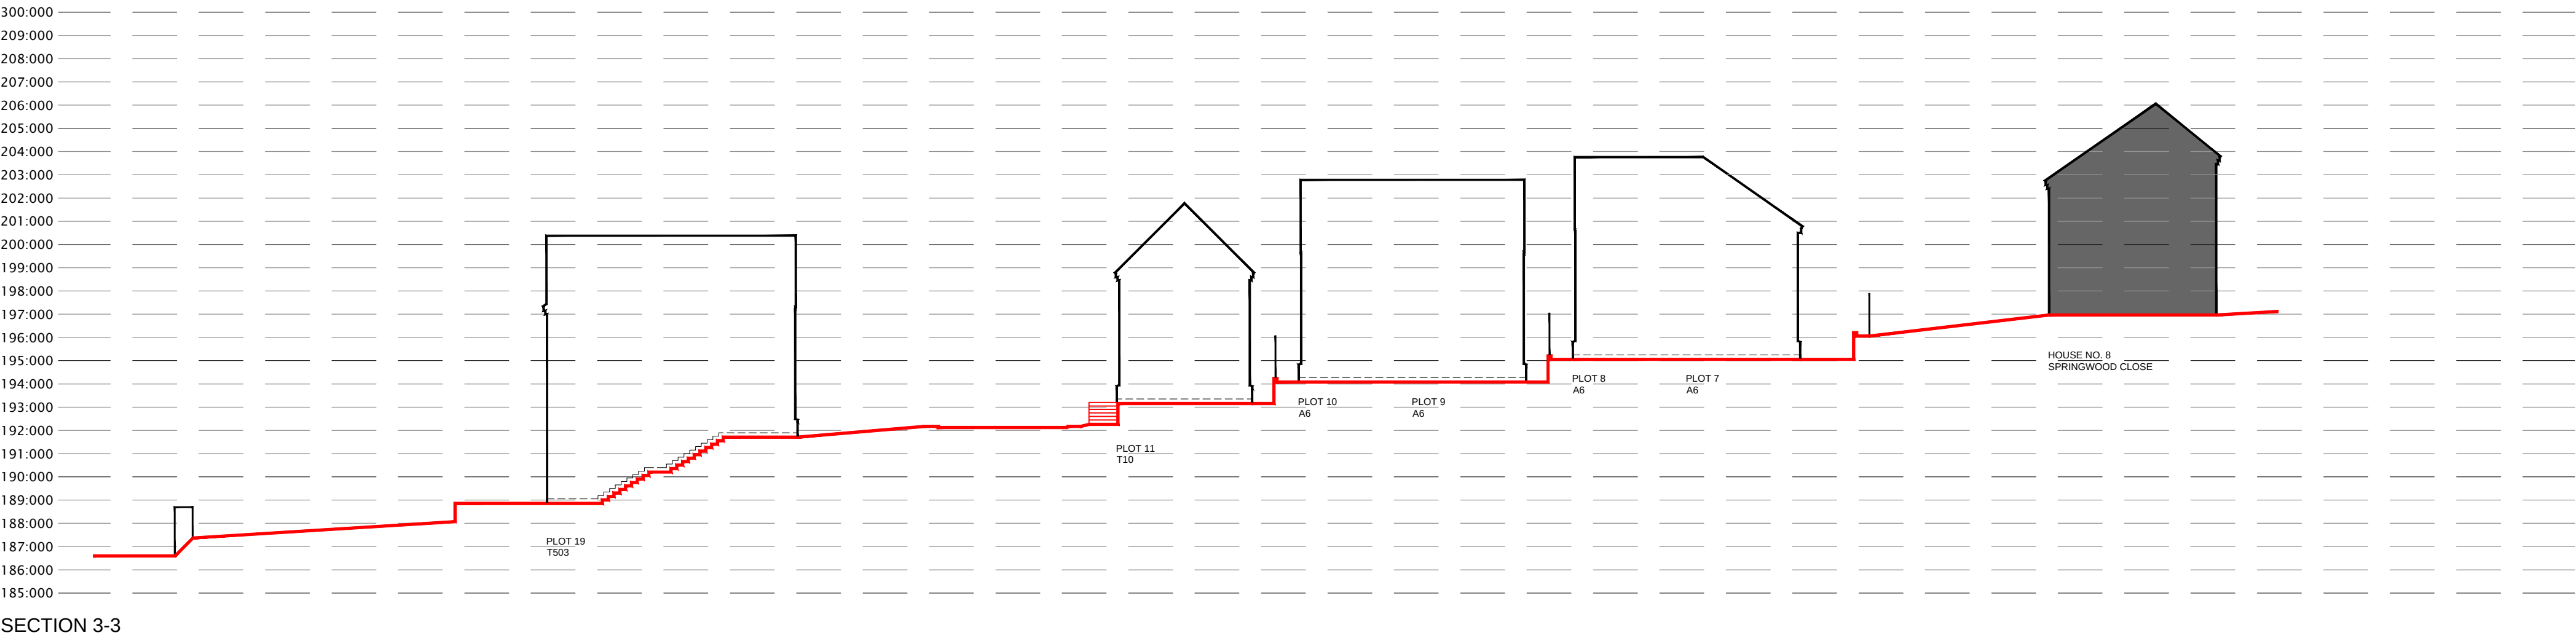
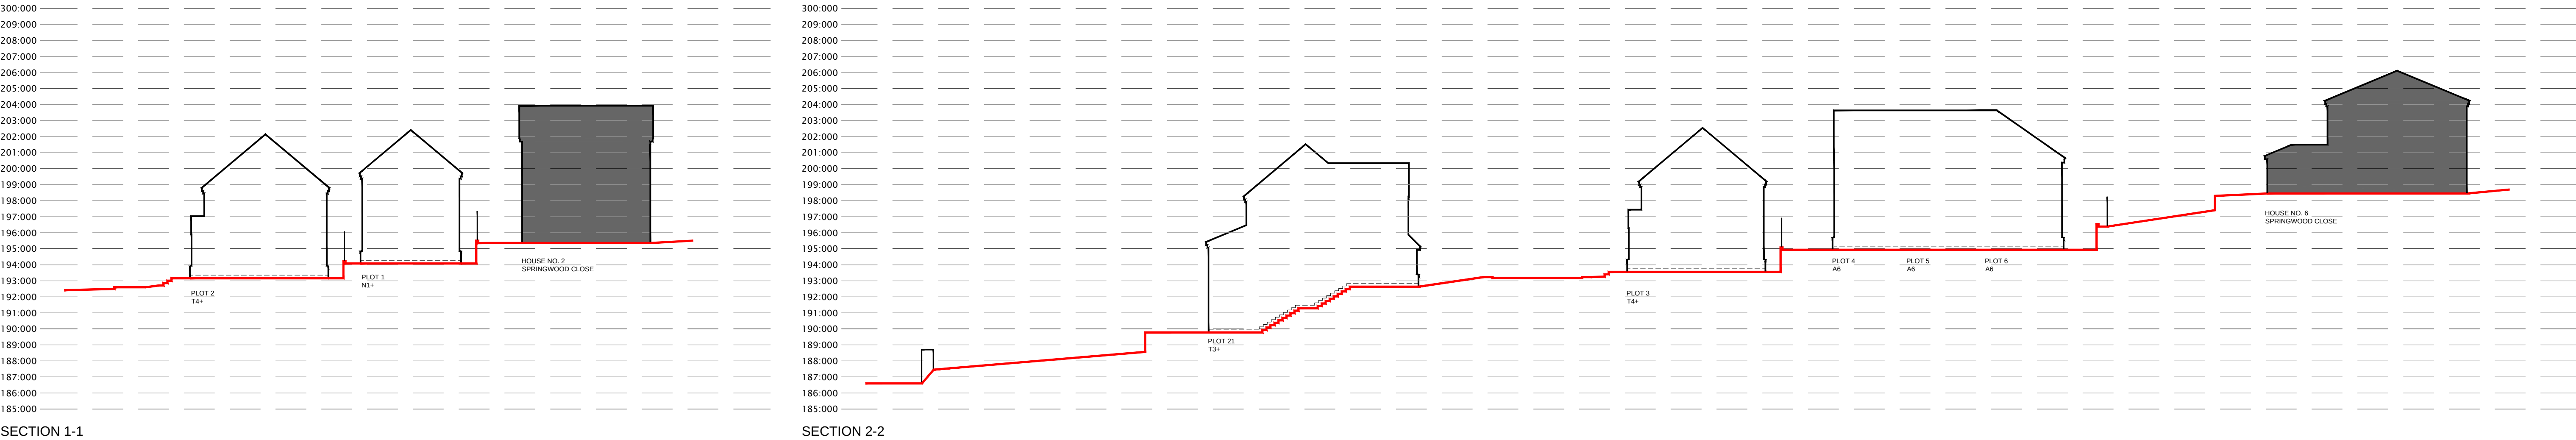


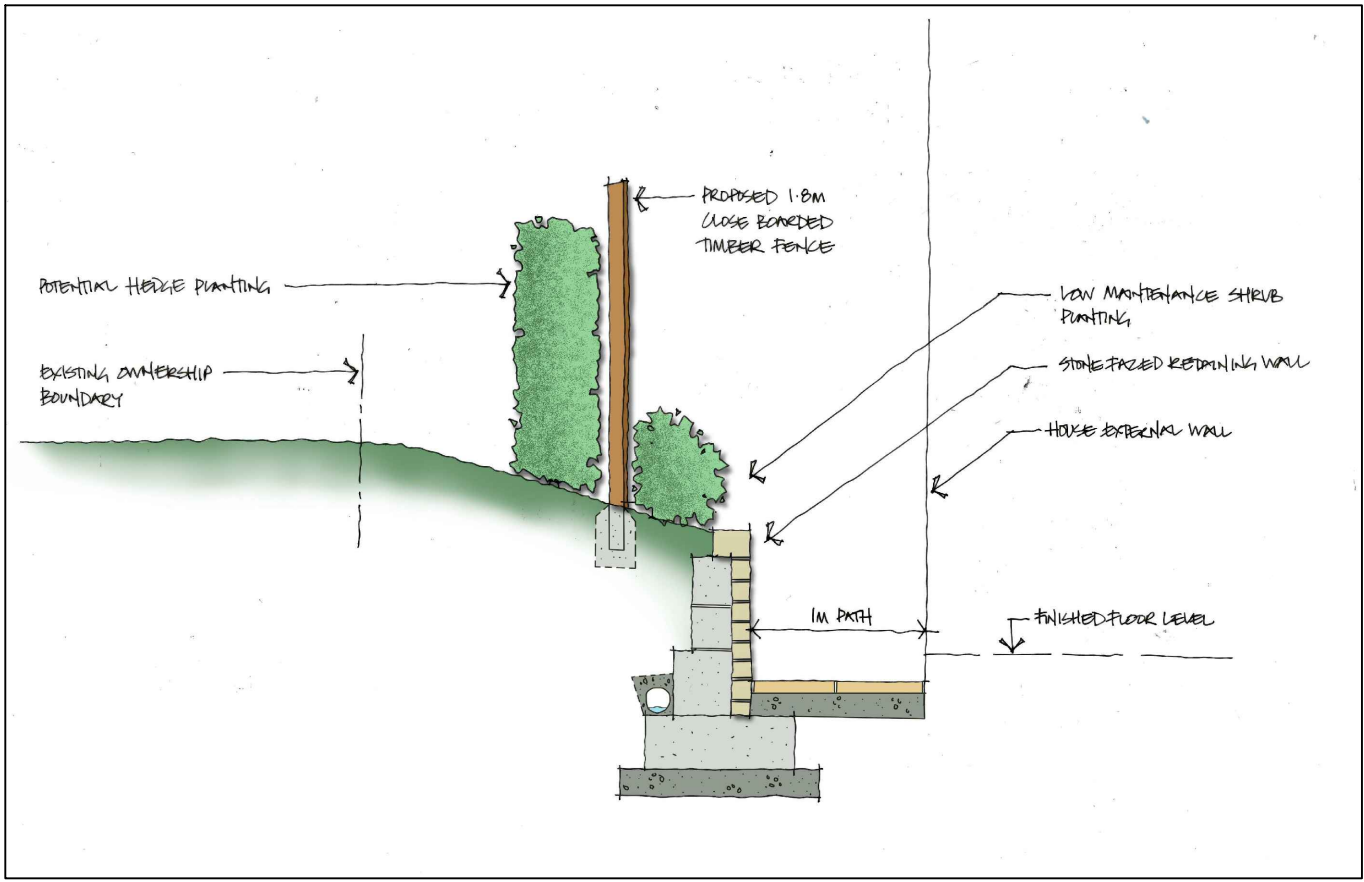

SITE SECTIONS @
1:200 SCALE

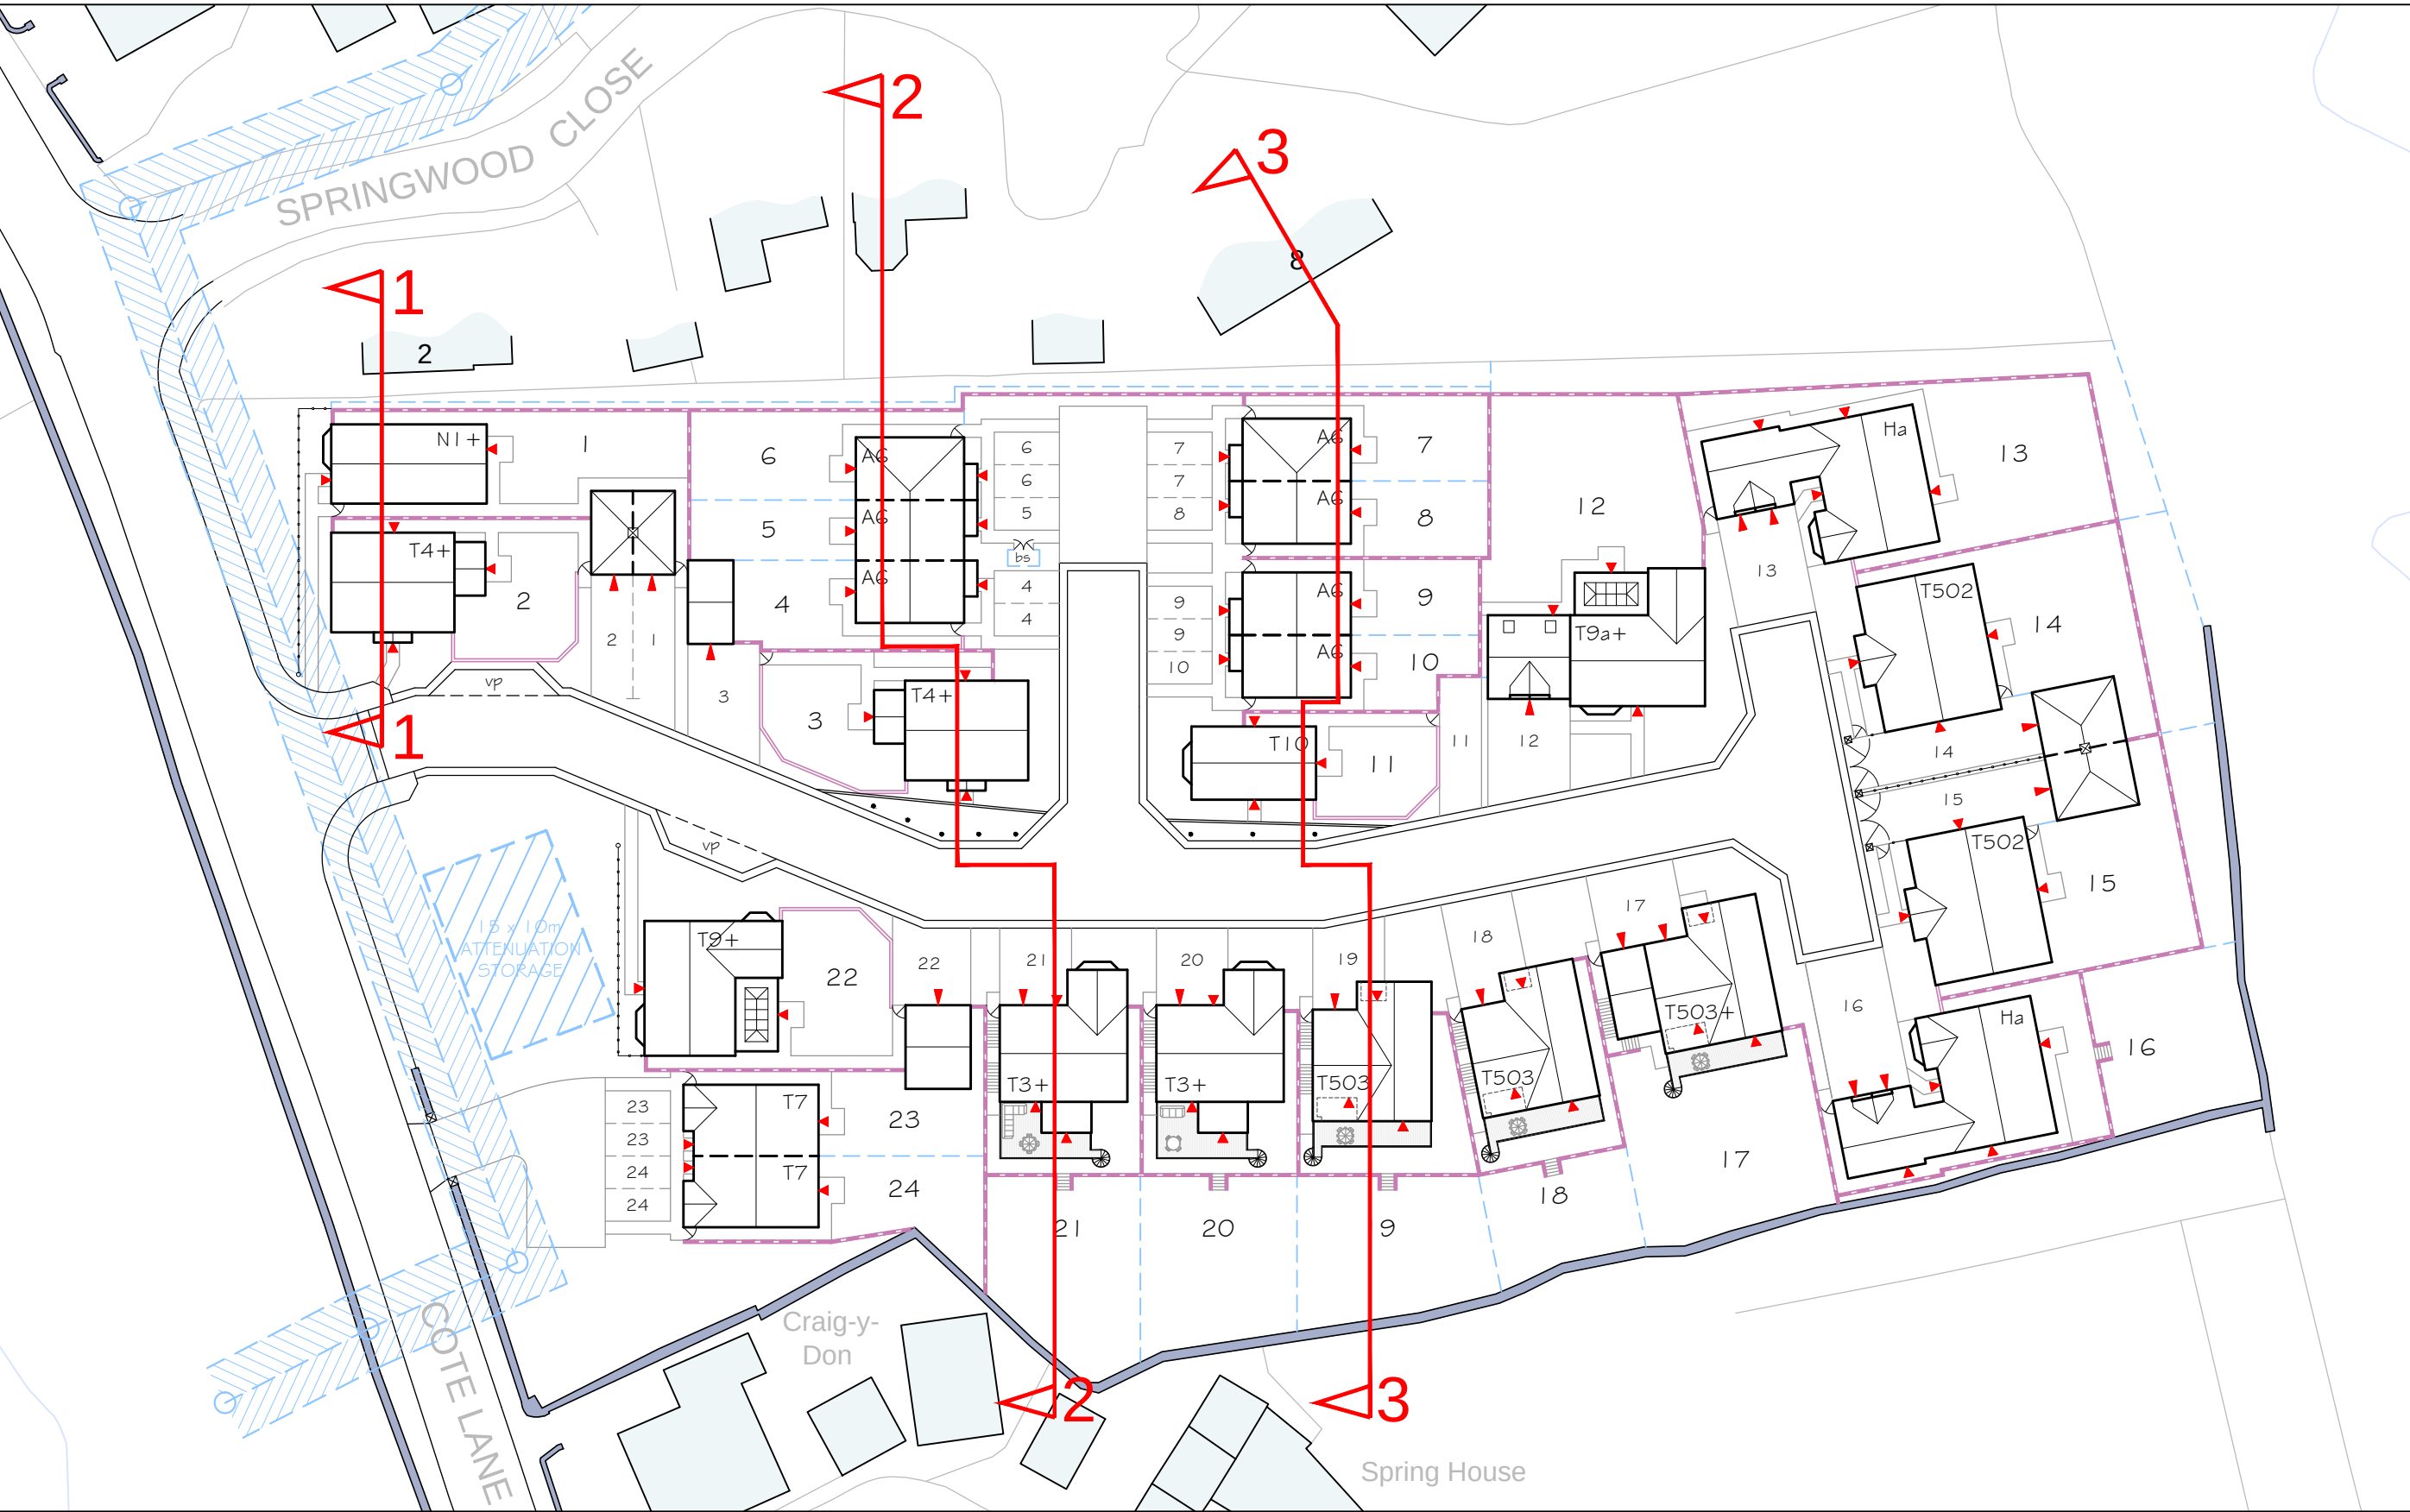

TYPICAL RETAINING WALL SECTION
ALONG NORTHERN BOUNDARY
(NOT TO SCALE)

SITE LAYOUT @
1:500 SCALE

C	29.08.18	THE DRAWING HAS BEEN UPDATED TO CORRESPOND WITH THE LATEST SITE LAYOUT (P17:5149-01 - REF G) WITH AN ADDITIONAL SECTION BEING ADDED	RAN	VS
B	17.08.18	THE DRAWING HAS BEEN UPDATED TO CORRESPOND WITH THE LATEST SITE LAYOUT (P17:5149-01 - REF F)	RAN	VS
A	06.06.18	THE DRAWING HAS BEEN UPDATED TO CORRESPOND WITH THE LATEST SITE LAYOUT (P17:5149-01 - REV C)	RAN	VS

REV	DATE	DESCRIPTION	BY	CHECK
-----	------	-------------	----	-------



CLIENT: BERKELEY DEVEER	DRAWING NUMBER: P17:5149:08 - C
PROJECT: PROPOSED RESIDENTIAL DEVELOPMENT COTE LANE, THURGOLAND	SCALE @ A1: 1:200 & 1:500
DRAWING: PROPOSED SITE SECTIONS	DRAWN: RAN
CHECKED: VS	DATE: MAY '18

14 MARINER COURT / CALDER PARK / WAKEFIELD / WF4 3FL
01924 383322 / www.jpassoc.co.uk / info@jpassoc.co.uk
jpassoc is a trading style of John R Paley Associates Limited