

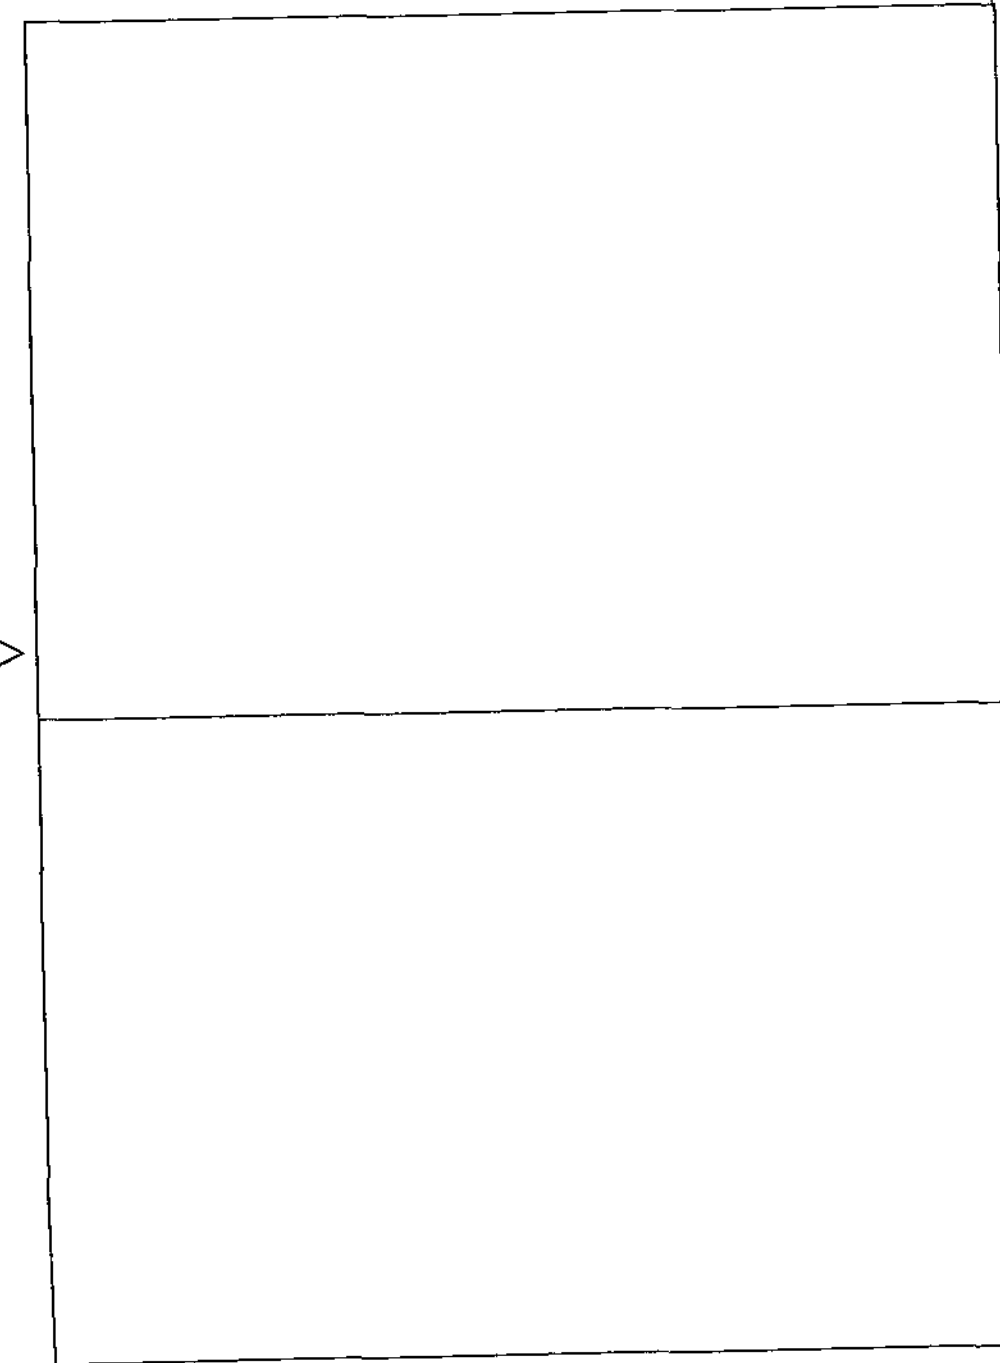



WEST ELEVATION

 

NORTH ELEVATION

 

EAST ELEVATION

 


SOUTH ELEVATION




ROOF PLAN EXISTING - Scale 1:50


WEST ELEVATION

 

NORTH ELEVATION

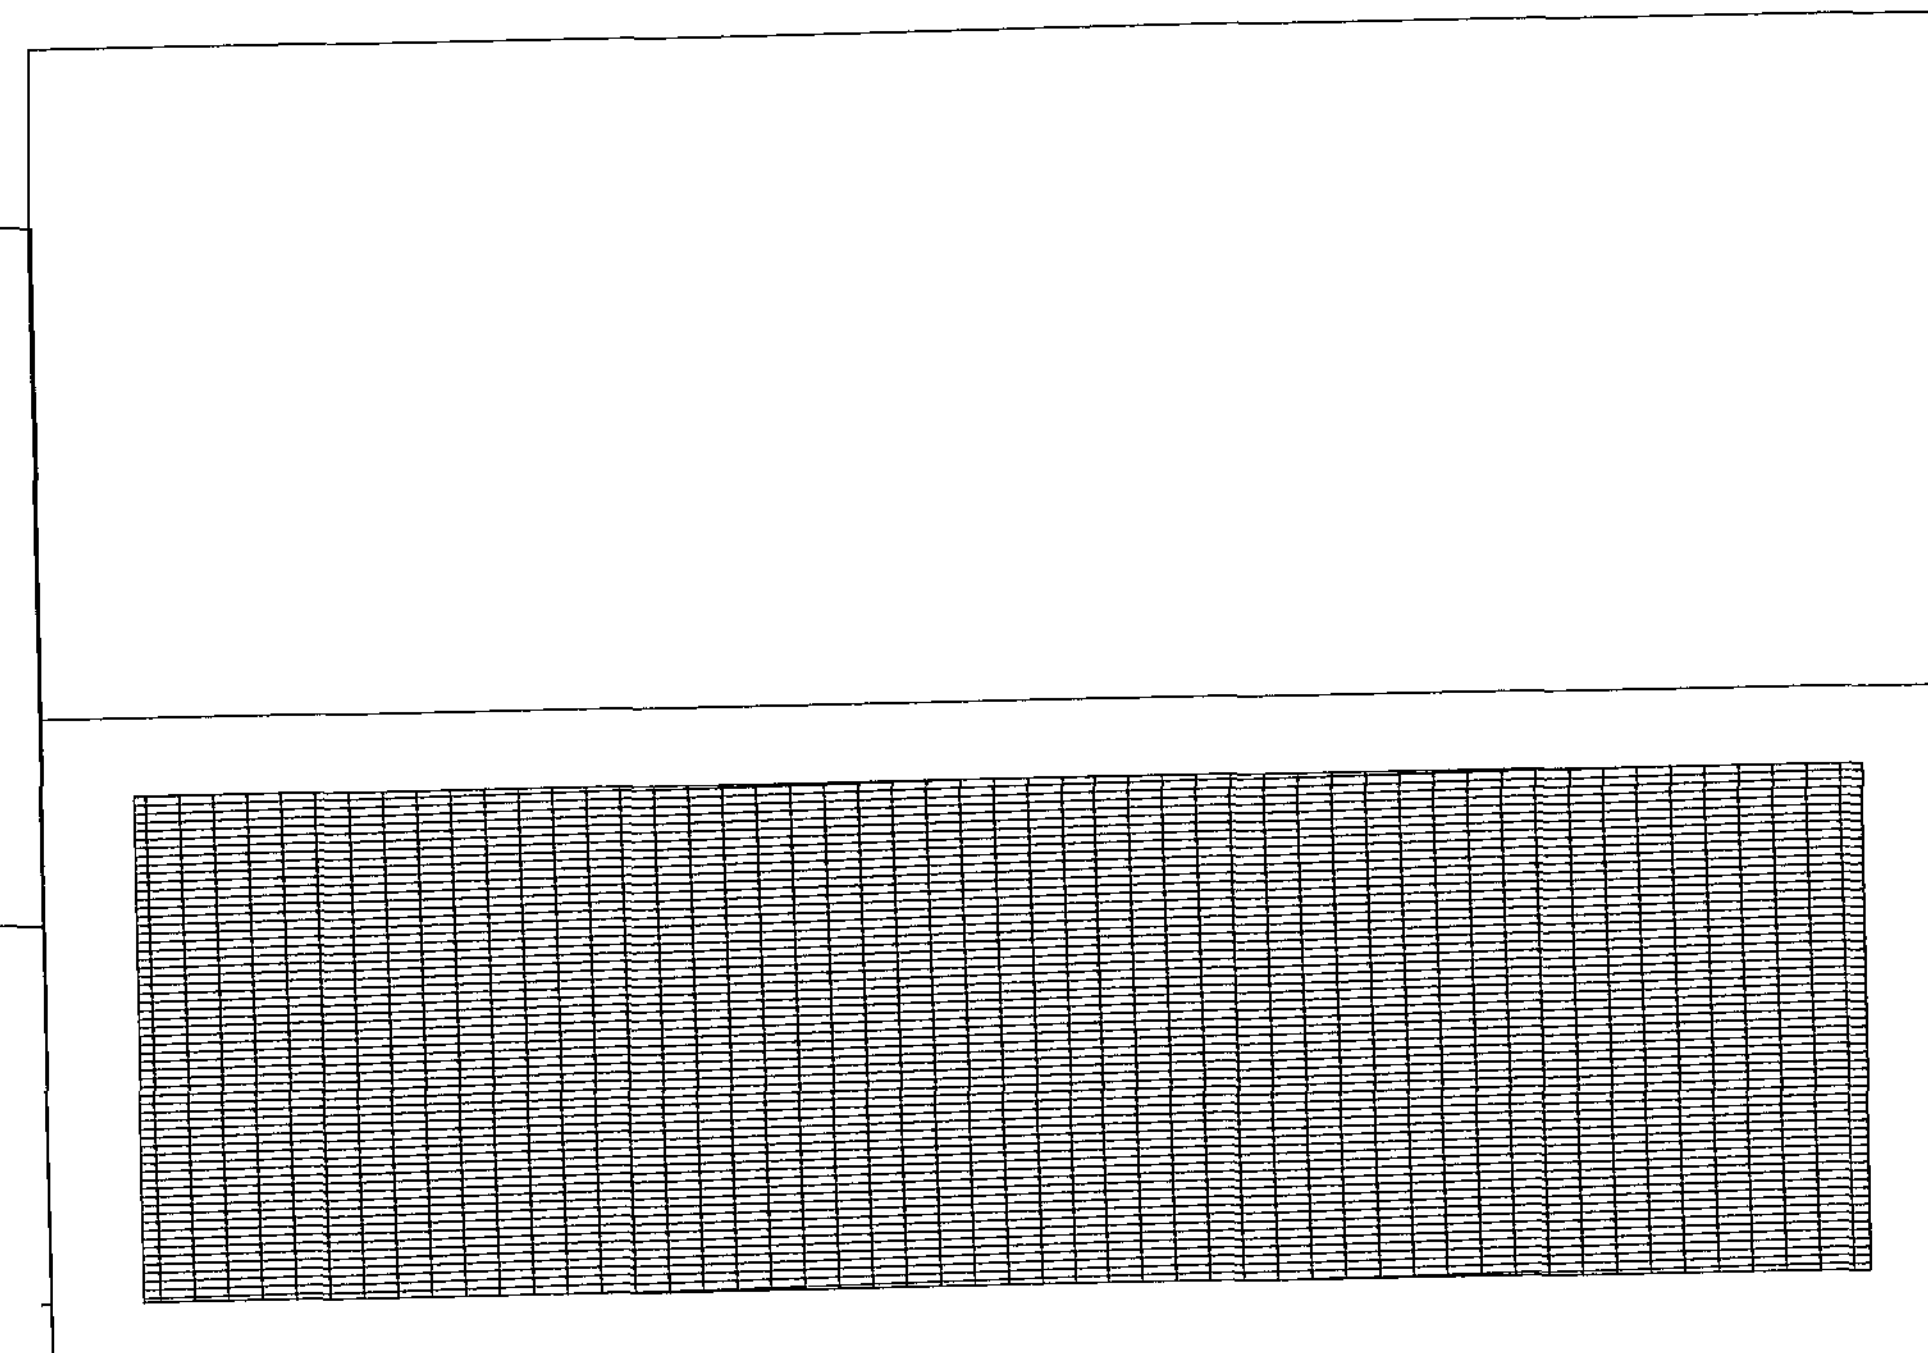

EAST ELEVATION

 


SOUTH ELEVATION




ROOF PLAN PROPOSED - Scale 1:50

REV	DATE	DESCRIPTION
The contractor is to comply in all respects with the current Building Regulations and is to check all site dimensions and levels. Do not scale from the drawing, use written dimensions. To be read in conjunction with the Tender Health & Safety Plan / Preliminary Section (Section A34 etc). Ordnance Survey mapping reproduced by permission of HM Stationery Office Crown Copyright, WMDIC OS Licence No. 1A076406		
NPS NORTH EAST LTD NAVIGATION HOUSE WHISTLER DRIVE, CASTLEFORD WEST YORKSHIRE, WF10 5HX TEL: 01977 626380 FAX: 01977 626301 EMAIL: enquiries@nps-ne.co.uk Head Office: Lancaster Works, 11 Capital Avenue, 57 Ardway Business Park, Lancaster, NE5 0PE Tel: 01524 728506 Fax: 01524 760091 Other Office locations can be found on website: www.nps.co.uk		
PROJECT Photo Voltaic Scheme to Various Properties		CLIENT Berneslai Homes
CAD FILE REF	DATE	SCALE
	August 2011	1:50@A1
SUBJECT Maltas Court Centre Barnsley Roof Plan		REV DRAWN G Melling CHECKED
		PROJECT NR DRAWING NR AG10.113 05

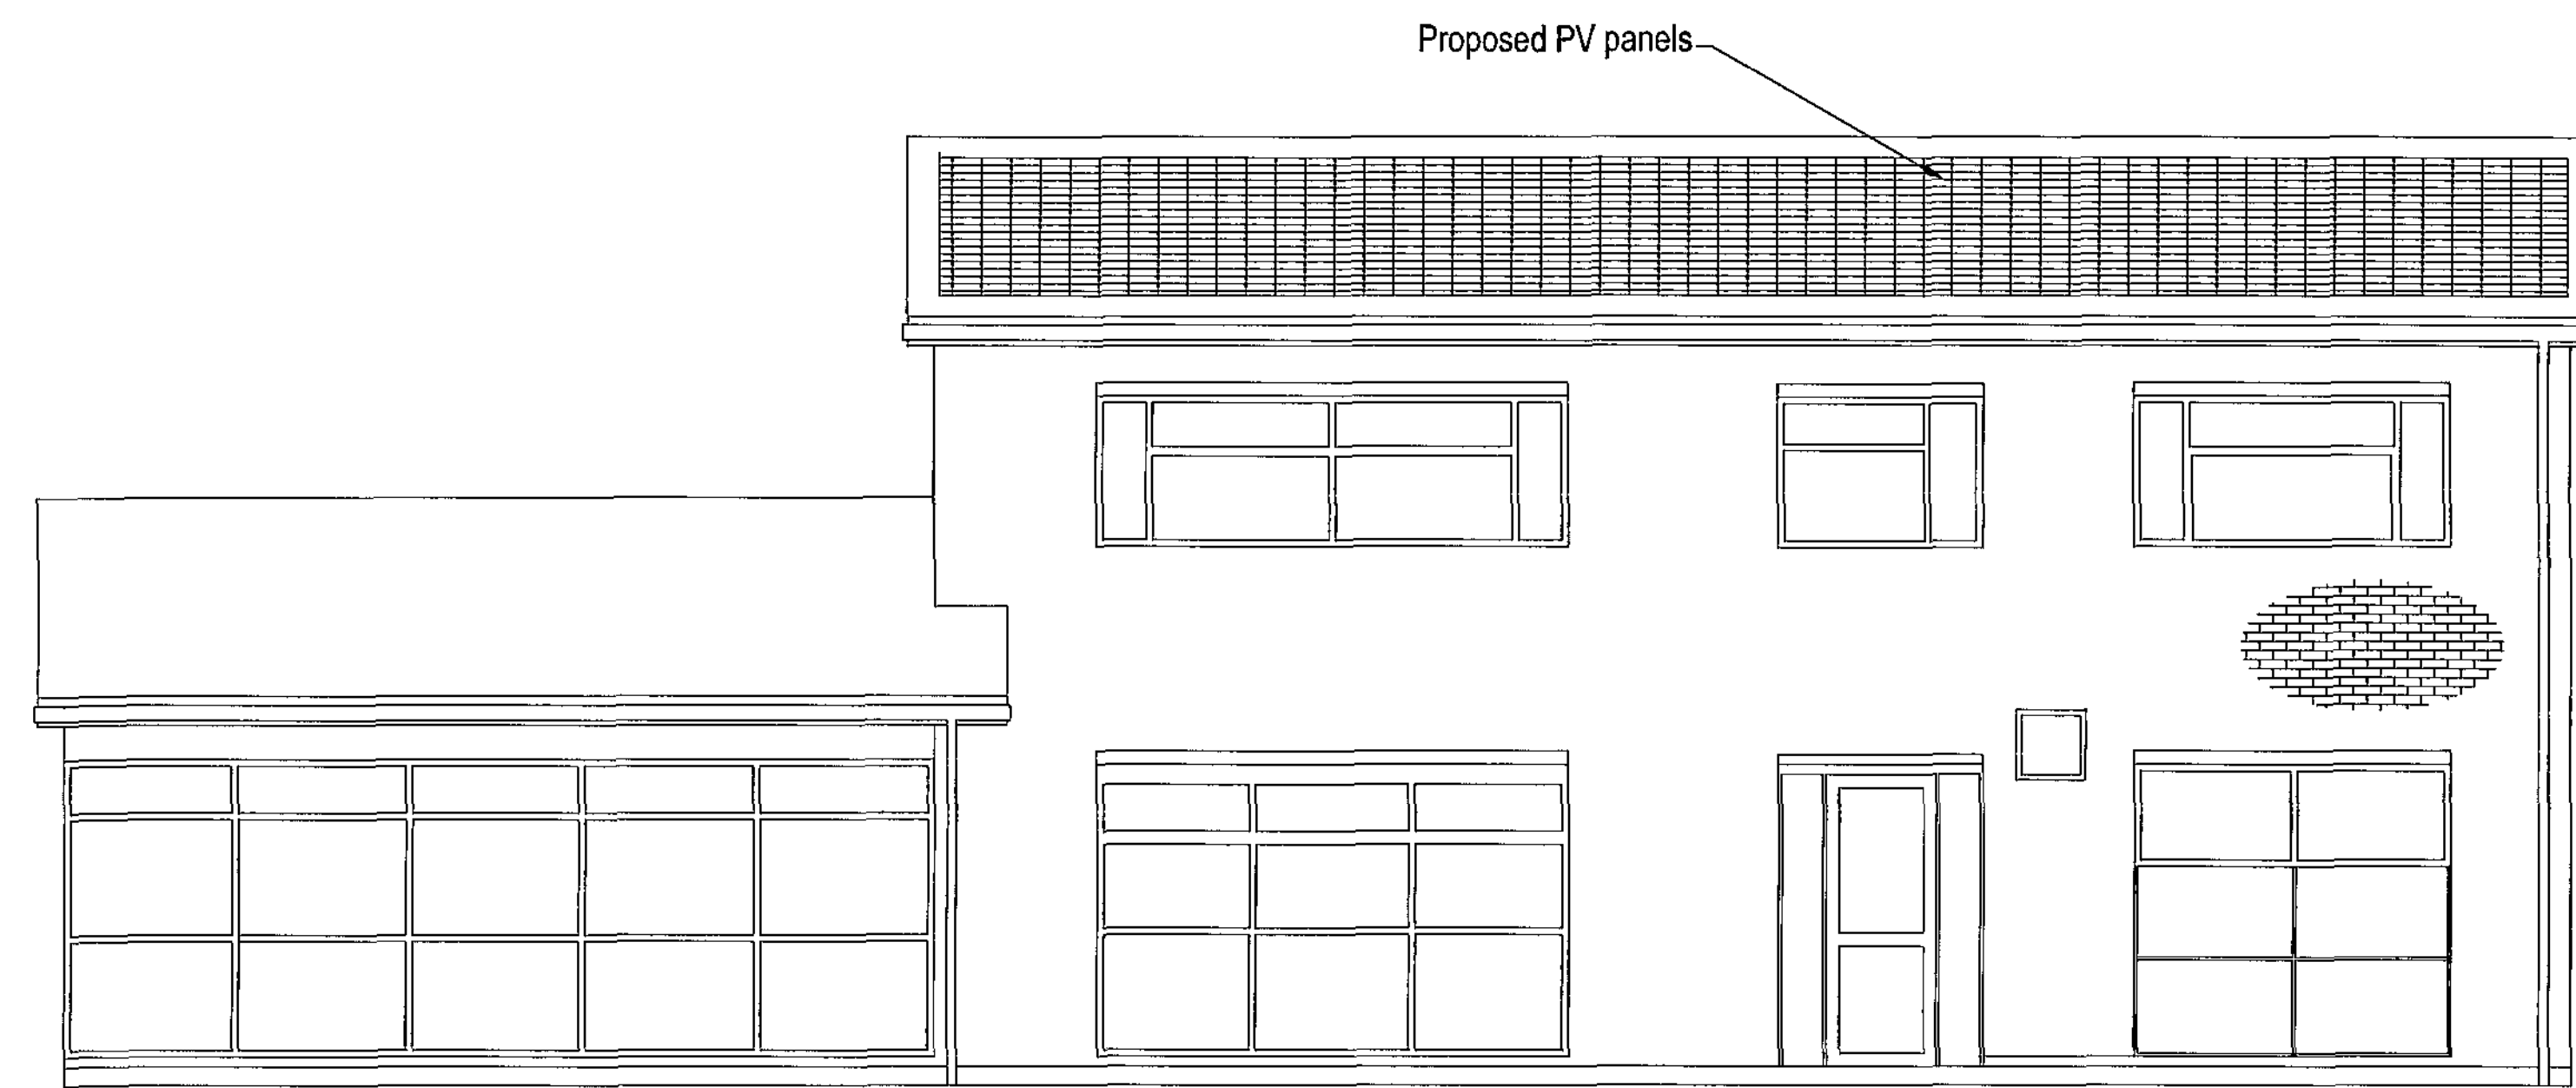

SOUTH ELEVATION - Scale 1:50

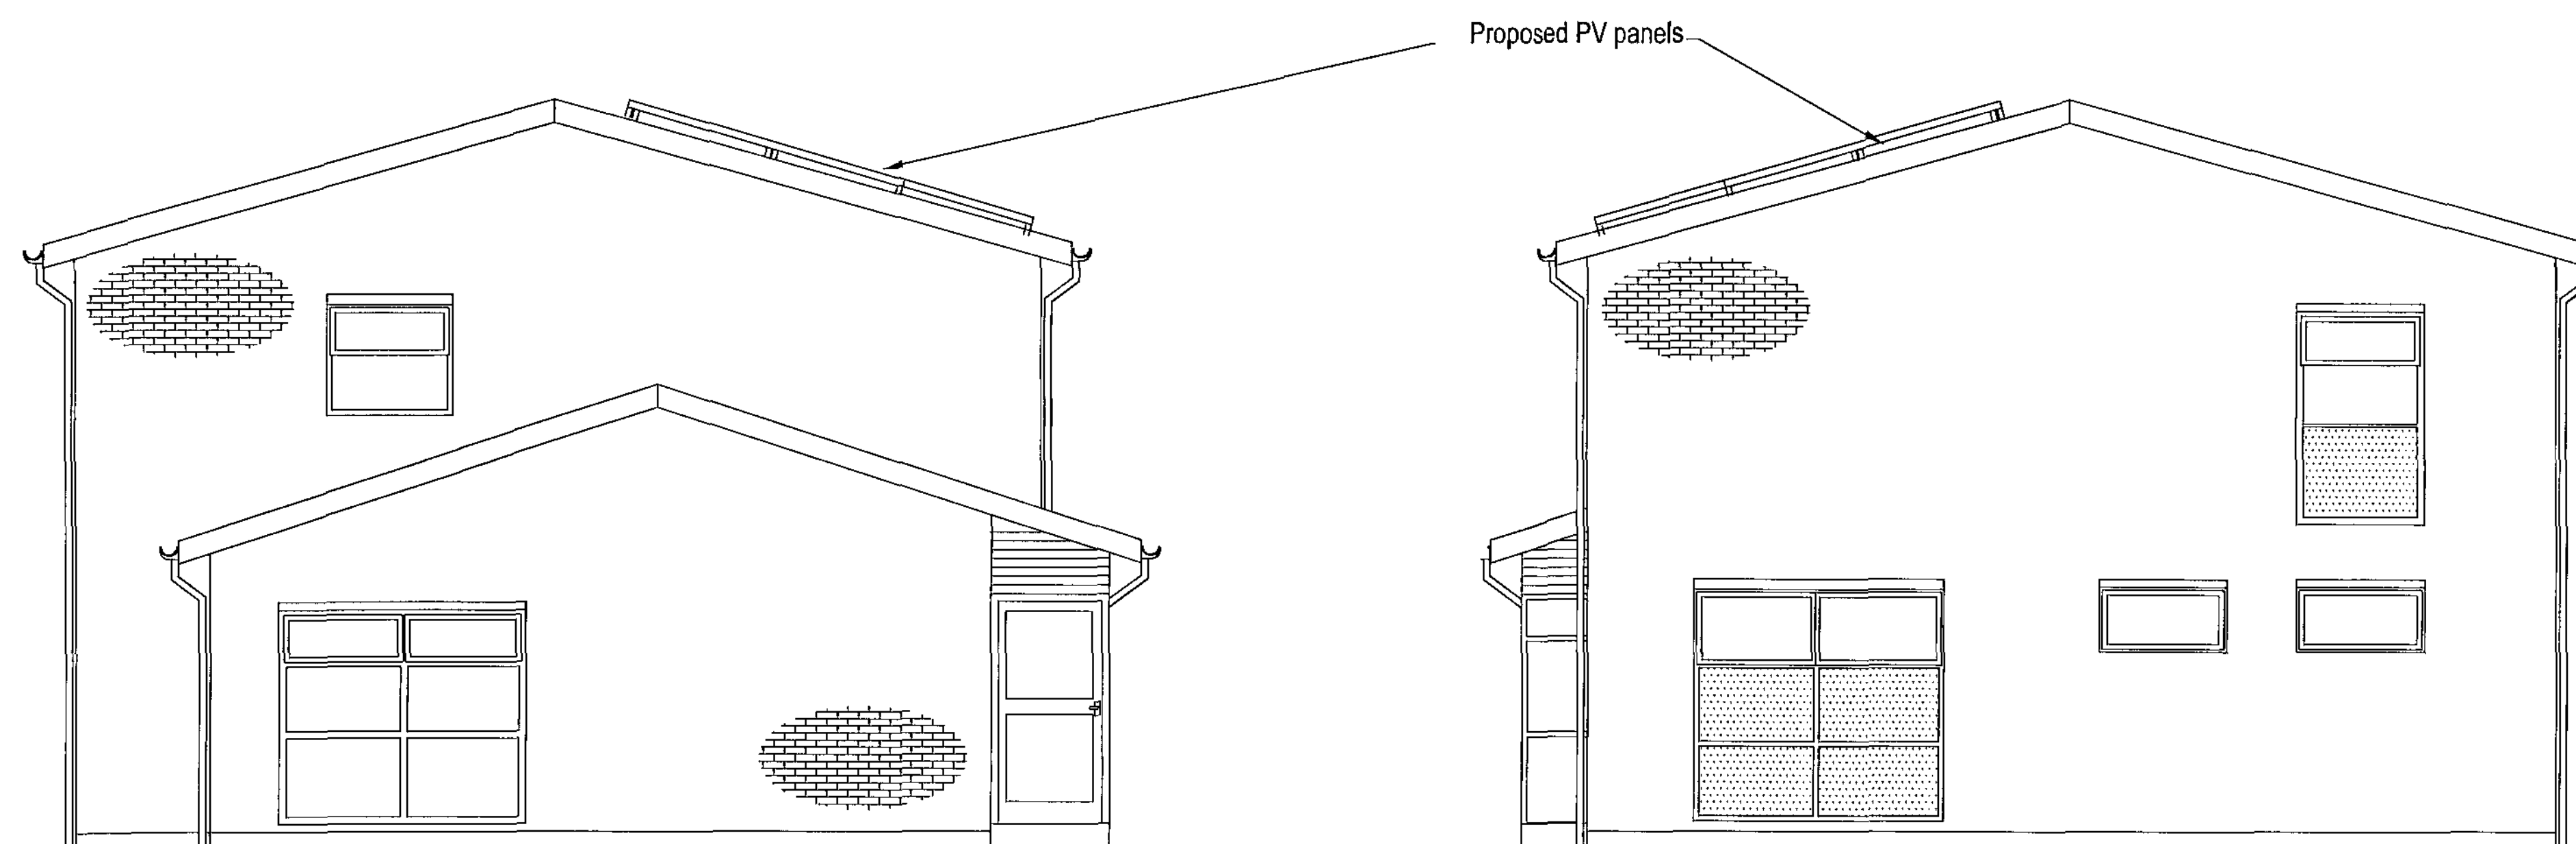


WEST ELEVATION - Scale 1:50

EAST ELEVATION - Scale 1:50


REV	DATE	DESCRIPTION
The contractor is to comply in all respects with the current Building Regulations and is to check all site dimensions and levels. Do not scale from the drawing, use written dimensions. To be read in conjunction with Pre-Tender Health & Safety Plan (Preliminary Section A34 etc). Ordnance Survey mapping reproduced by permission of HMDC & Controller of HM Stationery Office Crown Copyright. WMDC OS license No LA076406		
		NPS NORTH EAST LTD NAVIGATION HOUSE WHISTLER DRIVE, CASTLEFORD WEST YORKSHIRE, WF16 5HX TEL: 01917 626390 FAX: 01917 626391 EMAIL: enquiries@nps-ne.co.uk Head Office: Lancaster, Greater, 18 Central Avenue, St Austins Business Park, Haworth, WF16 5HX Tel: 01917 626390 Fax: 01917 626391 Other Office locations can be found on our website: www.nps.co.uk
PROJECT Photo Voltaic Scheme to Various Properties		CLIENT Berneslai Homes CAD FILE REF DATE SCALE August 2011 1:50@A1
SUBJECT Maltas Court Centre Barnsley Elevations - Proposed		REV DRAWN CHECKED G Melling PROJECT NR DRAWING NR AG10.113 04



SOUTH ELEVATION - Scale 1:50

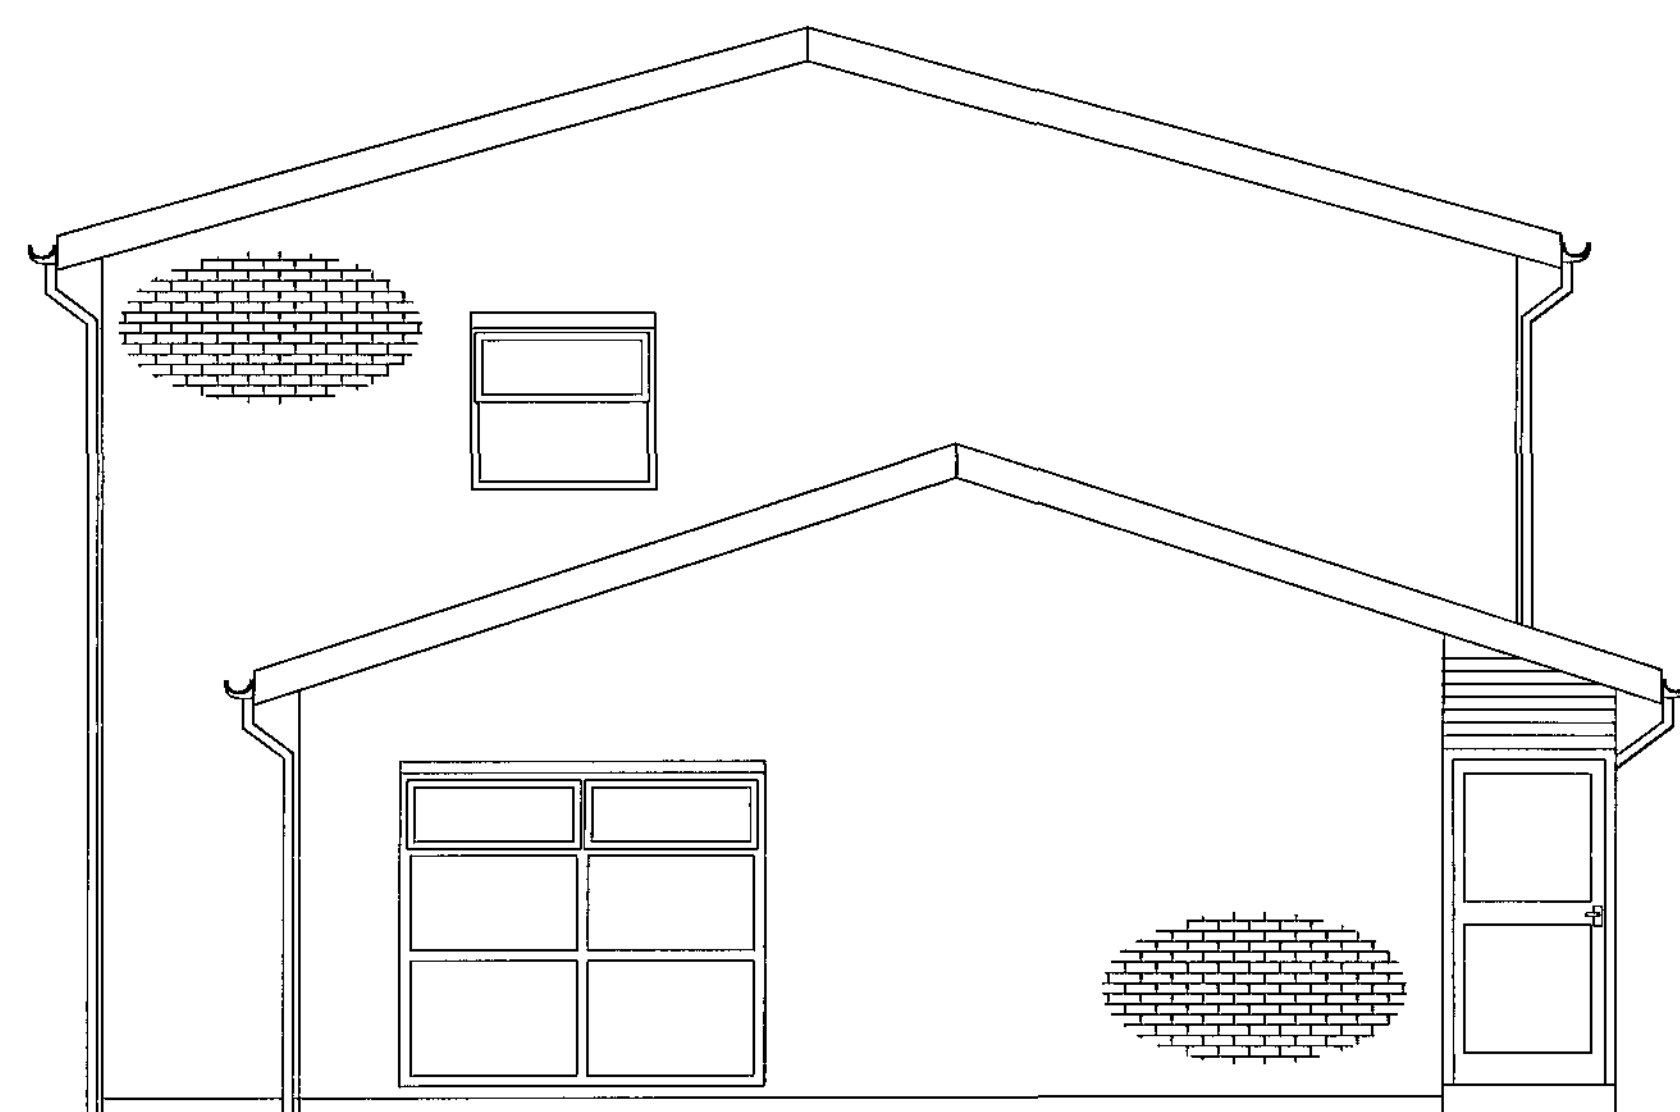

WEST ELEVATION - Scale 1:50

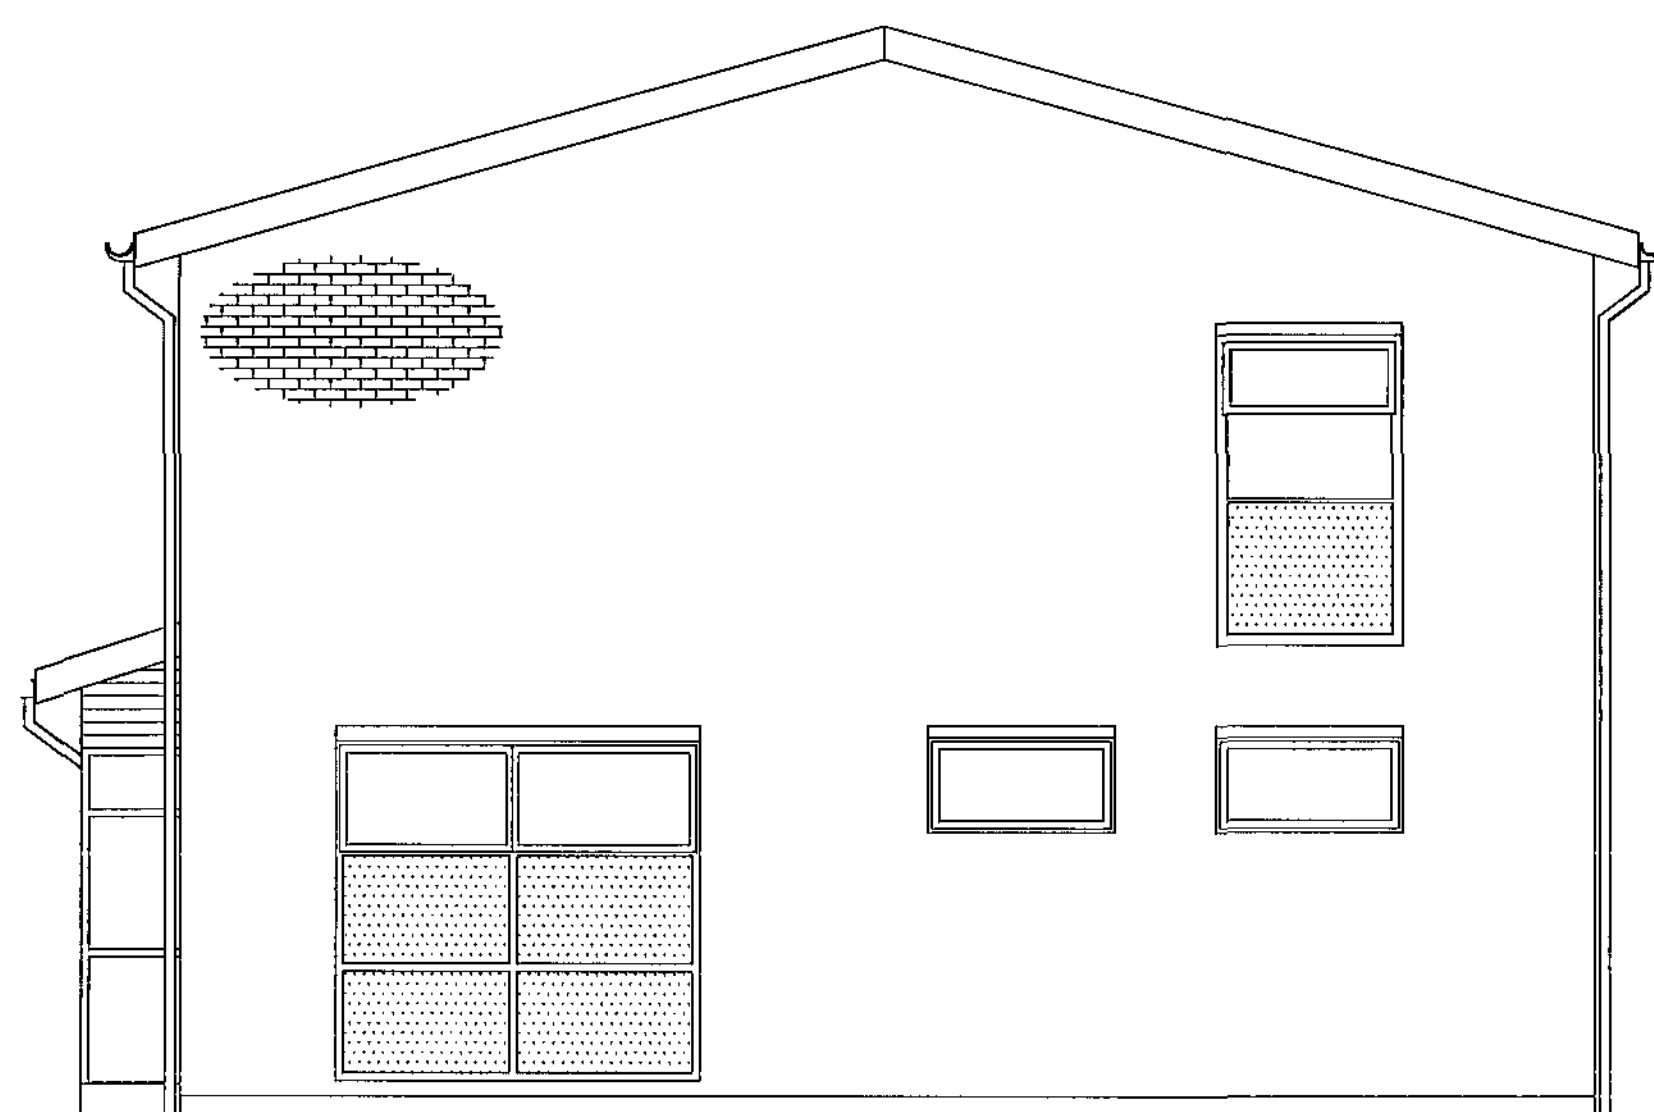

EAST ELEVATION - Scale 1:50

REV	DATE	DESCRIPTION
The contractor is to comply in all respects with the current Building Regulations and is to check all dimensions and levels. Do not scale from the drawing, use written dimensions. To be read in conjunction with Pre-Tender Health & Safety Plan / Preliminaries Section (Section A34 etc). Ordinance Survey mapping reproduced by permission of WMDC & Controller of HM Stationery Office Crown Copyright, WMDC OS licence No LA676406		
nps group NPS NORTH EAST LTD NAVIGATION HOUSE WHISTLER DRIVE, CASTLEFORD WEST YORKSHIRE, WF10 5JW TEL: 01977 628300 FAX: 01977 628301 EMAIL: n.east@nps-northeast.co.uk Head Office: Lancaster House, 18 Central Avenue, St Andrews Business Park, Harrogate, WY10 0EP Tel: 01832 788000 Fax: 01832 788001 Other Office locations can be found on website: www.nps.co.uk		
PROJECT Photo Voltaic Scheme to Various Properties		CLIENT Berneslai Homes
CAD FILE REF		DATE August 2011
		SCALE 1:50@A1
SUBJECT Maltas Court Barnsley Elevations Existing		REV DRAWN G Melling
PROJECT NR AG10.113		DRAWING NR 03