



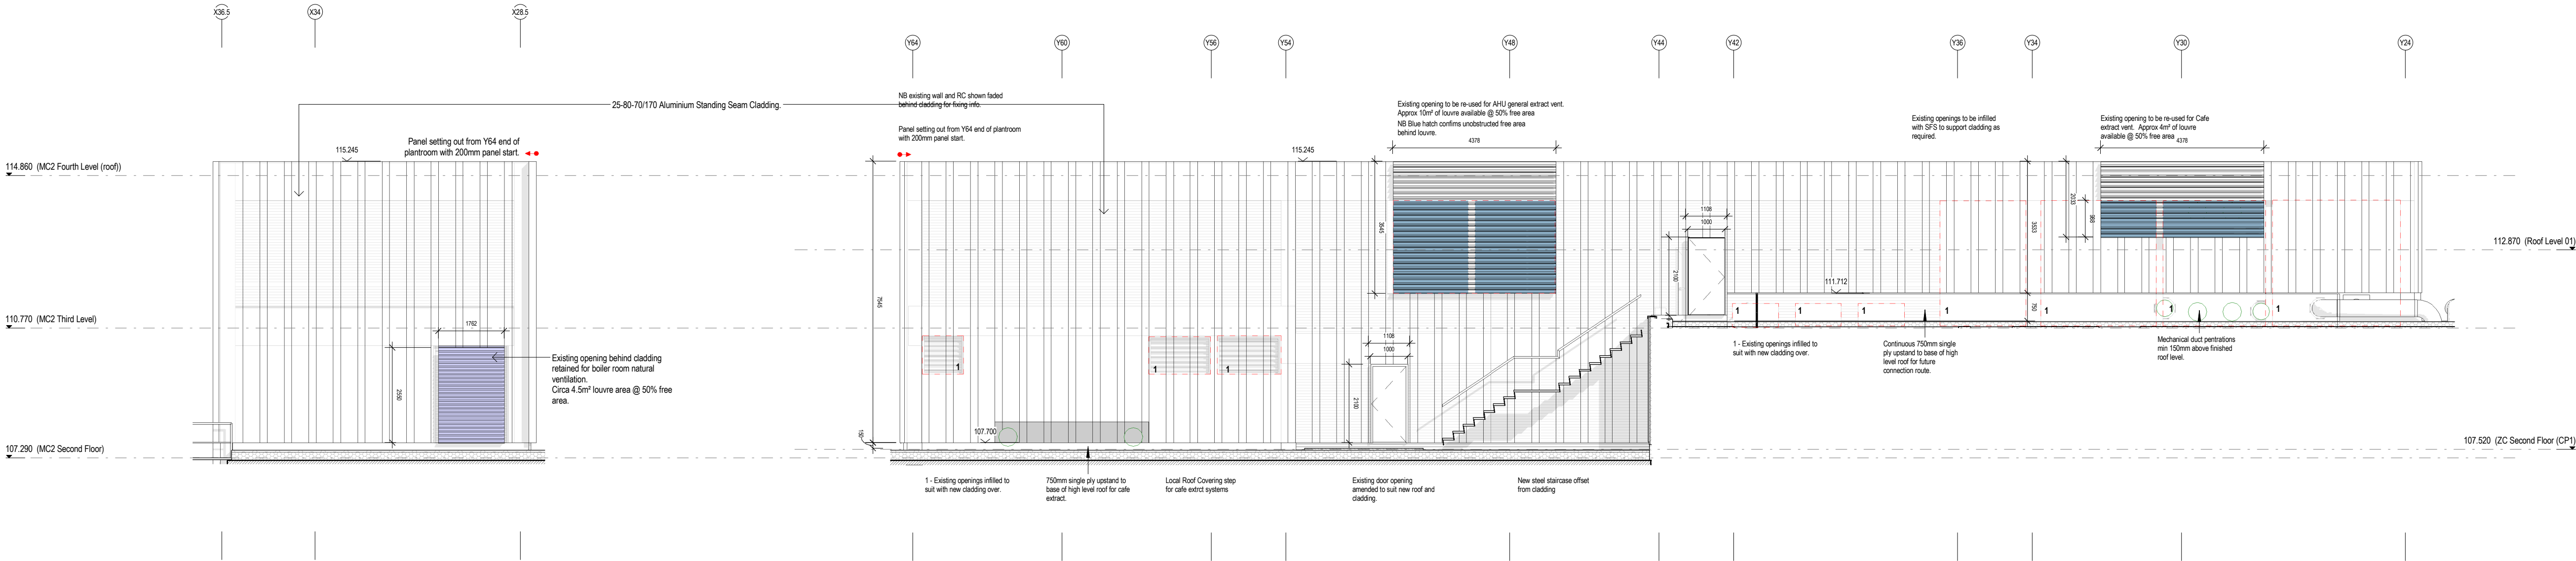


Roof Plant_North East Elevation
1 : 100

Roof Plant_North West Elevation
1 : 100

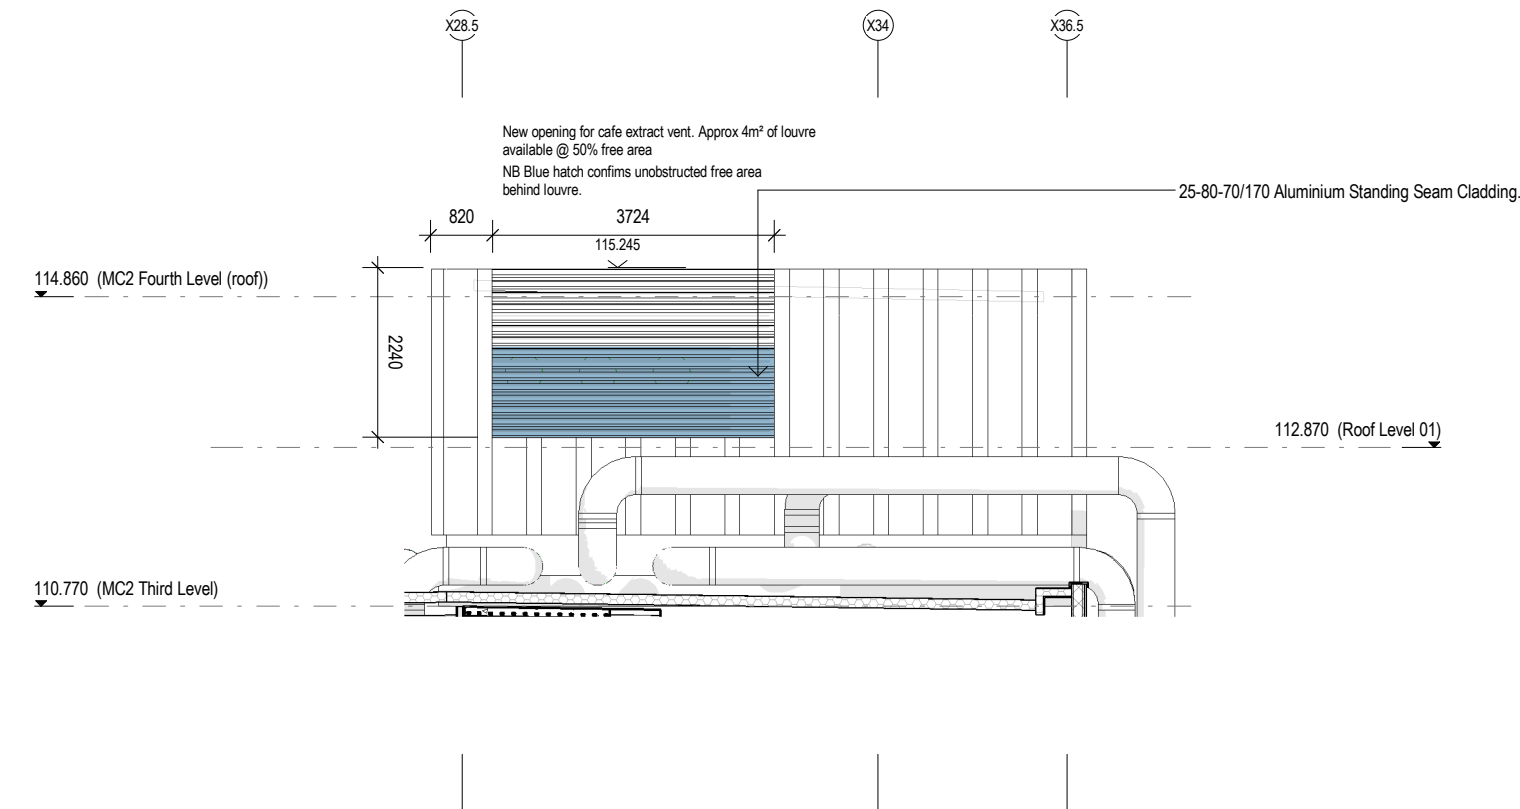


Roof Plant_South West Elevation
1 : 100

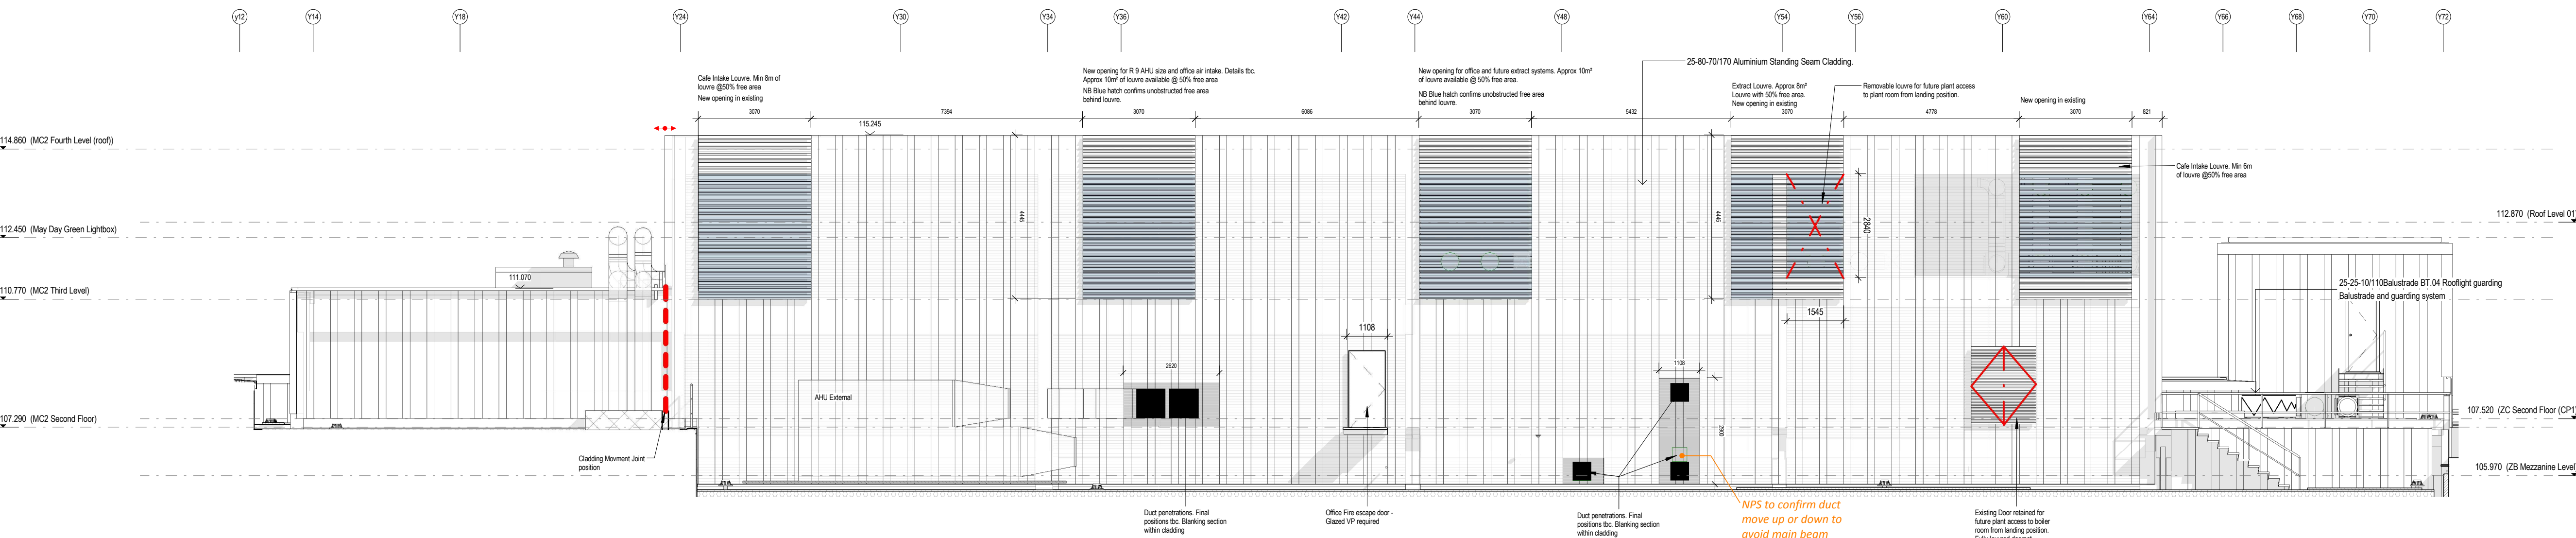

Roof Plant_South East Elevation
1 : 100

Notes:
• This drawing is copyright.
• Do not scale dimensions from this drawing.
• This drawing is to be read in conjunction with all other relevant drawings.
• All discrepancies on this drawing are to be reported to the architect.
• Do not modify any element of this drawing.
• Use drawing only for purpose(s) issued.
North Sign / Key Plan

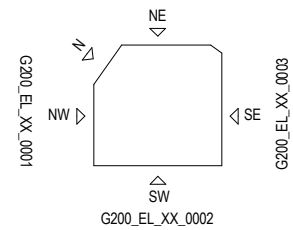

The following external model files are included within this drawing:

KEYNOTE LEGEND	
Key Value	Keynote Text
25-25-10110	Balustrade
BT.04	Rooflight guarding

Rev	Date	Revision Notes	Dr	Rv
C02	08/12/17	Plant room elevations revised with mechanical vent locations.	AG	SL
C01	15/09/17	Updated in line with VE changes. Issued for construction.	AG	SL

Client
Barnsley Metropolitan
Borough Council



Project
BETTER BARNSELY TOWN CENTRE
Phase 1

Drawing Title
Roof Plant GA Elevations

Job Number 6743	Drawing Originated Date 11/08/17	PAS 1192 Status Code C
Scale@A1 1 : 100	Purpose Construction	
Drawing Number BBTC_IBI_MC_A_G200_EL_XX_0006		Revision C0 2