



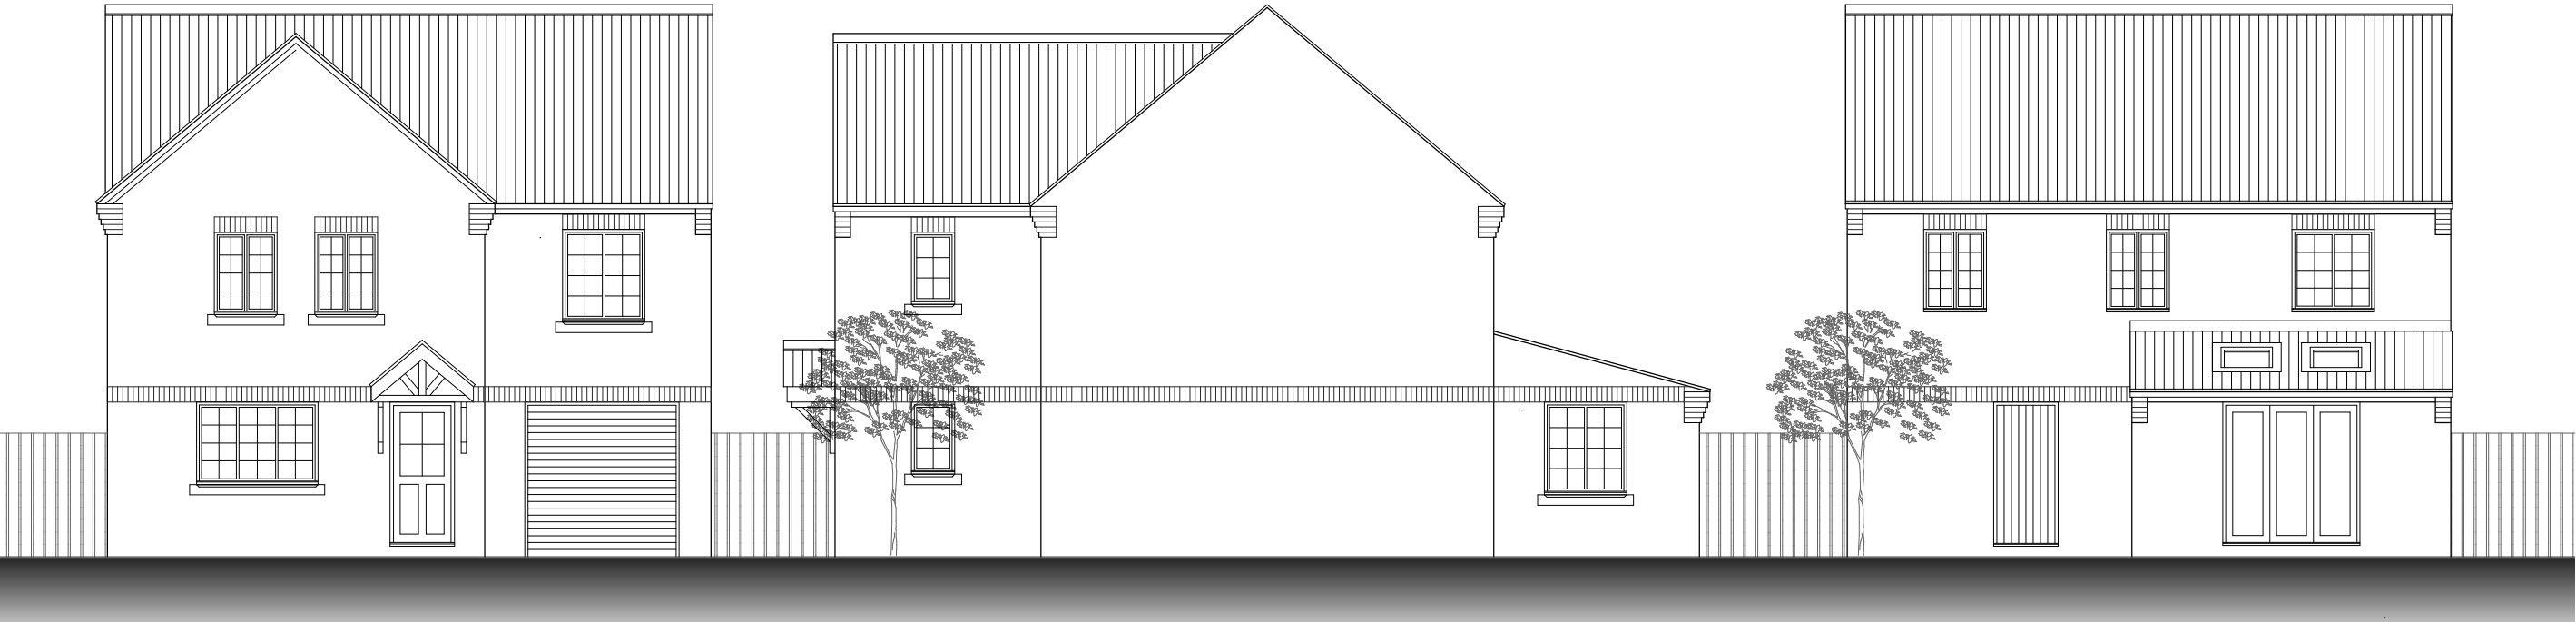


Front Elevation

Side Elevation


Rear Elevation

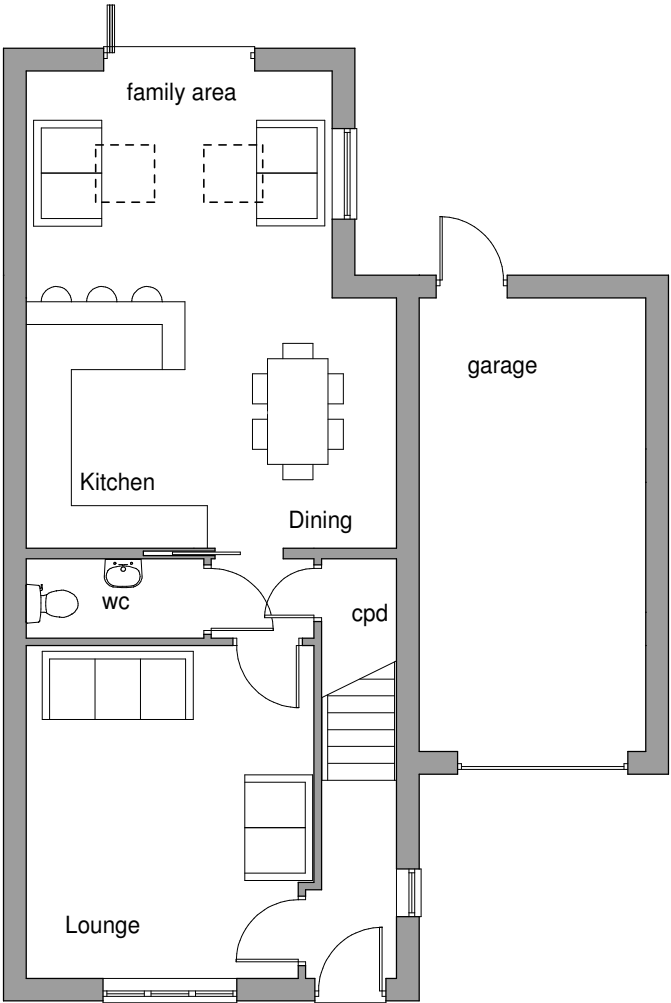

Ground Floor Plan

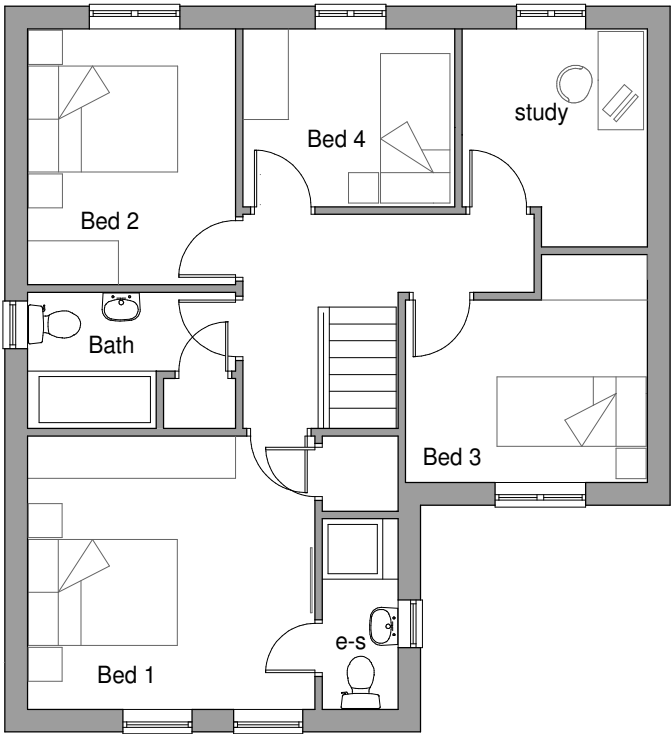

First Floor Plan

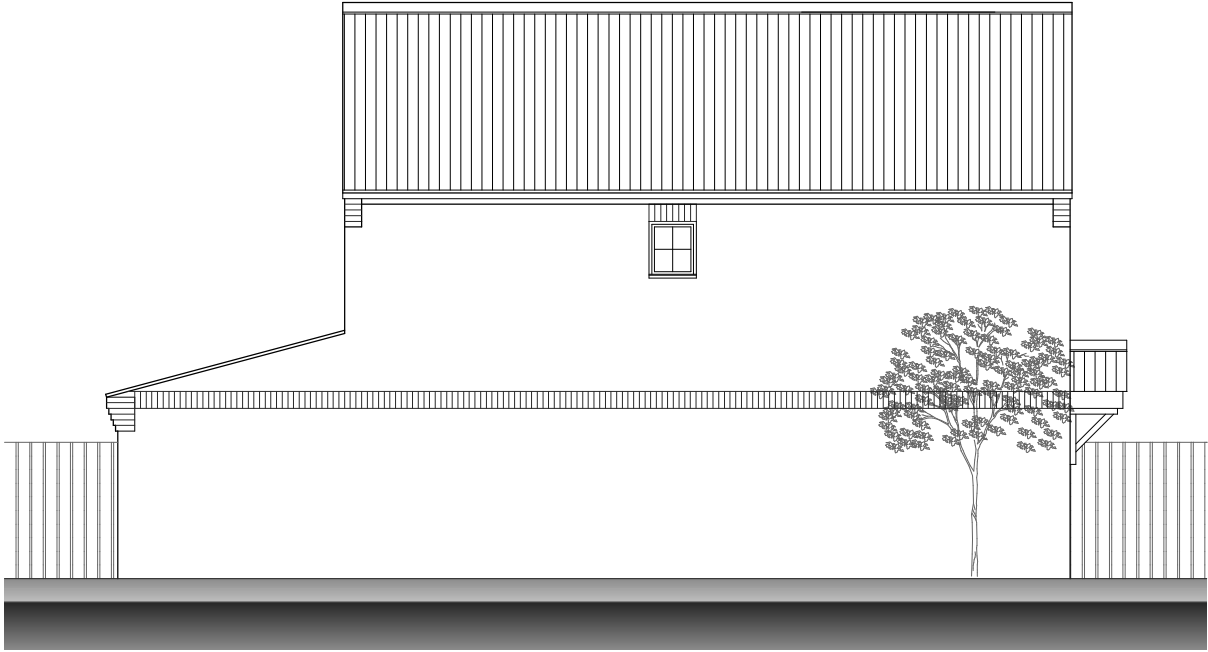

Side Elevation

MR W COOKE

PROPOSED DEVELOPMENT TO
PINFOLD LANE,
ROYSTON
BARNSELY

TYPE A

scale	date	drawn	checked
1:100 @ A3	Oct 17	PB	DG
drawing no	revision		
17 - ROYSTON - 3			