




EXISTING FRONT ELEVATION
SCALE 1:100

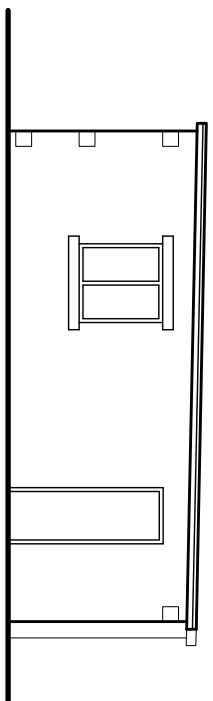


EXISTING SIDE ELEVATION
SCALE 1:100

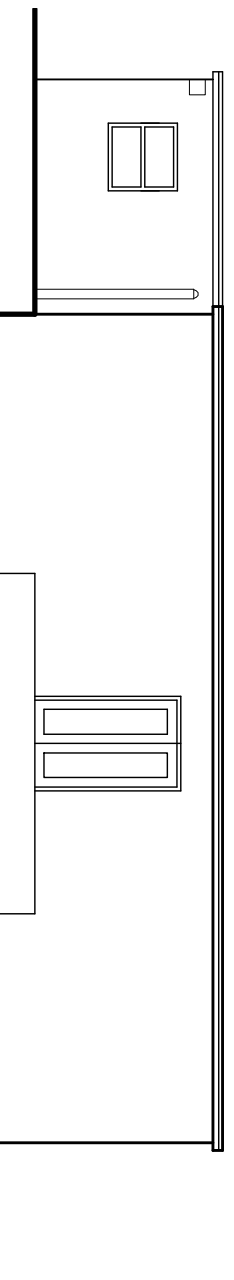


EXISTING REAR ELEVATION
SCALE 1:100

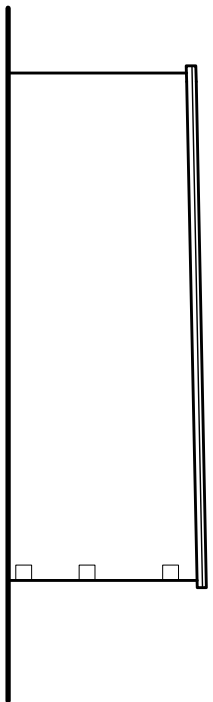


EXISTING SIDE ELEVATION
SCALE 1:100

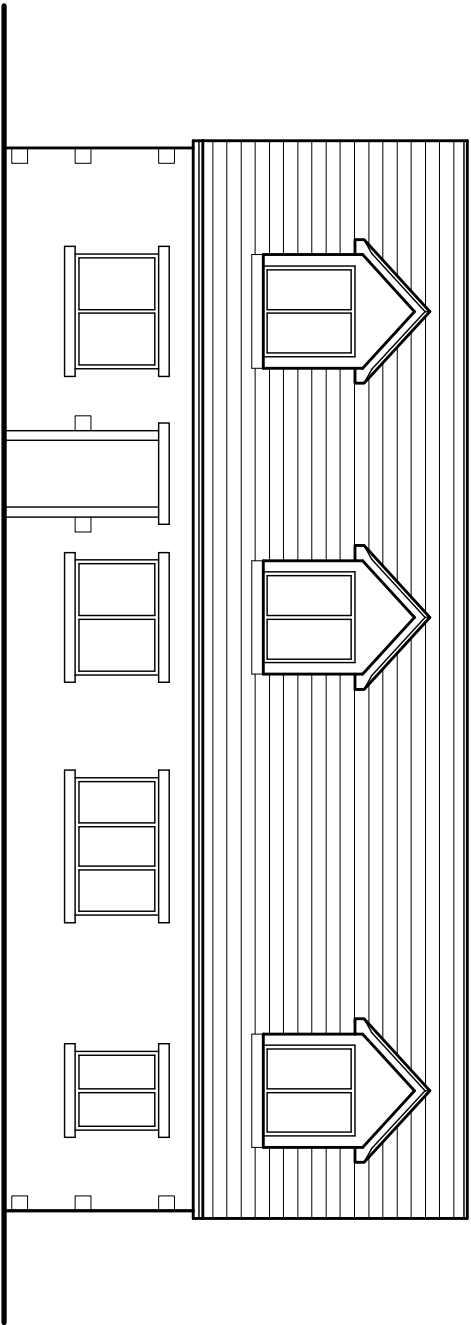


PROPOSED FRONT ELEVATION
SCALE 1:100

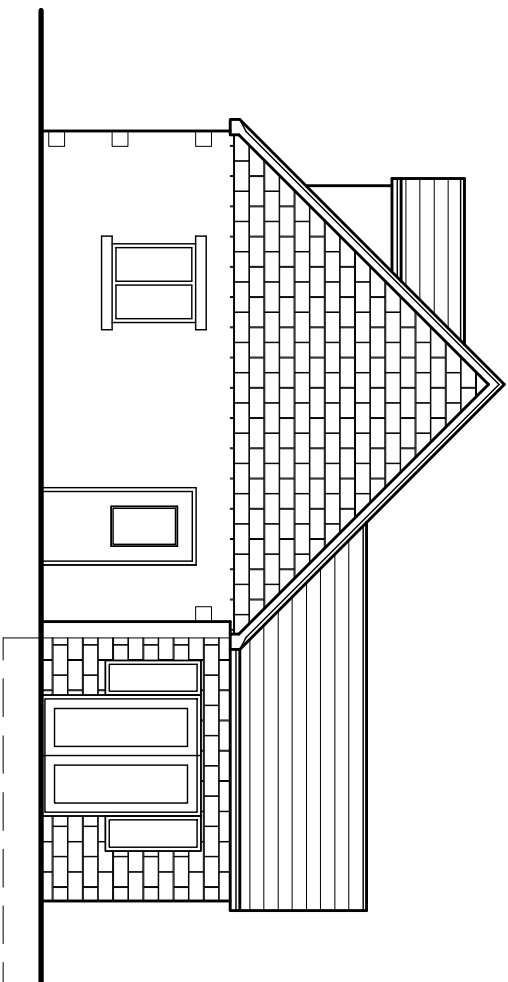


PROPOSED SIDE ELEVATION
SCALE 1:100

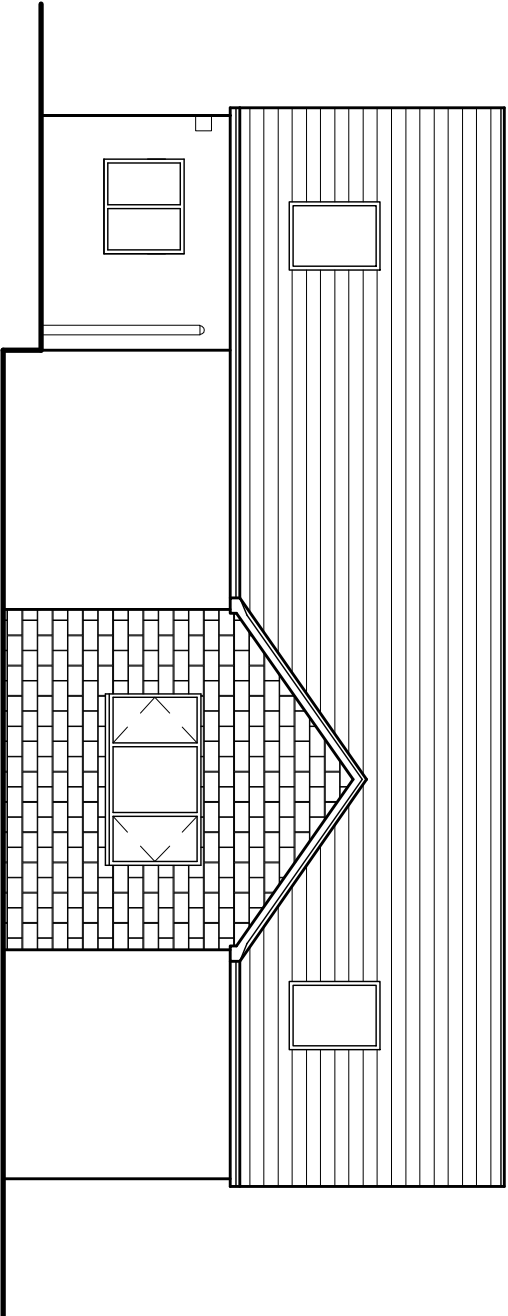


PROPOSED REAR ELEVATION
SCALE 1:100

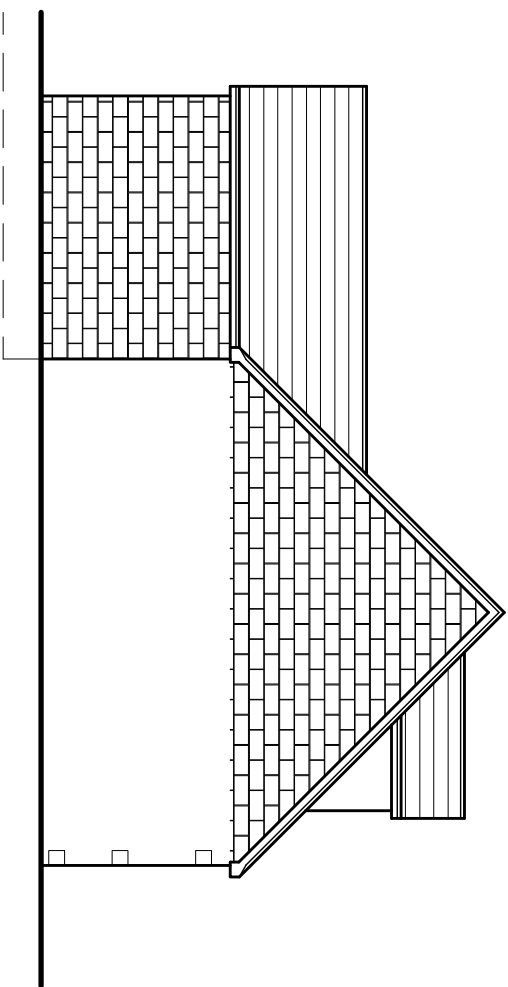


PROPOSED SIDE ELEVATION
SCALE 1:100

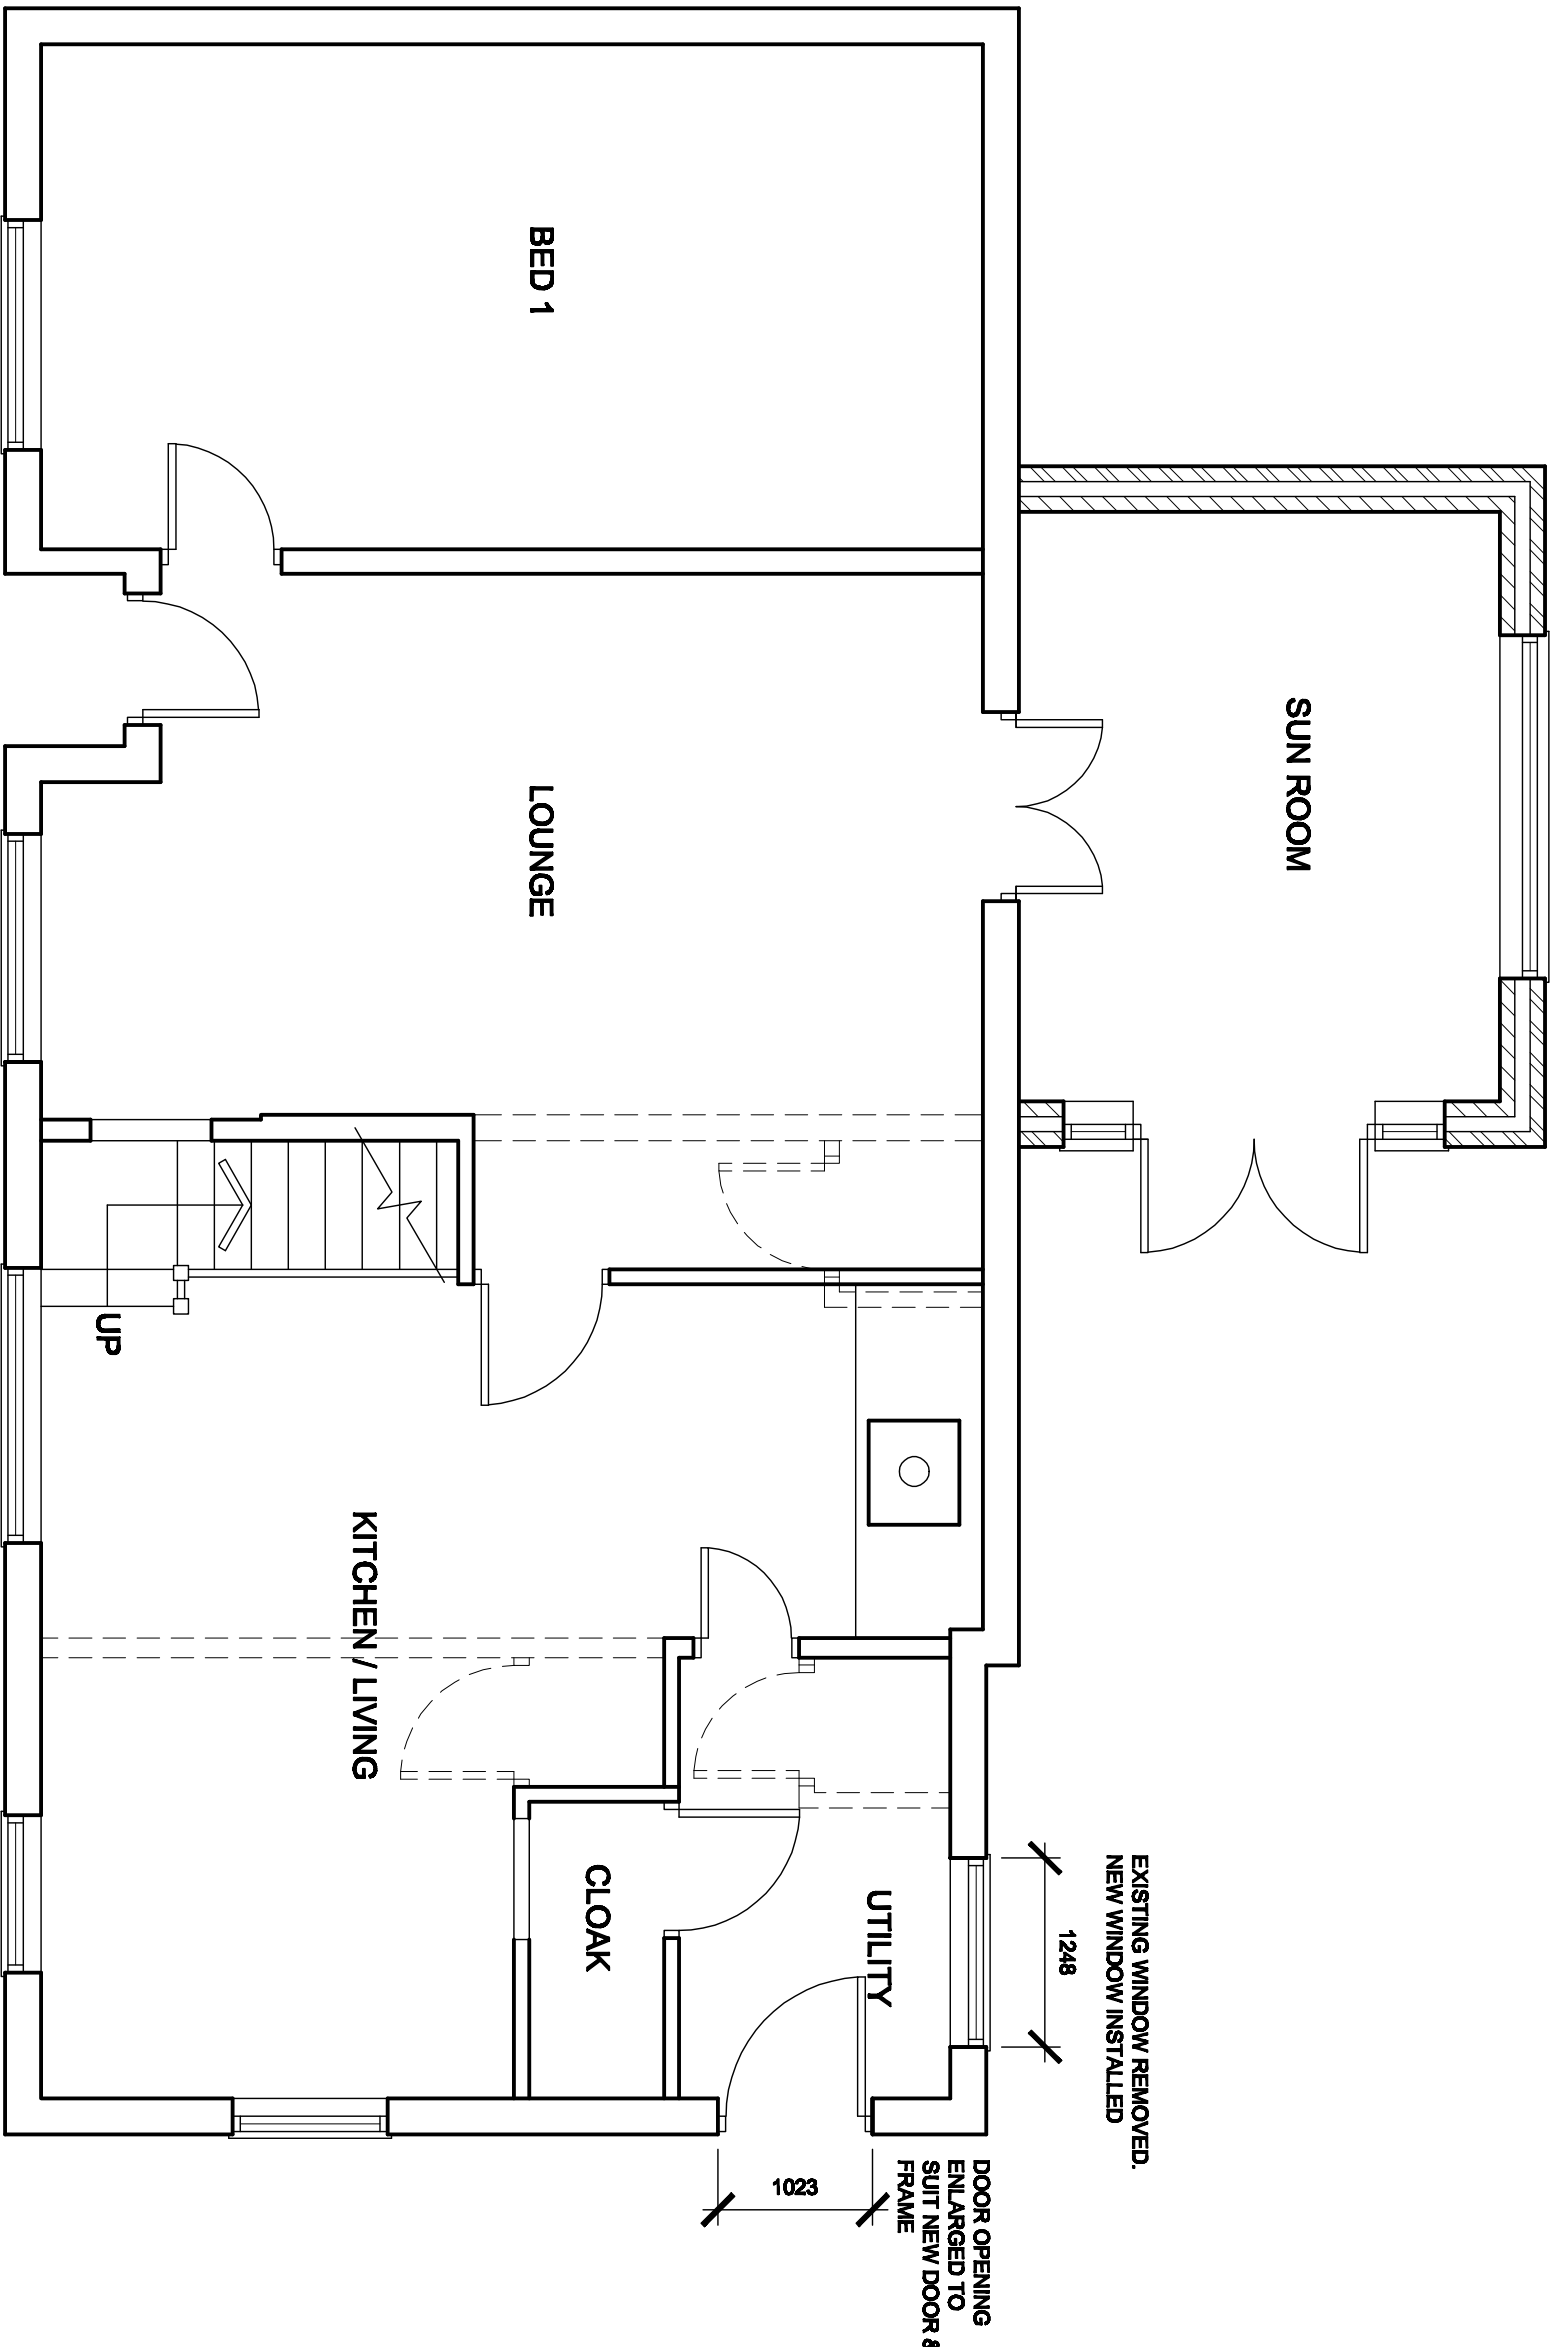

PROPOSED GROUND FLOOR PLAN
SCALE 1:100

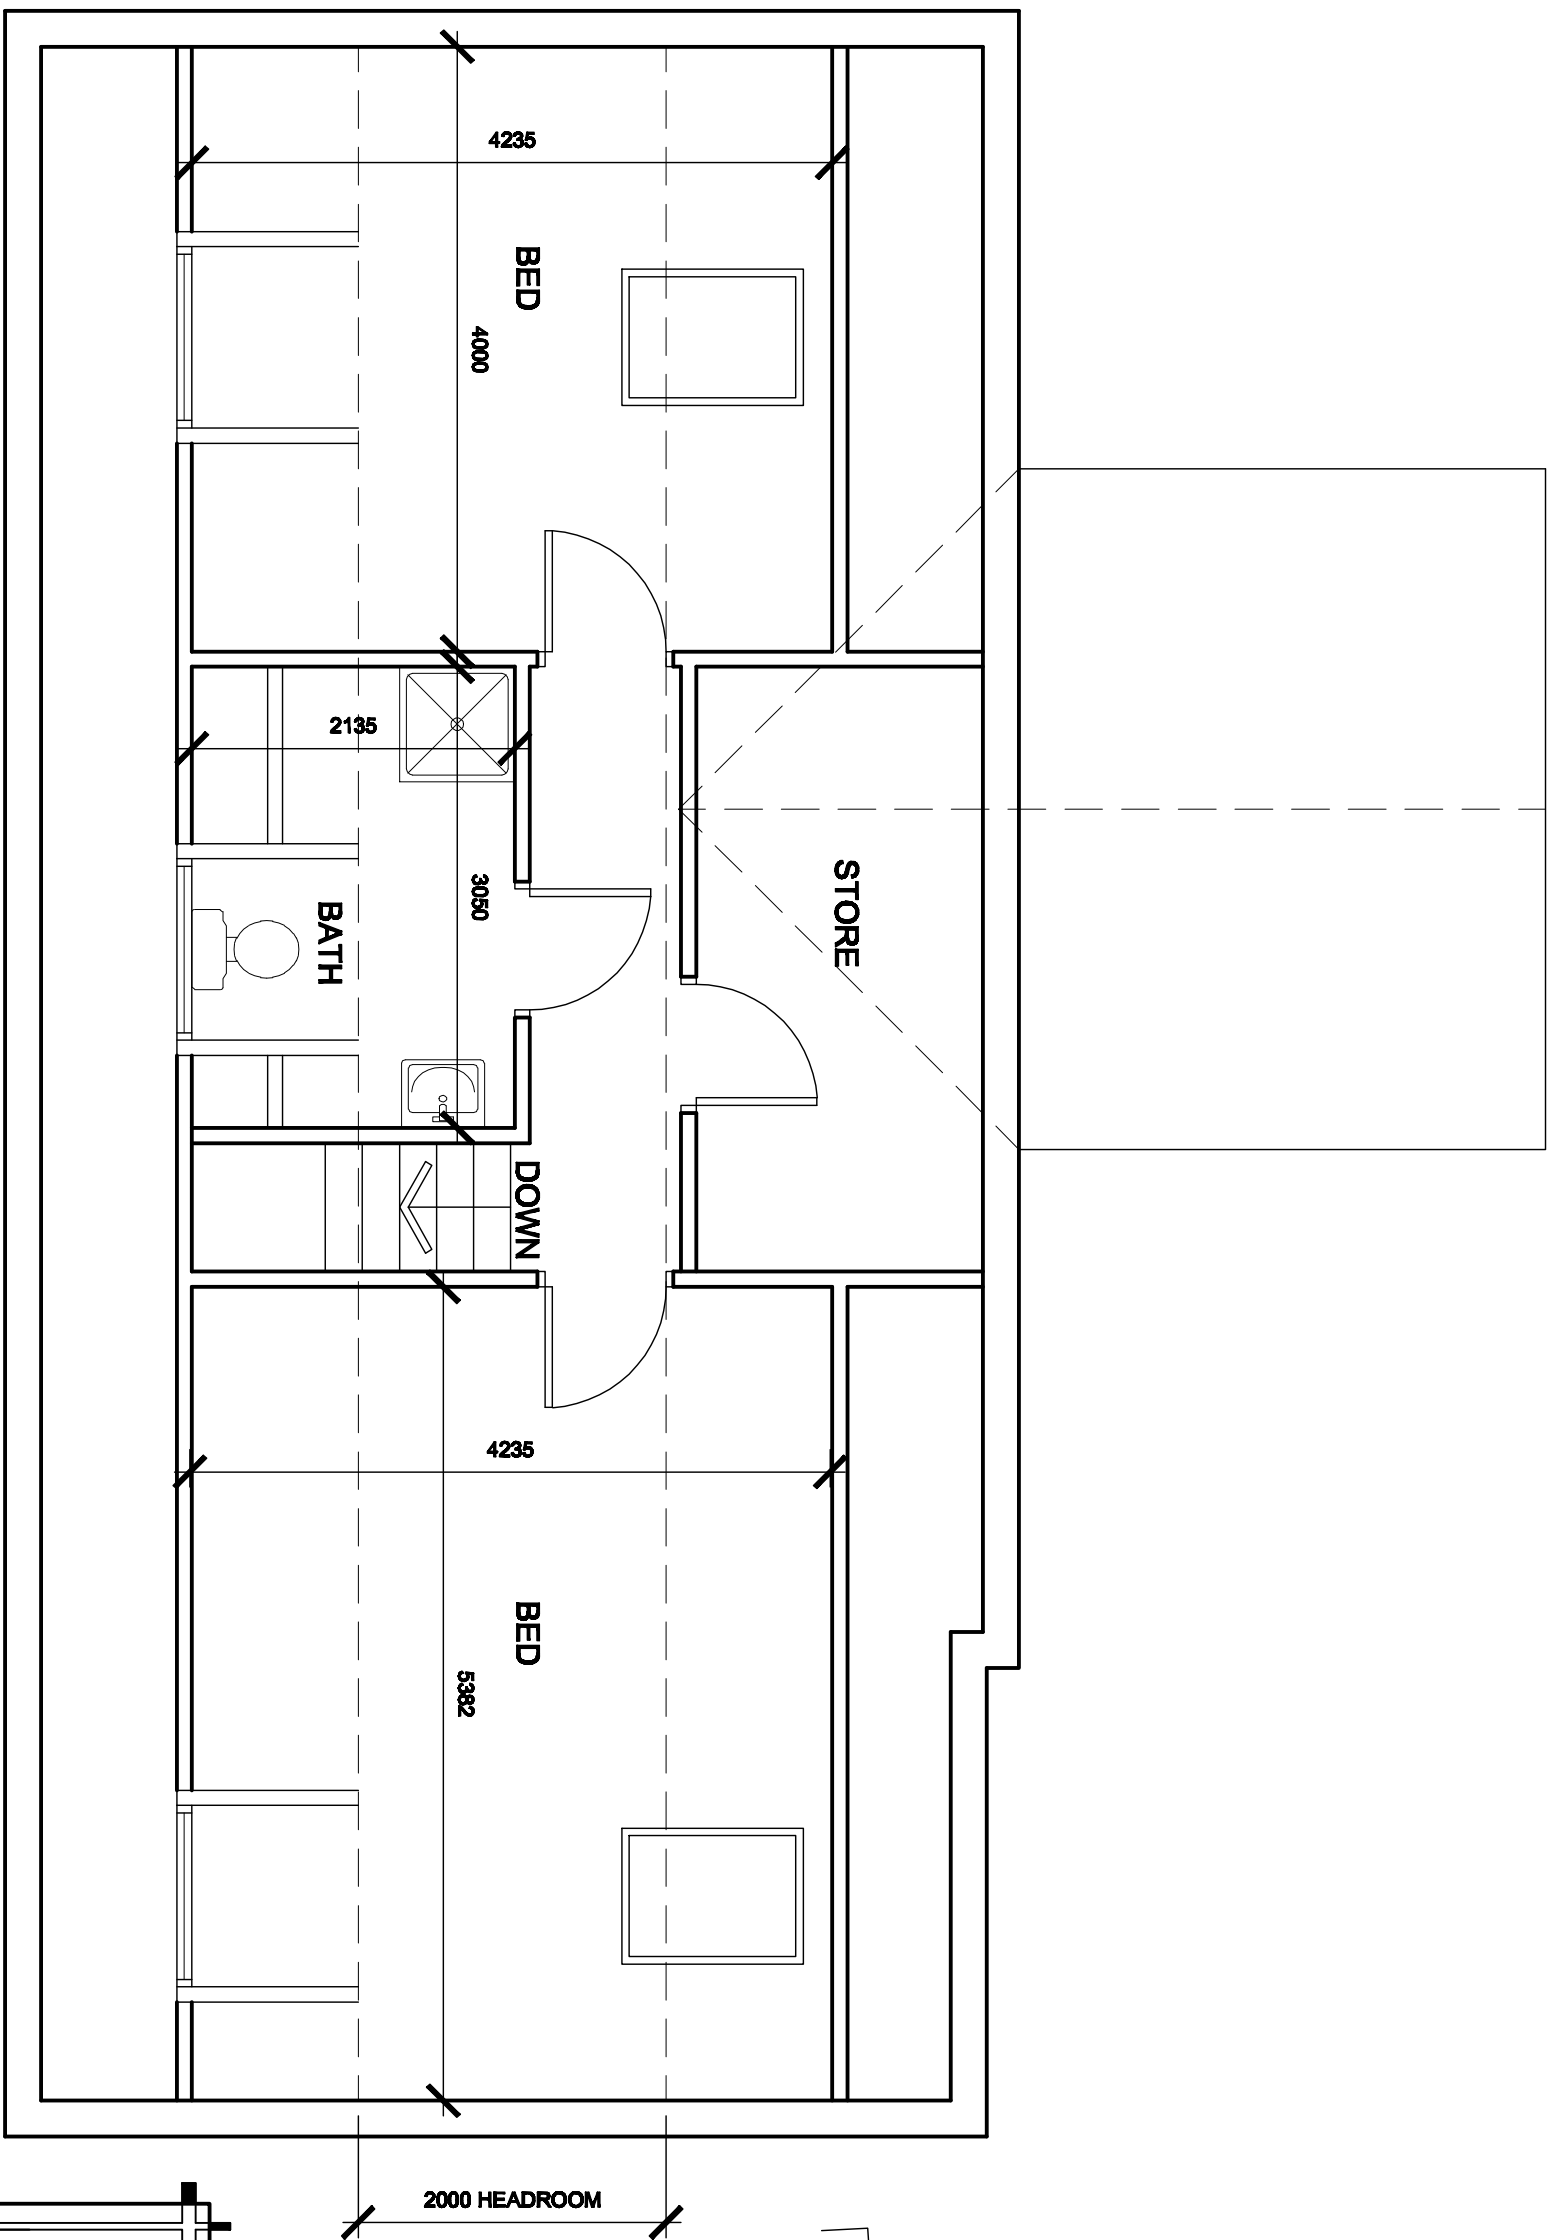

PROPOSED FIRST FLOOR PLAN
SCALE 1:100

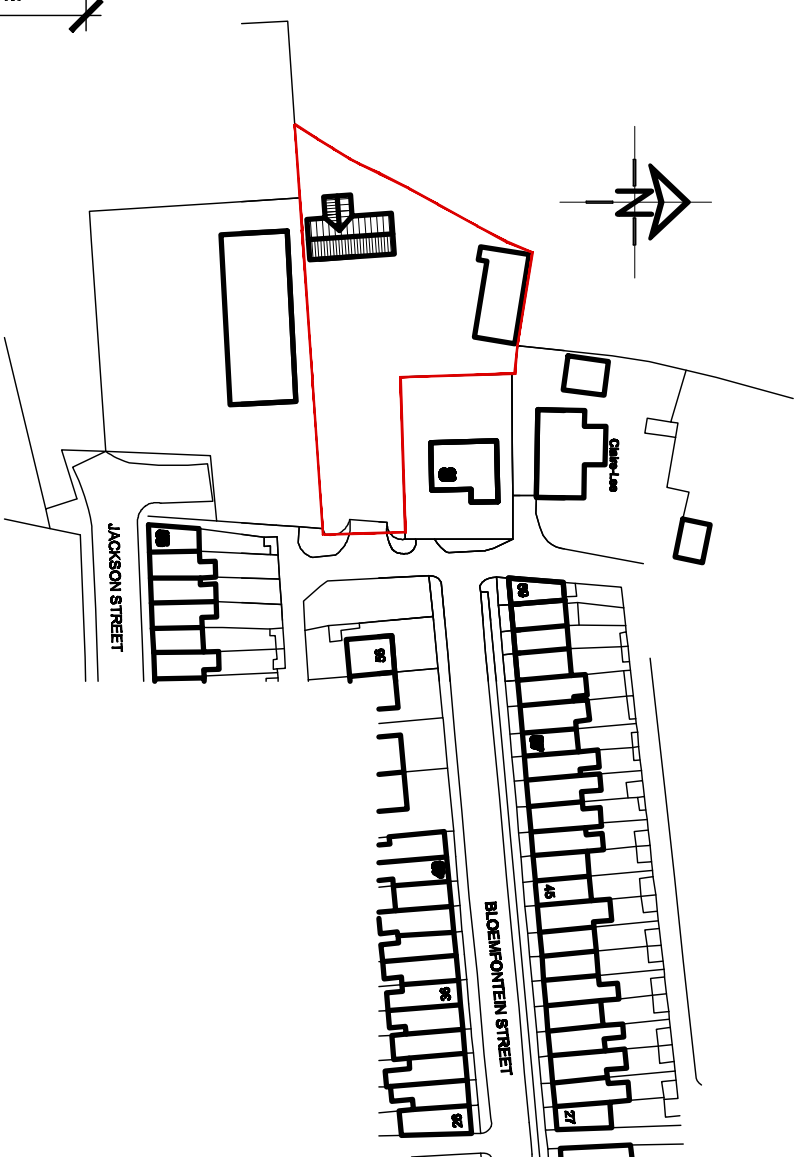

LOCATION PLAN
SCALE 1:1250

White Agus Partnership				Project: ROOF ALTERATION & EXTENSION			
423 SACCKVILLE STREET, BARNESLEY, S70 2DB				Client: M/R P. AYRES			
SURVEYORS AND BUILDING DESIGN CONSULTANTS				Date: JUL Y 2011			
Phone: 01226 206462 Fax: 01226 285030 Email: info@whiteaguspартnership.co.uk Web: www.whiteaguspартnership.co.uk				Scale: 1:50 & 1:100			
Drawing Title: PLANS & ELEVATIONS				Ref: 114037			
Date: 11/03/07				Dwg. No: 01			
Sheet: A				Rev: C			
Description: REMOVED TO CLARIFY ROOFS REMOVED TO CLARIFY ROOFS							