


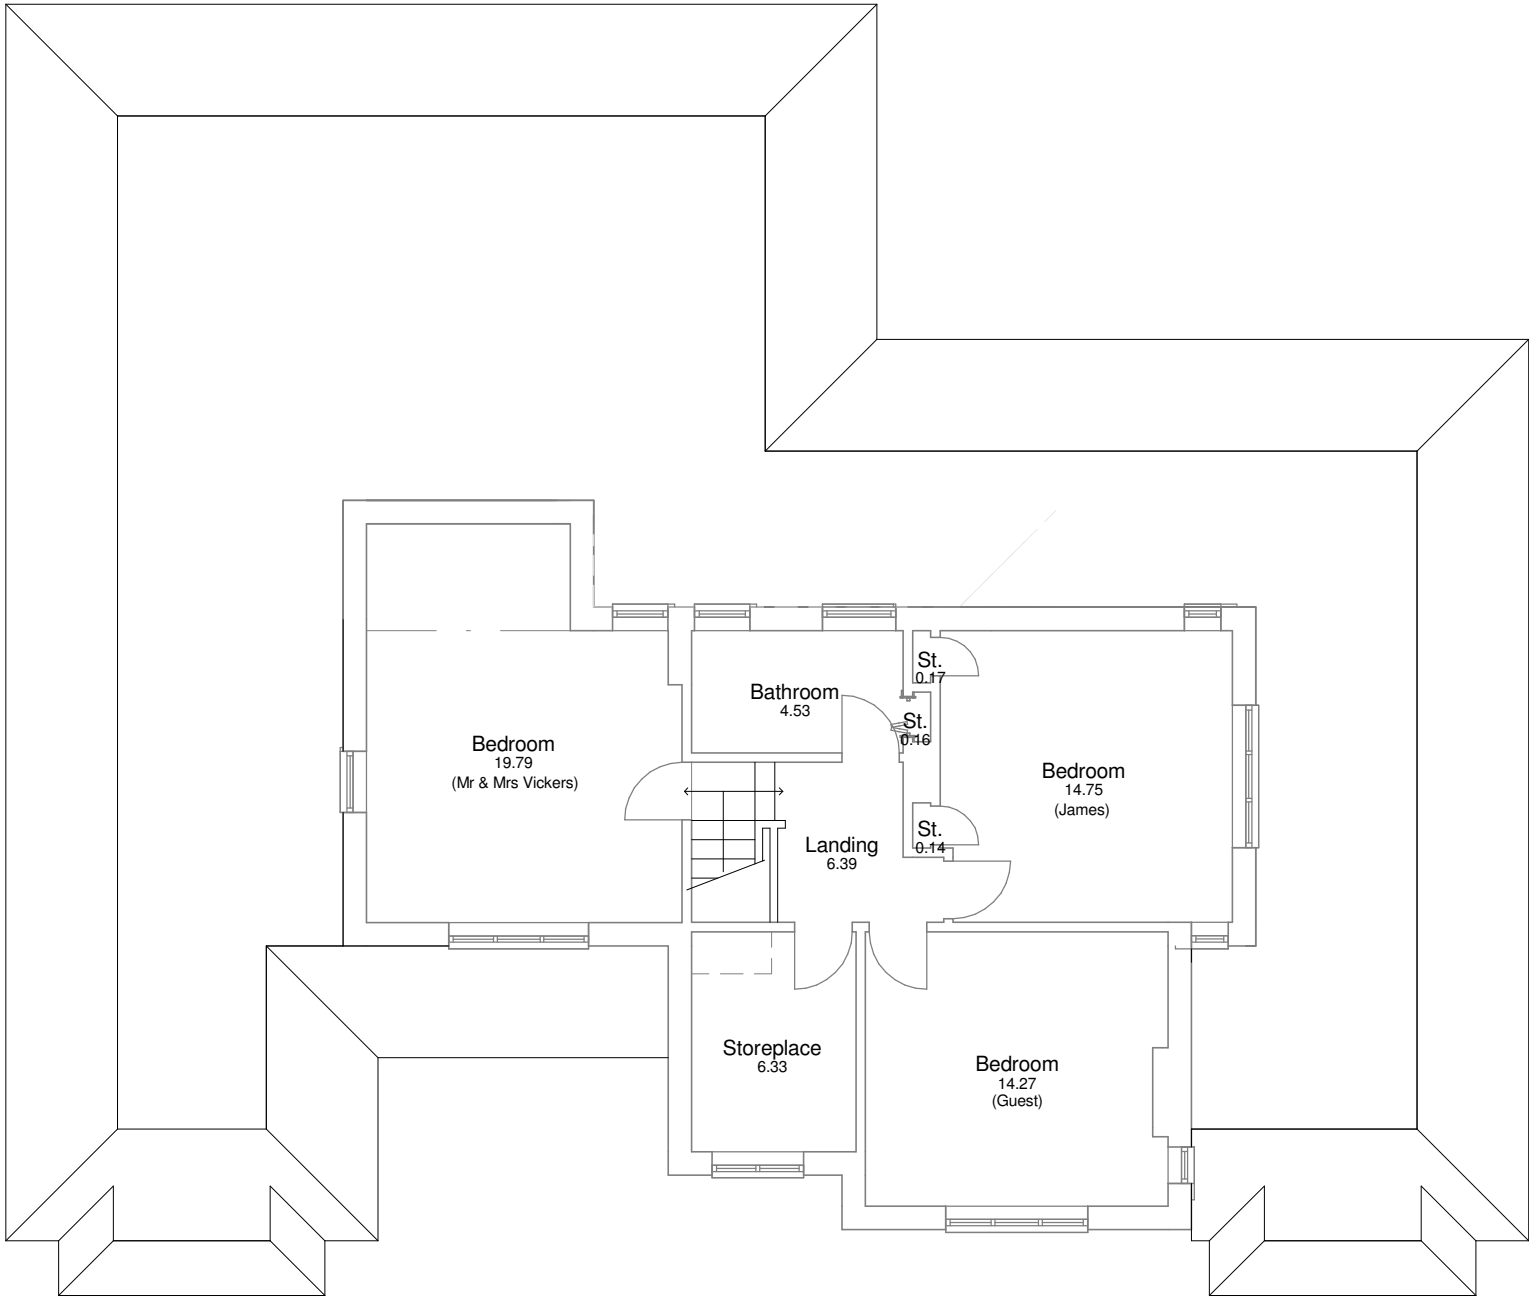

PROPOSED FIRST FLOOR PLAN

C. Updated to Planning Officer request
B. Updated to Planning Officer request
A. Updated to Planning Officer request

steven docker
ASSOCIATES

Chartered Surveyors
Designers for Disabled Individuals

Park House, Parkway, Holmes Chapel
Cheshire, CW4 7BA

W: www.stevendocker.co.uk T: 01477 544499
E: info@stevendocker.co.uk F: 01477 544433

Claimant
Master Kyle Jake Vickers

Contract
Westfield House, 2 Welthorne Lane,
Ingbirchworth, Penistone

Drawing
Proposed First Floor Layout Plan

Drawn by GS	Checked by TD	Date Aug 2016
Drawing No CNC 2975 / 05c	Rev *	Scale 1 : 100 Size A3

COPYRIGHT
This Drawing, design proposal and its content are
protected by copyright and can only be used under
license and with the expressed authority of Steven
Docker Associates.