



ALL EXISTING DIMENSIONS BASED ON
SURVEY CARRIED OUT BY NPS.
FURTHER SURVEY IS ADVISED PRIOR
TO COMMENCEMENT OF WORKS

KEY PLAN

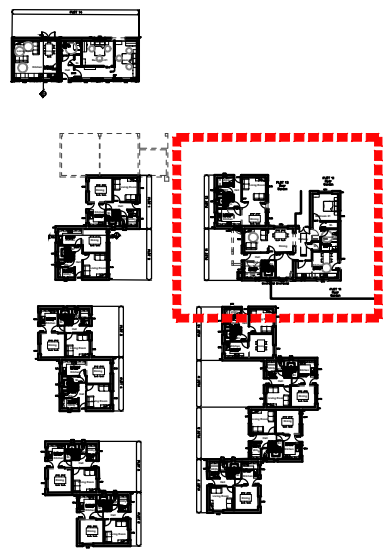

PLOTS 11
AND 12

Notes:

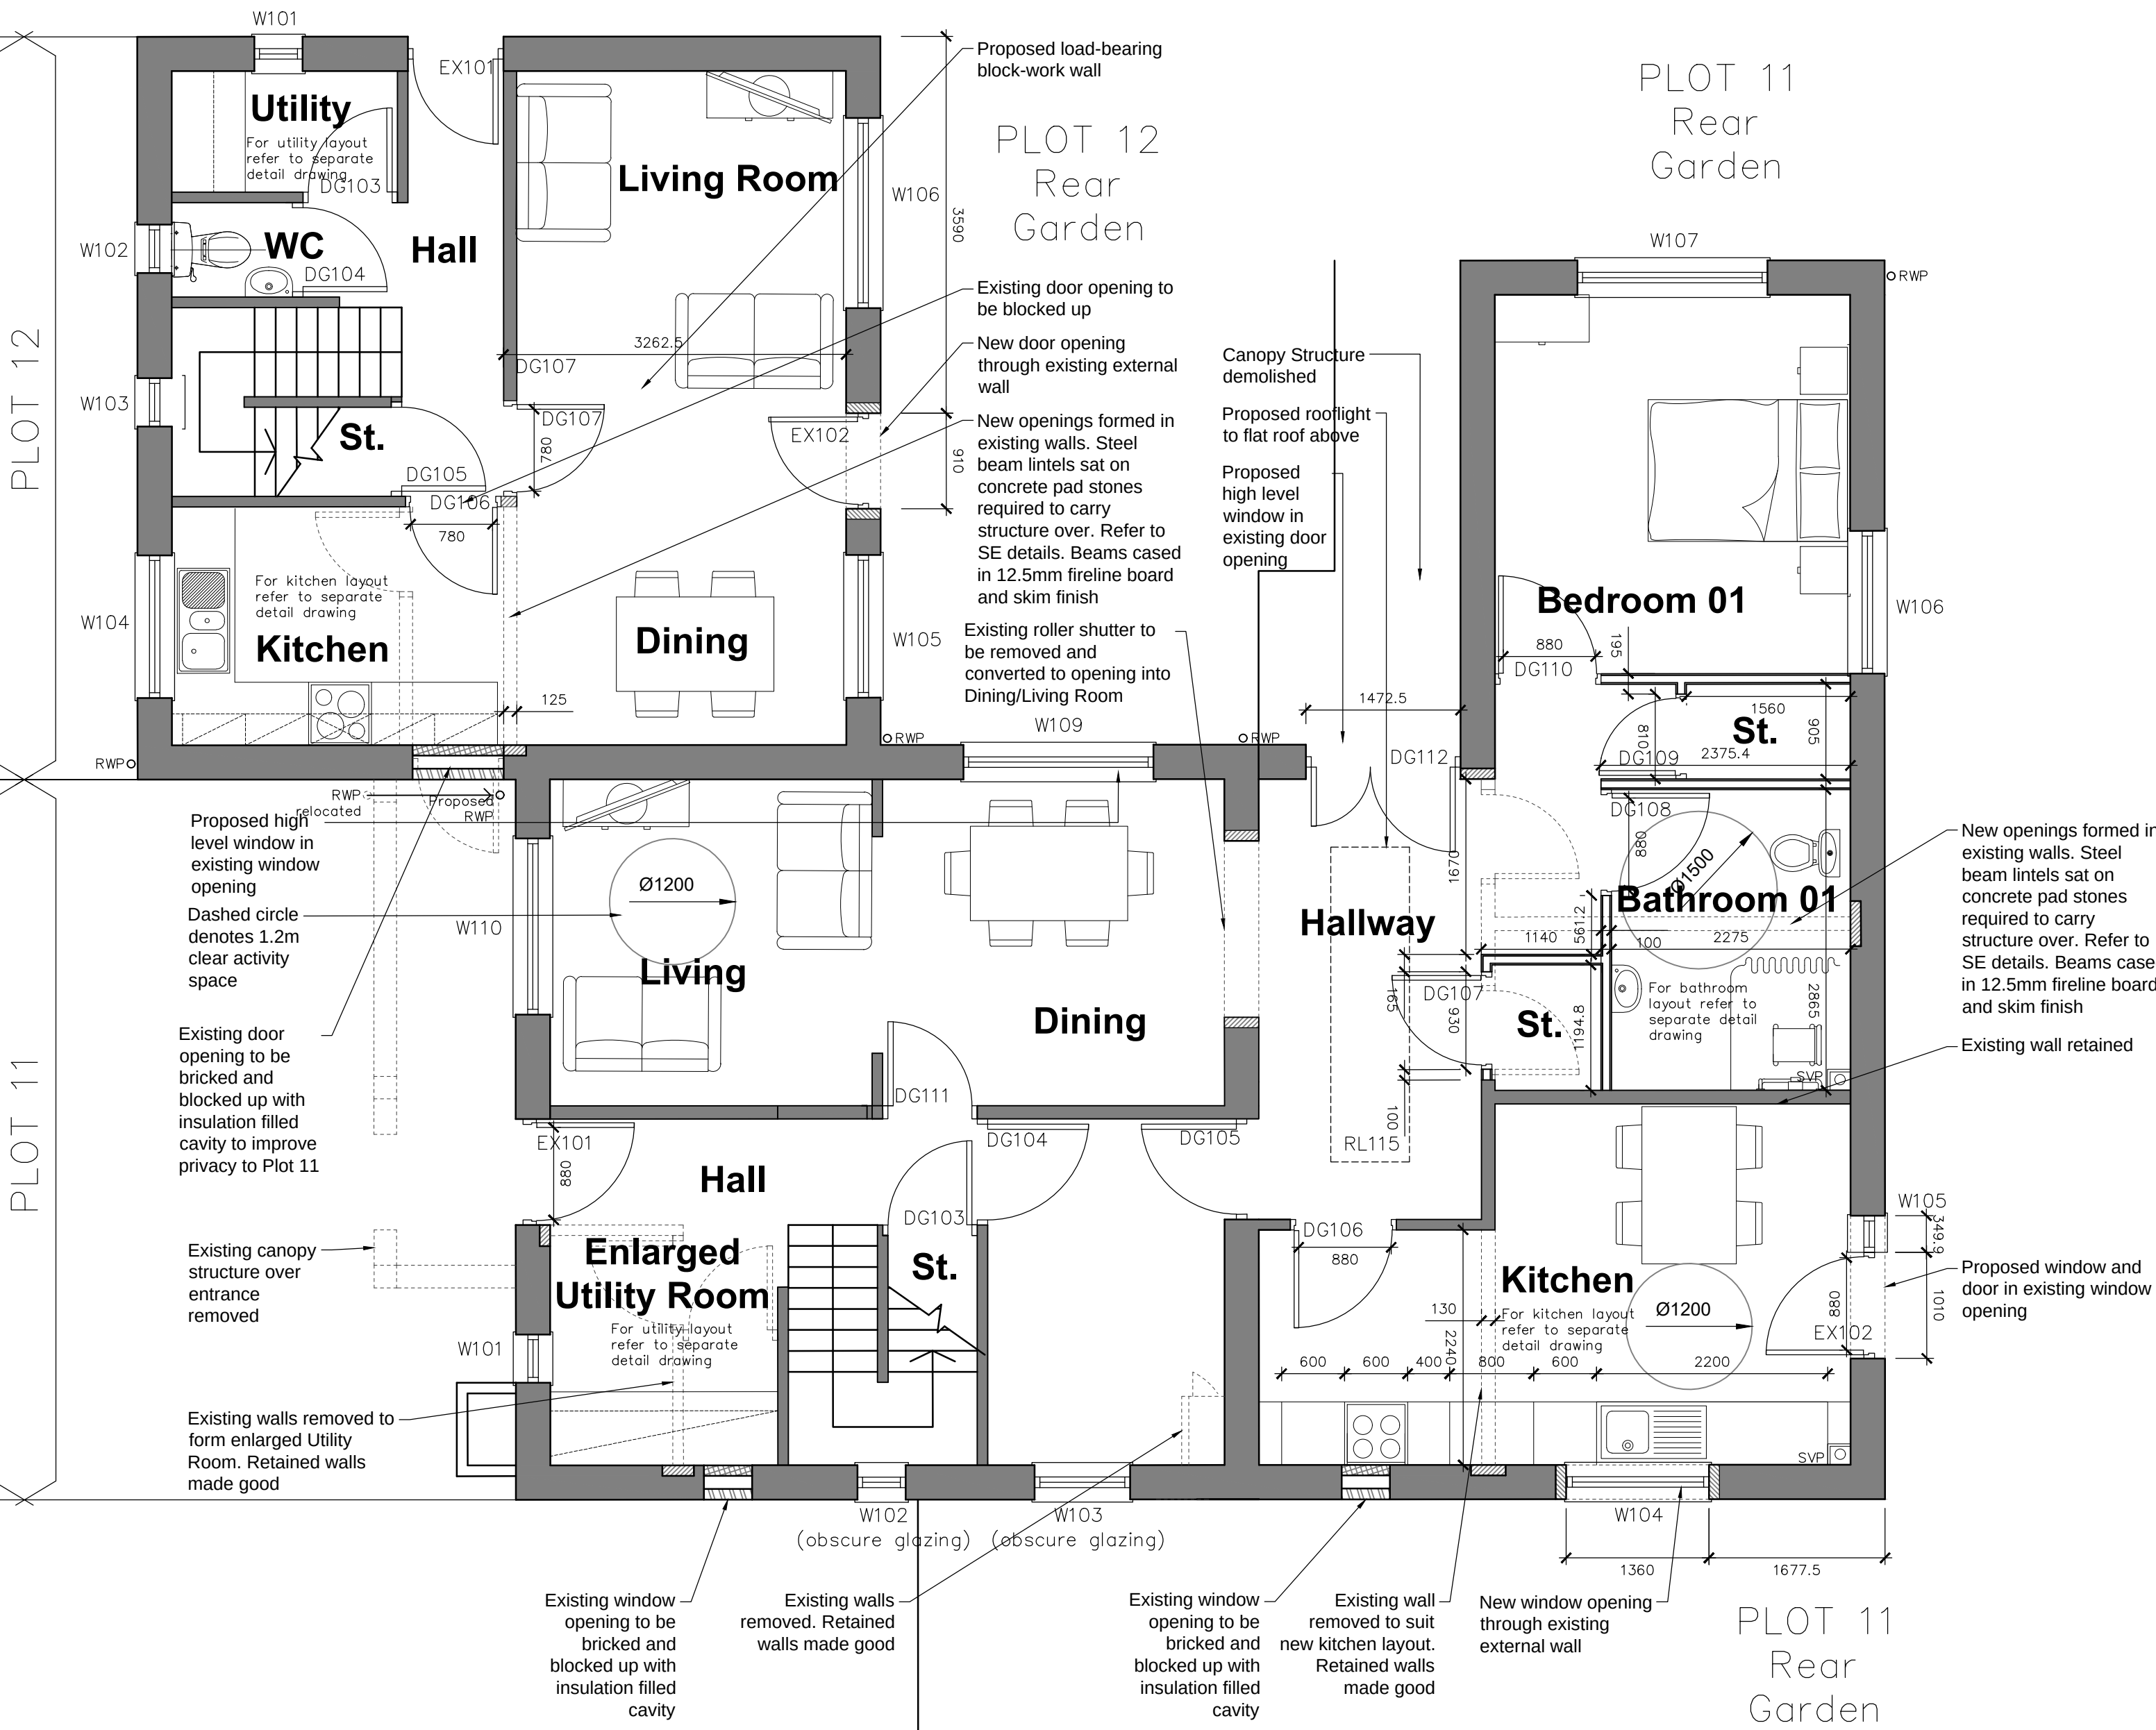

PLOT 11 - 12 PROPOSED GROUND FLOOR PLAN

PLOT 11 - 12 PROPOSED FIRST FLOOR PLAN

PLOT 11 EXISTING HALLWAY WALL AND DOORS 4.5 AND 11 REINSTATED					
REV	DRAWN	DATE	CHECKED	DATE	APPROVED
C5	WCC	01.10.18	GE	01.10.18	
C4	PJN	27.09.18	PN	27.09.18	

THIS DRAWING IS PRODUCED FOR USE IN THIS PROJECT ONLY AND MAY NOT BE USED FOR ANY OTHER PURPOSE. NPS PROPERTY CONSULTANTS LTD ACCEPT NO LIABILITY FOR THE USE OF THIS DRAWING OTHER THAN THE PURPOSE FOR WHICH IT WAS INTENDED IN CONNECTION WITH THIS PROJECT AS RECORDED IN THE PURPOSE FOR ISSUE AND FILE STATUS CODE.					
THIS DRAWING MAY NOT BE REPRODUCED IN ANY FORM WITHOUT PRIOR WRITTEN AGREEMENT OF NPS PROPERTY CONSULTANTS LTD.					
© CROWN COPYRIGHT AND DATABASE RIGHTS 2018 ORDNANCE SURVEY LICENCE NUMBER 100022264					

RESPONSIBILITY IS NOT ACCEPTED FOR OTHERS SCALING DIRECTLY FROM THIS DRAWING. DO NOT SCALE FROM THIS DRAWING. USE WRITTEN DIMENSIONS ONLY.					
0m 0.5 1.0 1.5 3.0m ORIGINAL SHEET SIZE A1					
1:50					

CLIENT	BERNESLAI HOMES
TITLE	
PROPOSED FLOOR PLANS - PLOTS 11-12	

PROJECT KERESFORTH CLOSE, RESIDENTIAL CONVERSIONS	
---	--

nps group		SCALES 1:50	DISCIPLINE ARCHITECT	PROJECT NUMBER 07-17-18-1-1409
NPS Barnsley Ltd Gateway Plaza, Sackville St, Barnsley, South Yorkshire, S70 2RD, Tel: 01226 774605; Email: barnsley@nps.co.uk web: www.nps.co.uk		DRAWING NUMBER NPS-DR-A-(00)-018	REV CODE C5	
STATUS CODE S0		PURPOSE OF ISSUE CONSTRUCTION	DRAWN BY WC	