
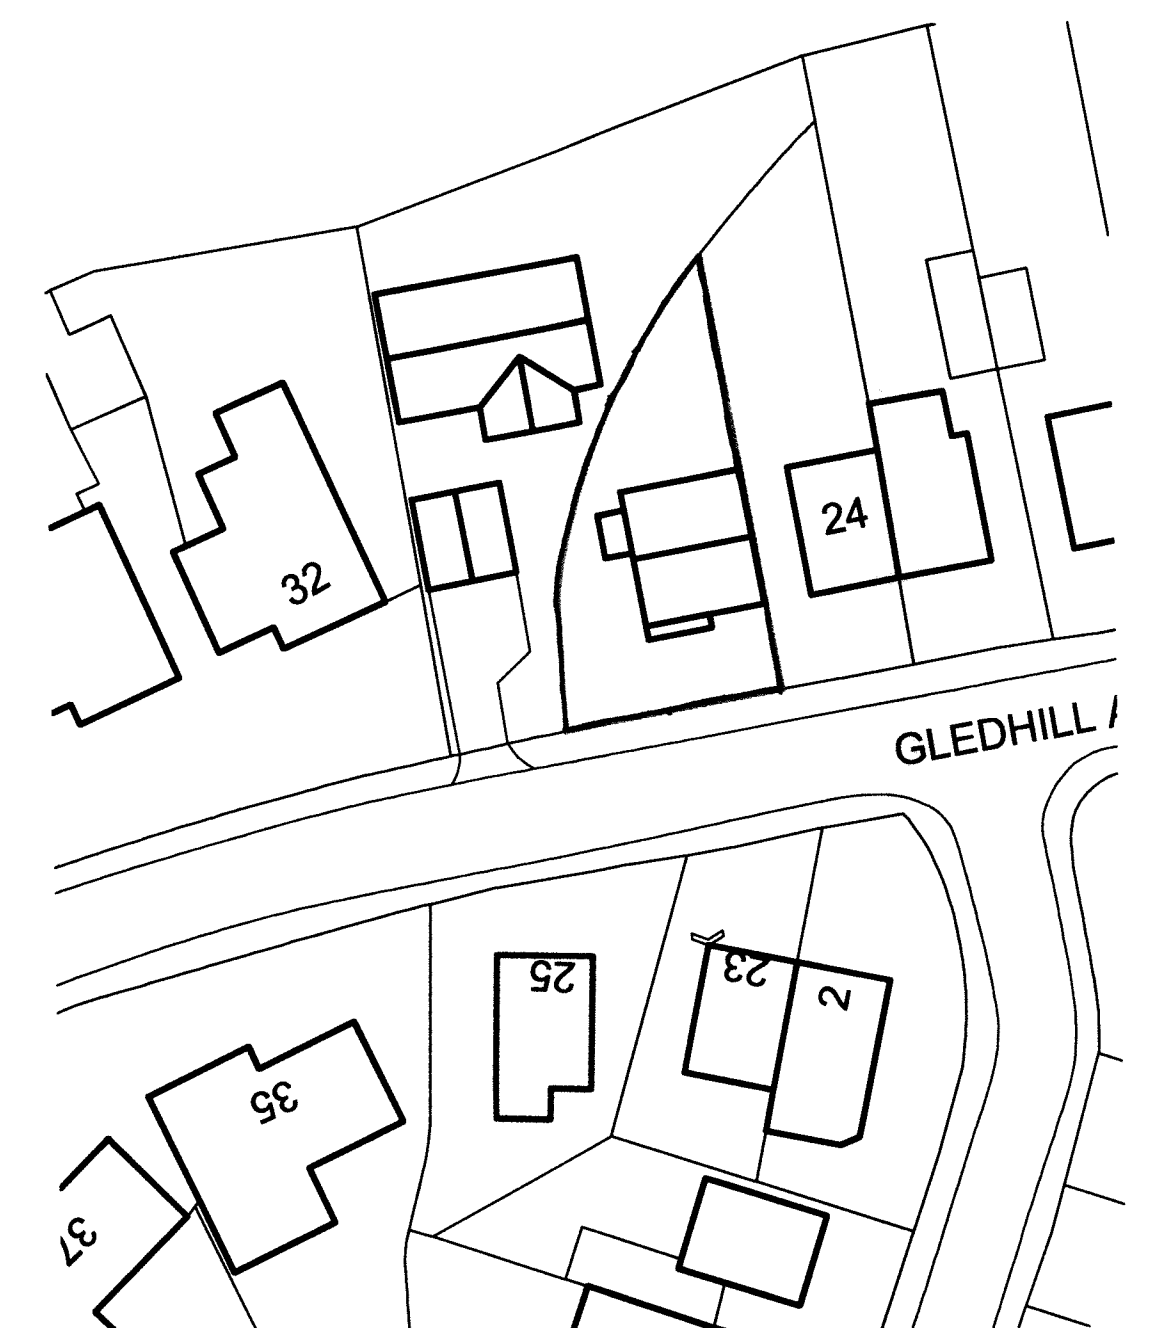
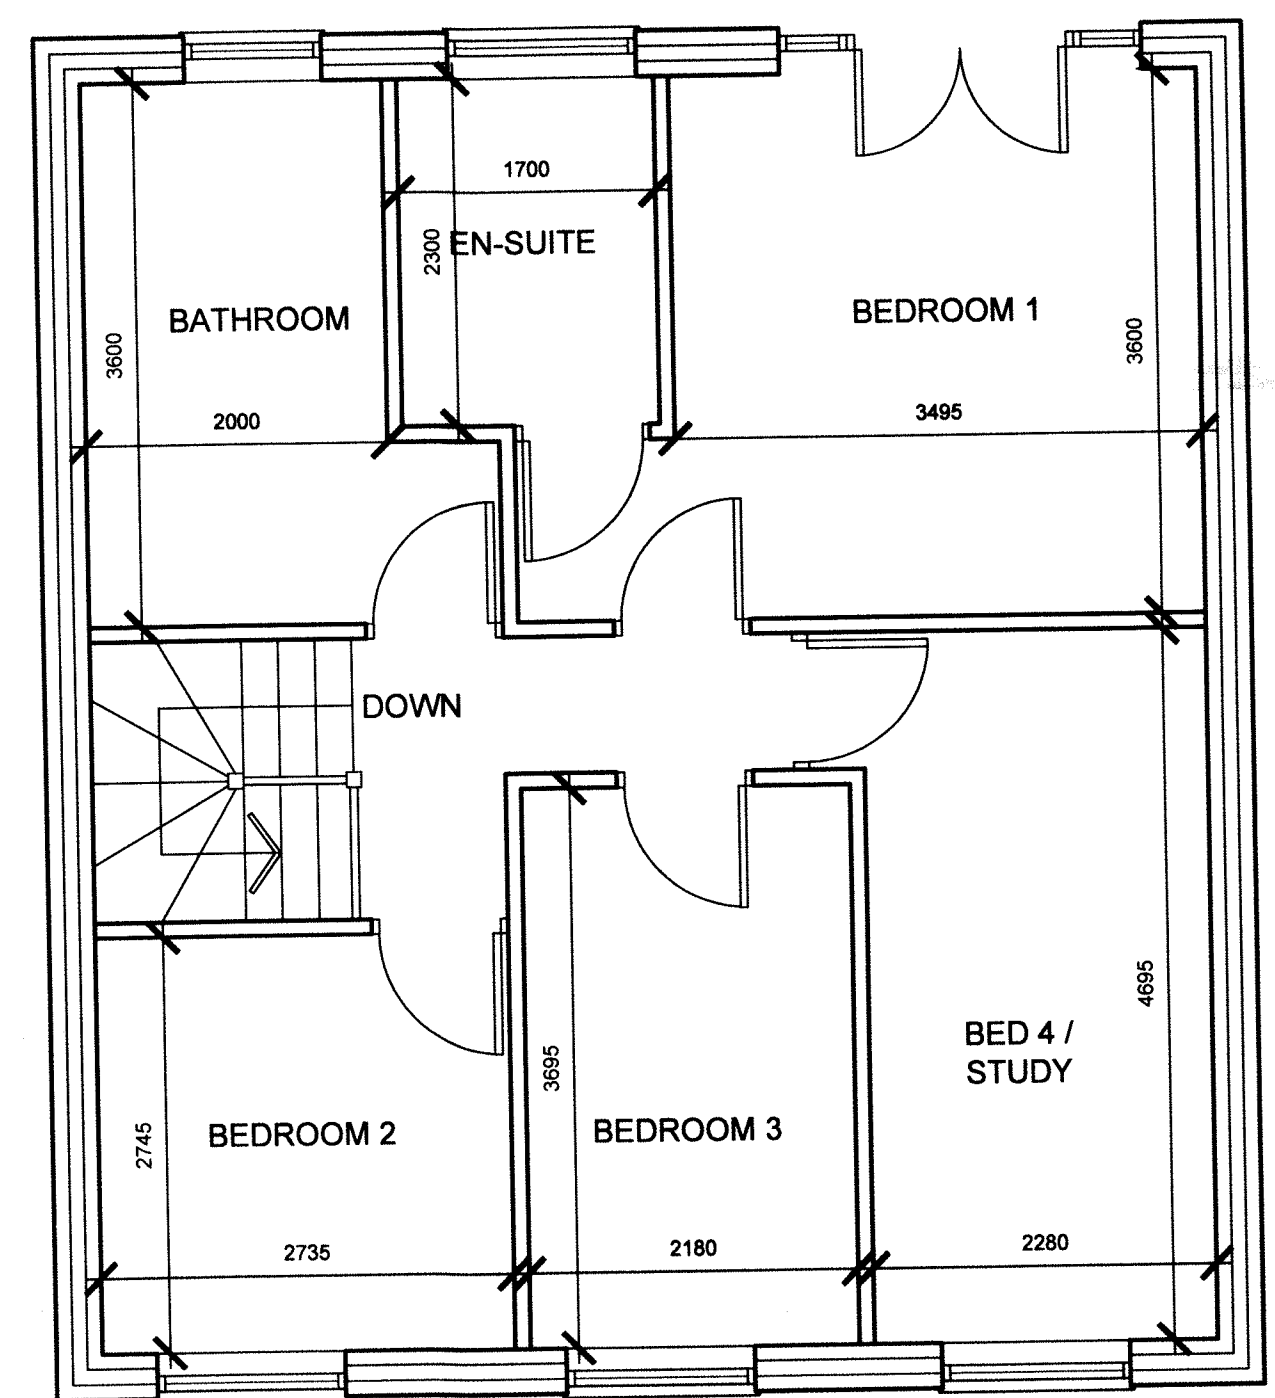
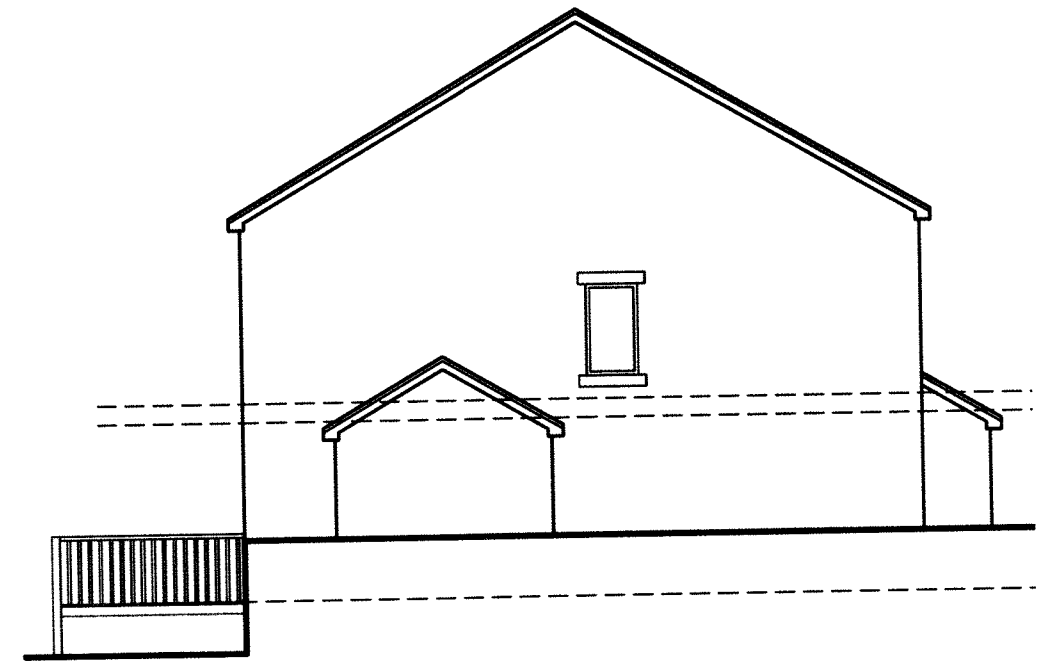


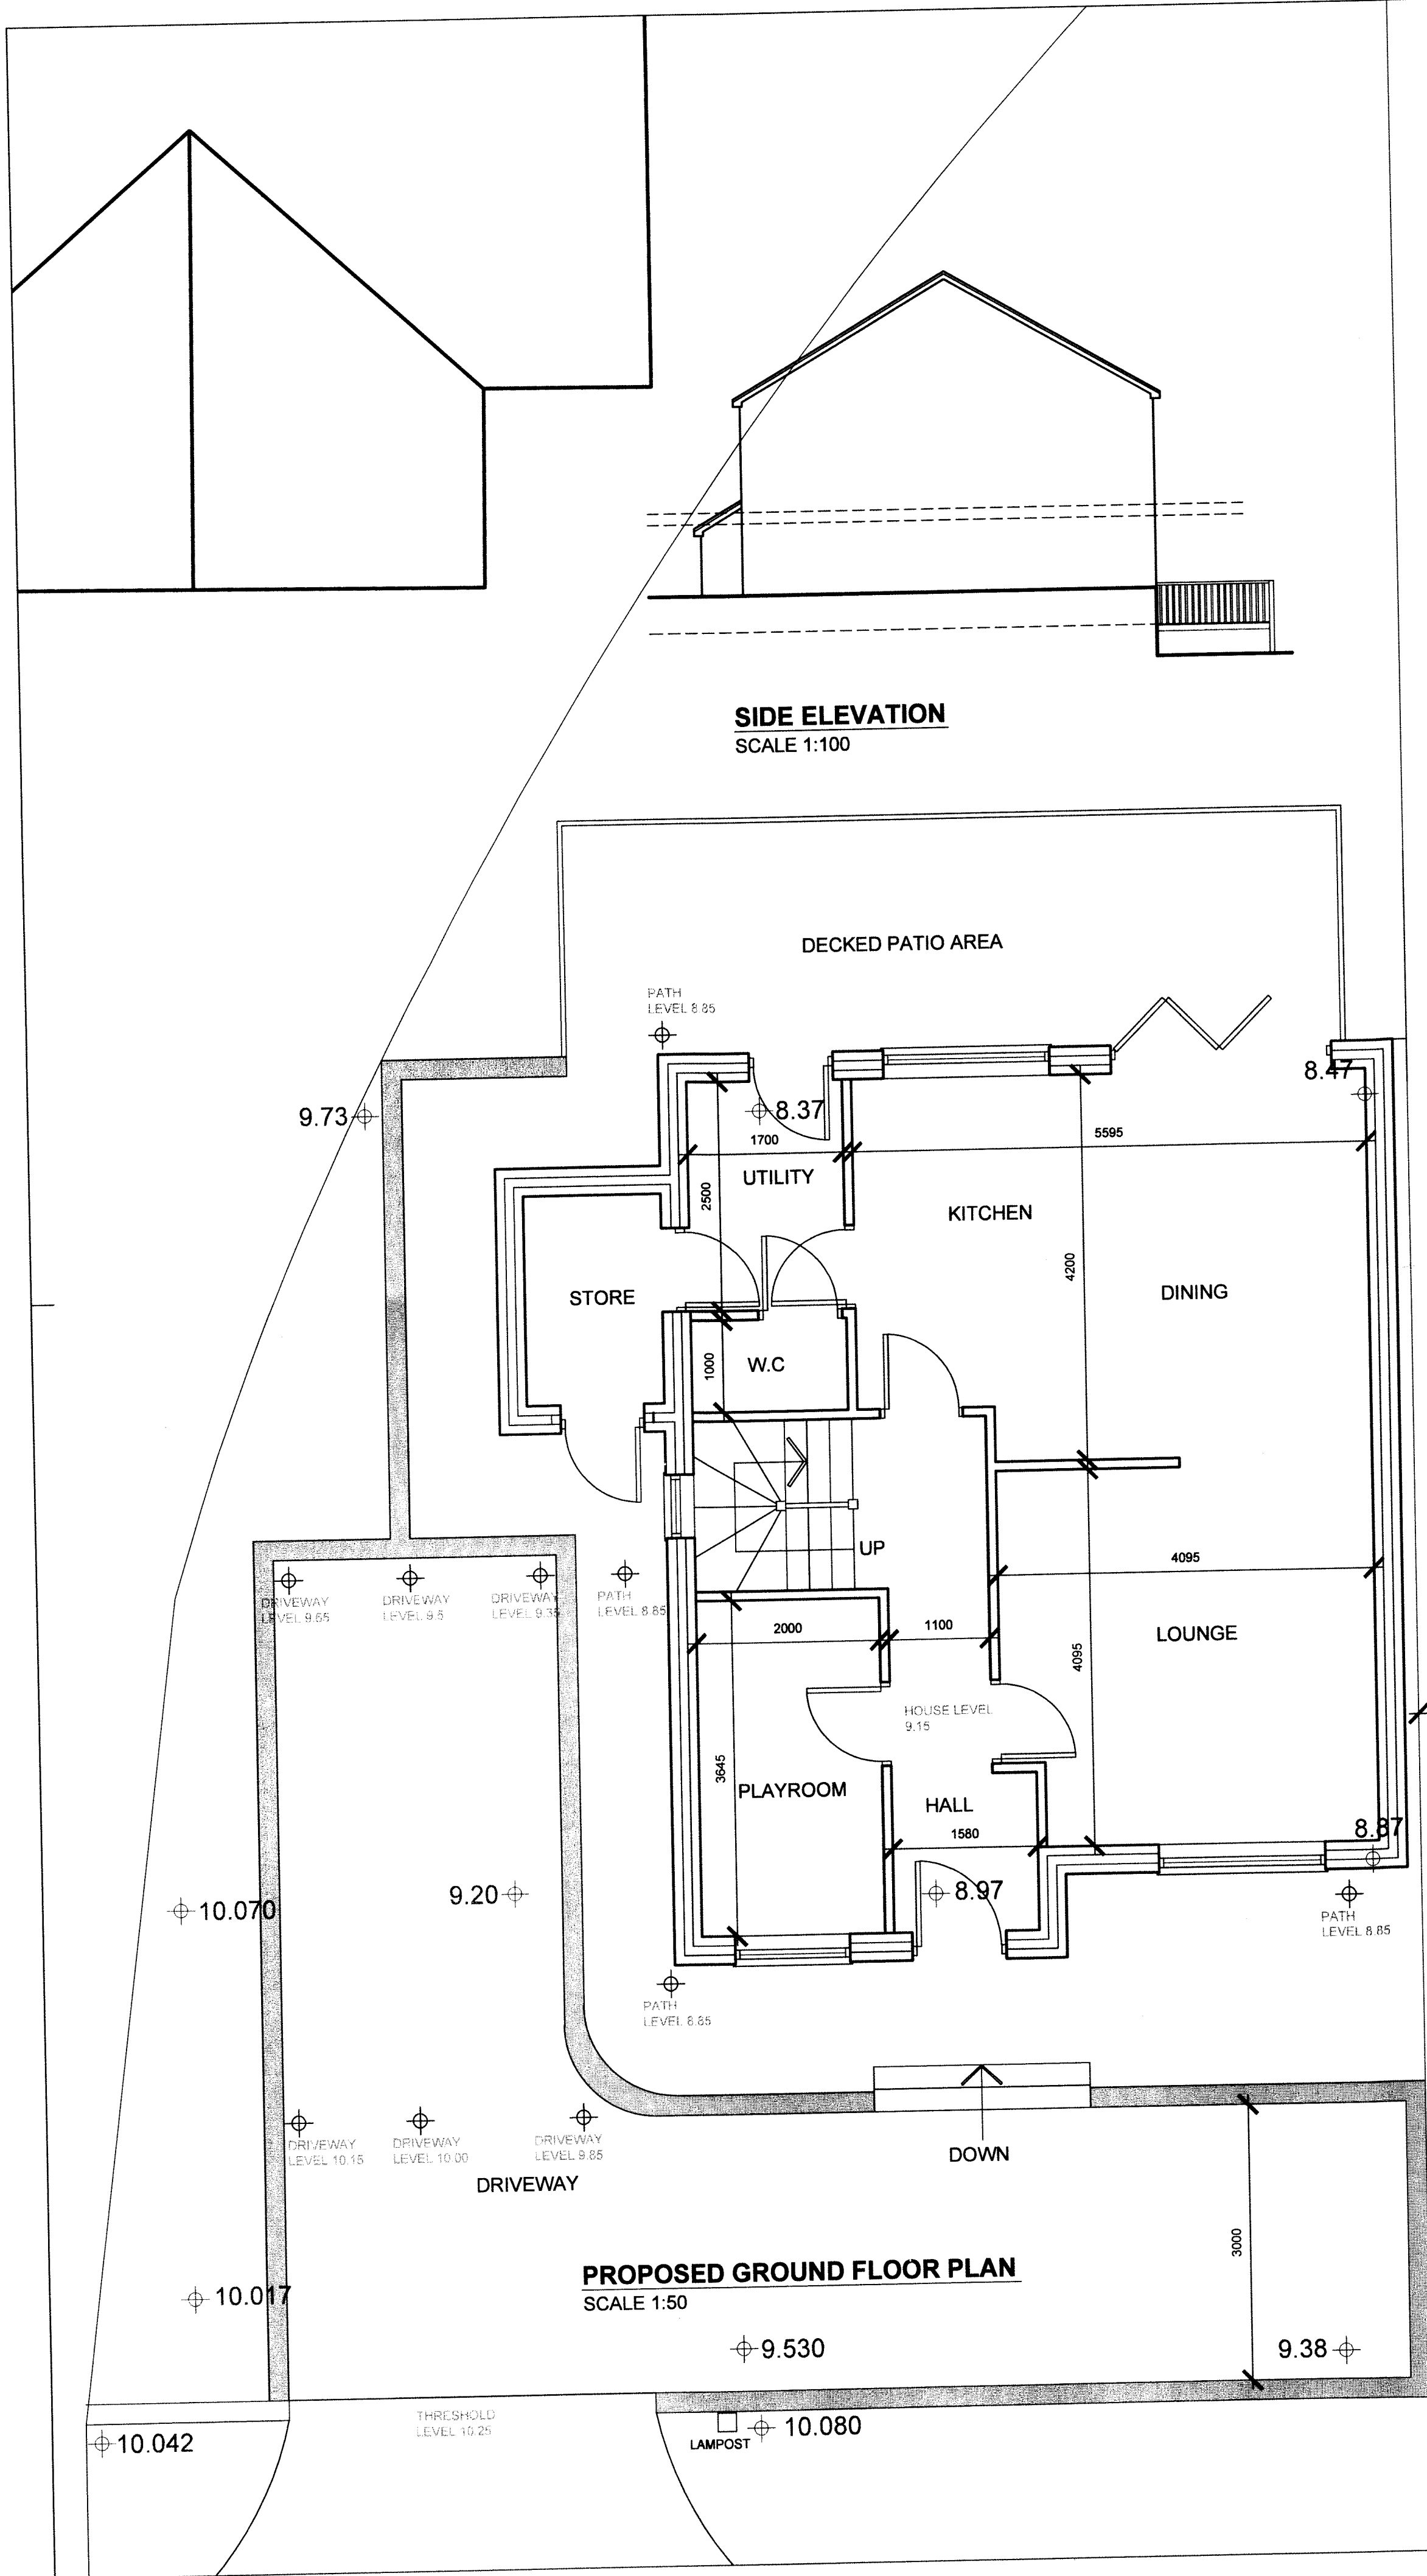

WhiteAgus PARTNERSHIP ARCHITECTURAL SERVICES AND SURVEYORS			8 MORSTON BUSINESS PARK, WHALEY ROAD, BARUGH GREEN, BARNSELY. S75 1HQ Phone: 01226 208482 Fax: 01226 283030 Email: info@whiteaguspartnership.co.uk Web: www.whiteaguspartnership.co.uk		
Project: PROPOSED DWELLING AT LAND ADJ 24 GLEDHILL AVE PENISTONE, BARNSELY			Client: MR A. FOX & MISS R. MILLER-ANDREWS		
Drawing Title: FLOOR PLANS & ELEVATIONS			Date: APRIL 2013	Scale: AS SHOWN	
Ref: 12-108			Dwg. No. 03	Rev. B	
Date	Suffix	Description	Date	Suffix	Description
01/05/2013	A	REVISED FOR PLANNING			
13/05/2013	B	REVISED TO CLIENTS REQUIREMENTS			