

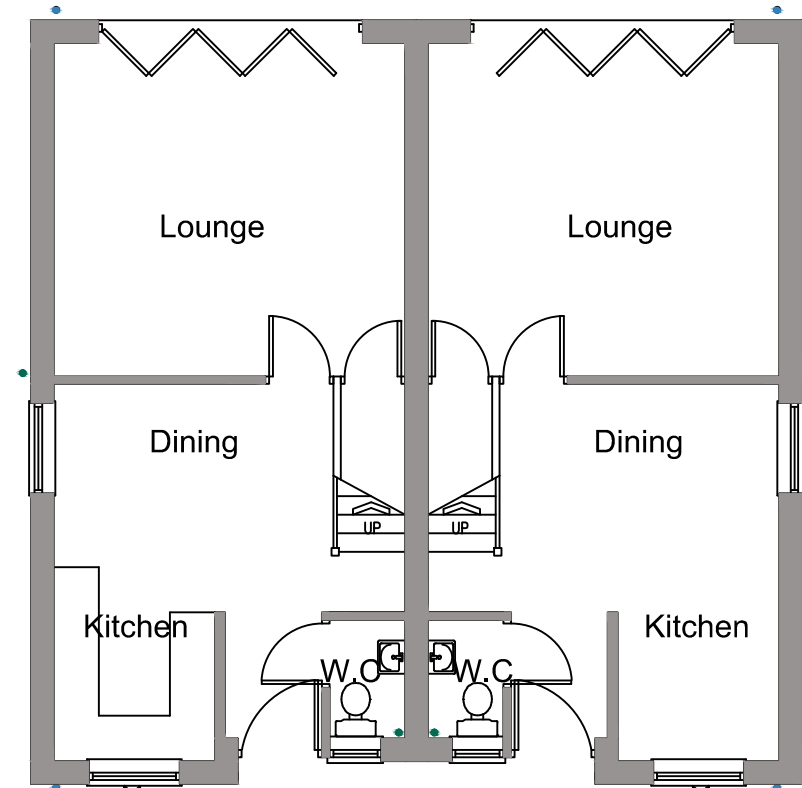
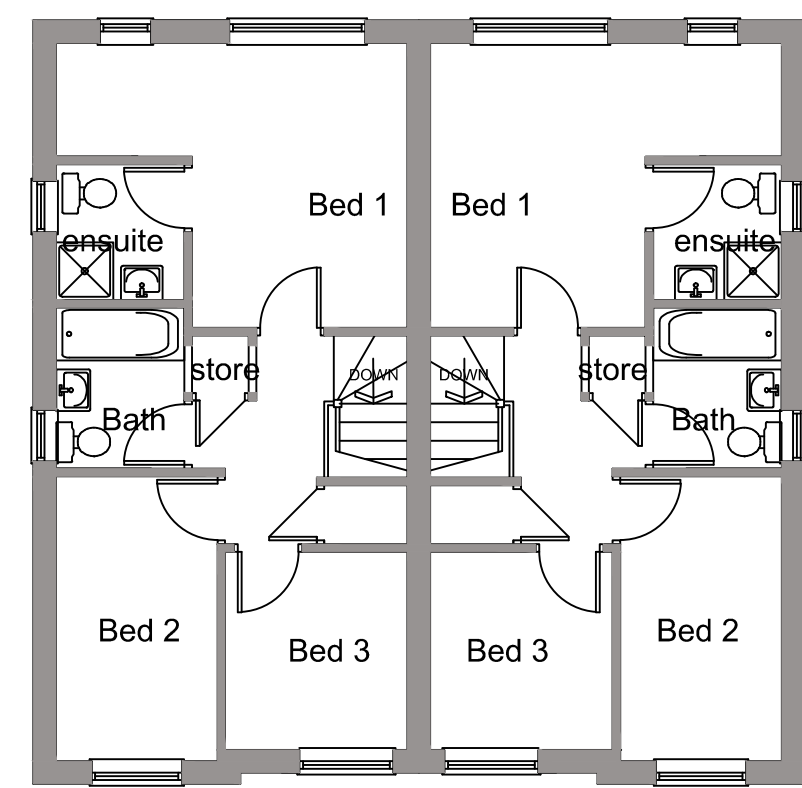


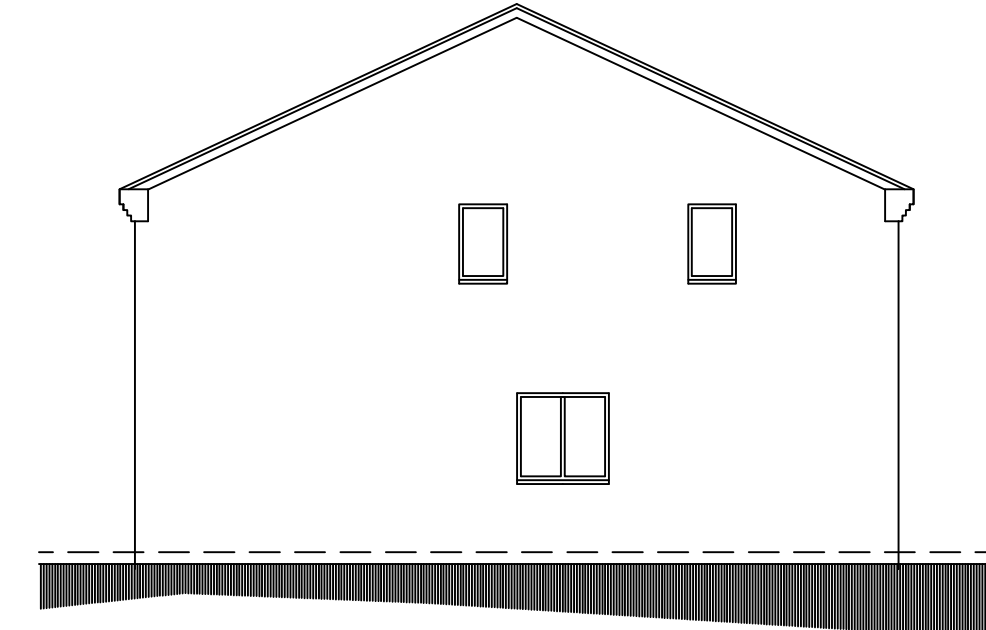



FIRST FLOOR PLAN
PLOTS 3&4

FIRST FLOOR PLAN

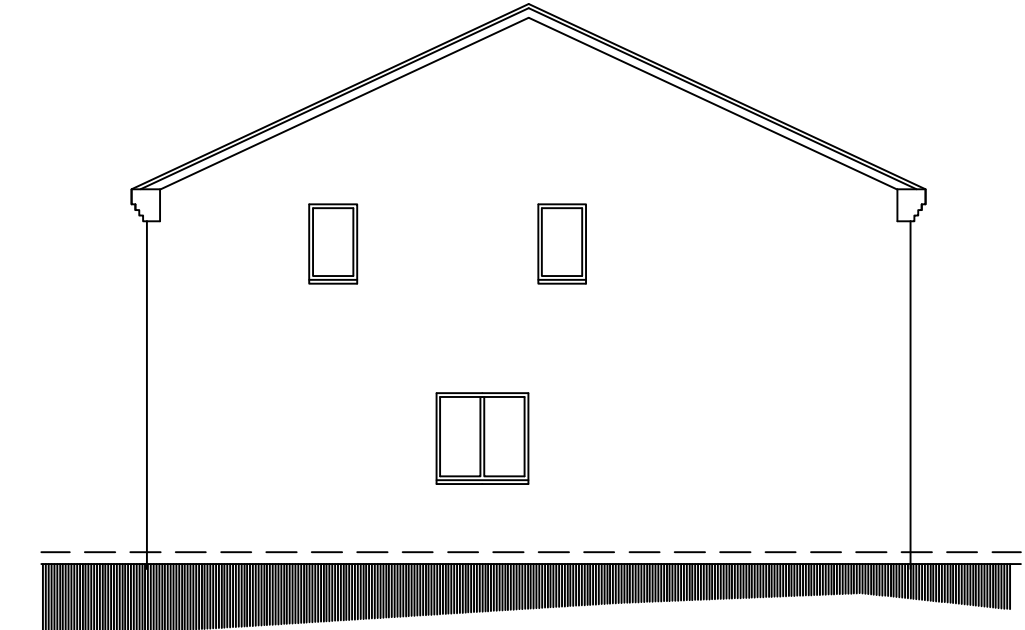




SIDE ELEVATION

SIDE ELEVATION

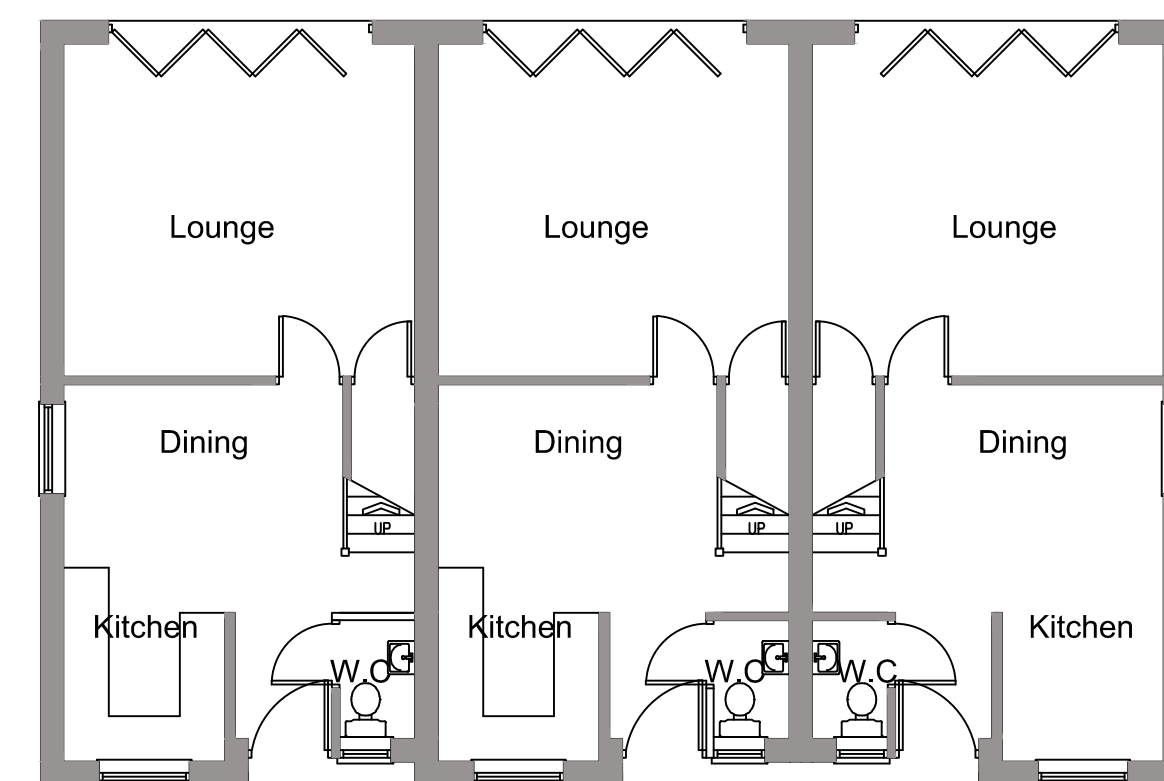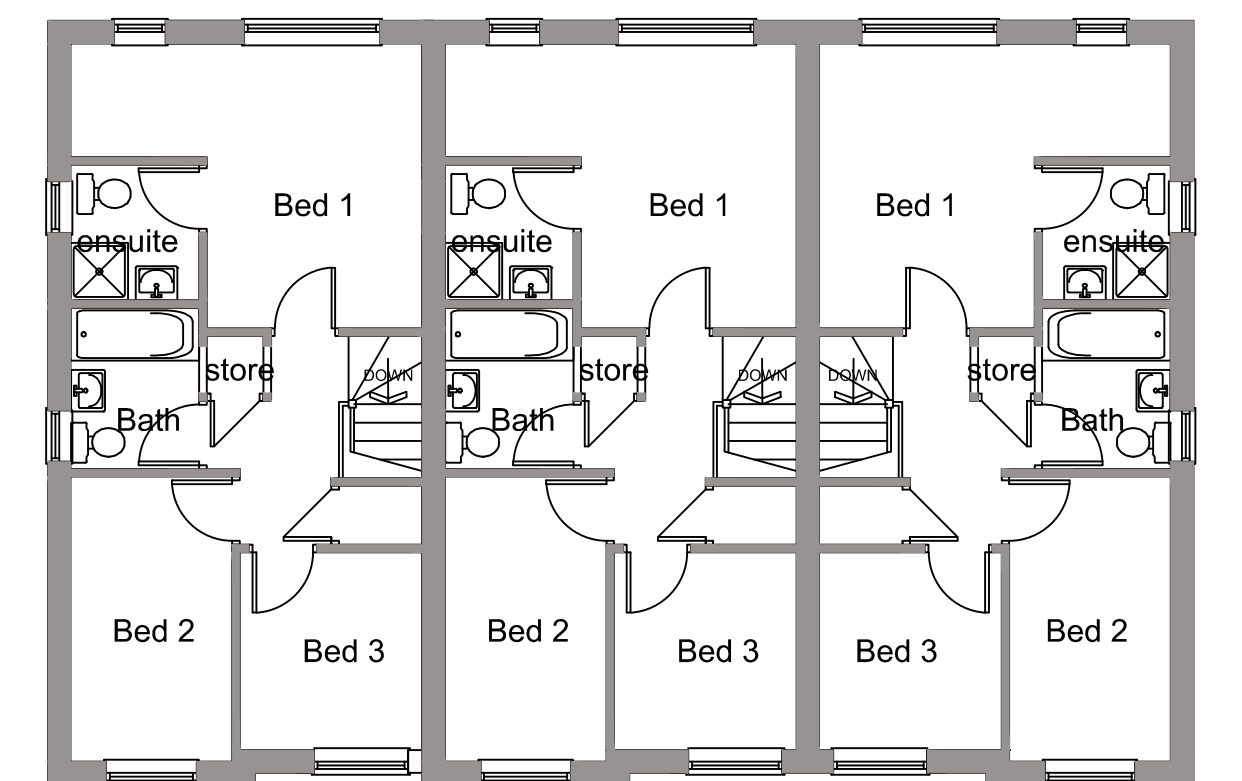

GROUND FLOOR PLAN
PLOTS 5&6

FIRST FLOOR PLAN

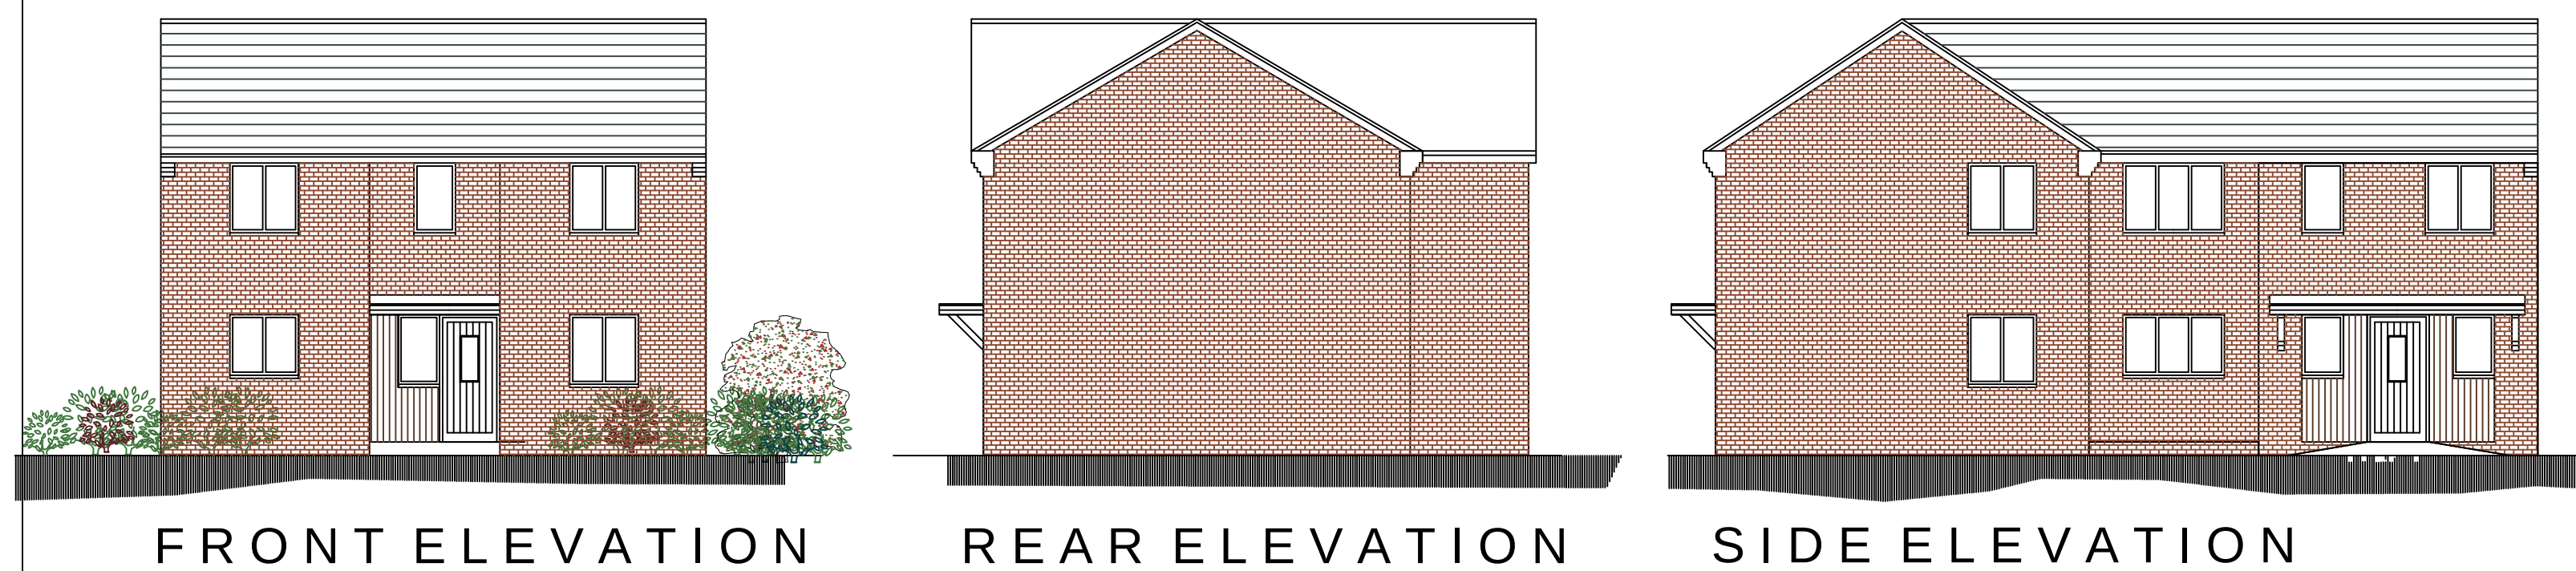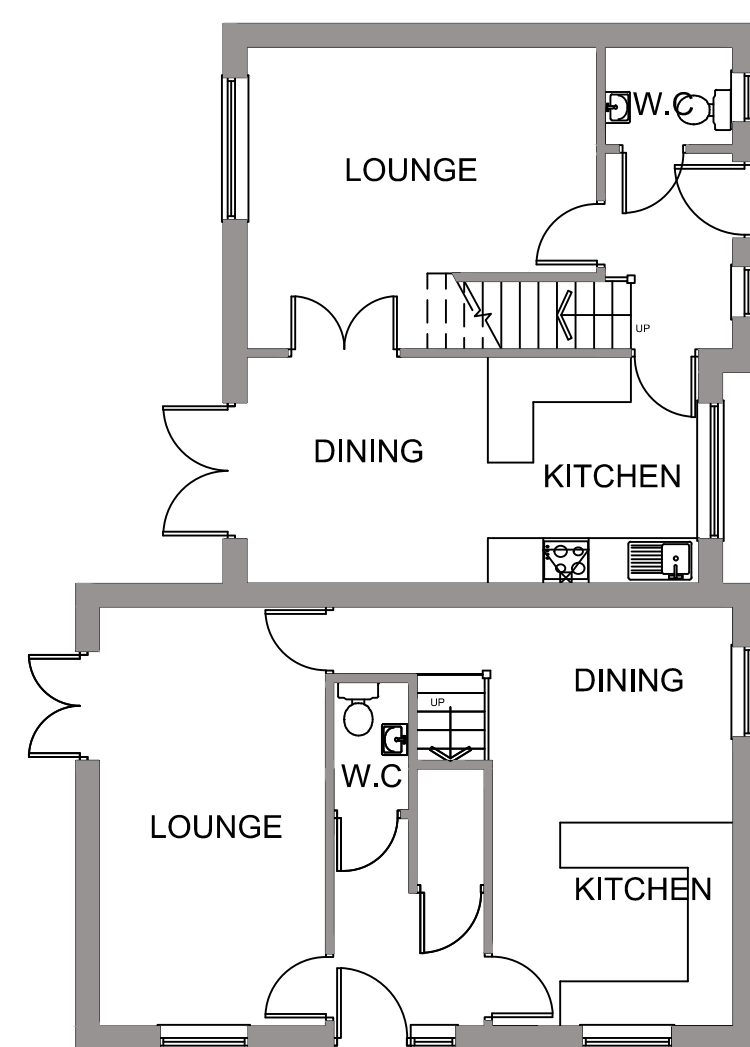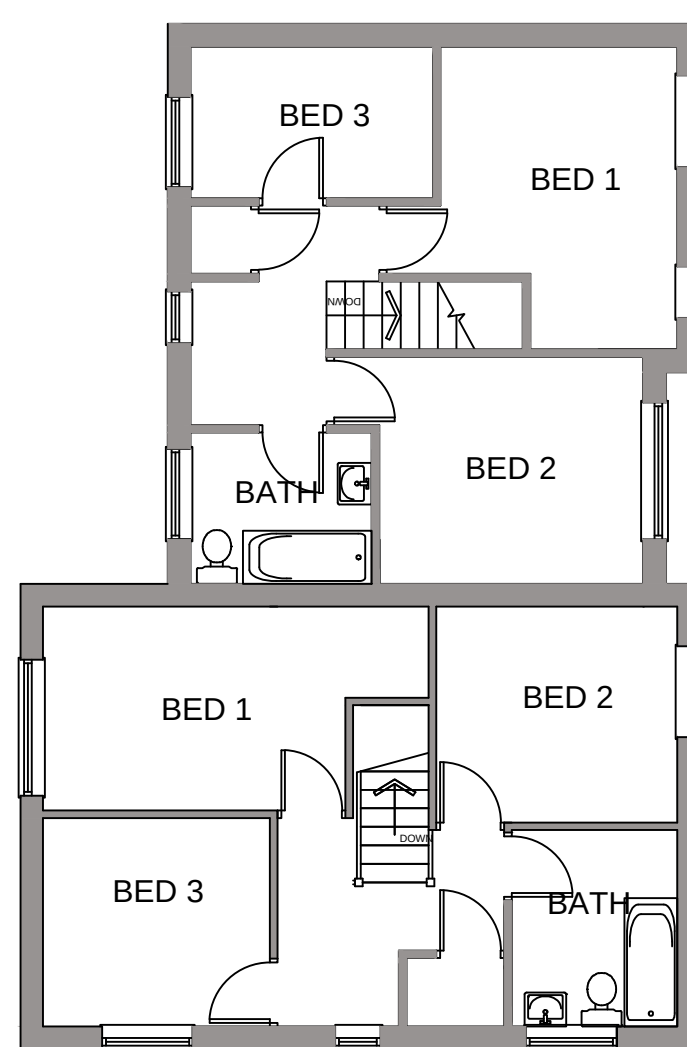

GROUND FLOOR PLAN FIRST FLOOR PLAN
PLOTS 1&2



SIDE ELEVATION

			<h1>WhiteAgus</h1> <p>PARTNERSHIP</p>			8 MORSTON BUSINESS PARK, WHALEY ROAD, BARUGH GREEN, BARNSELEY, S75 1HQ			Phone: 01226 208482 Fax: 01226 283030 Email: info@whiteaguspартnership.co.uk Web: www.whiteaguspартnership.co.uk				
ARCHITECTURAL SERVICES AND SURVEYORS													
Project. RESIDENTIAL DEVELOPMENT AT BURNSIDE, THURNSCOE ROTHERHAM							Client. BROOKSON LTD						
Drawing Title. PLANS AND ELEVATIONS							Date. APRIL 2016		Scale. 1:100 @ A1				
							Ref. 15-159		Dwg. No. 01		Rev. A		
Date	Suffix	Description					Date	Suffix	Description				
18-05-06	A	SIDE ELEVATIONS TO PLOTS 5,6 & 7 ADDED											