



DO NOT SCALE

All Dimensions in Millimetres
unless specified otherwise
and subject to verification
on site.

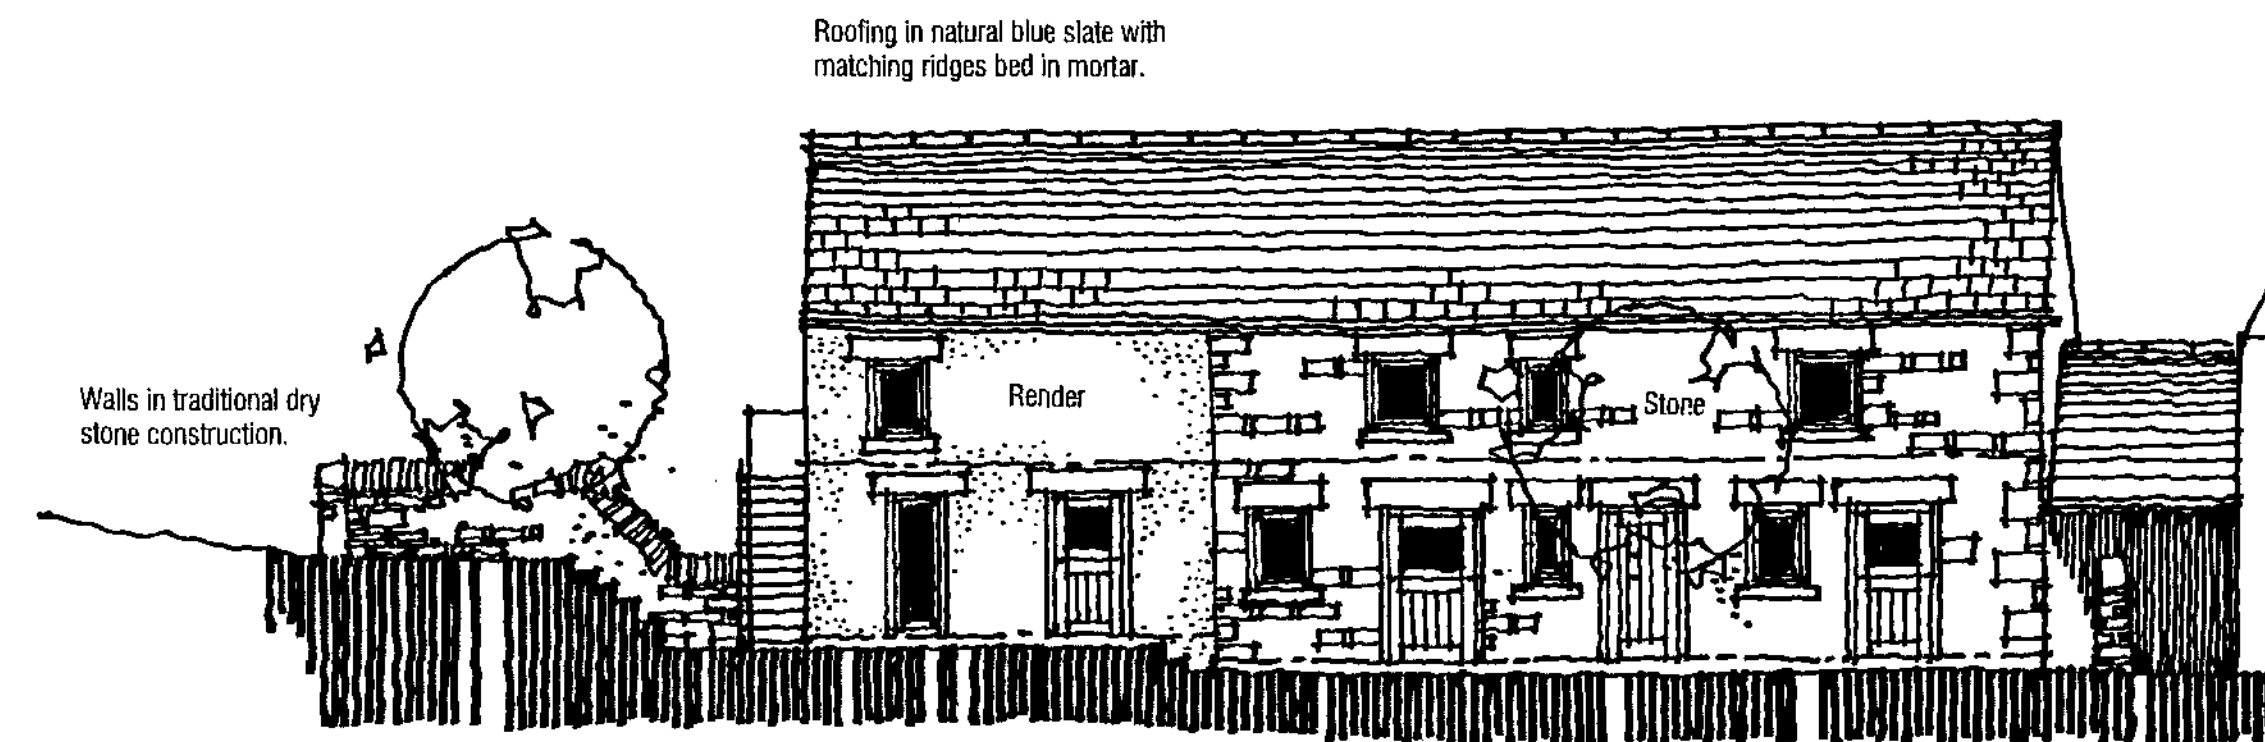


SOUTH ELEVATION

Repoint existing stone walls in lime based grit sand mortar flush to the contours of the stone but slightly back from the joints and brushed or 'bagged' off.

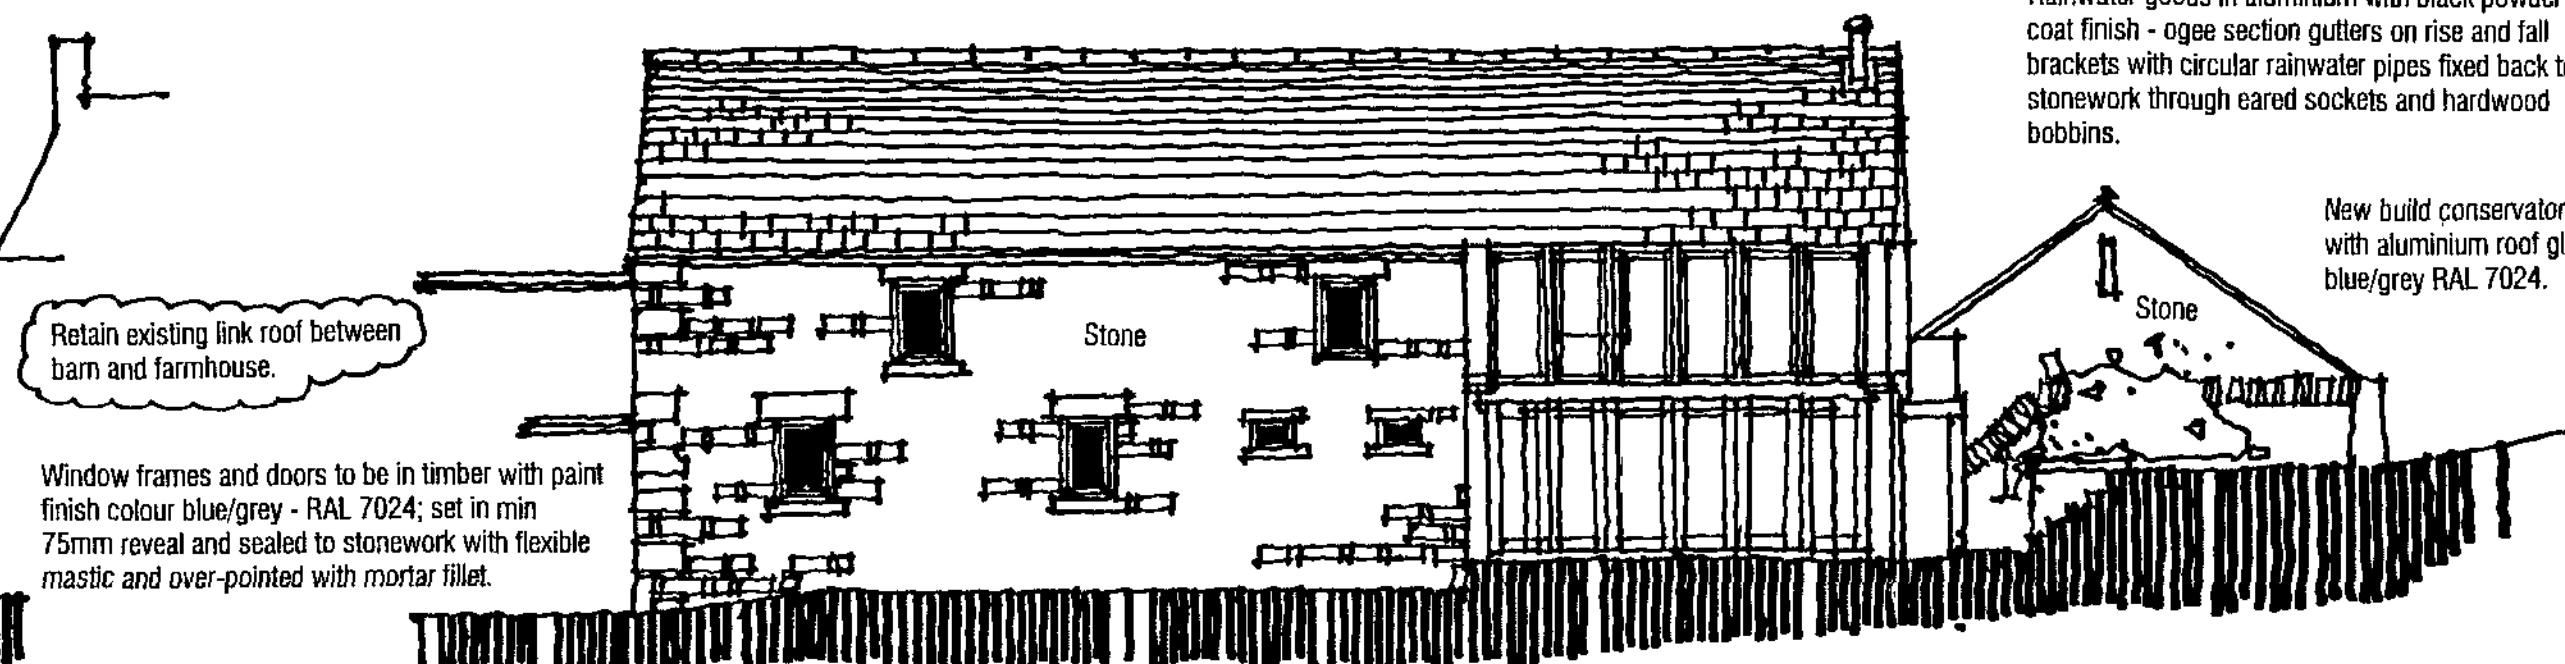


NORTH ELEVATION

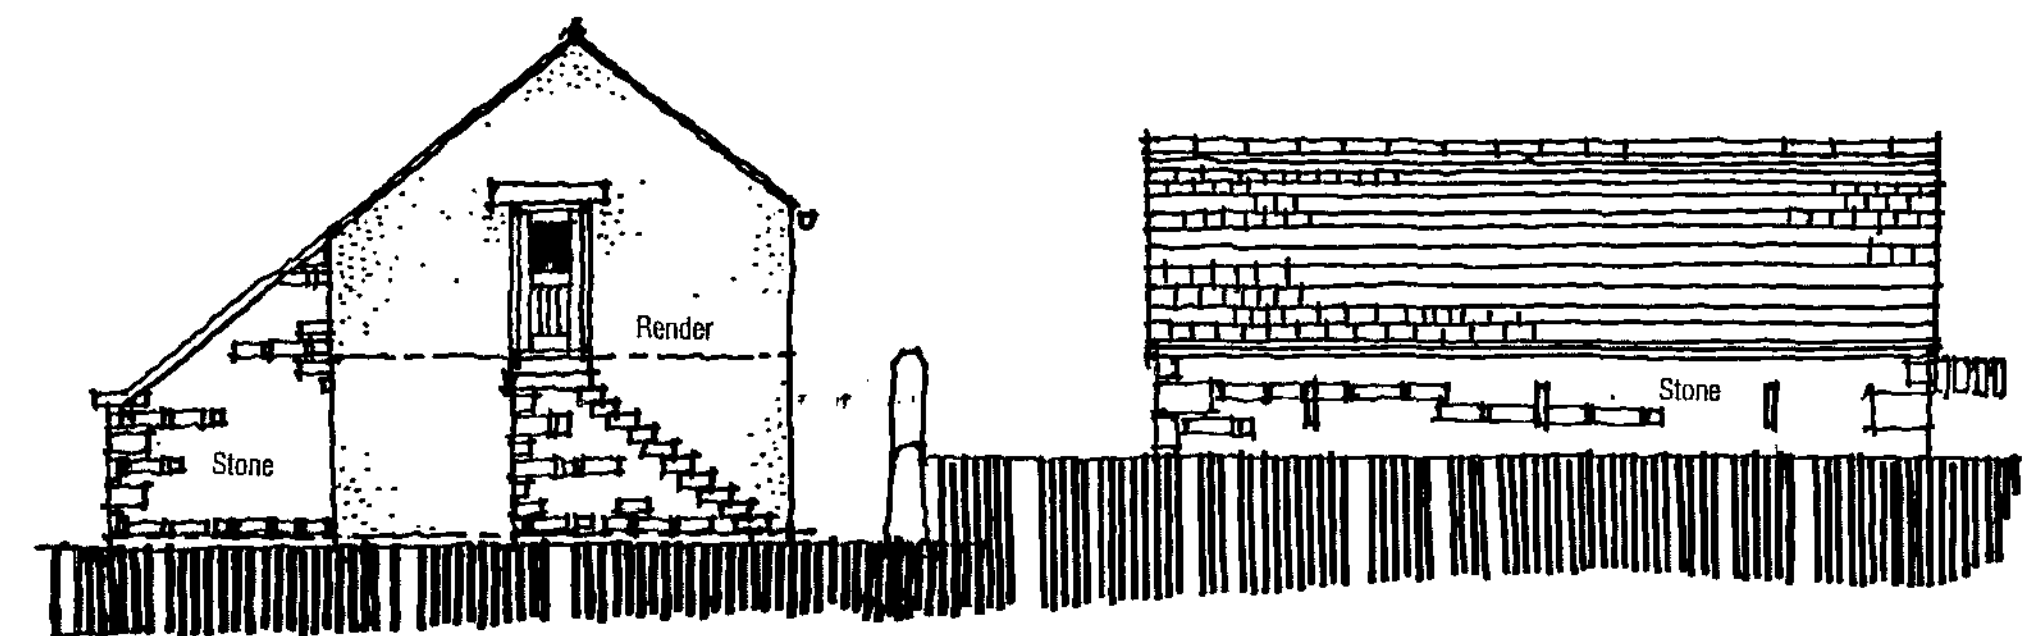


WEST ELEVATION


Walling to garage stable in regularly coursed natural second hand stone to match barn with grit sand lime based mortar as before.

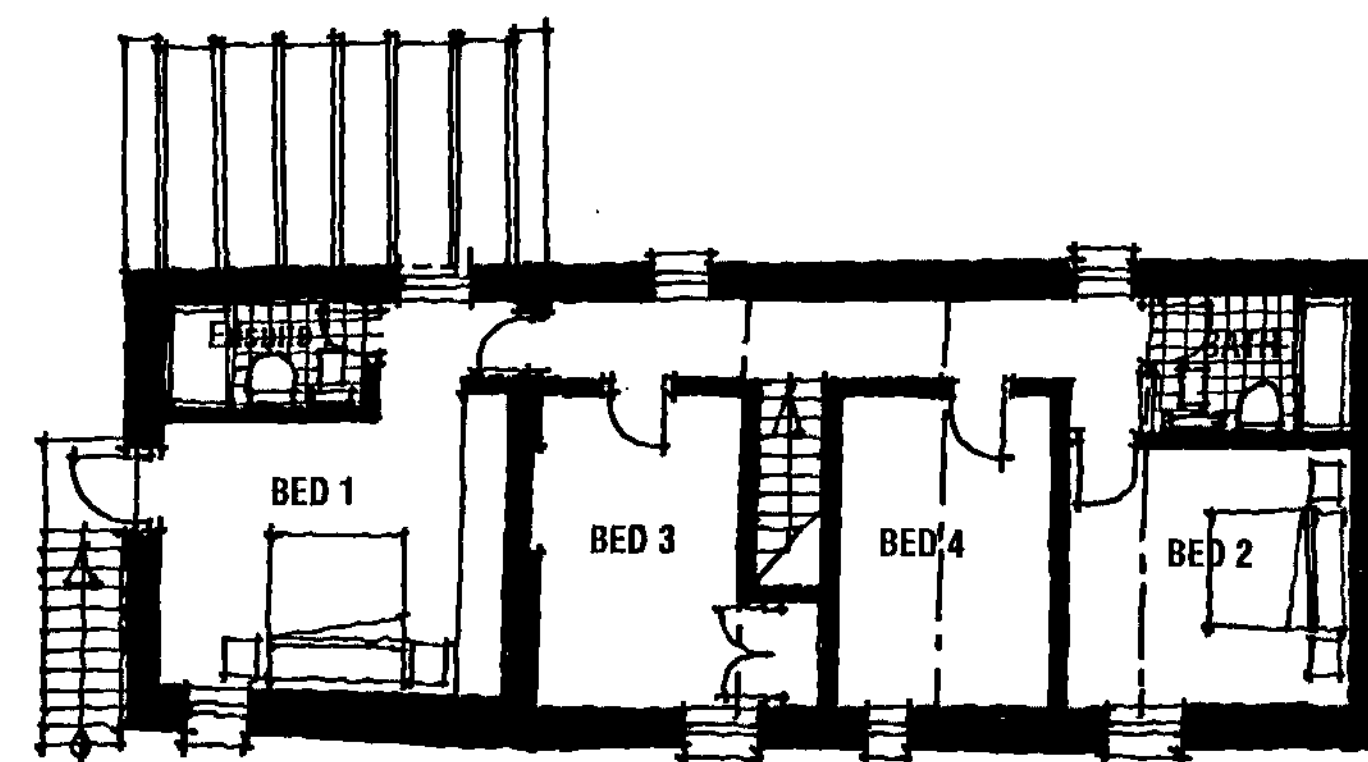

FIRST FLOOR PLAN

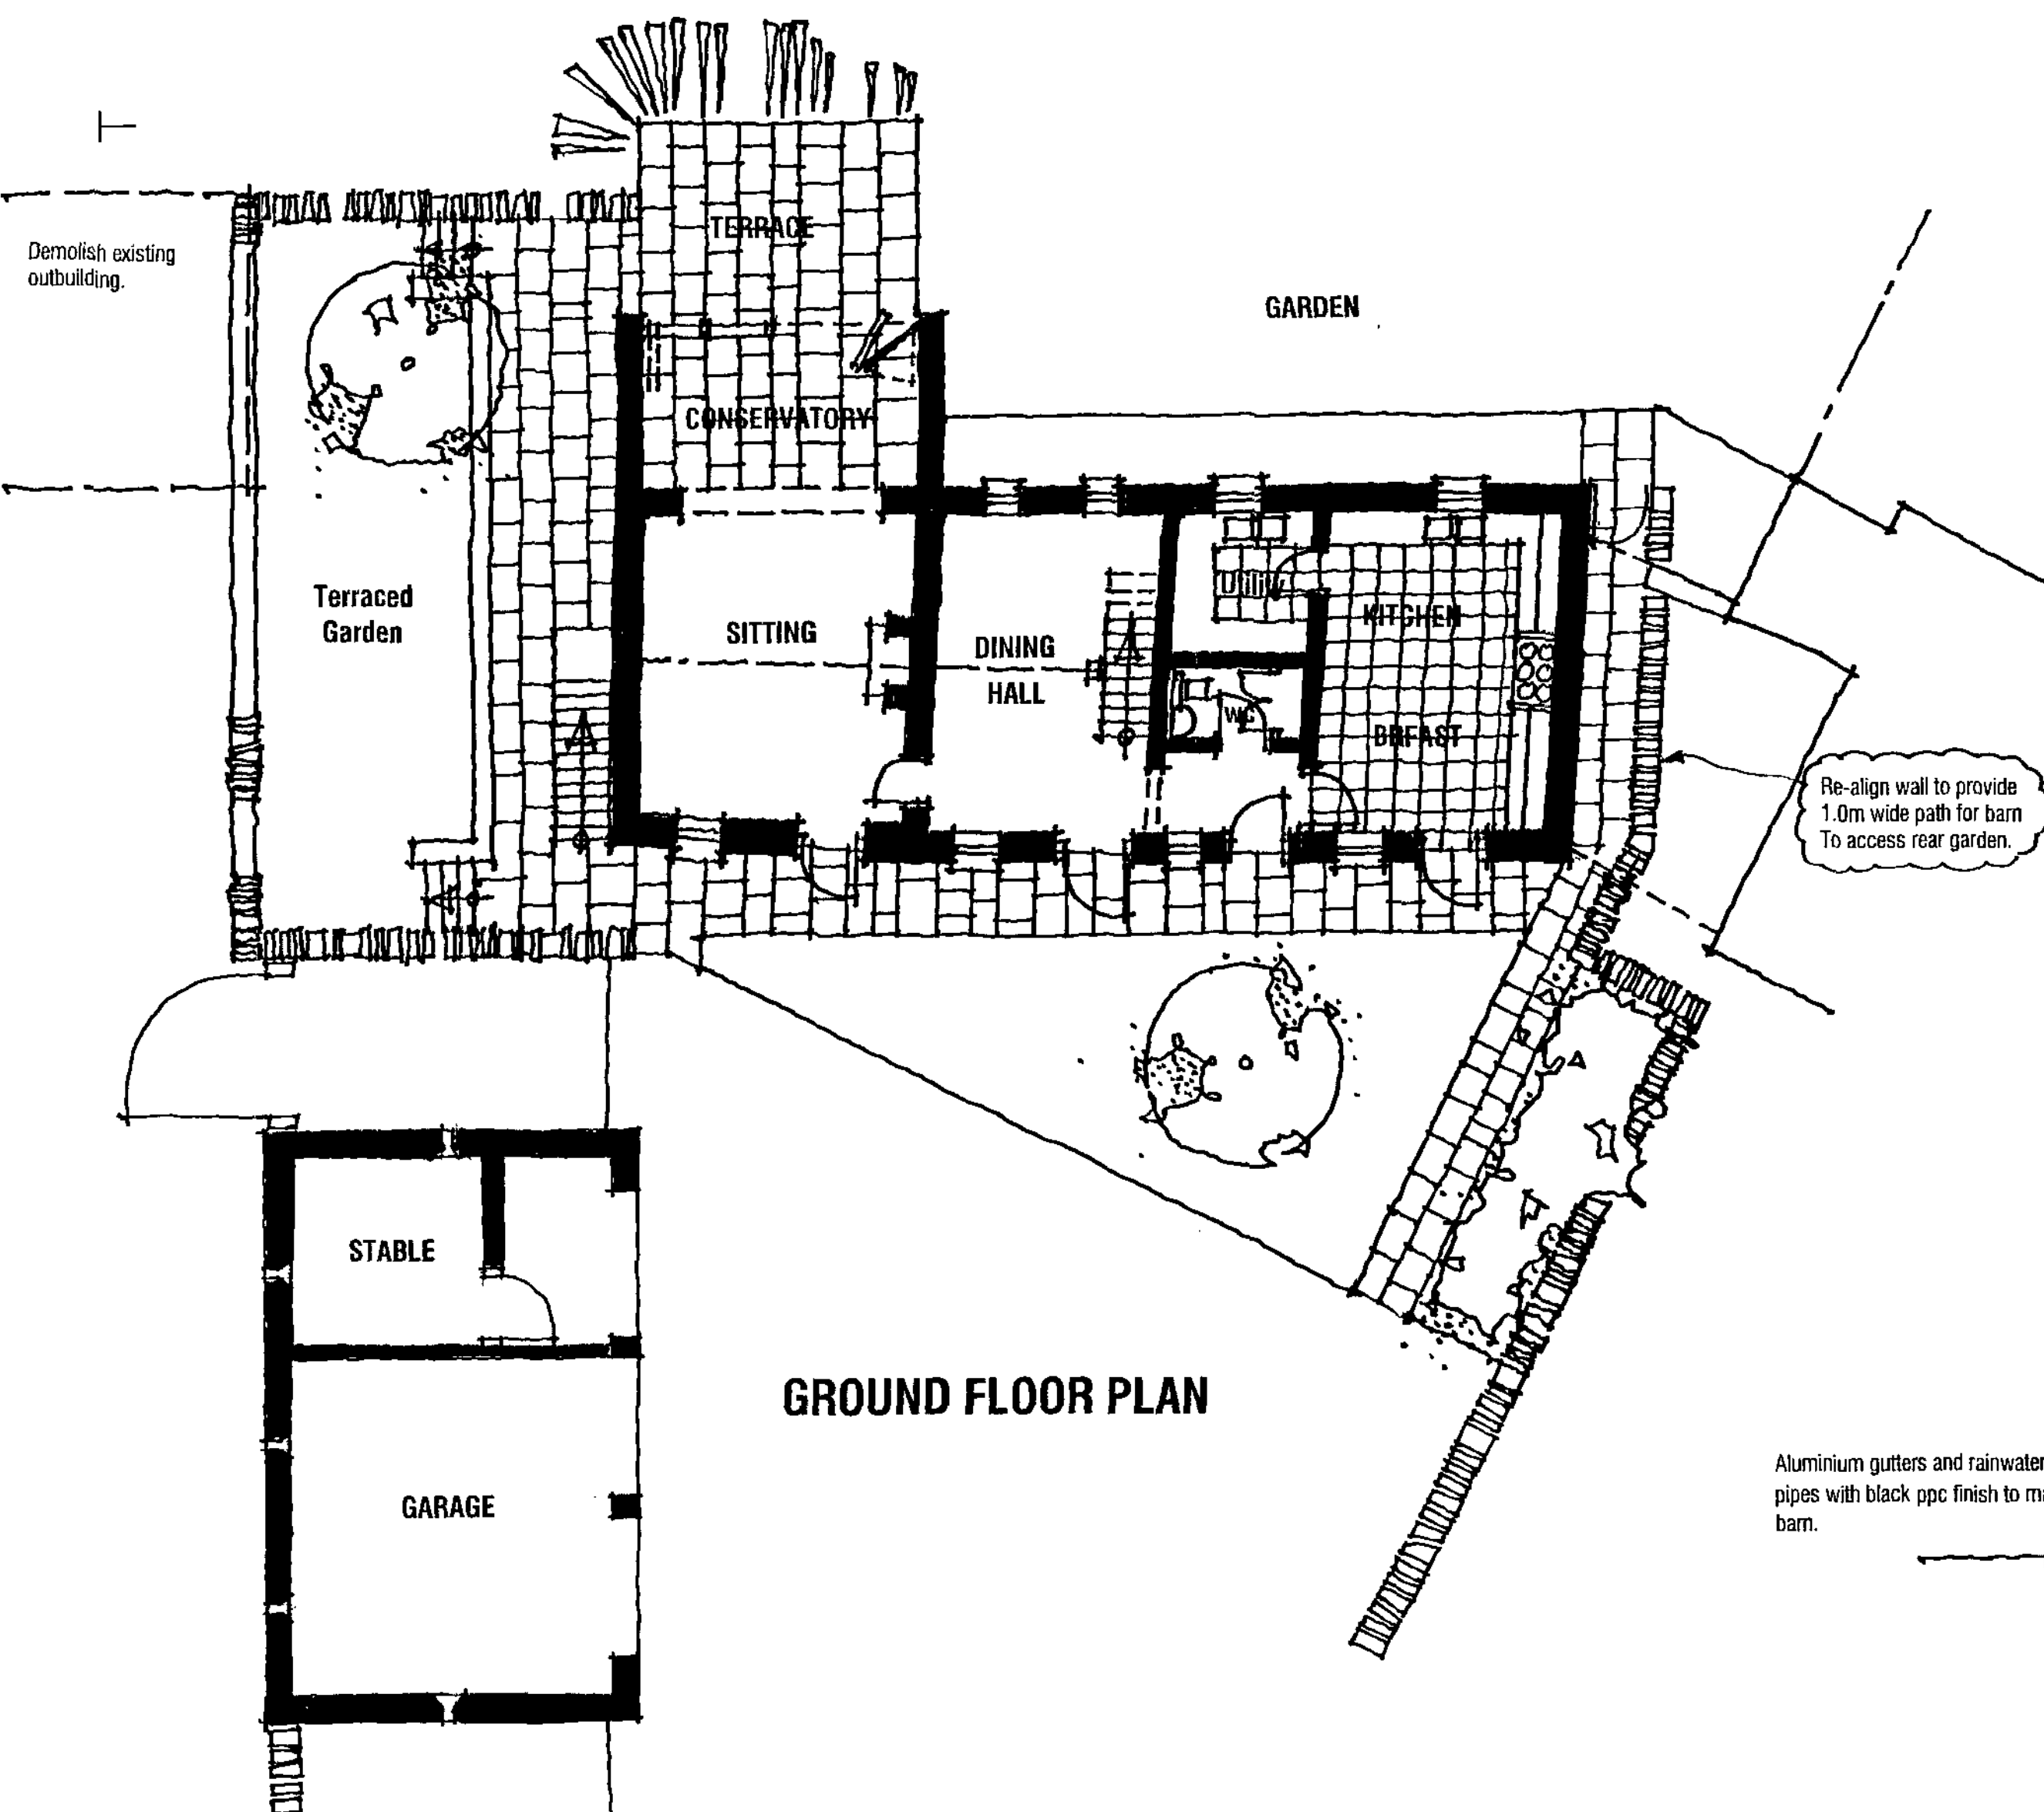

GROUND FLOOR PLAN

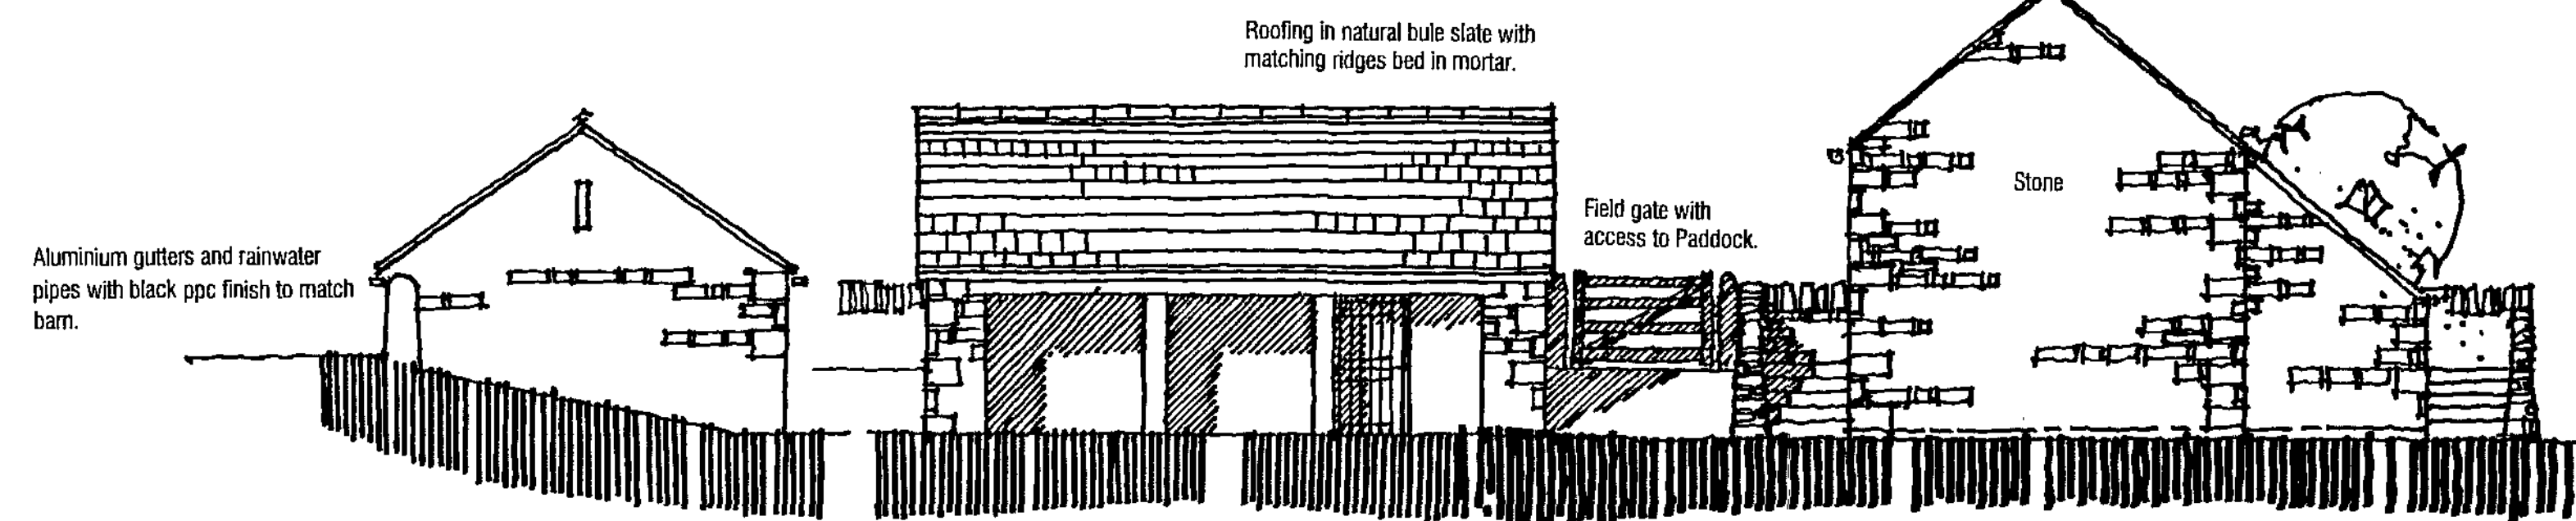

EAST ELEVATION


Stable door to have stain finish in dark oak.

Second hand pitch pine lintel over opening to garage.

C 7.7.08 Amend boundary between barn and farmhouse.
B 4.6.08 Layout amended.


CONVERSION OF BARN TO
DWELLING
BERRY FOLD FARM
BERRY LANE
HOWBROOK

PROPOSALS
PLANS & ELEVATIONS

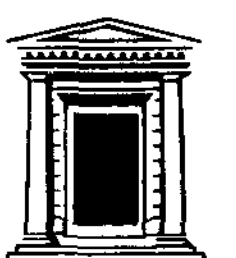

Chris Carr Associates
ARCHITECTS

6A Eastgate, Barnsley S70 2EP
Tel: (01226) 286256 Fax: (01226) 207304
email: mail@cca-arch.co.uk


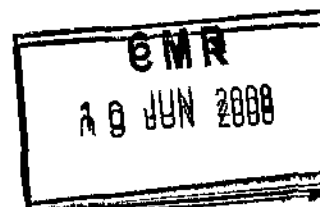


Scale.	1:100@A1	Drawn.	CJC
Date.	MAY 08	Ref. No.	22.59
DWG. No.	P2	Rev.	C

DO NOT SCALE

All Dimensions in Millimetres
unless specified otherwise
and subject to verification
on site.

NORTH

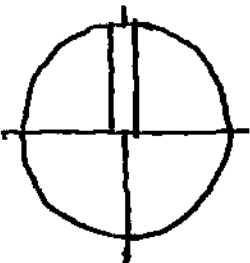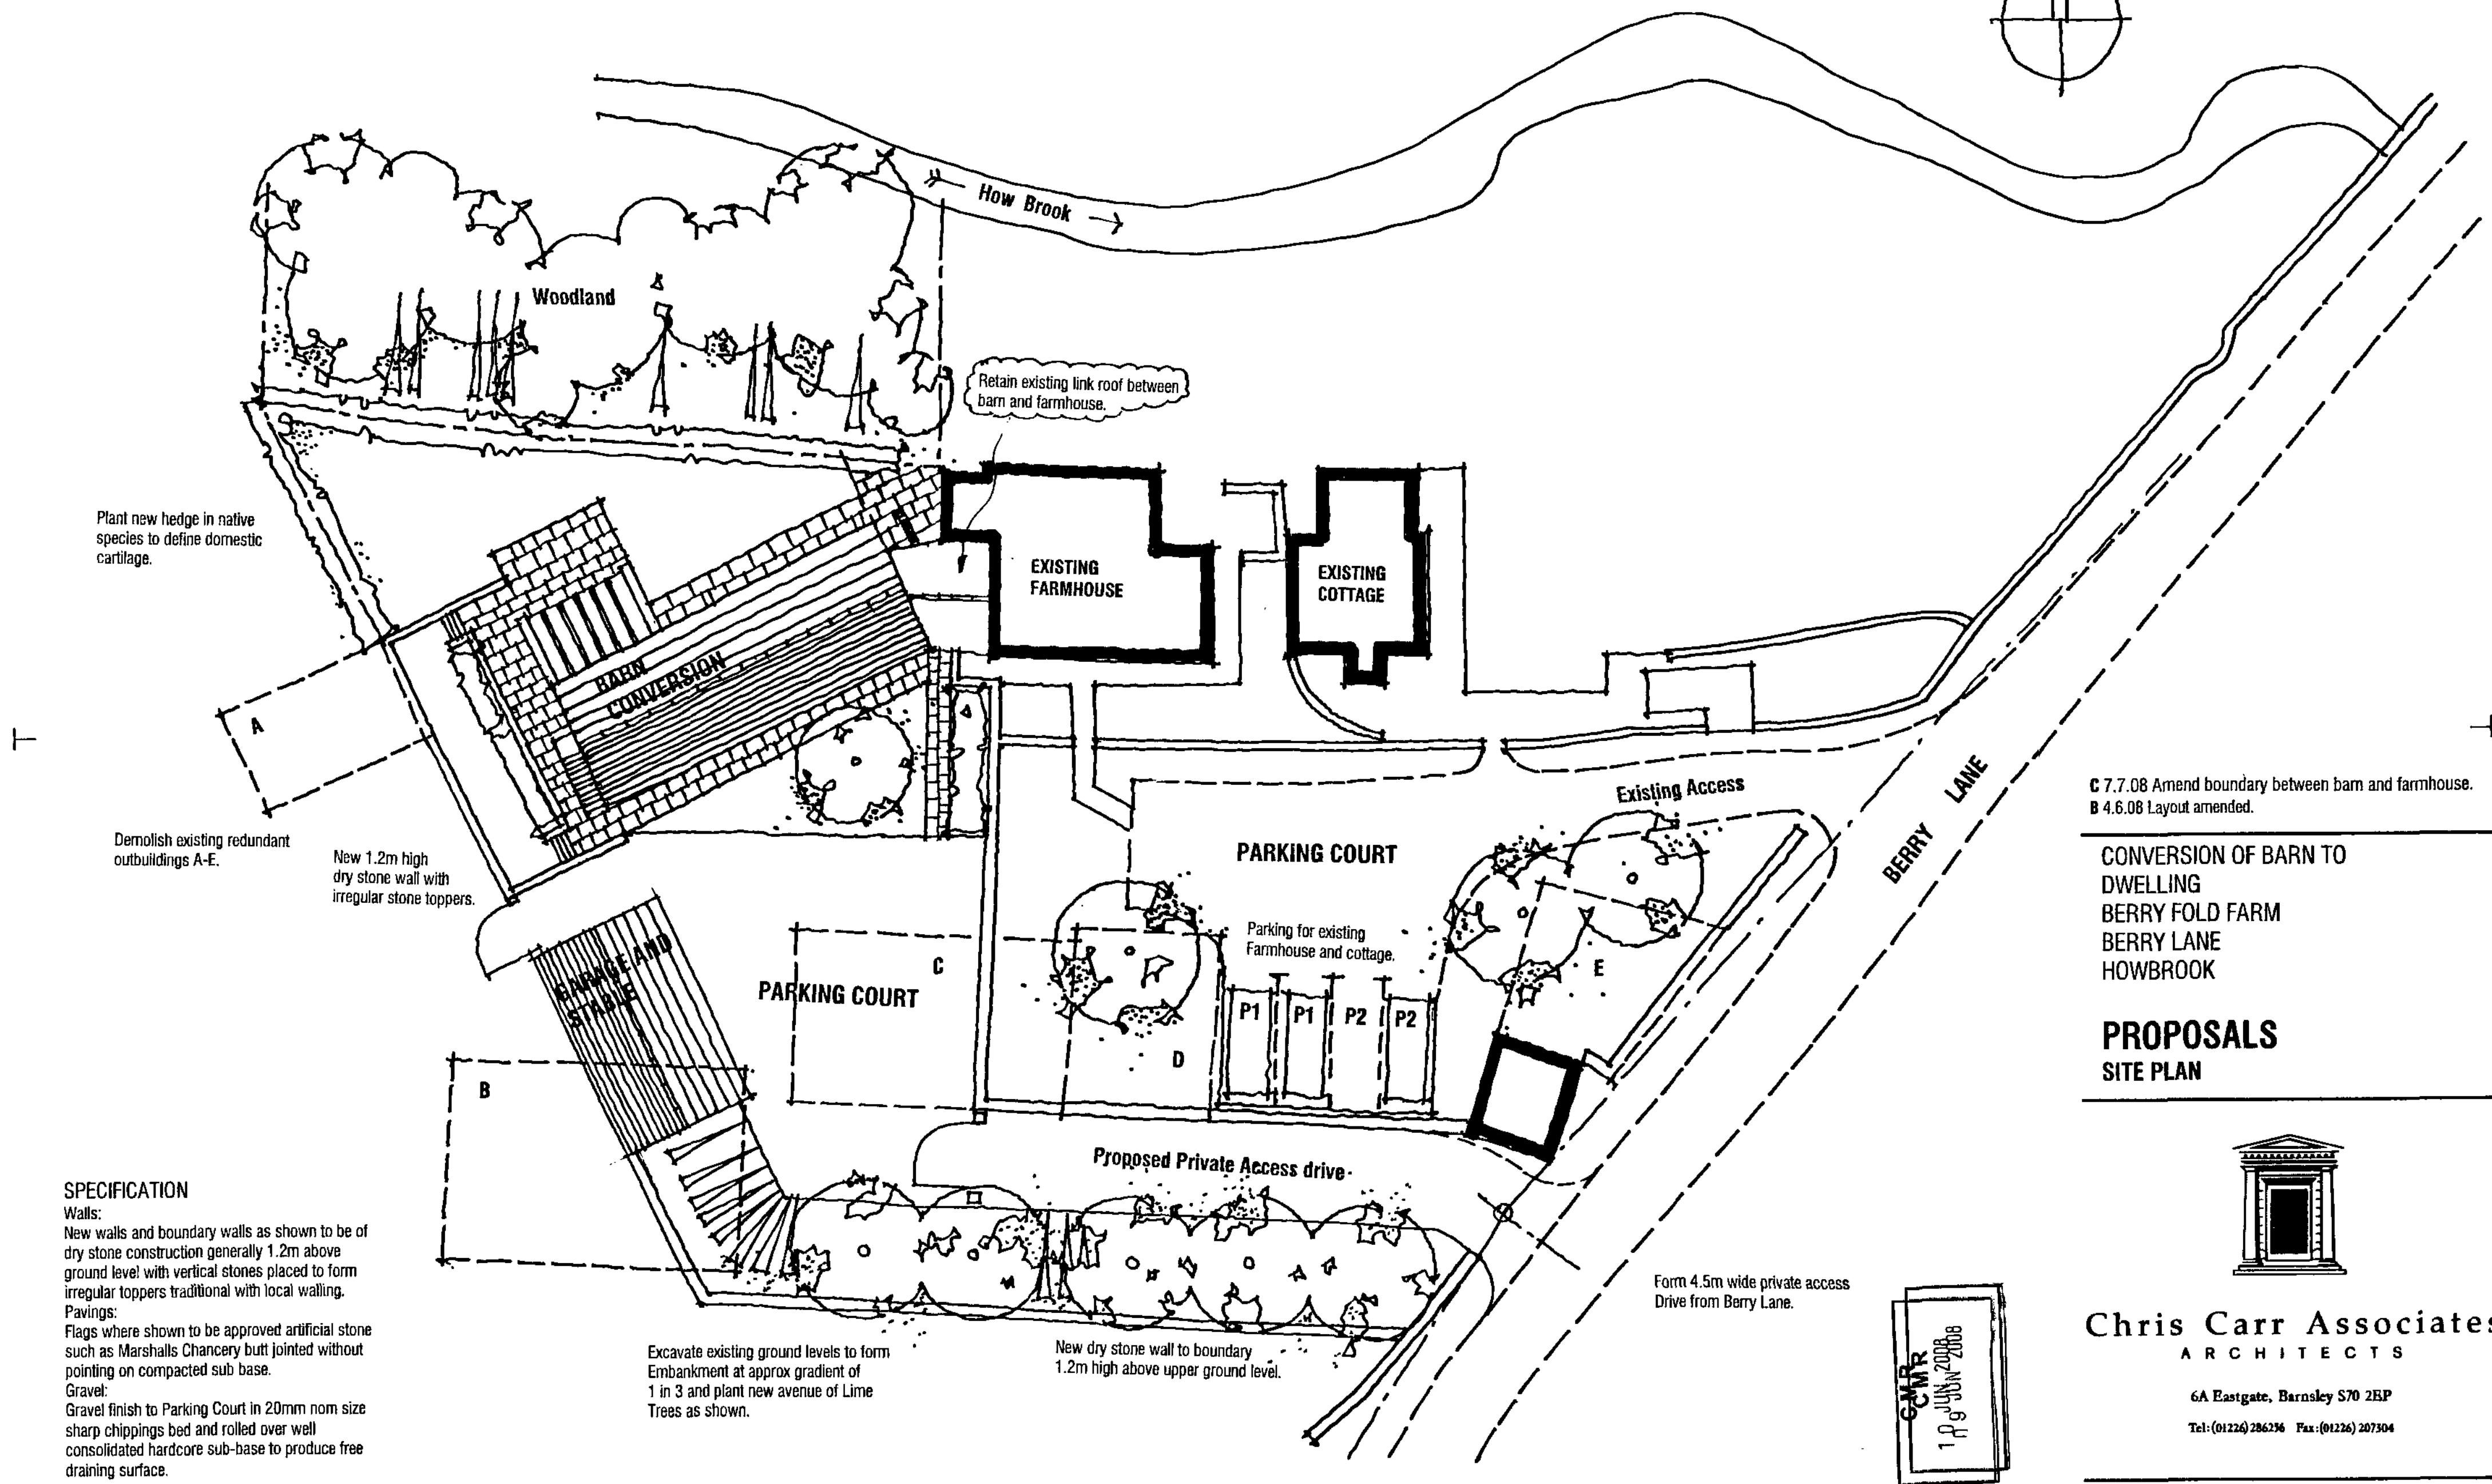


SPECIFICATION

Walls:
New walls and boundary walls as shown to be of dry stone construction generally 1.2m above ground level with vertical stones placed to form irregular toppers traditional with local walling.
Pavings:
Flags where shown to be approved artificial stone such as Marshalls Chancery butt jointed without pointing on compacted sub base.
Gravel:
Gravel finish to Parking Court in 20mm nom size sharp chippings bed and rolled over well consolidated hardcore sub-base to produce free draining surface.

CONVERSION OF BARN TO
DWELLING
BERRY FOLD FARM
BERRY LANE
HOWBROOK

PROPOSALS
SITE PLAN

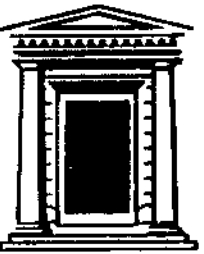

Chris Carr Associates
ARCHITECTS

6A Eastgate, Barnsley S70 2EP

Tel: (01224) 286236 Fax: (01224) 207304

Scale.	1:200@A2	Drawn.	CJC
Date.	MAY 08	Ref. No.	22.59
DWG. No.	P1	Rev.	C