


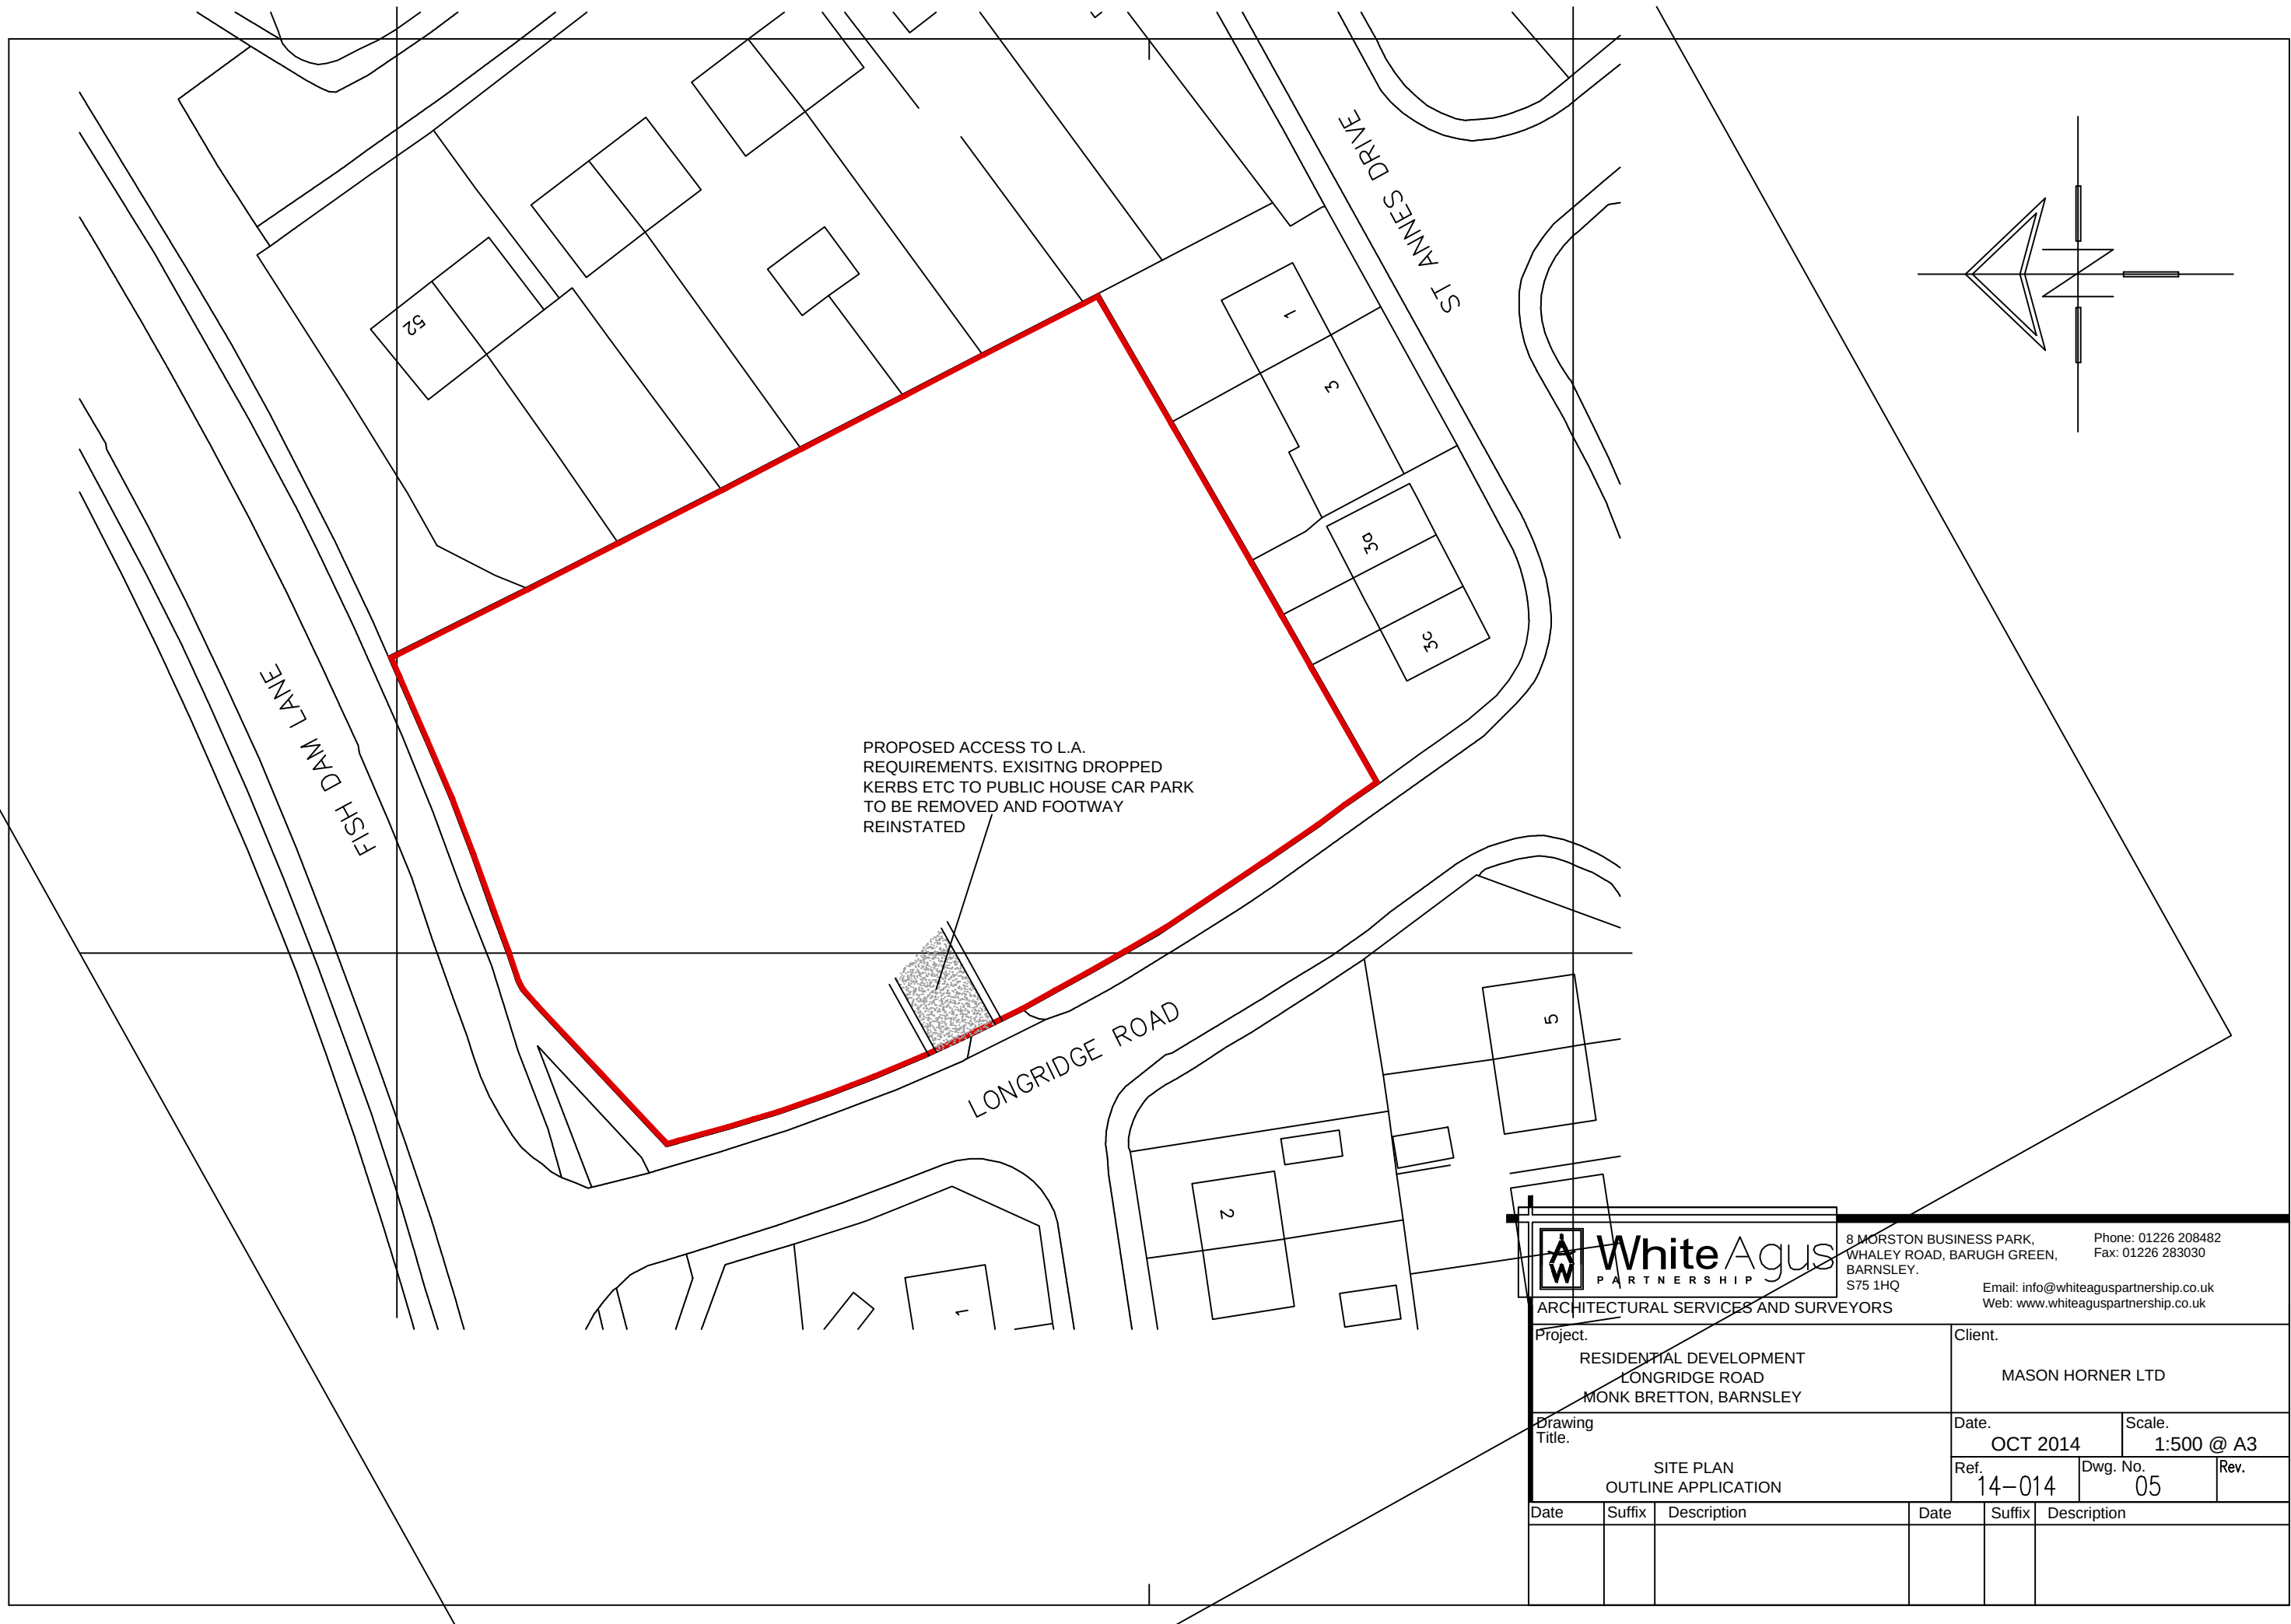

 White Agus PARTNERSHIP			8 MORSTON BUSINESS PARK, WHALEY ROAD, BARUGH GREEN, BARNSELY, S75 1HQ			Phone: 01226 208482 Fax: 01226 283030					
ARCHITECTURAL SERVICES AND SURVEYORS						Email: info@whiteaguspartnership.co.uk Web: www.whiteaguspartnership.co.uk					
Project. RESIDENTIAL DEVELOPMENT LONGRIDGE ROAD MONK BRETTON, BARNSELY				Client. MASON HORNER LTD							
Drawing Title. SITE PLAN OUTLINE APPLICATION				Date. OCT 2014		Scale. 1:500 @ A3					
				Ref. 14-014		Dwg. No. 05					
Date		Suffix		Description		Date		Suffix		Description	