




FRONT ELEVATION

SIDE ELEVATION

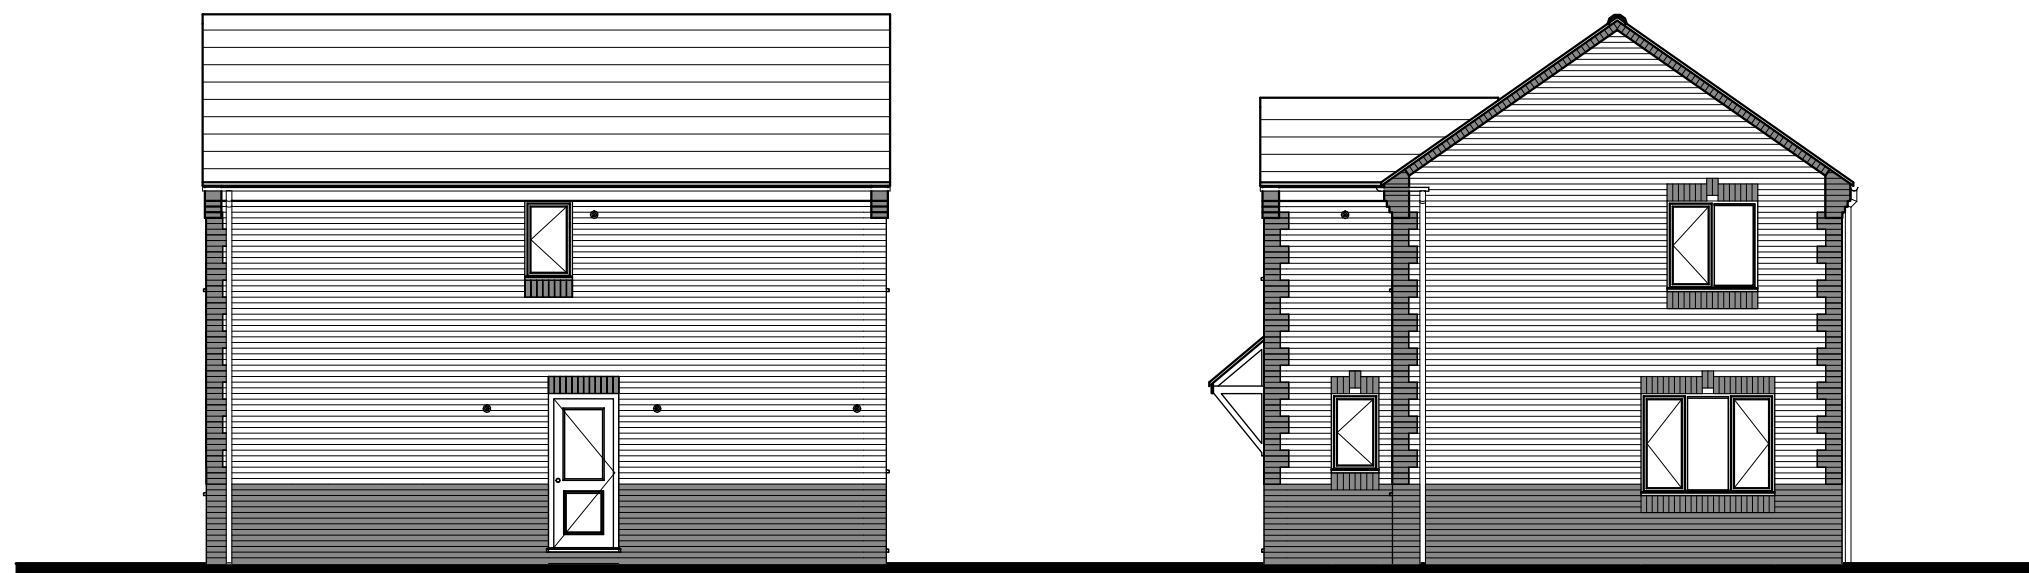

REAR ELEVATION

SIDE ELEVATION

Revisions:

Date:

FEATURES

- * Flat profile roof tiles.
- * Brick on edge verge detail.
- * UPVC fascia at eaves, with brick corbel to gable.
- * Flat brick arch with false key brick to window head on exposed elevations.
- * Plain side hung casement windows.
- * Brick soldier course cills.
- * Six panel solid main entrance door, with lean to canopy over on "gallows brackets"
- * Contrasting brick plinth 900mm above Floor level
- * Brick quoins
- * Horizontal panel garage door



Client: **GLEESON HOMES
& REGENERATION**

Project: **HOUSE TYPE
DRAWING**

Title: **TYPE 404**
ELEVATIONS (URBAN 13)

Scales: 1:100 @ A3

Cad ref :

Drawn: _____ **Checked:** _____ **Date:** July 2010

Drawing no. **13/404 -02** Rev. -