

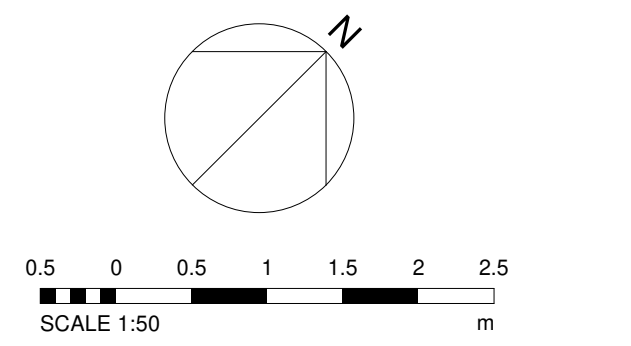


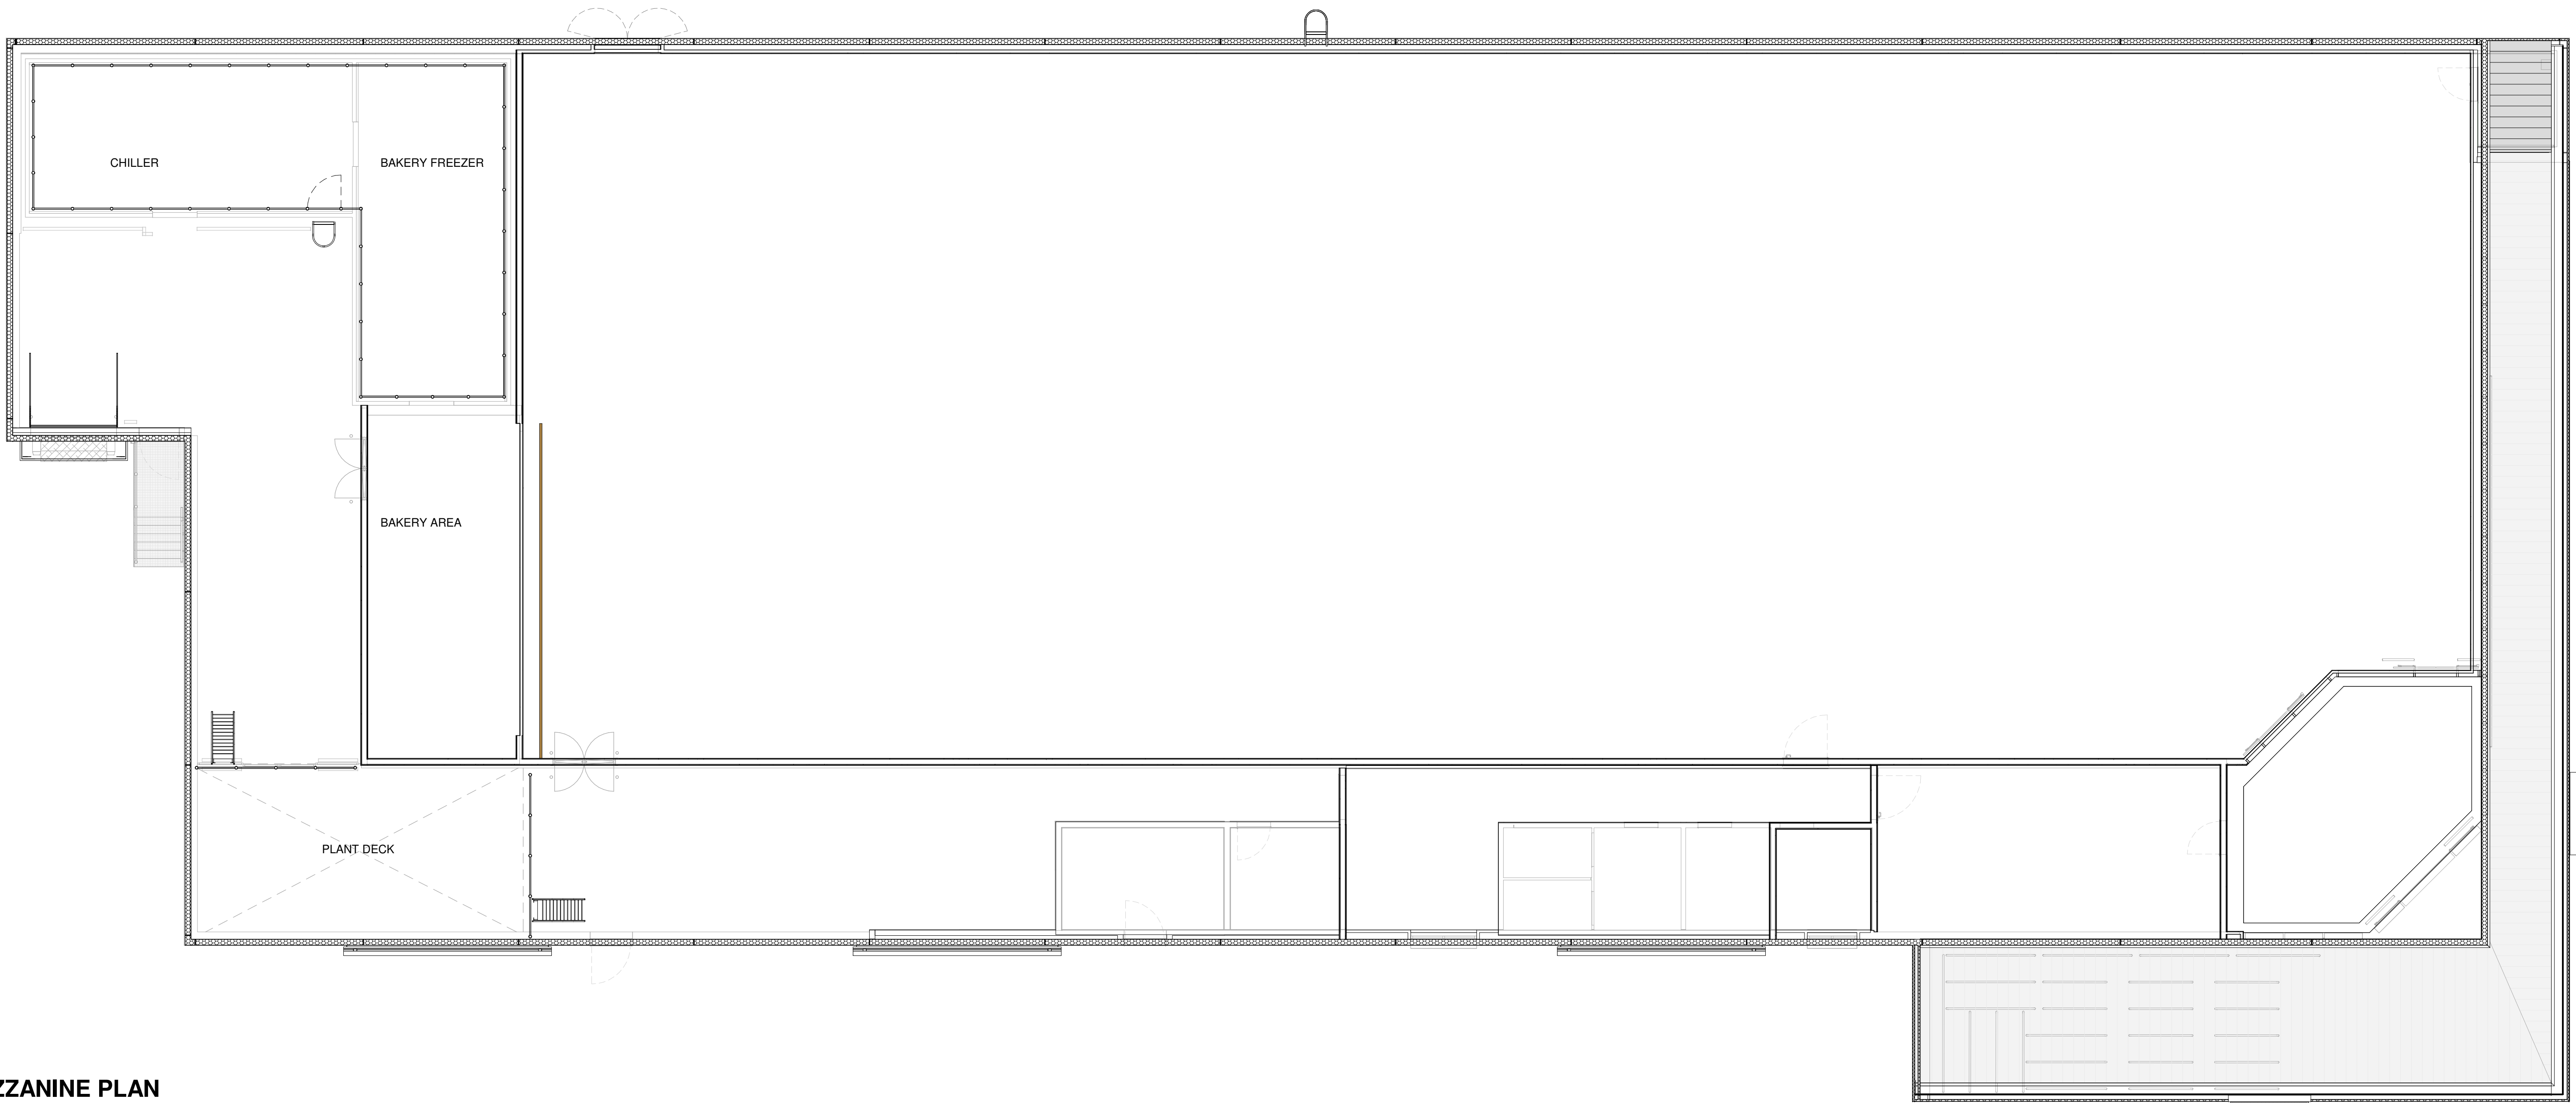

PROPOSED MEZZANINE PLAN
1 : 100

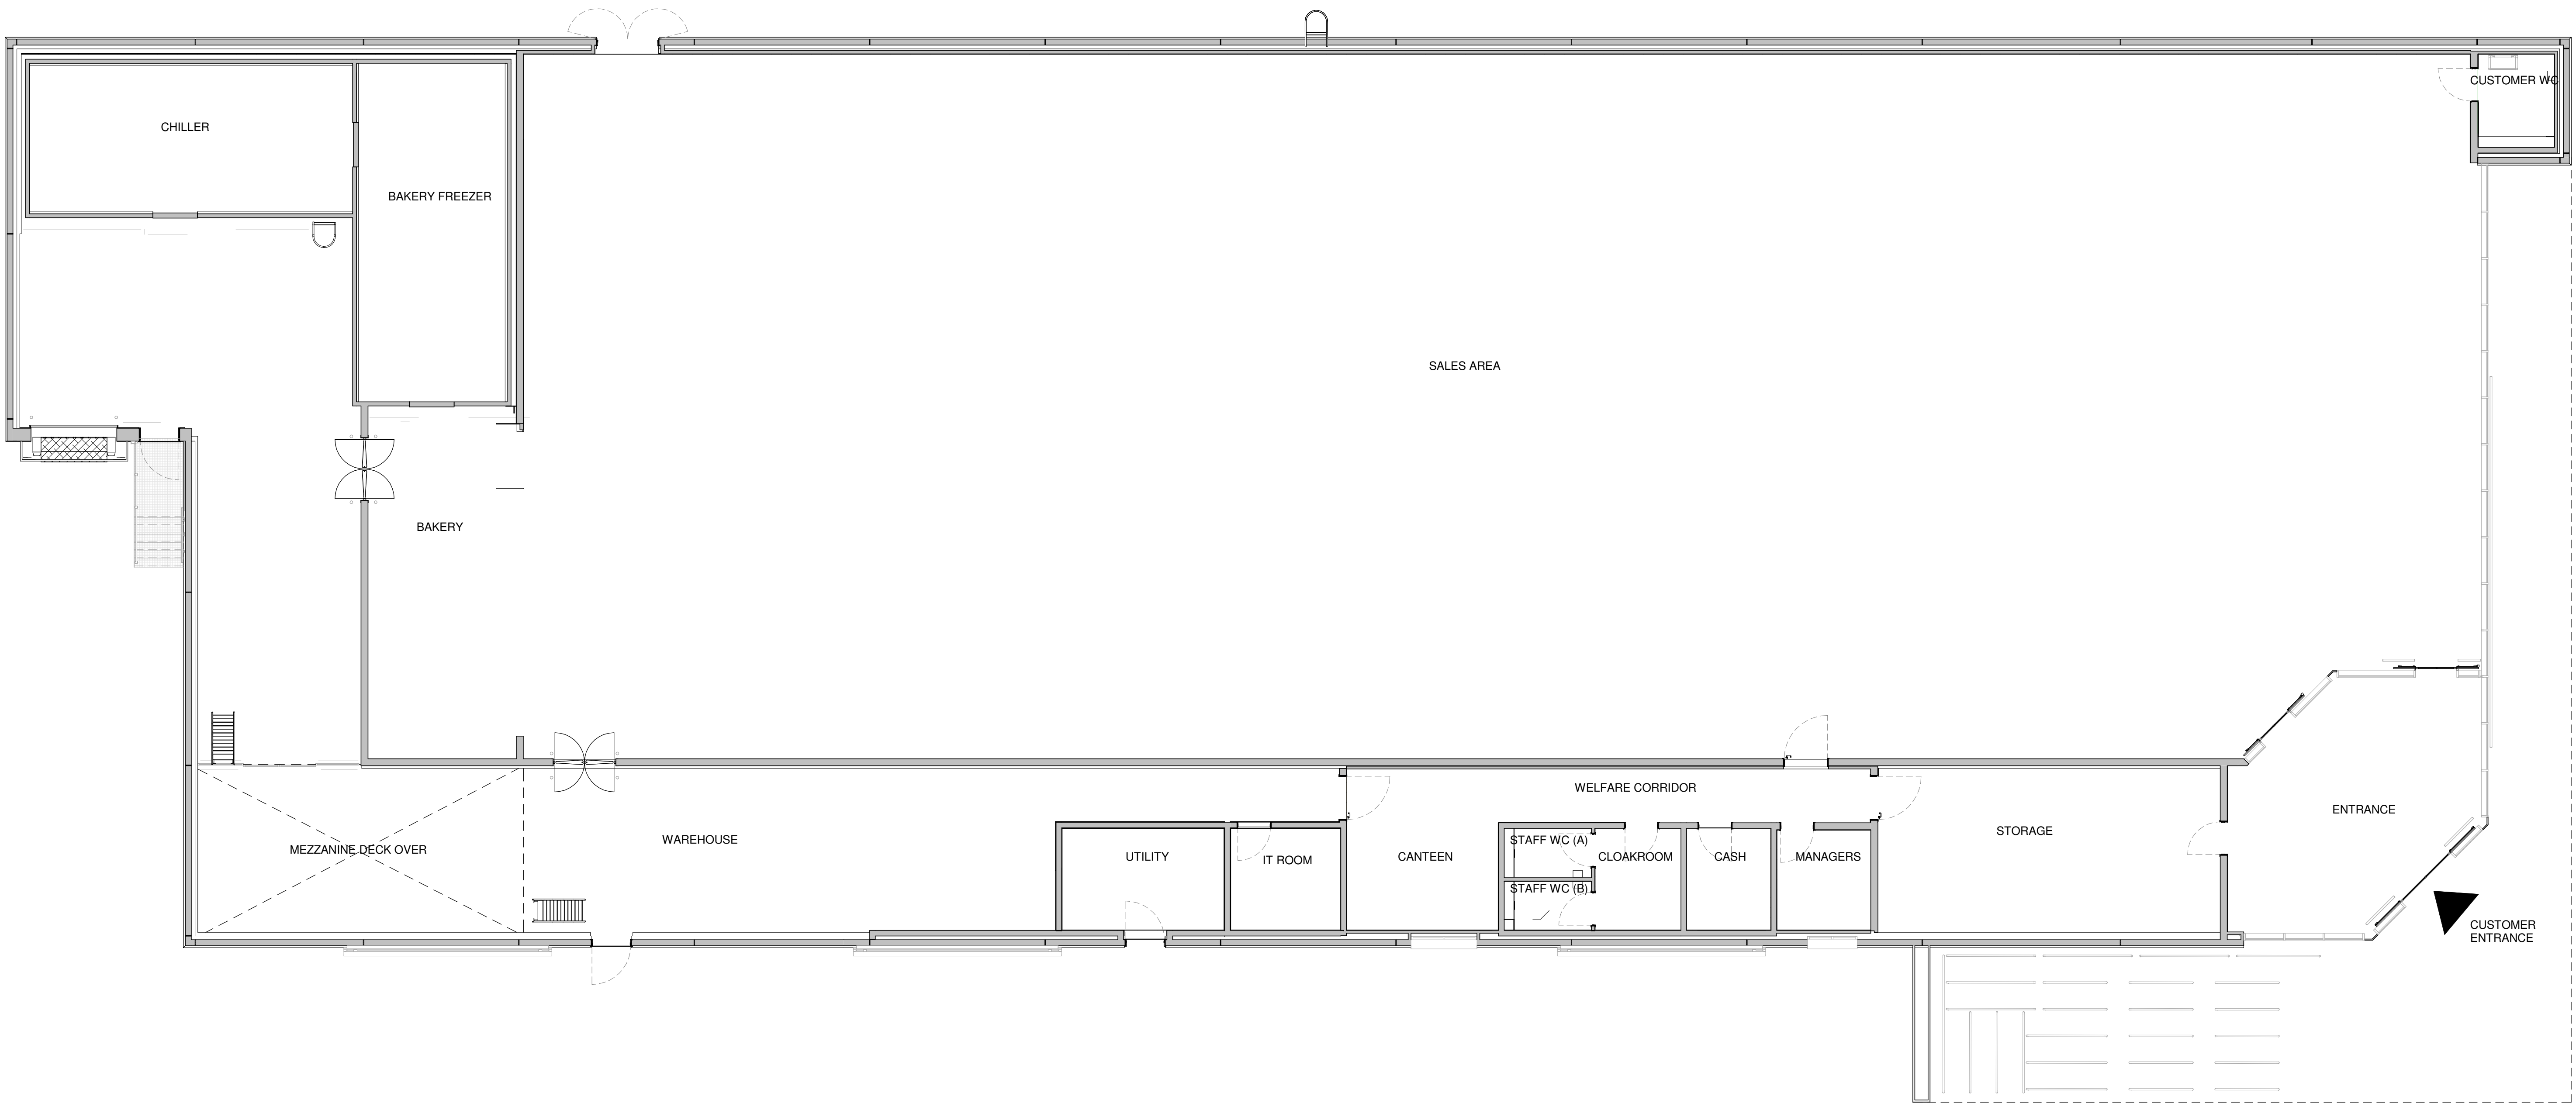

PROPOSED GROUND FLOOR PLAN
1 : 100

C2	PLANNING ISSUE	31.01.23	MN	JM
C1	PLANNING ISSUE	04.02.23	DM	FW
Rev.	Description	Date	By	Chk

Status
PLANNING

SMR
SMALLEY MARSEY RISPIN
ARCHITECTS
Floor 2 - The Exchange - Station Parade - Harrogate - HG1 1TS
01423 707 757
admin@smrarchitects.co.uk

Project
HOYLAND, CROSS KEYS LANE



Drawing Title
PROPOSED FLOOR PLANS

Proj Ref	Origin	Zone	Level	Type	Role	Num	Status	Rev
- 7579 -	SMR	00	ZZ	DR	A	2101	A3	C2
SMR Job Ref		Sheet		Scale		Drawn		
7579-00-2101		A0		1 : 100		MN		