




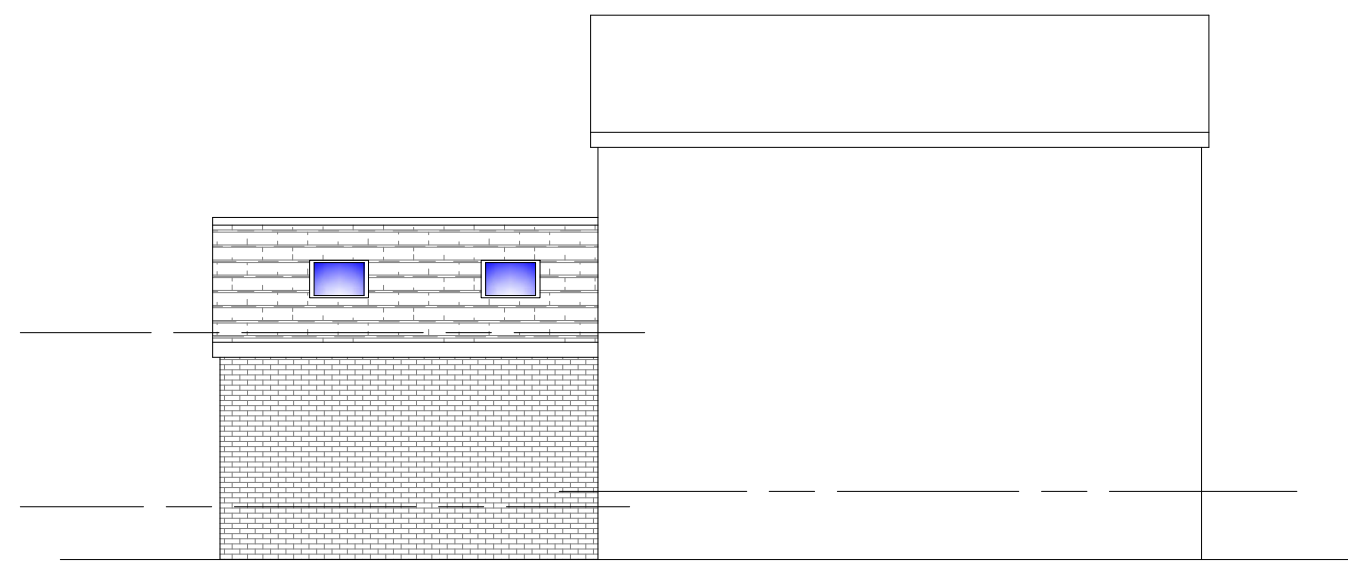


PROPOSED SIDE ELEVATION
1:100

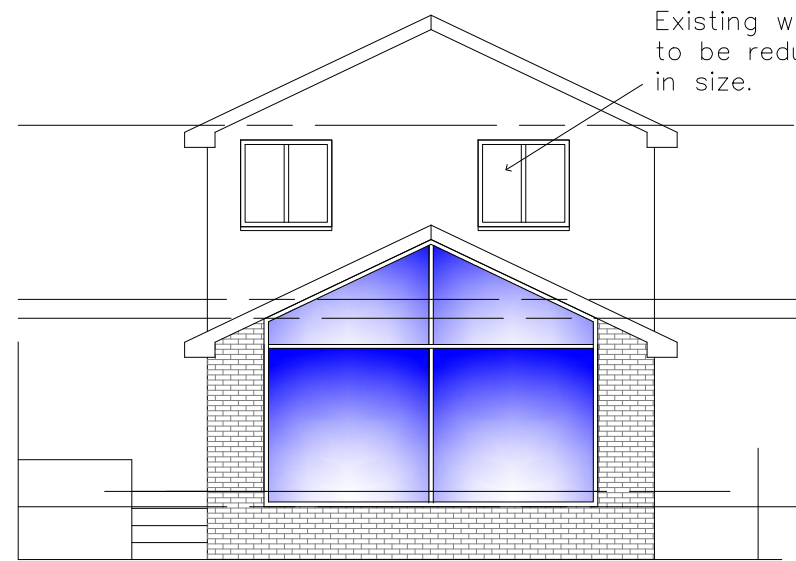

PROPOSED FRONT ELEVATION
1:100

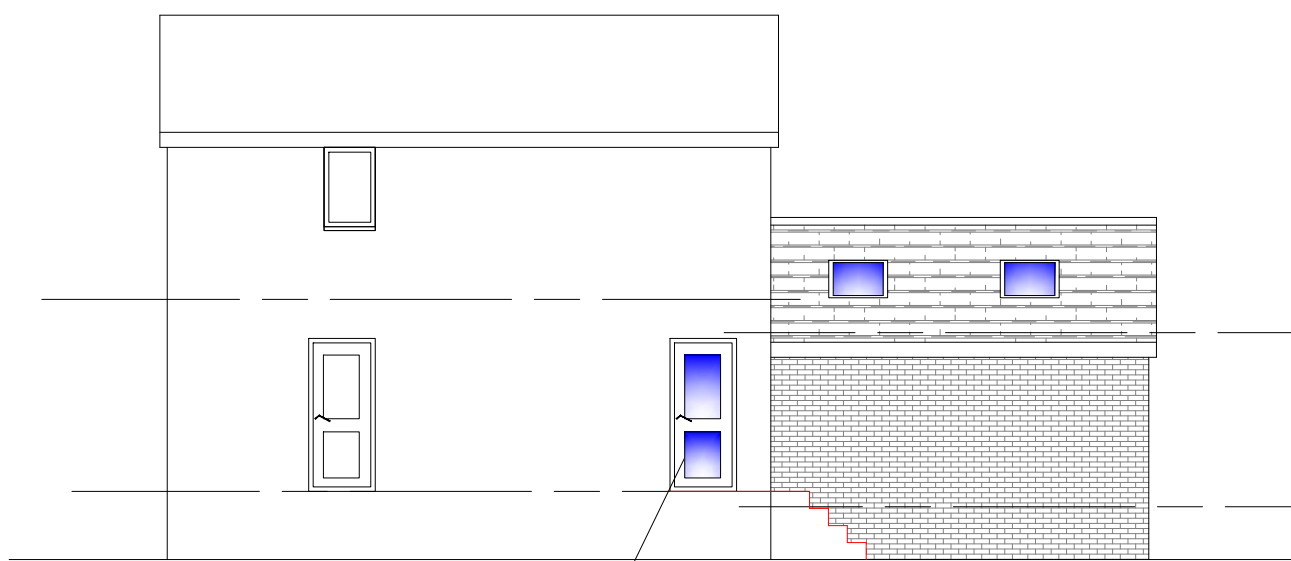


PROPOSED SIDE ELEVATION
1:100

 


EXISTING SIDE ELEVATION
1:100




EXISTING FRONT ELEVATION
1:100

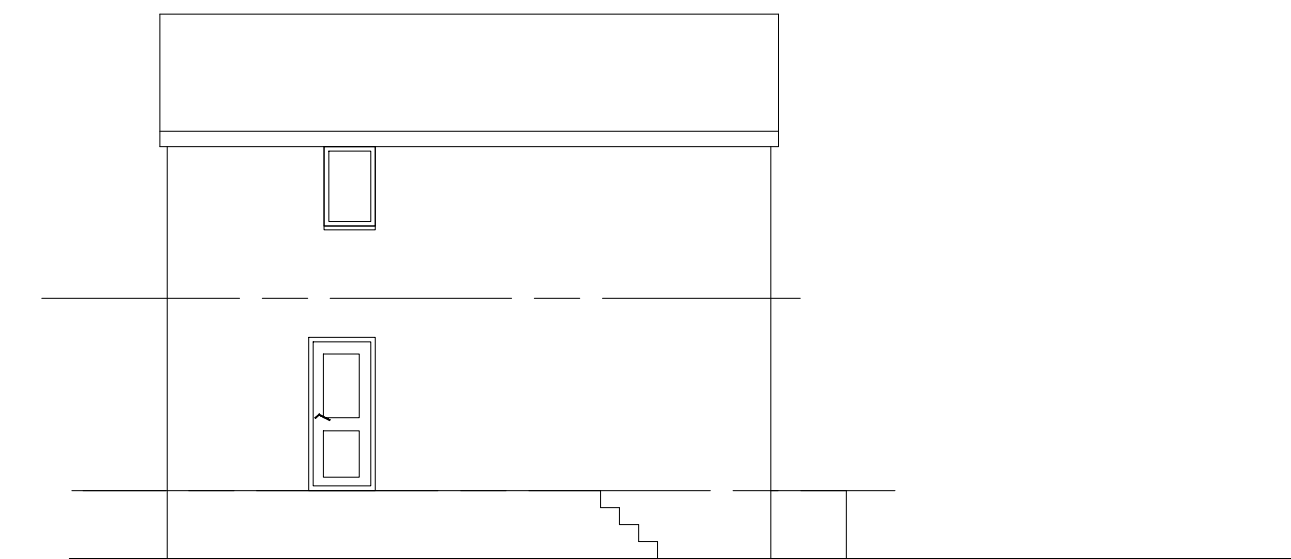


EXISTING SIDE ELEVATION
1:100

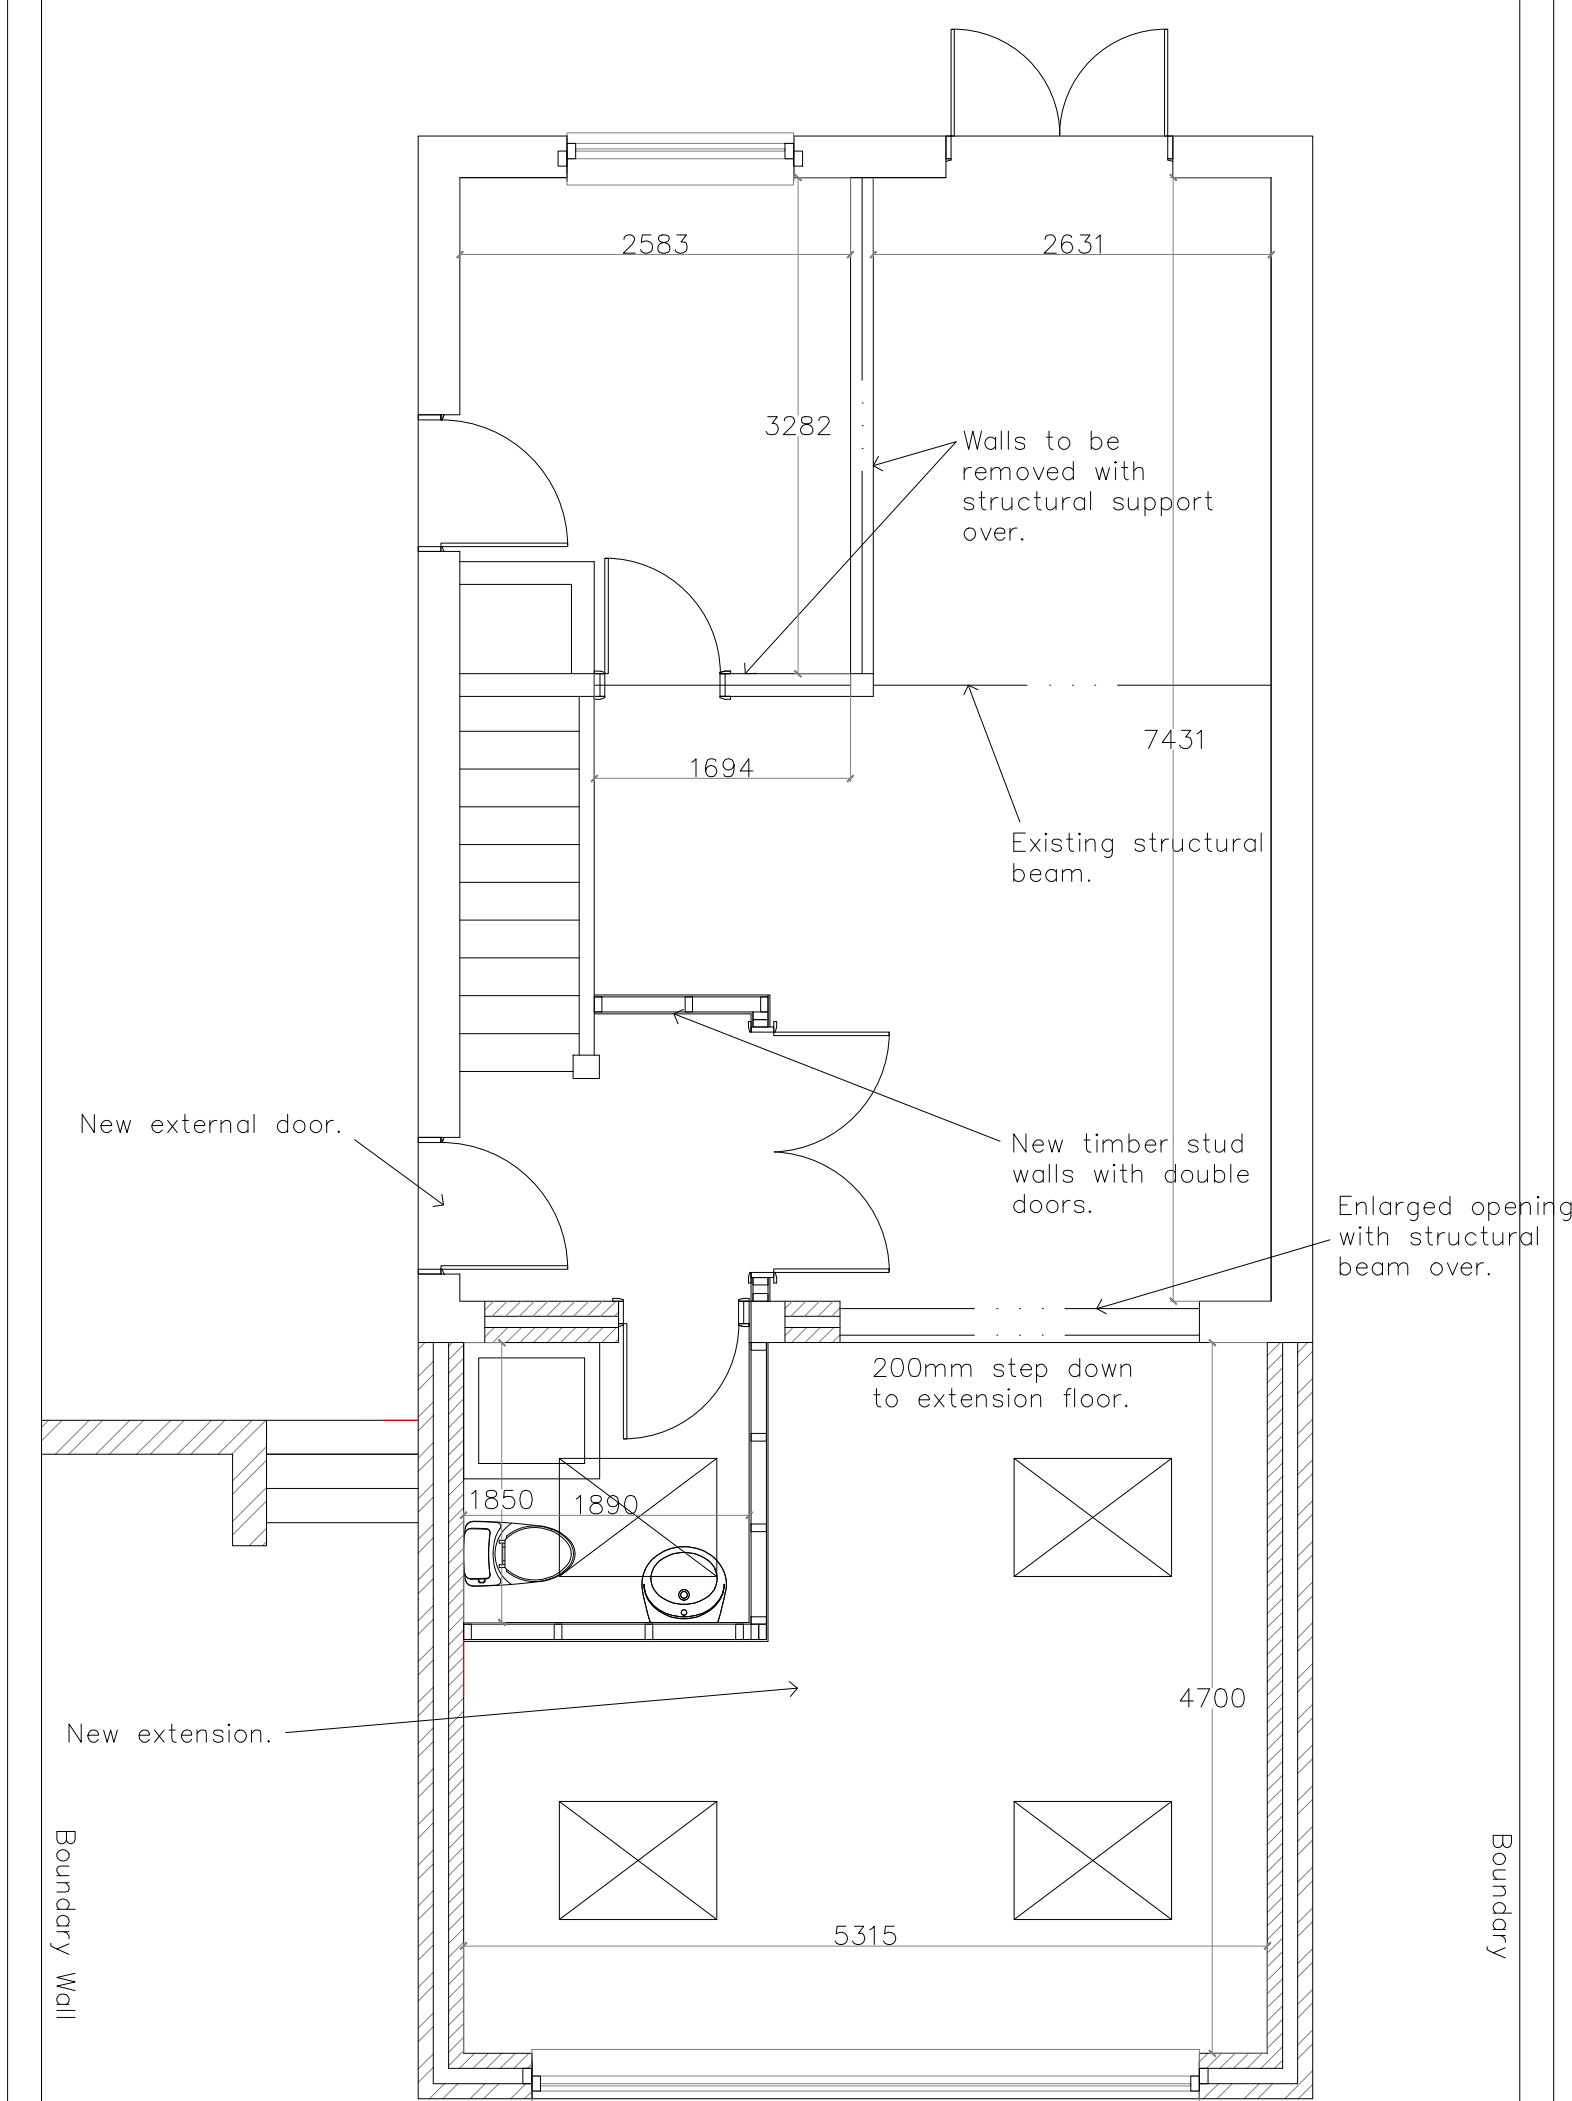

PROPOSED GROUND FLOOR PLAN
1:50

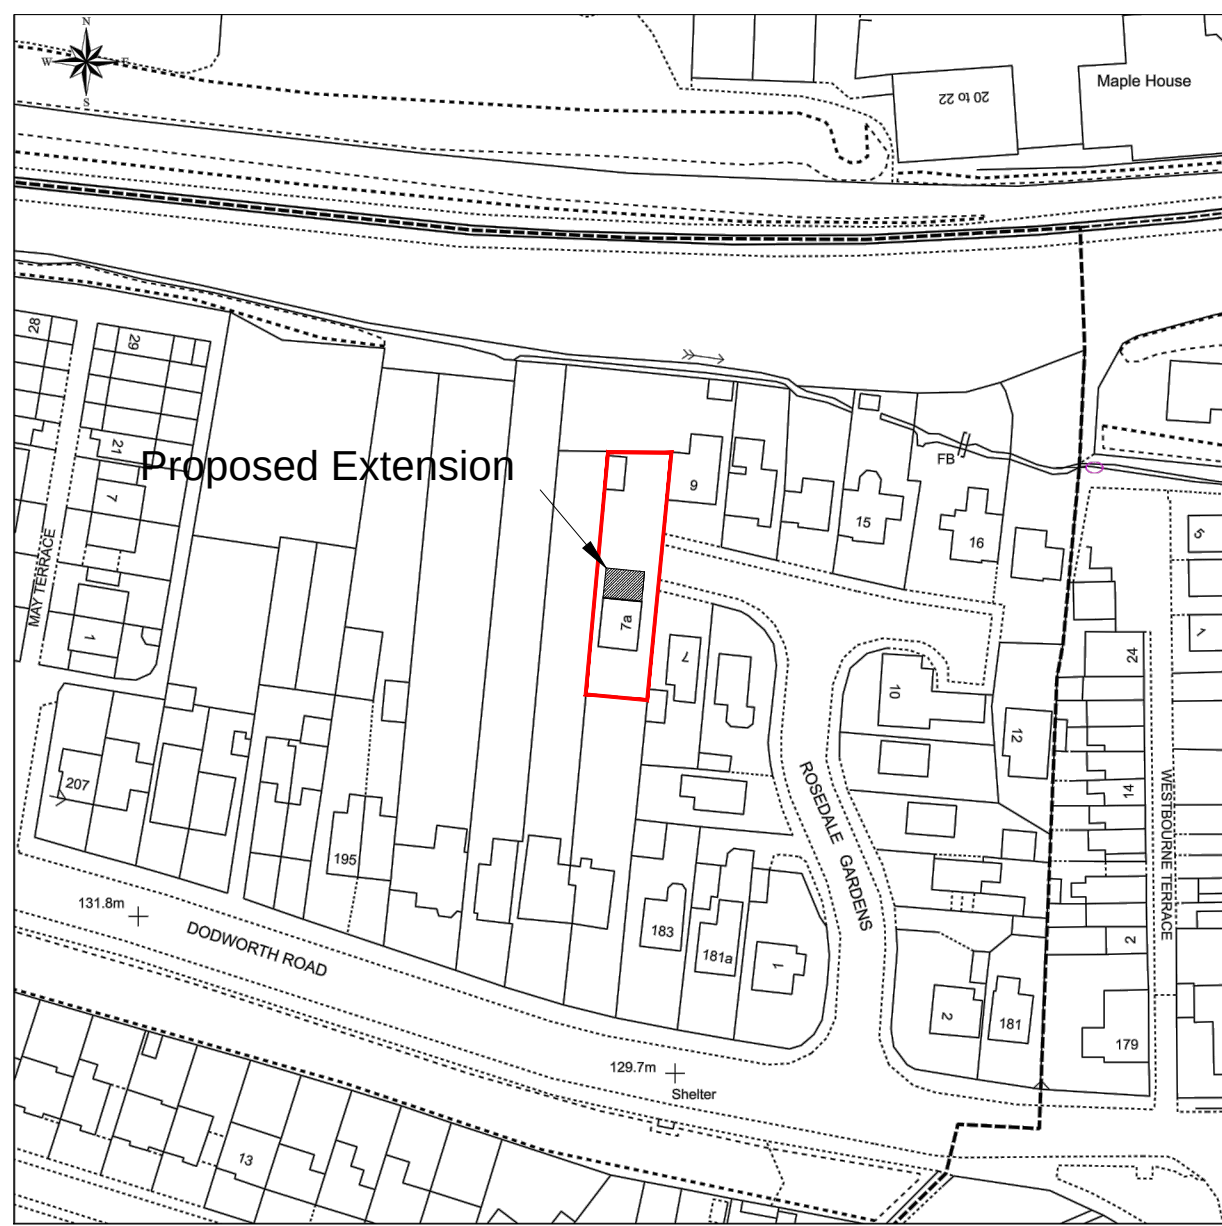

BLOCK PLAN
1:1250

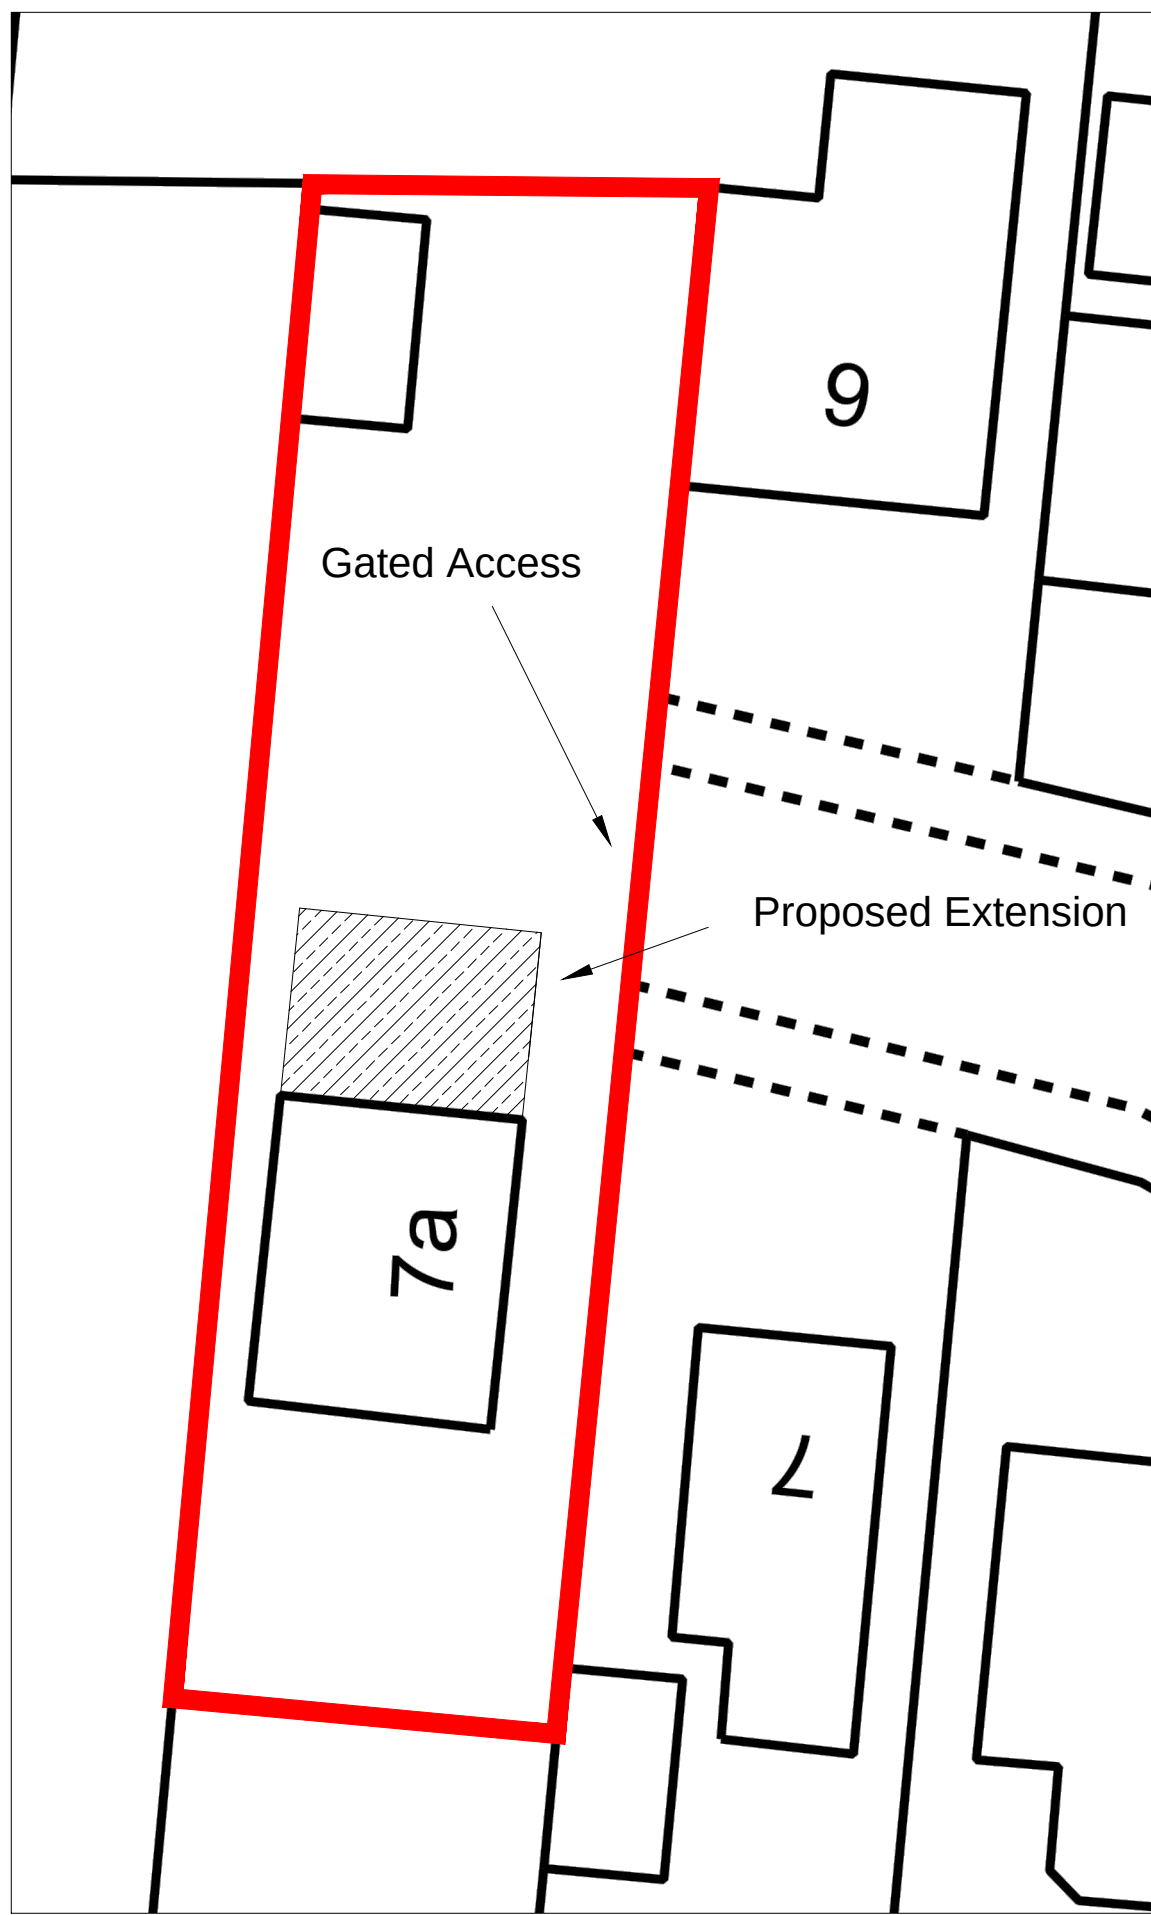

SITE PLAN
1:200

- NOTES
1. The new roof structure is to be constructed in materials to match the existing roof.
 2. New brickwork to match existing.
 3. All new windows and doors are to be UPVC to match existing.
 4. This drawing is to be read in conjunction with all other relevant drawings.
 5. ALL DIMENSIONS TO BE CHECKED ON SITE BEFORE WORK COMMENCES.
 6. Any discrepancy to be reported immediately.

Rev	Date	Comments	Init.
ARIANE DESIGN & PROJECT MANAGEMENT LTD CIVIL ENGINEERING & DEVELOPMENT CONSULTANTS 38 Goose Lane, Wickersley Rotherham, S66 1JS Tel:- 01709 549093			
Project Proposed Lounge Extension at:- 7A Rosedale Gardens Barnsley for Mr & Mrs Hunt			
Title General Arrangement Drawing			
Scale As Shown	Date 19/11/21	Job No EC67	Dwg No 01
Drawn MJW	Checked PEW		Rev