


Drawing No.	Rev No.
MLB001 -003	


DO NOT SCALE: Contractor to check all dimensions and report any omissions or errors

NOTES


Rev	Description	By	Chk	App	Date
JRB DESIGNS Ltd 1 Saville Road Cudworth Barnsley S72 8LT Tel: 01226 383542 Fax: 01226 380078 Mob: 07970 541192 Email: john@jrbdesigns.co.uk This drawing is copyright. © jrbdesigns Ltd.					
Client	MR. L BELL				
Drawing Title	PROPOSED ELEVATIONS				
Address	18 NEATHERCROFT BAURGH GREEN BARNLEY S75 1QB				
Project Title:	PROPOSED SINGLE STOREY GARAGE EXTENSION				
Purpose of Issue:	PLANNING				
Drawing Status	FIRST ISSUE				
Scale at A3 AS SHOWN	Drawn By JRB	Date 10/11/2016			
Checked By	Date 10/11/2016	Approved By	Date 10/11/2016	Revision	
Project No. MLB001	Drawing No. 003		Revision -		
APPROVAL ☒ INFORMATION ☐ TENDER ☐ CONTRACT ☐ CONSTRUCTION ☐					

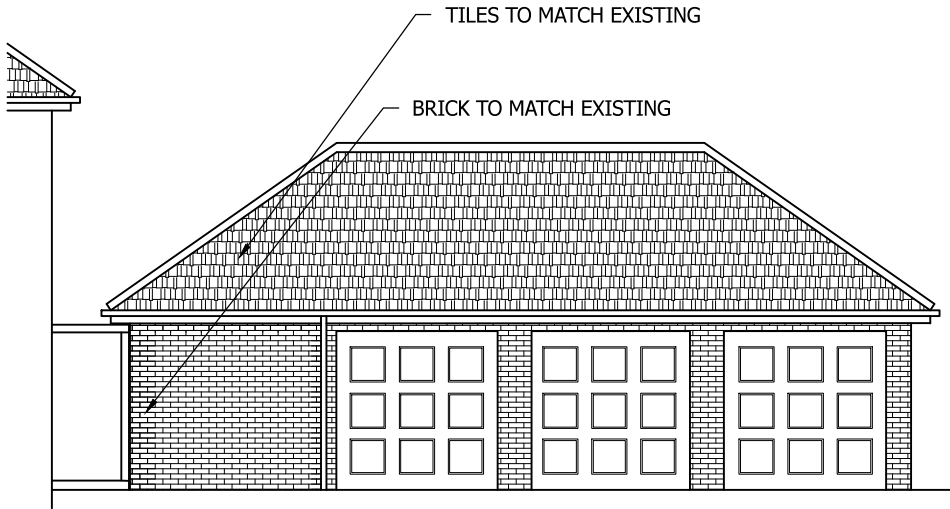

PROPOSED FRONT ELEVATION
SCALE 1:100 AT A3

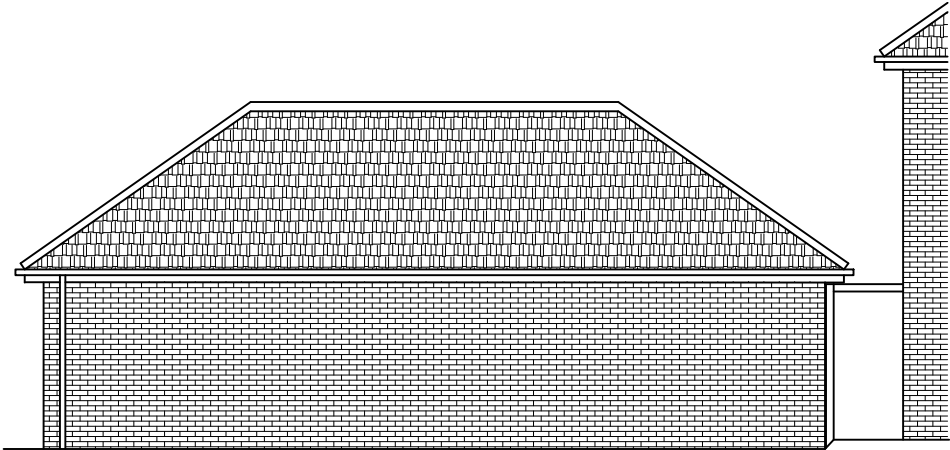

PROPOSED REAR ELEVATION
SCALE 1:100 AT A3

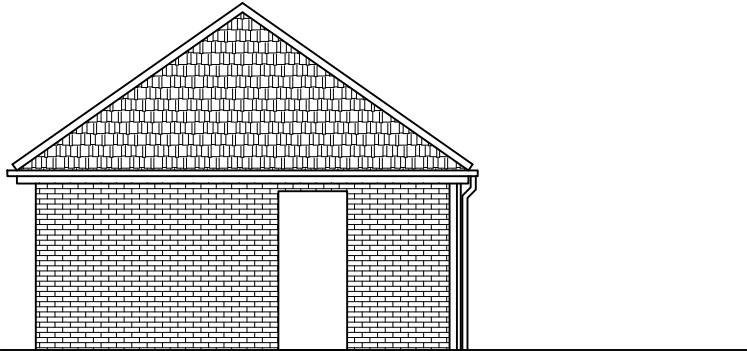

PROPOSED END ELEVATION
SCALE 1:100 AT A3