



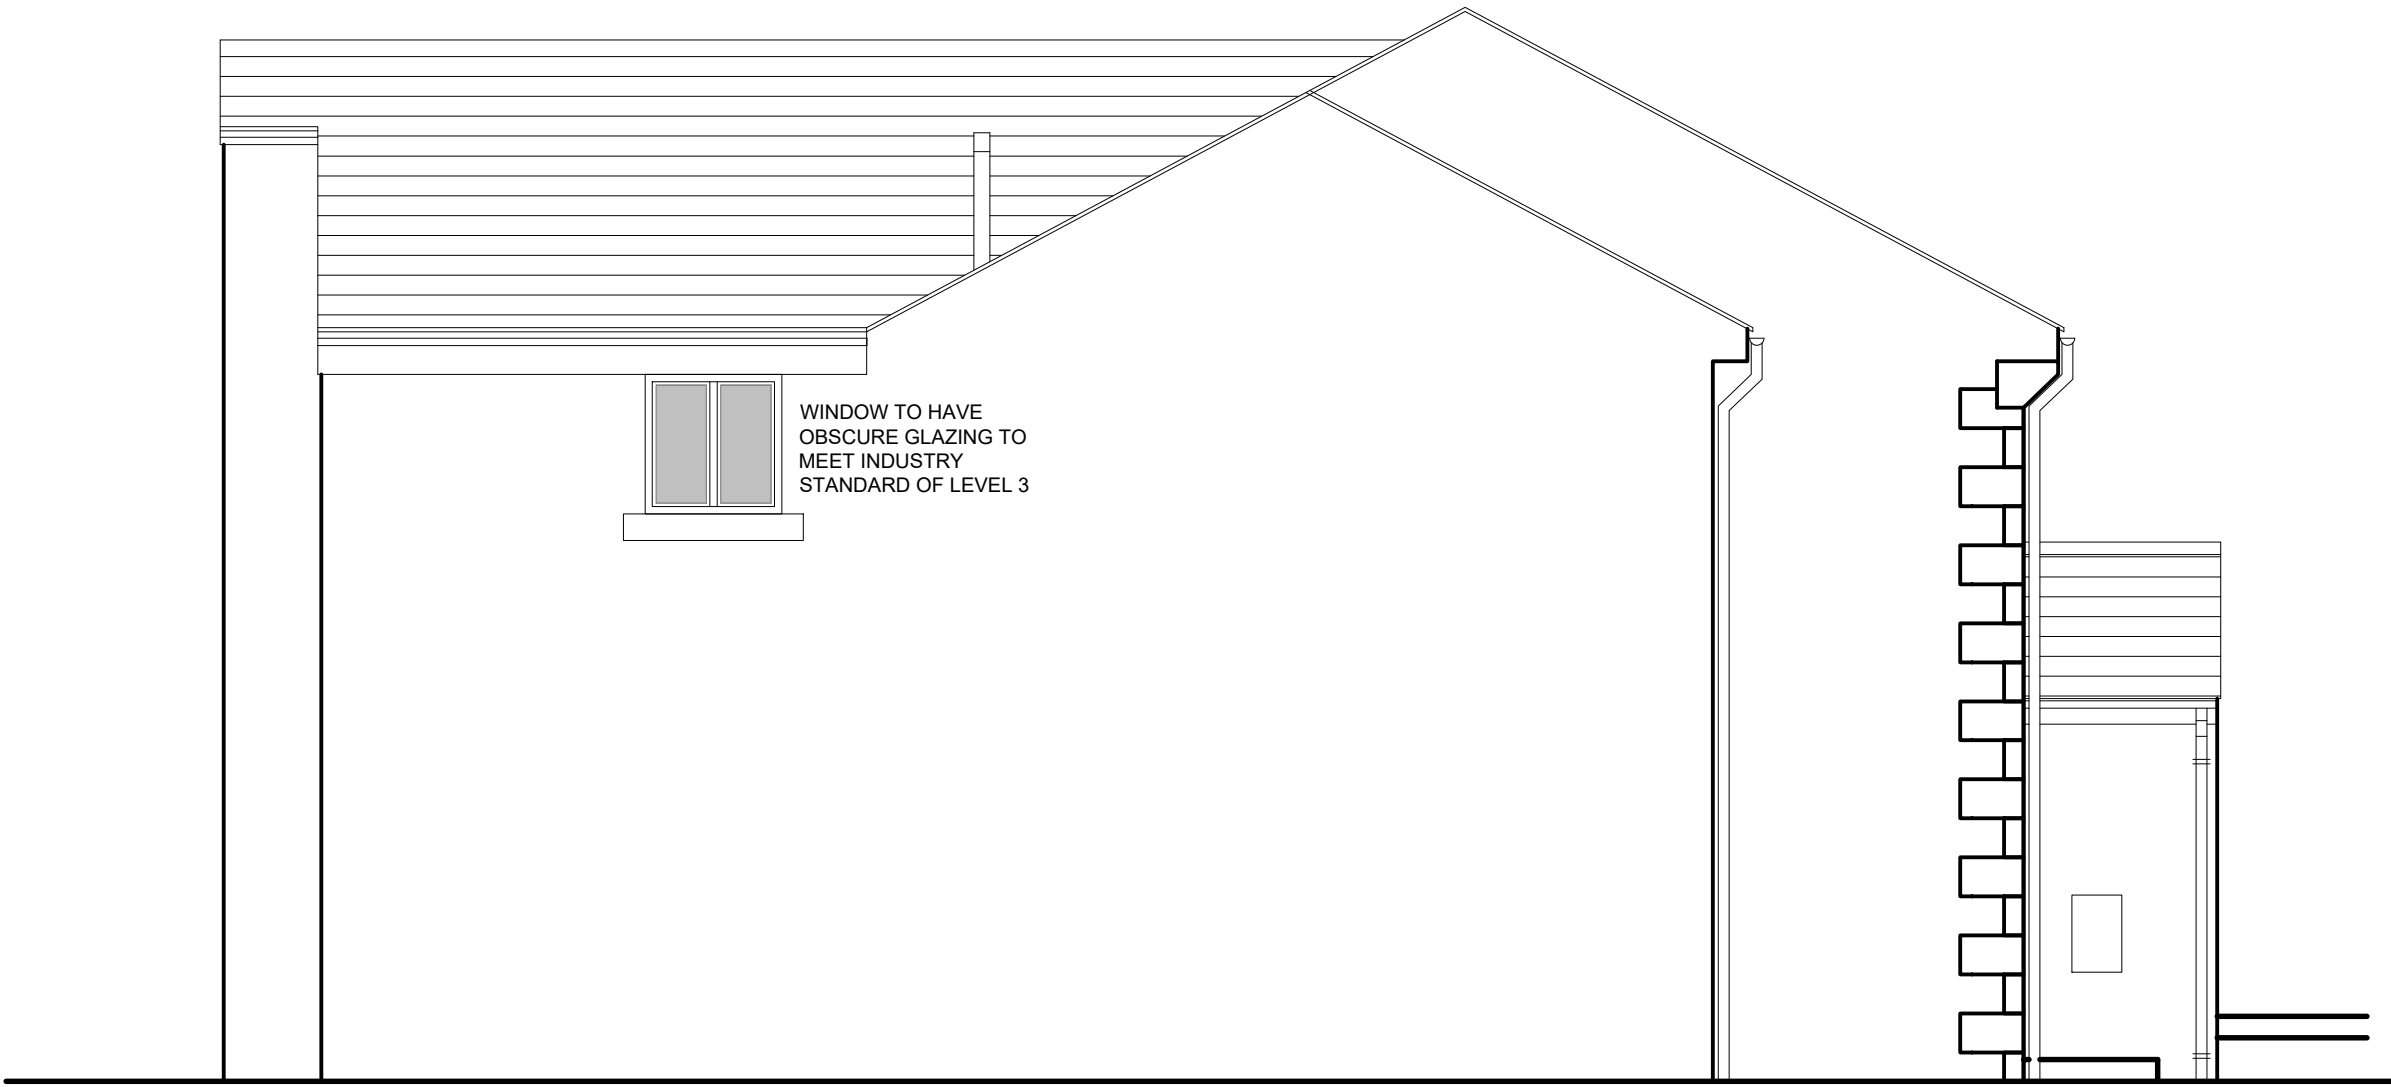

PROPOSED SIDE ELEVATION
Scale 1:50

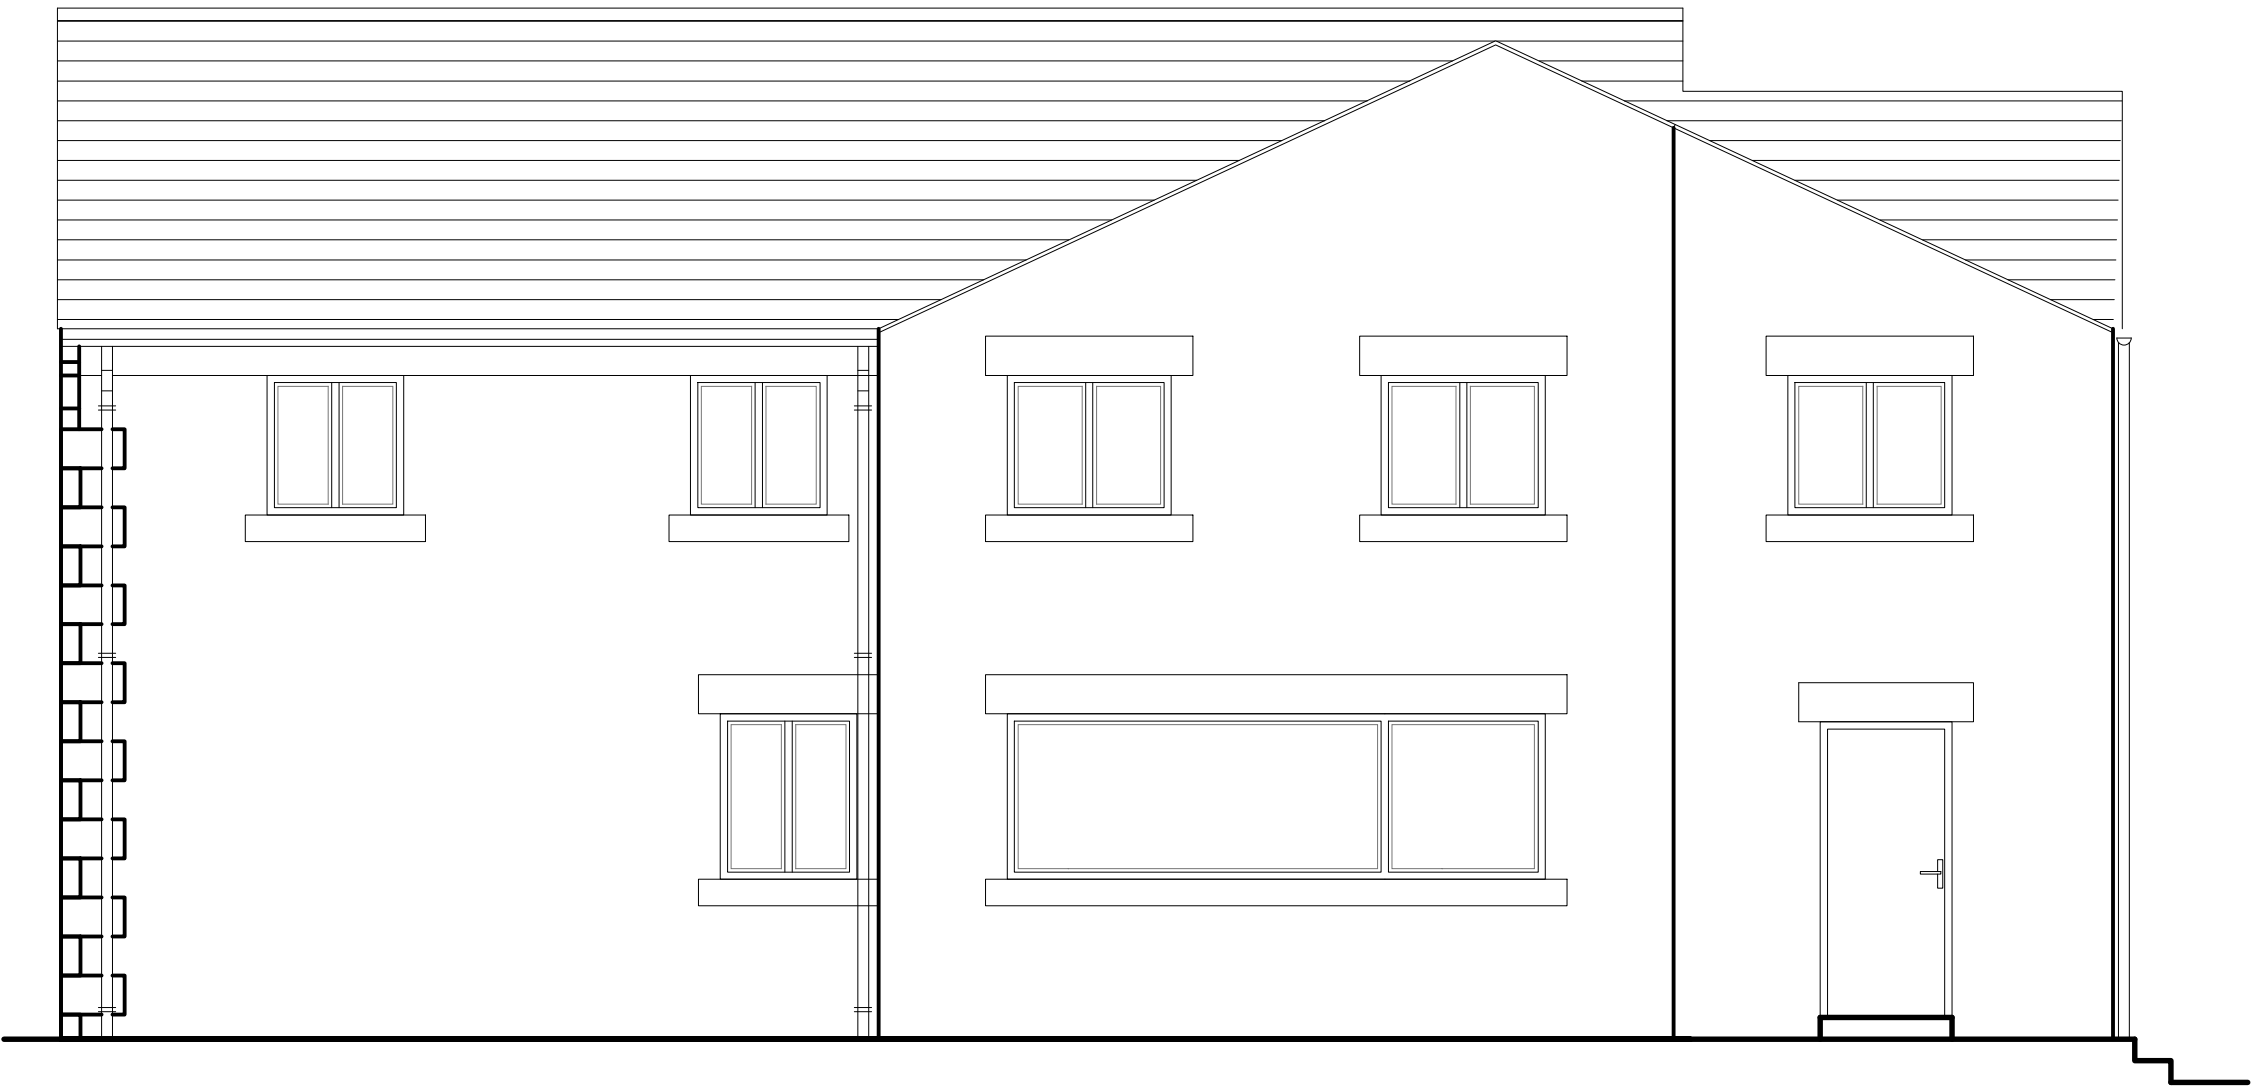

PROPOSED FRONT ELEVATION
Scale 1:50



PROPOSED REAR ELEVATION
Scale 1:50



PROPOSED SIDE ELEVATION
Scale 1:50

Rev.	Amendment	Date
A	Note added regarding obscure glazing	18.06.19
DRAWING STATUS		
PRELIMINARY ☐		
FOR APPROVAL ☐		
FOR CONSTRUCTION ☐		
AS BUILT ☐		
TENDER ☐		
JUST ARCHITECTURE		
Design & Development to the limits you set. Tel: -07879 298051		
PROJECT	3 THE OLD SMITHY HOYLAND RD HOYLAND BARNESLEY S74 0PB	
DRAWING TITLE	PROPOSED ELEVATIONS	
DRAWING No.	598/PL/04	REVISION A
SCALE A1 1:50	SCALE A3 1:100	DATE 01-04-2019
PLANNING		