



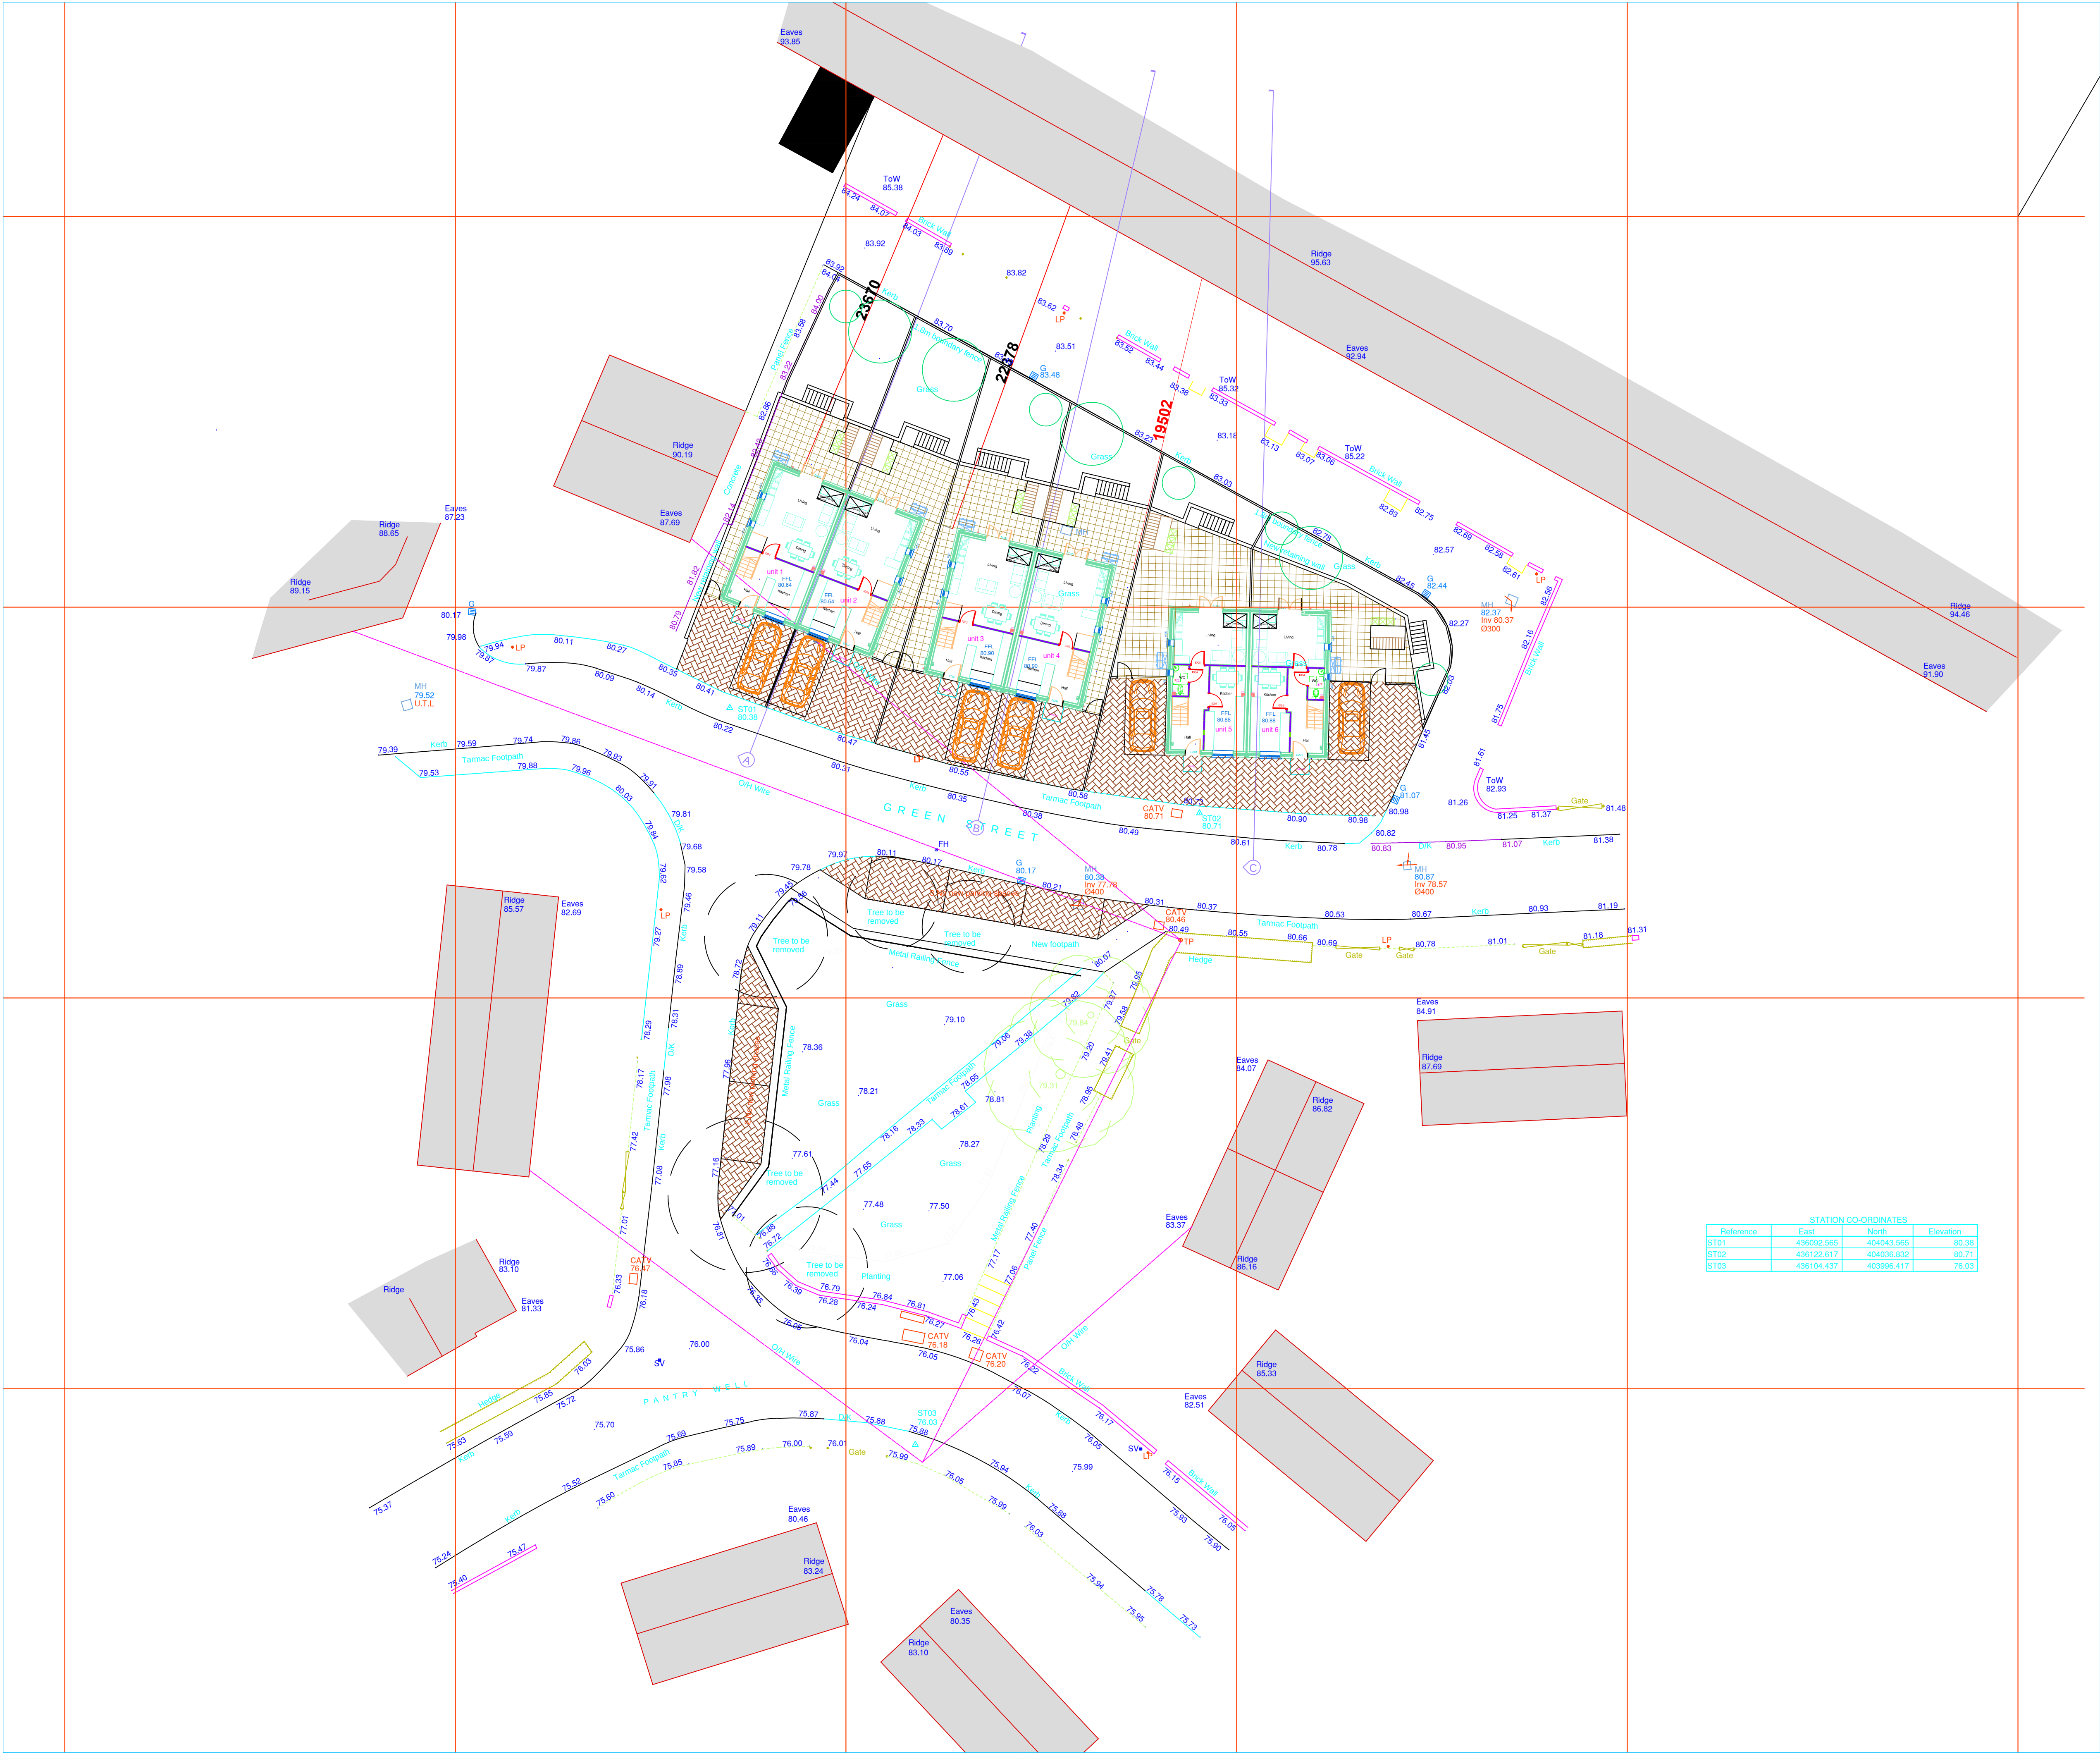

File Path: G:\Design and Procurement Design and QS\Berneslai Homes\07-11-14-1-1122 Green Street Worsborough\Drawings\Architect\02_Drawings\Proposed plans 0.dwg ; Saved: 13 February 2014 12:36:23, By: Hopperstad, Philip

KEY PLAN

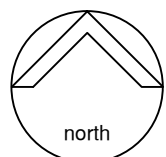

NOTES:

This drawing is produced for use in this project only and may not be used for any other purpose. NPS Property Consultants Ltd accept no liability for the use of this drawing other than the purpose for which it was intended in connection with this project as recorded on the title block fields 'Purpose for Issue' and 'File Status Code'.

This drawing may not be reproduced in any form without prior written agreement.

Do not scale from the drawing, use written dimensions only.

REVISED BY:		DATE:		CHECKED BY:		DATE:	
SCALE BAR							
PURPOSE OF ISSUE							
FILE STATUS CODE							
© COPYRIGHT NPS GROUP							A1
Ordnance Survey mapping reproduced by permission of & Controller of HM Stationery Office Crown Copyright. Ordnance Survey Licence No: 100022264							
		NPS Property Consultants Ltd GATEWAY PLAZA SACKVILLE STREET, BARNSELY SOUTH YORKSHIRE, S70 9GG TELE: 01228 774605 FAX: 01228 774399 EMAIL: barneslai@nps.co.uk Head Office: Lancaster House, 16 Central Avenue, St Andrews Business Park, Newcastle, NE1 0BH. Tel: 01663 750000 Fax: 01663 750001 Other Office locations can be found on our website: www.nps.co.uk					
Property Design and Management Services							
CLIENT Berneslai Homes							
PROJECT Residential Development Green Street Worsborough							
TITLE Proposed site plan							
SCALES 1:200		DATE Jan 2014		DRAWN PHepp		CHECKED	
FILE / DRAWING NAME		ZONE		LEVEL		TYPE	
PROJECT NR 17-14-1-1122		-		-		XX X	
UNIQUE NR 003		REV CODE		UNIQUE NR 003		REV CODE	

Date Plotted: 13 February 2014 16:11:34