



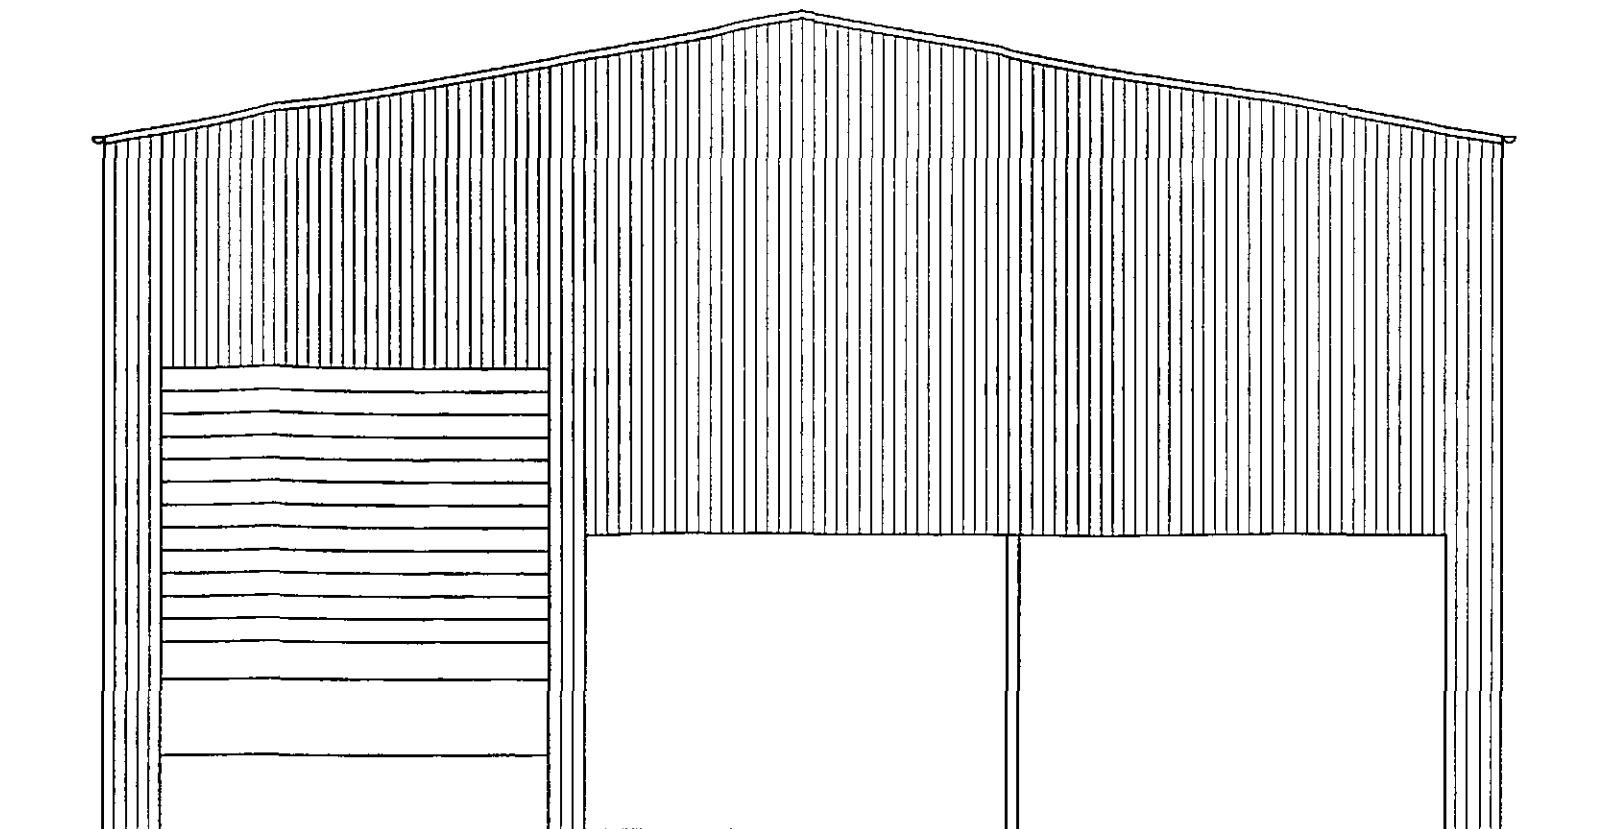

Existing Elevation To Road (B6273)

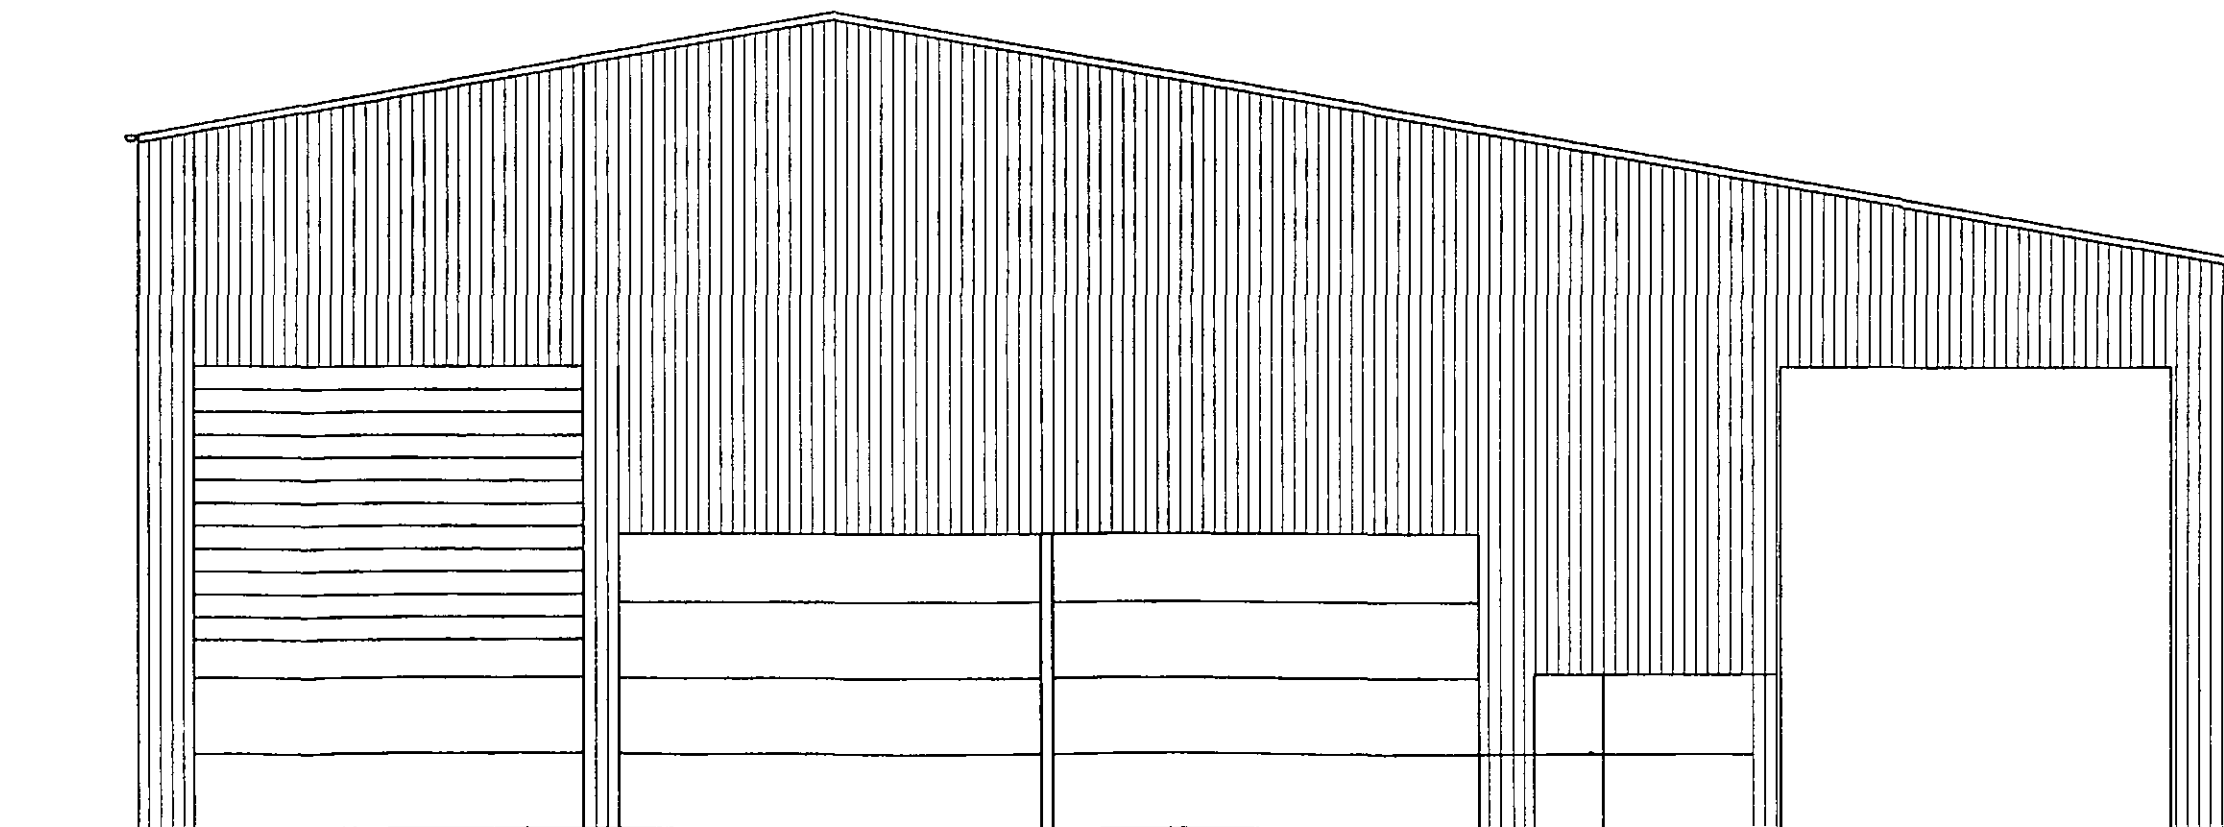

Proposed Elevation To Road (B6273)

Date 18 : 12 : 2012


Scale 1 : 100

Client
J. Roberts & Son
Ringstone Hill Farm
Brierley Common
Barnsley S72 9HF


PROPOSAL
Extension To Existing Wood Store

Revisions
Date

M. Whyke MRICS
9 Witham Court
Higham
Barnsley
S75 1PX
Tel. 01226 386190

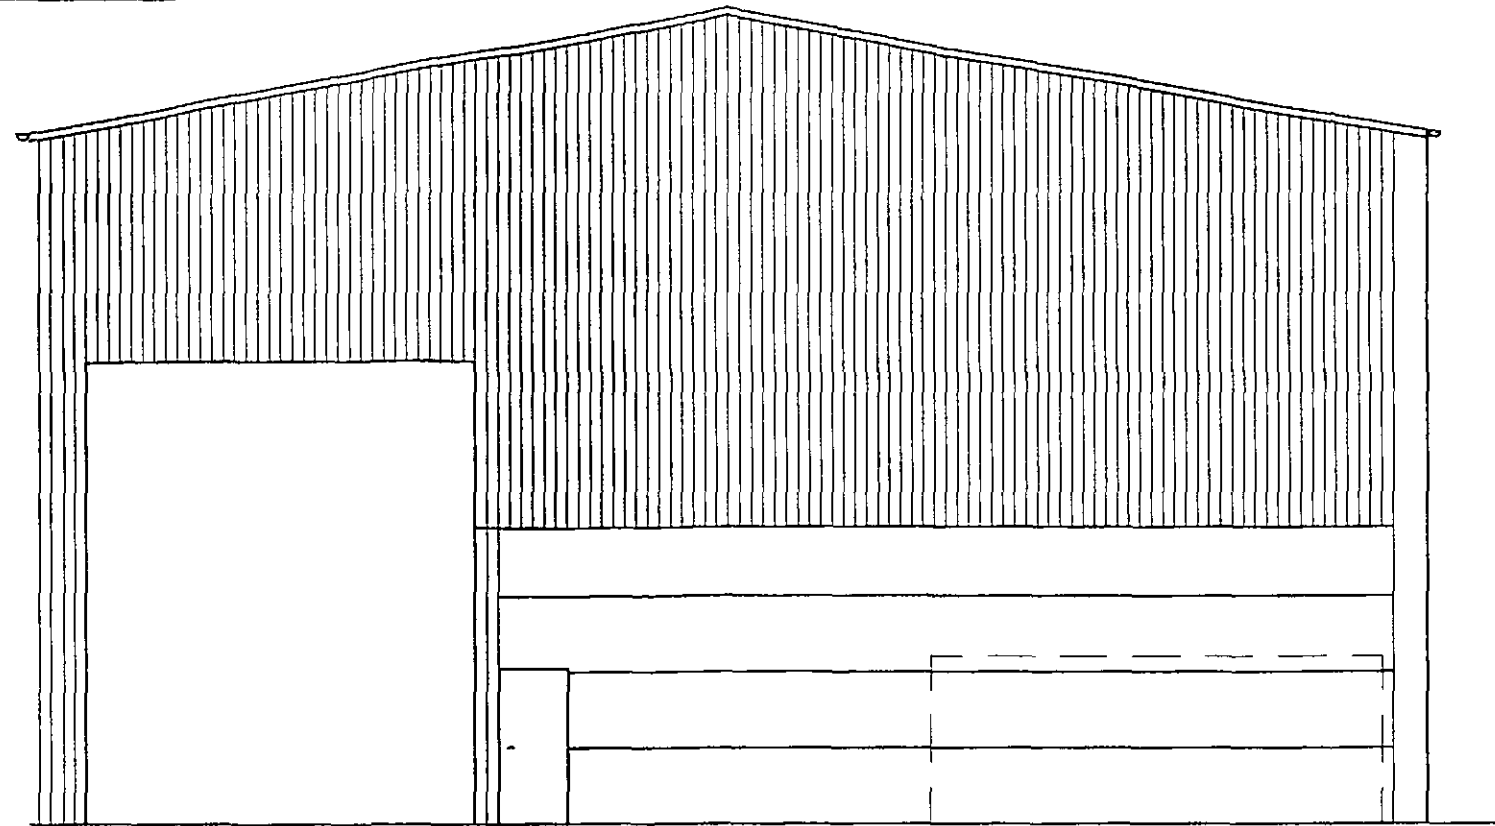

Existing Rear Elevation

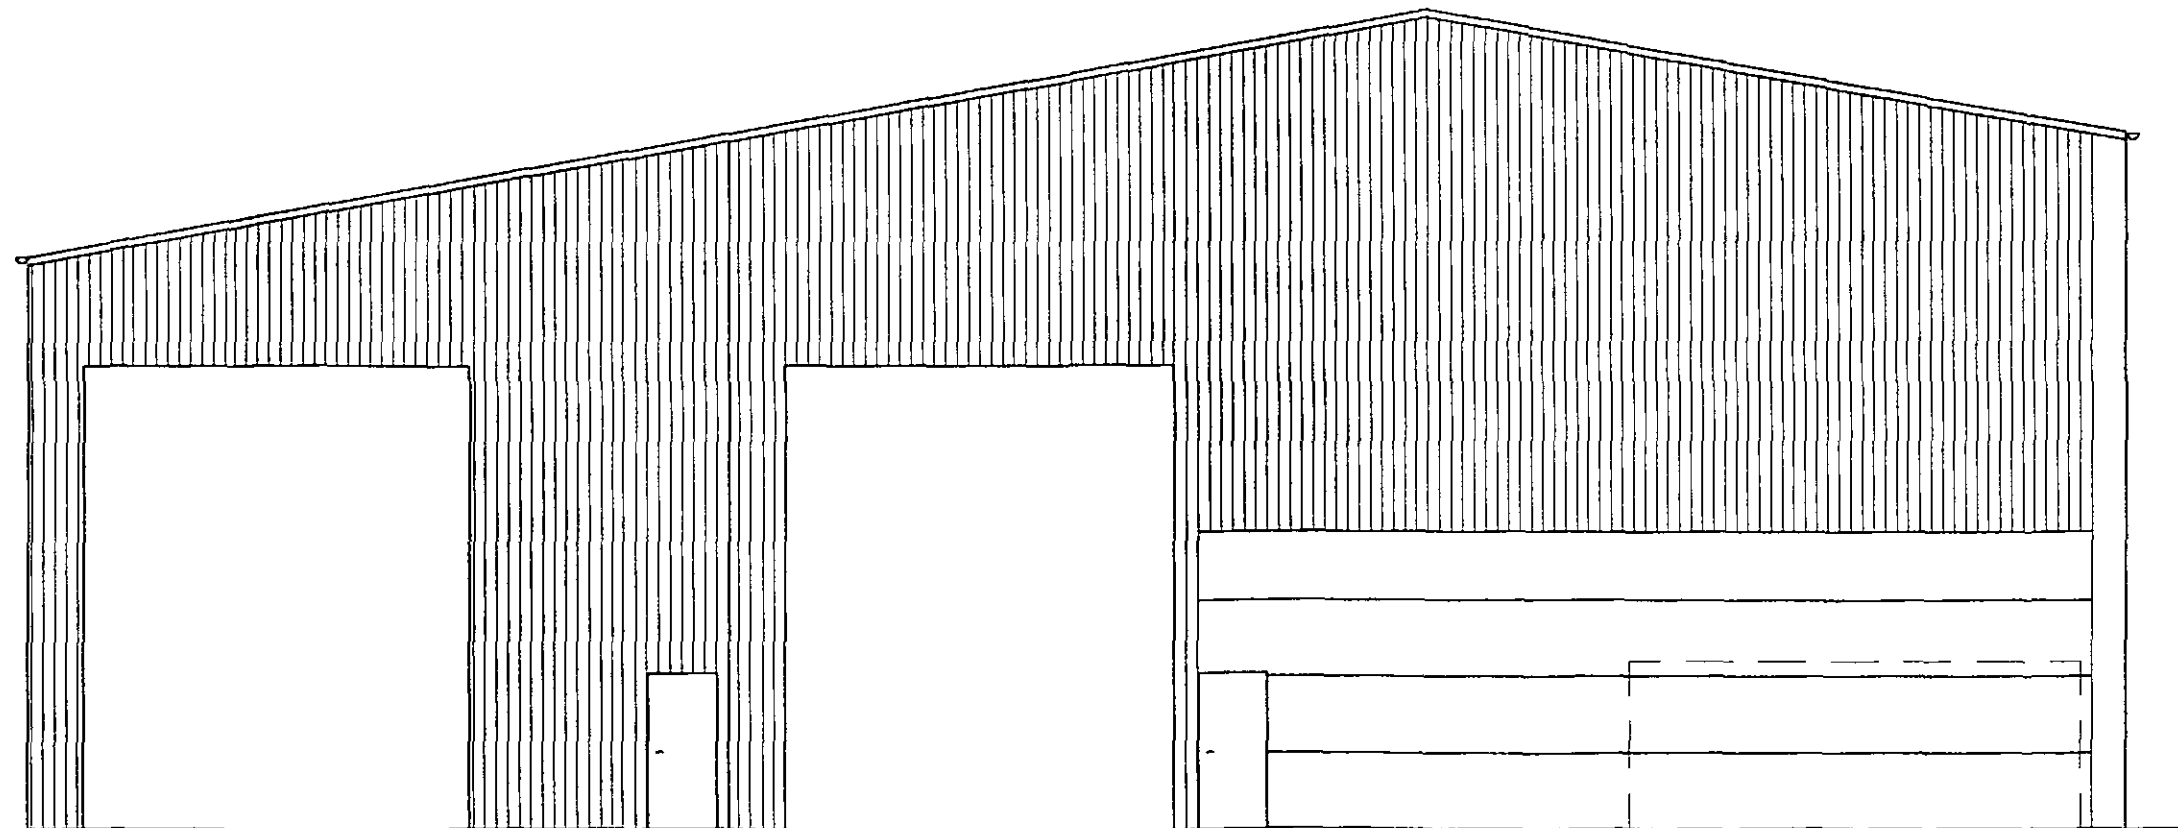

Proposed Rear Elevation

Date 18 : 12 : 2012

Scale 1 : 100

Client

J. Roberts & Son
Ringstone Hill Farm
Brierley Common
Barnsley S72 9HF


PROPOSAL

Extension To Existing Wood Store

Revisions


Date

M. Whyke MRICS
9 Witham Court
Higham
Barnsley
S75 1PX
Tel. 01226 386190

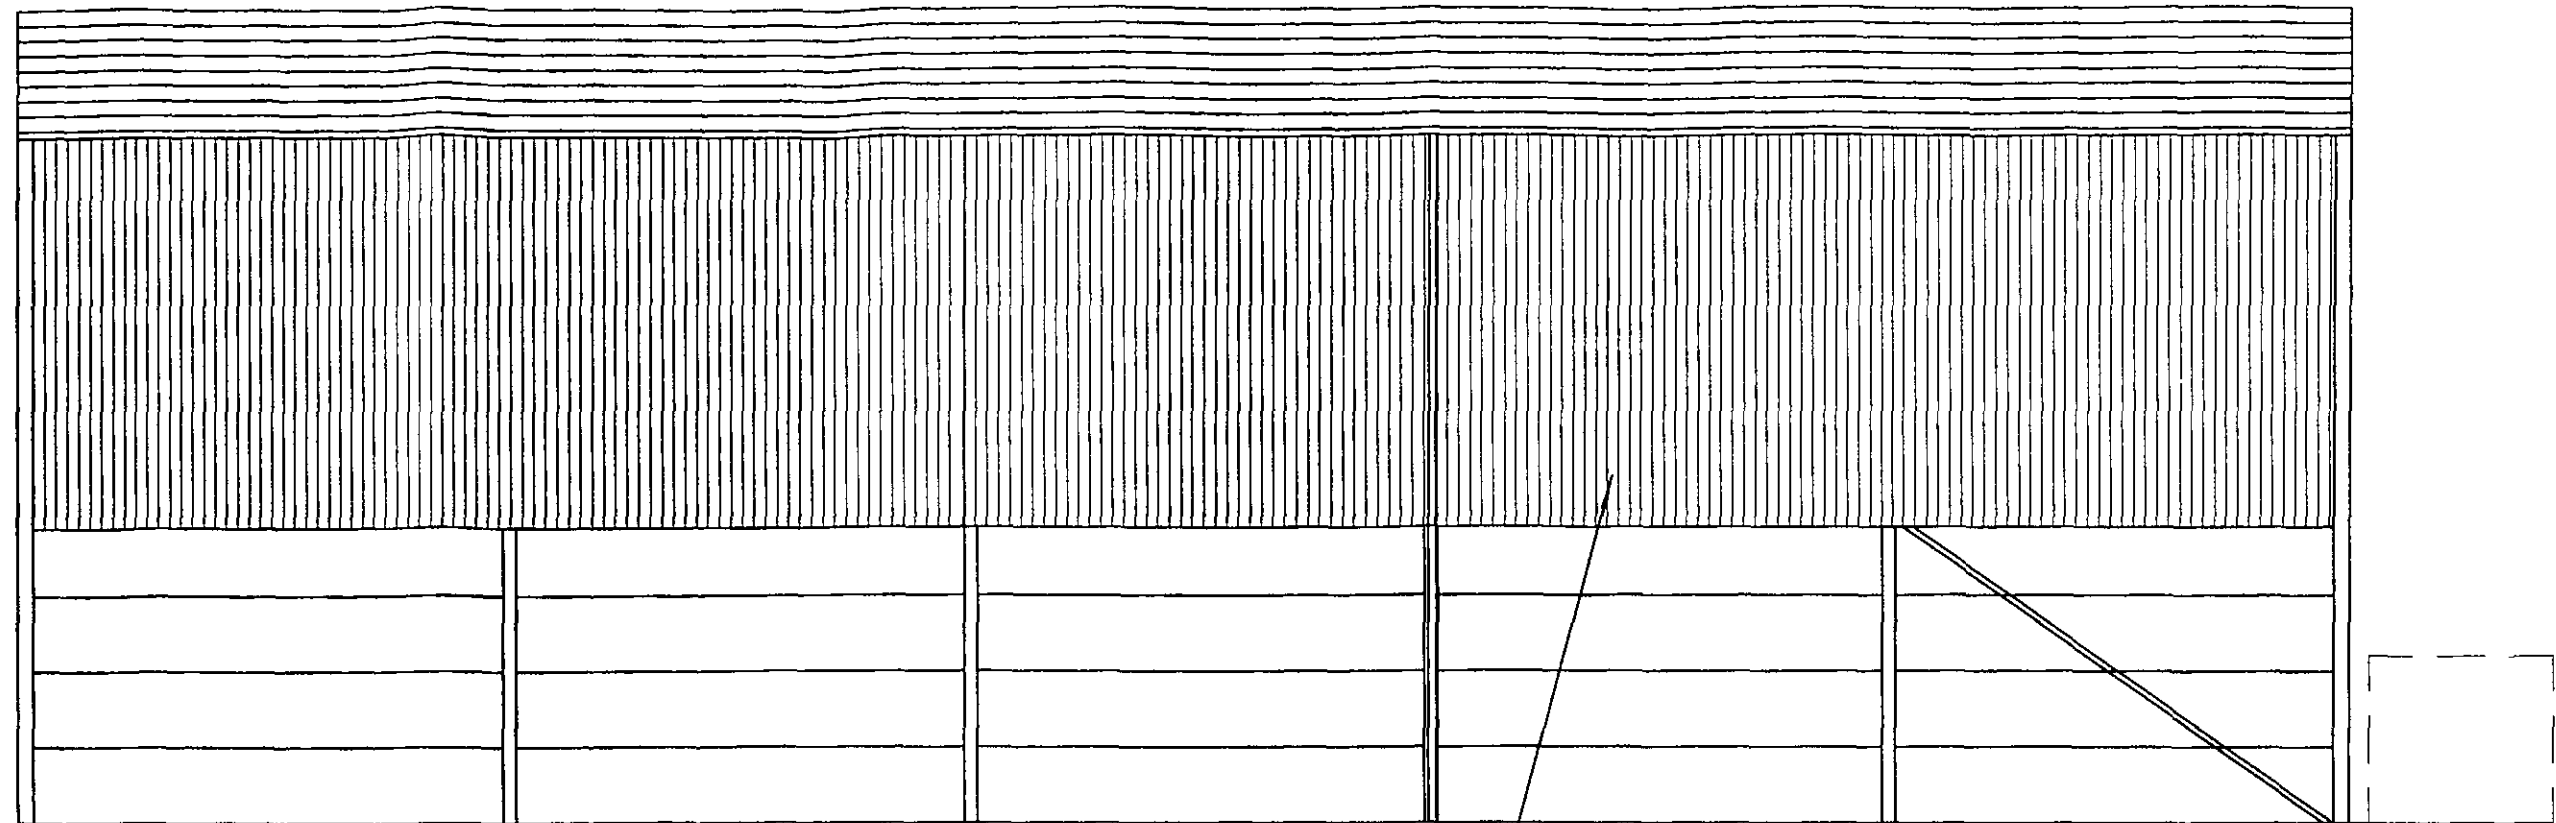

Existing Side Elevation

existing sheets removed & reused on side elevation

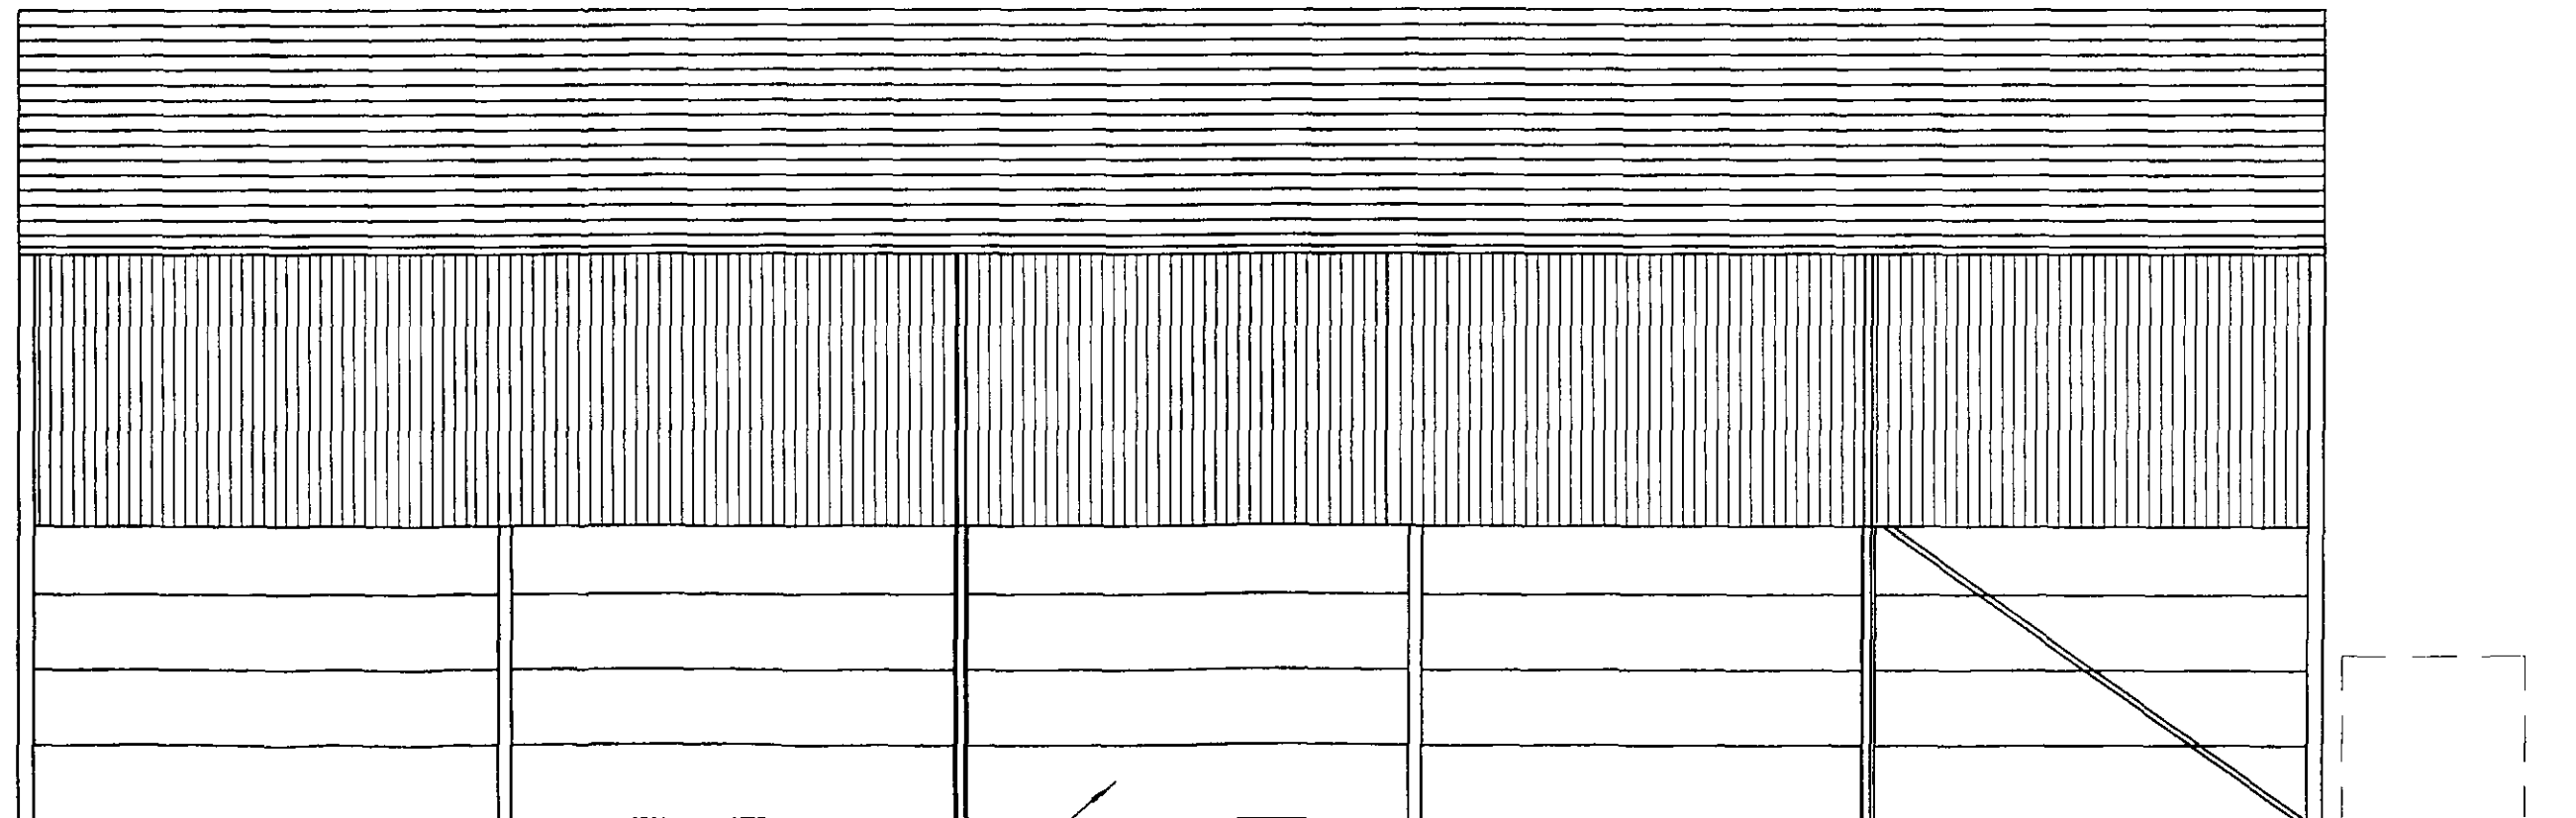

Proposed Side Elevation

concrete panels as existing building

Date 18 : 12 : 2012

Client
J. Roberts & Son
Ringstone Hill Farm
Brierley Common
Barnsley S72 9HF

PROPOSAL
Extension To Existing Wood Store

Revisions
Date

M. Whyke MRICS
9 Witham Court
Higham
Barnsley
S75 1PX
Tel. 01226 386190

Scale 1 : 100

*rainwater take to soakaways
min. 5 metres from any building*

outline of weigh bridge

Store

Existing Plan

Date 18 : 12 : 2012

Client
J. Roberts & Son
Ringstone Hill Farm
Brierley Common
Barnsley S72 9HF

PROPOSAL
Extension To Existing Wood Store

Revisions
Date

M. Whyke MRICS
9 Witham Court
Higham
Barnsley
S75 1PX
Tel. 01226 386190

Scale 1 : 100

rainwater taken to surface water drain

Note

*These Plans are for Planning Approval
only & are not working drawings
for building construction and
design see manufacturers details*

Store

Store

Proposed Plan

Date 18 : 12 : 2012

Client

J. Roberts & Son
Ringstone Hill Farm
Brierley Common
Barnsley S72 9HF

PROPOSAL

Extension To Existing Wood Store

Revisions

Date

M. Whyke MRICS
9 Witham Court
Higham
Barnsley
S75 1PX
Tel. 01226 386190

Scale 1 : 100