



GROUND FLOOR PLAN AS PROPOSED

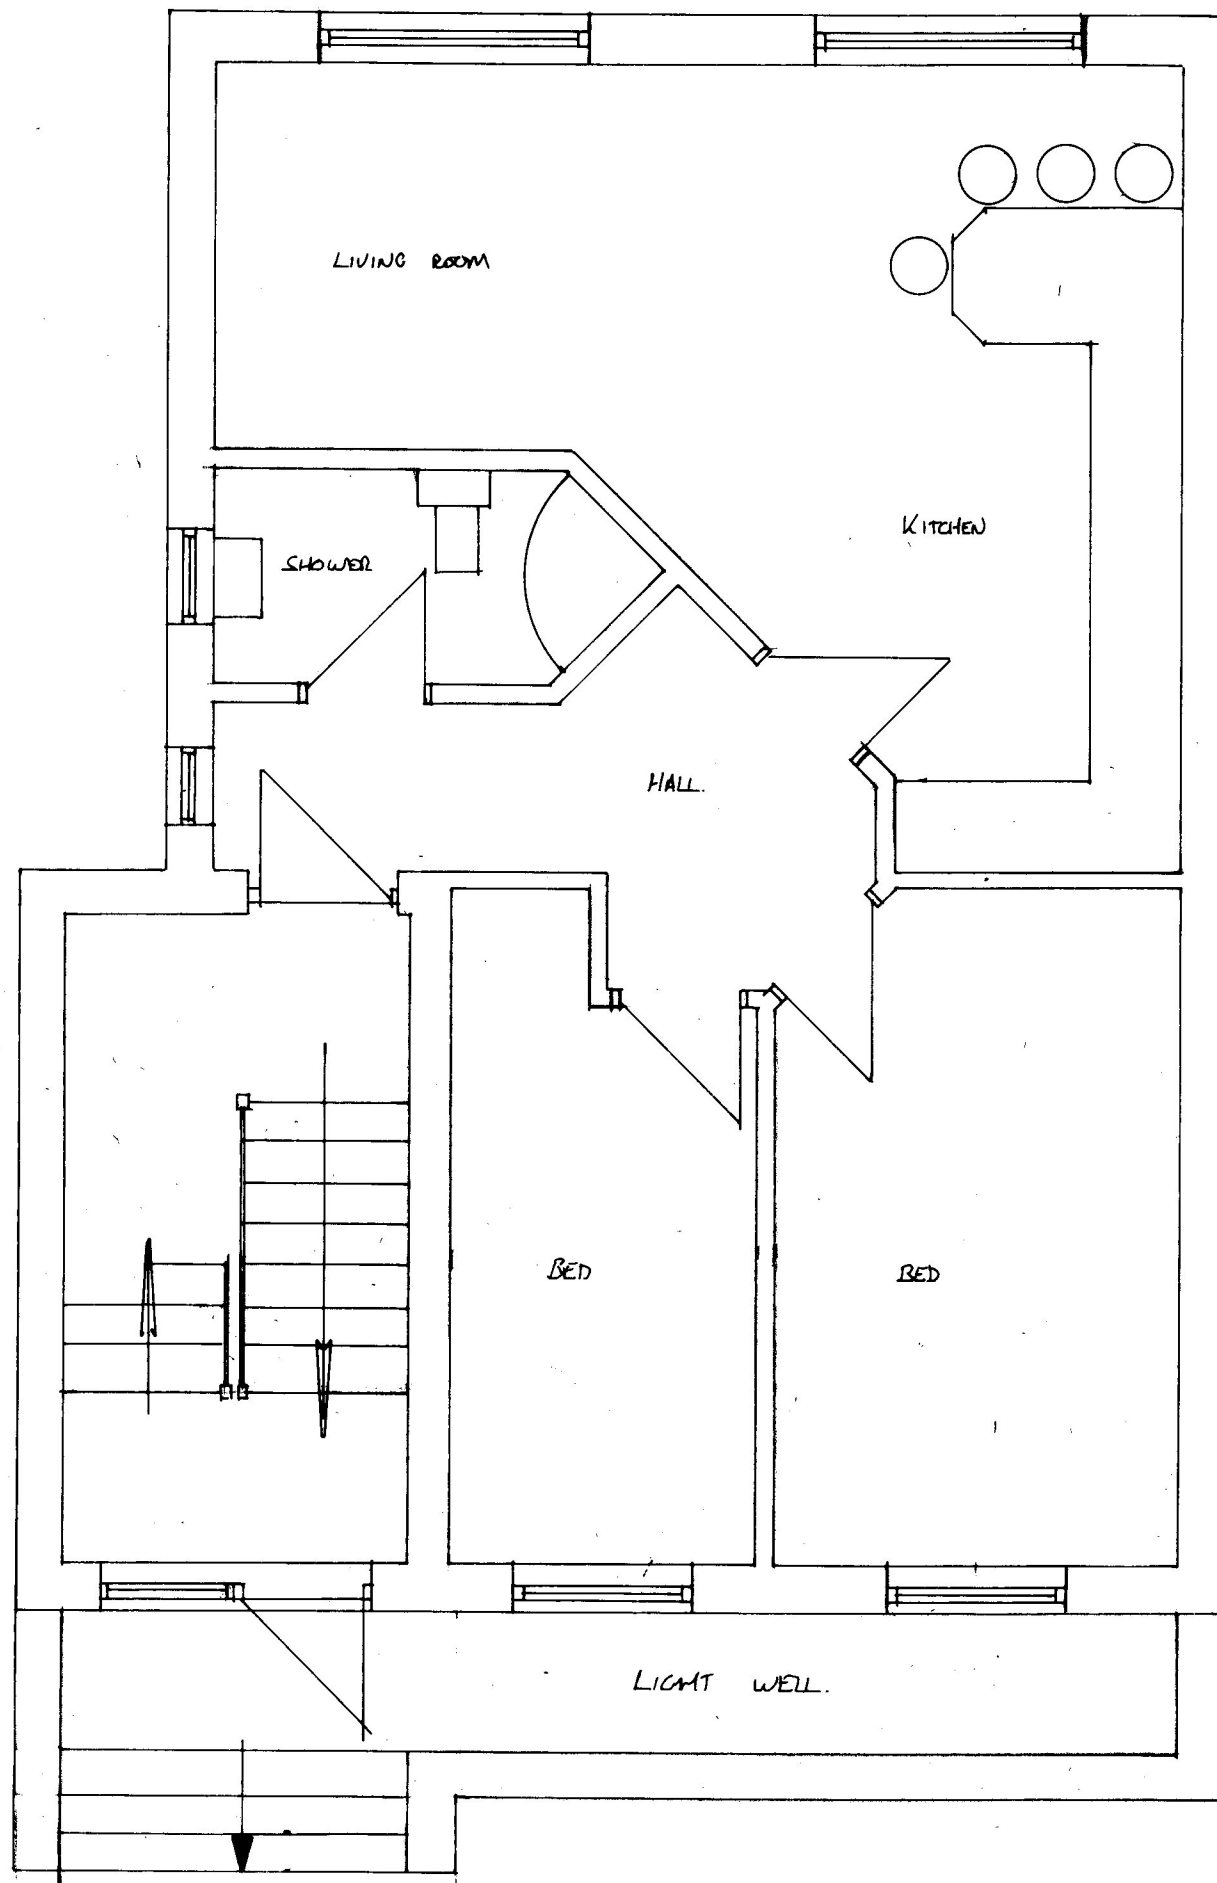

FIRST FLOOR PLAN AS PROPOSED

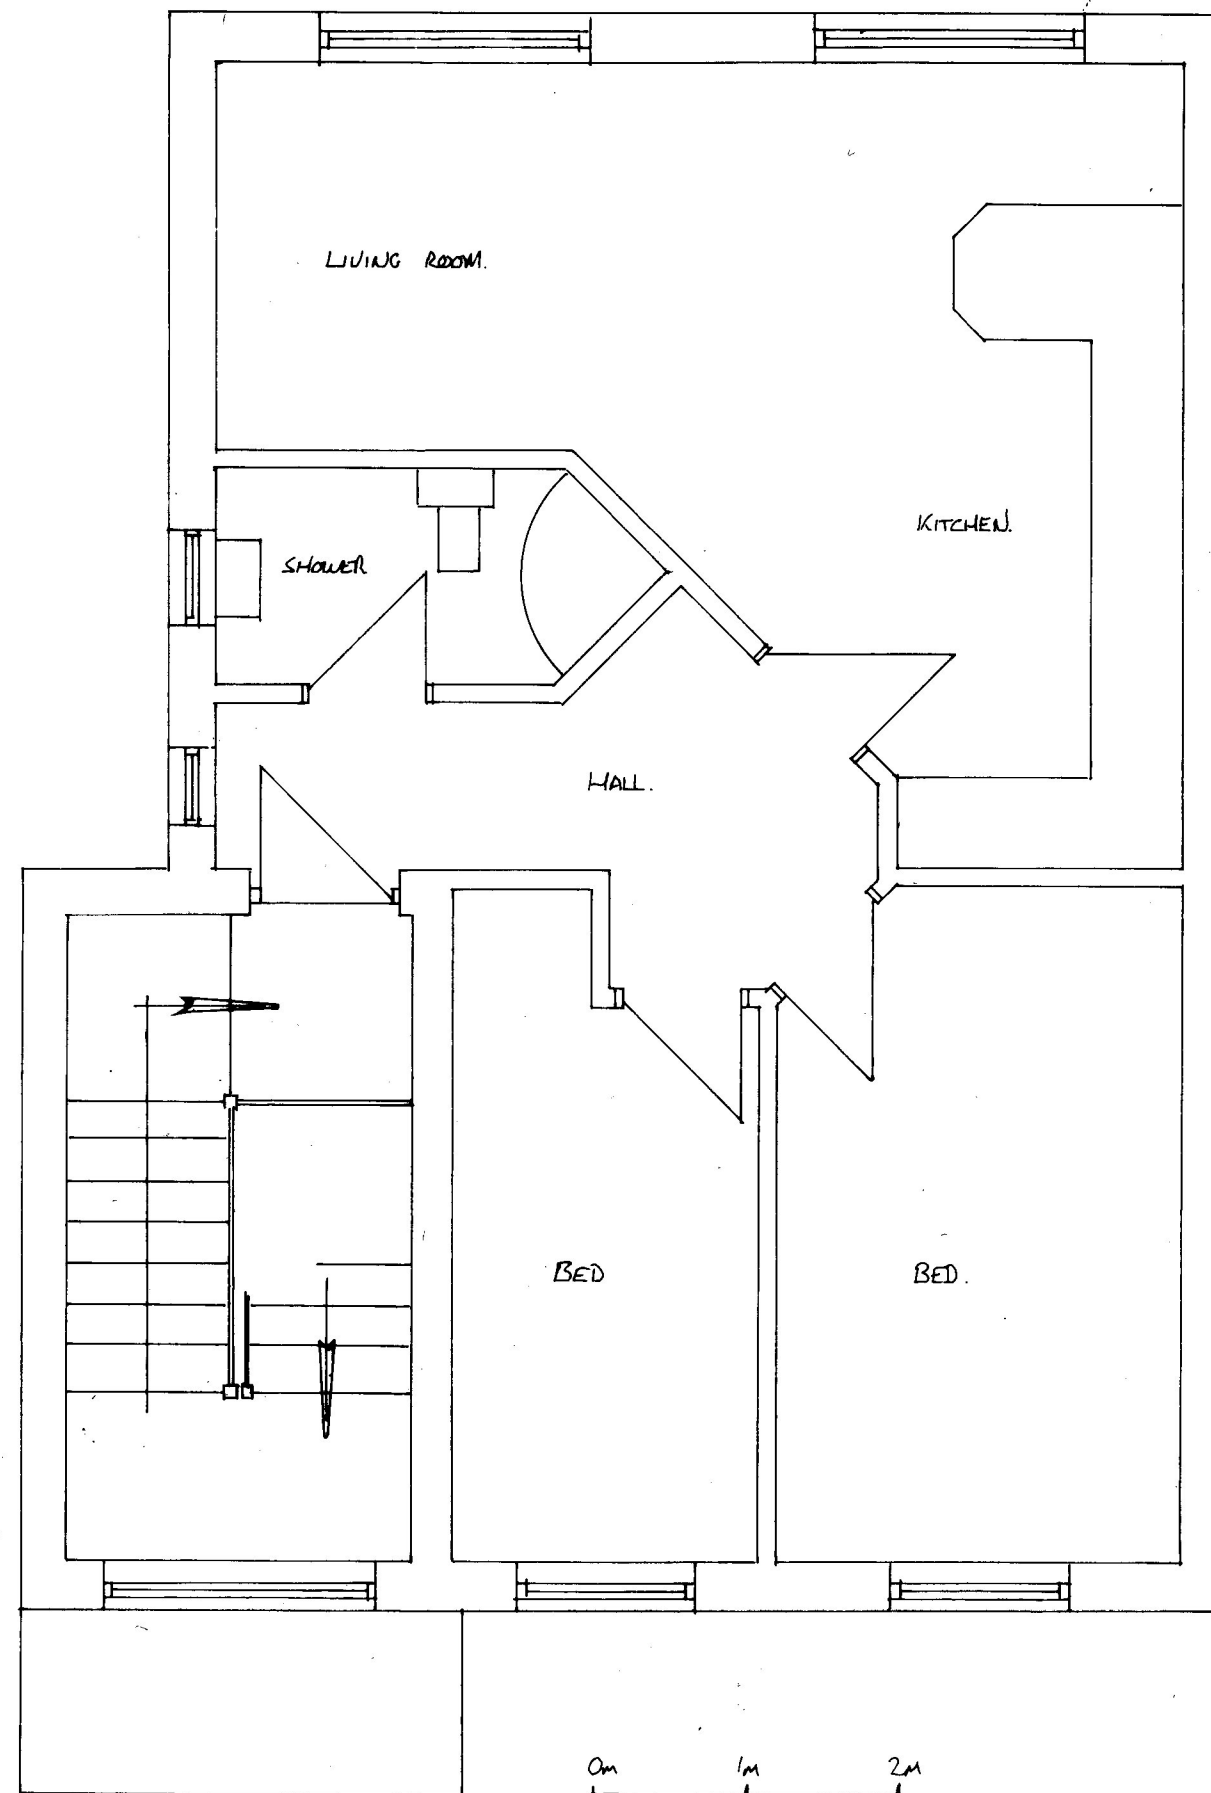

GCP
ARCHITECTURAL
DESIGN AND
PLANNING
CONSULTANT

CROSSLANDS,
 33 SUMMERVALE,
 HOLMFIRTH, HD9
 7AG.
 TEL. 01484 686412
 MOBILE. 07971
 834366
 EMAIL.

gregcross@sky.com
 This drawing together with the
 design it illustrates is copyright
 and may only be reproduced with
 the consent of GCP. Check all
 dimensions on site.

Client: D Greasley & B Weldon.
 21 Banksome Avenue,
 Barnsley,
 S70 6HX.

Site : Ex Depot,
 Ketton Walk,
 Barnsley,
 S75 2NB.

PLANS AS PROPOSED

Drawing Ref: DG/01
 Scale: 1:50, 1:100
 Date: March 2014
 Author: GC
 Revisions: