

Notes:

PLANNING DRAWINGS - THIS DRAWING SHOULD NOT BE USED FOR ANY OTHER PURPOSES THAN THAT SPECIFIED HERE

COPYRIGHT - THIS DRAWING MAY NOT BE REPRODUCED OR MODIFIED IN WHOLE OR PART BY ANY PERSON OR ORGANISATION WITHOUT THE ARCHITECTS CONSENT. ISUING COPIES TO THIRD PARTIES MAY NOT BE DONE WITHOUT THE ARCHITECTS CONSENT

Revision: --

Revision List:

0 5m

EXISTING MATERIALS
Roof - Concrete tiles
Walls - Reclaimed stone
Dormer Walls - PVCu cladding boards


Project/ Client: 17 Hall Farm Grove / Shaw

Drawing Title: Elevations - EXISTING


Drawing Number: 2155/TP/004

Scale at A3: 1:100

Date: Feb 23

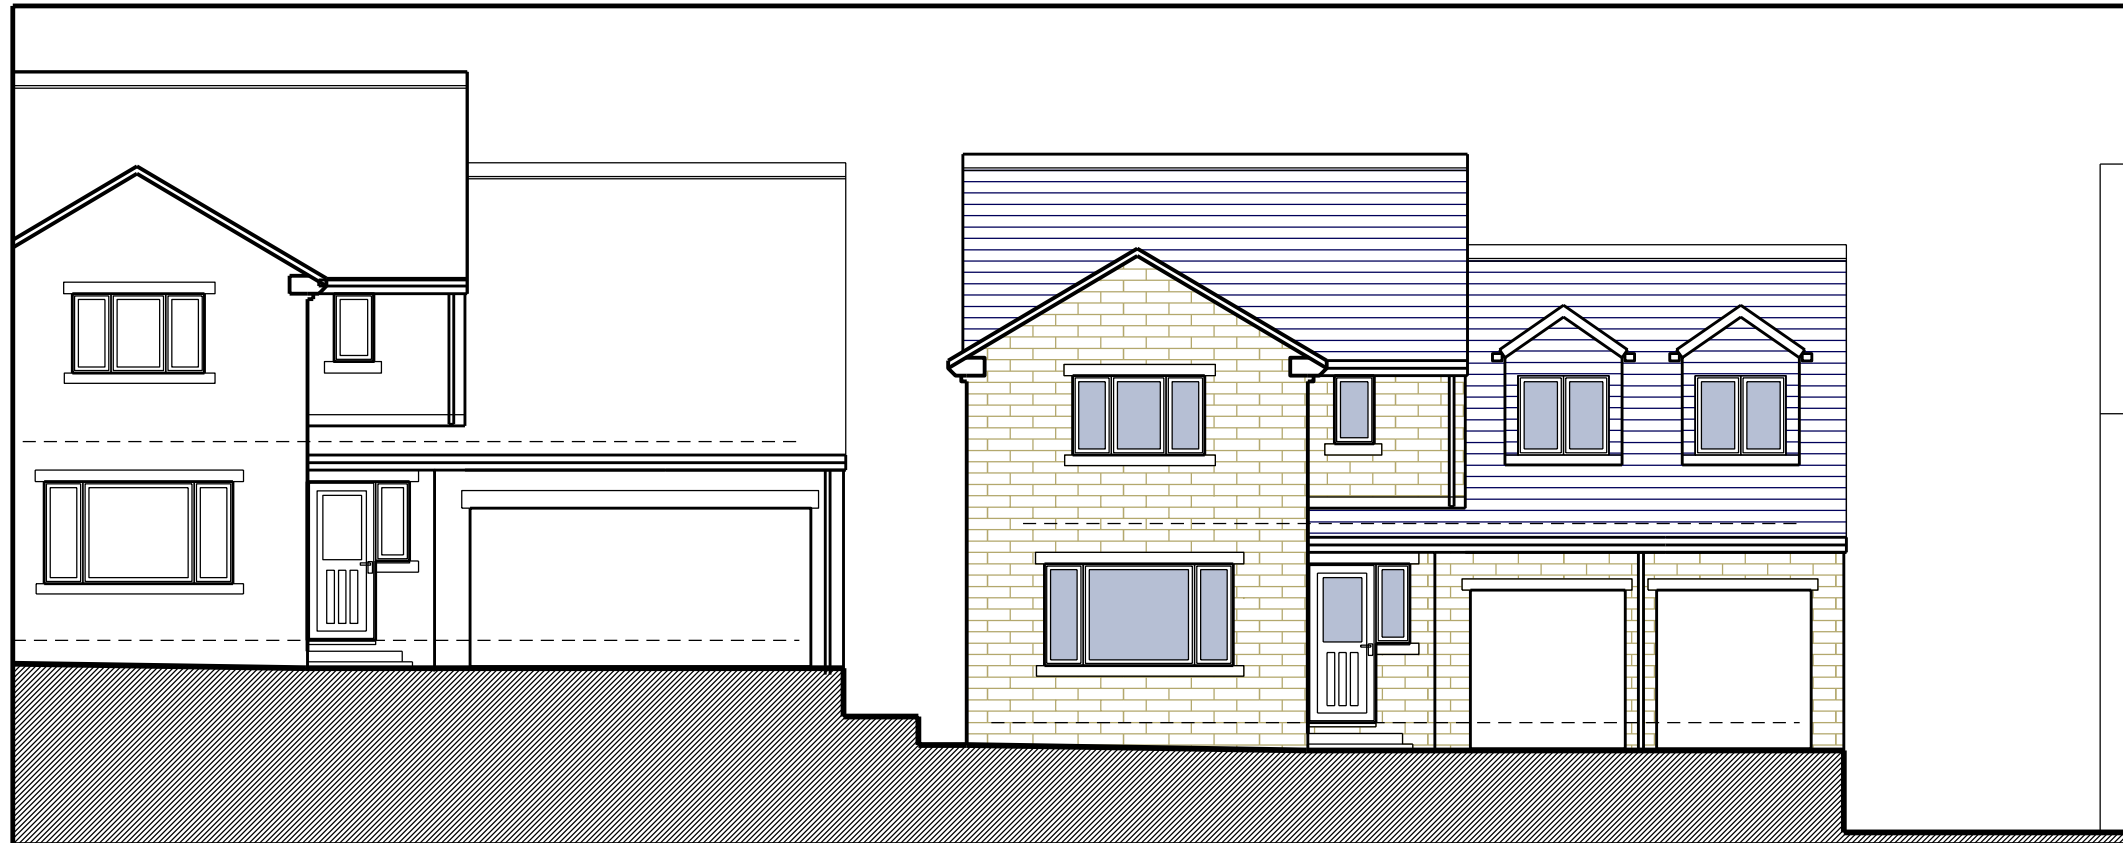


East Elevation

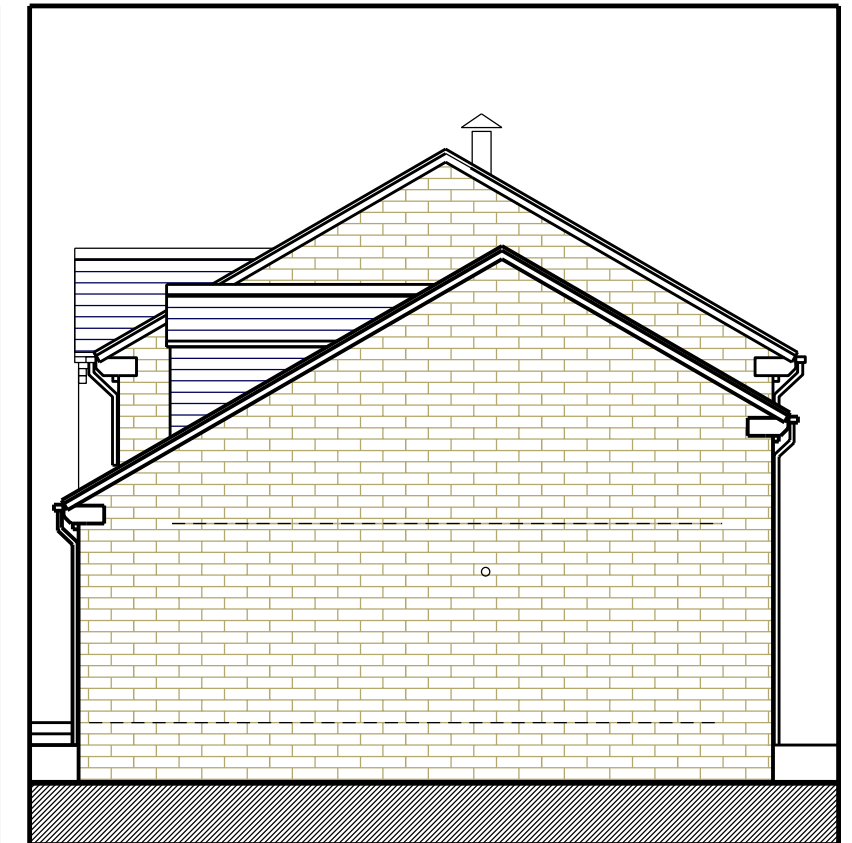

North Elevation



West Elevation

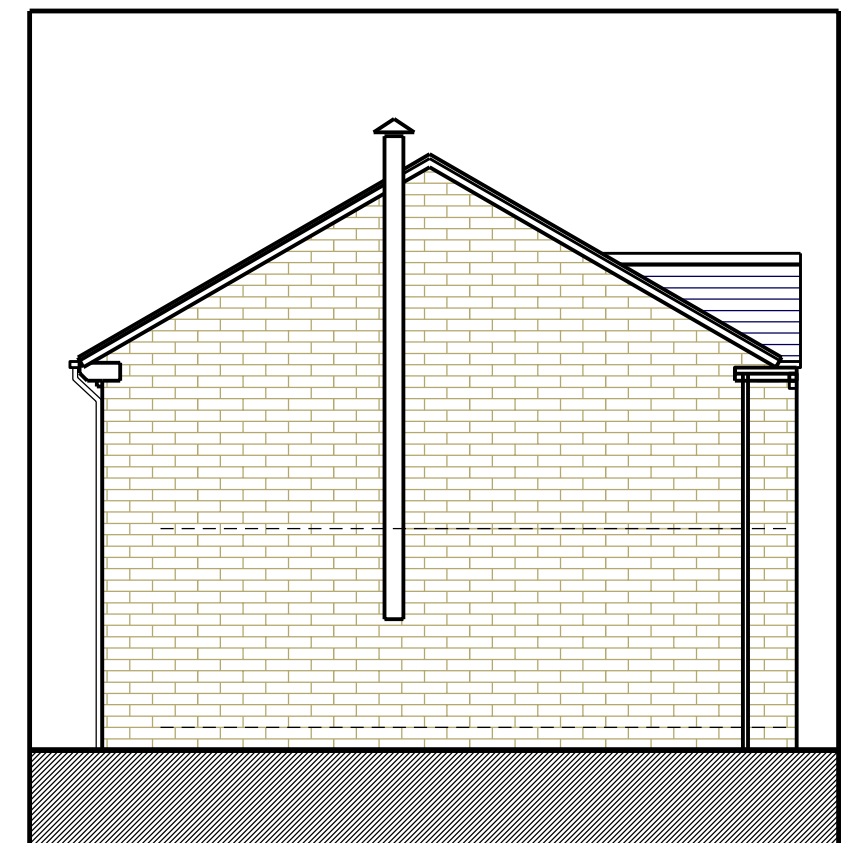

South Elevation