






PROPOSED FRONT ELEVATION
SCALE 1:100

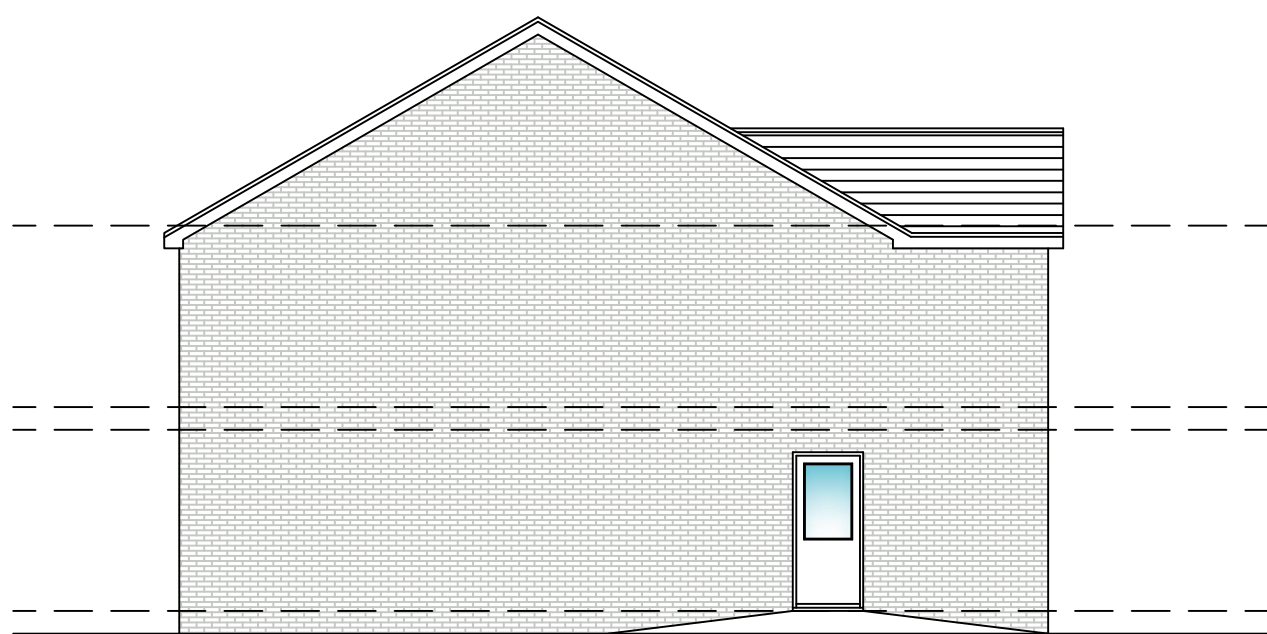


PROPOSED SIDE ELEVATION
SCALE 1:100

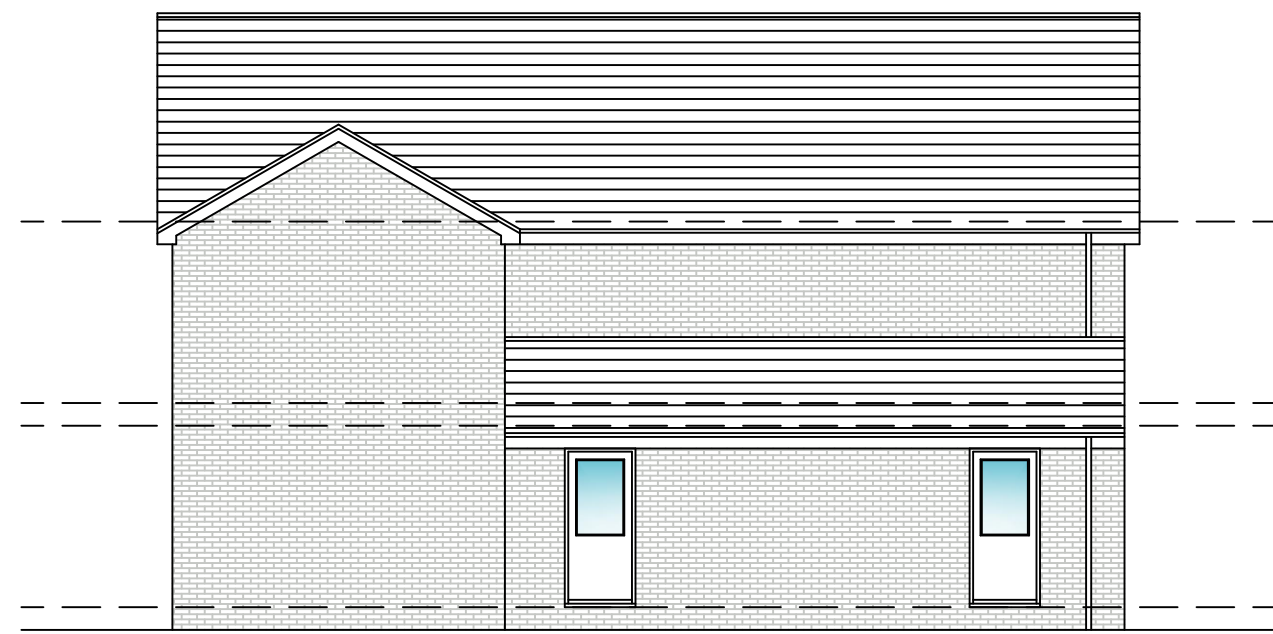


PROPOSED REAR ELEVATION
SCALE 1:100

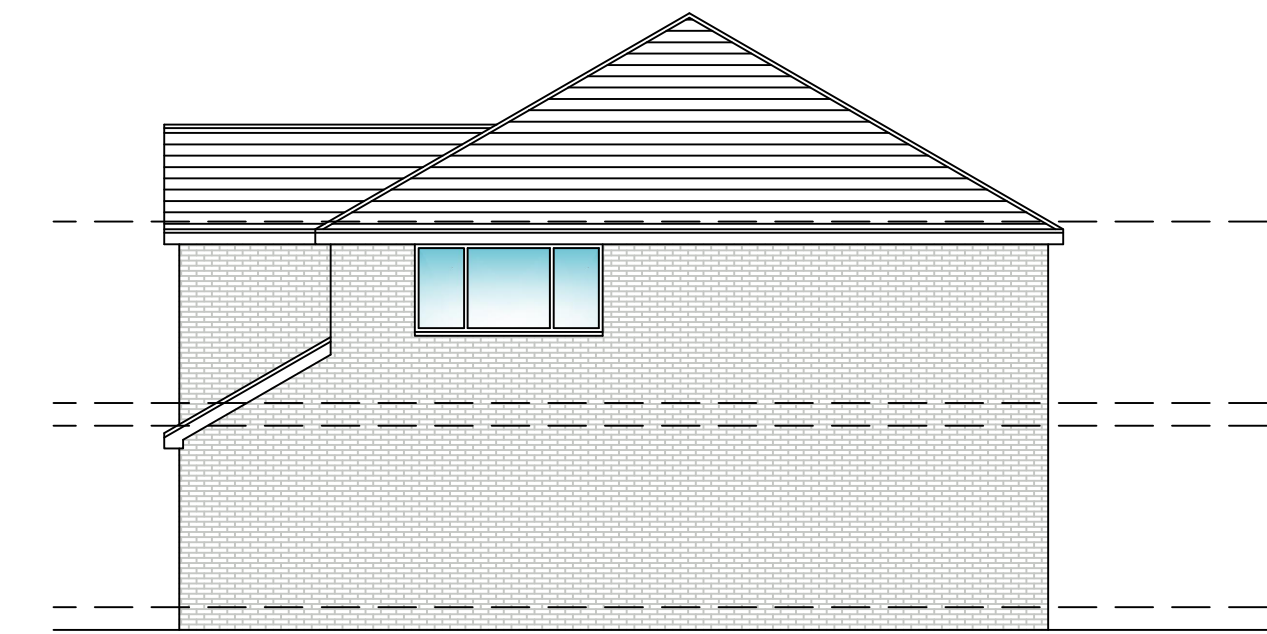



PROPOSED SIDE ELEVATION
SCALE 1:100

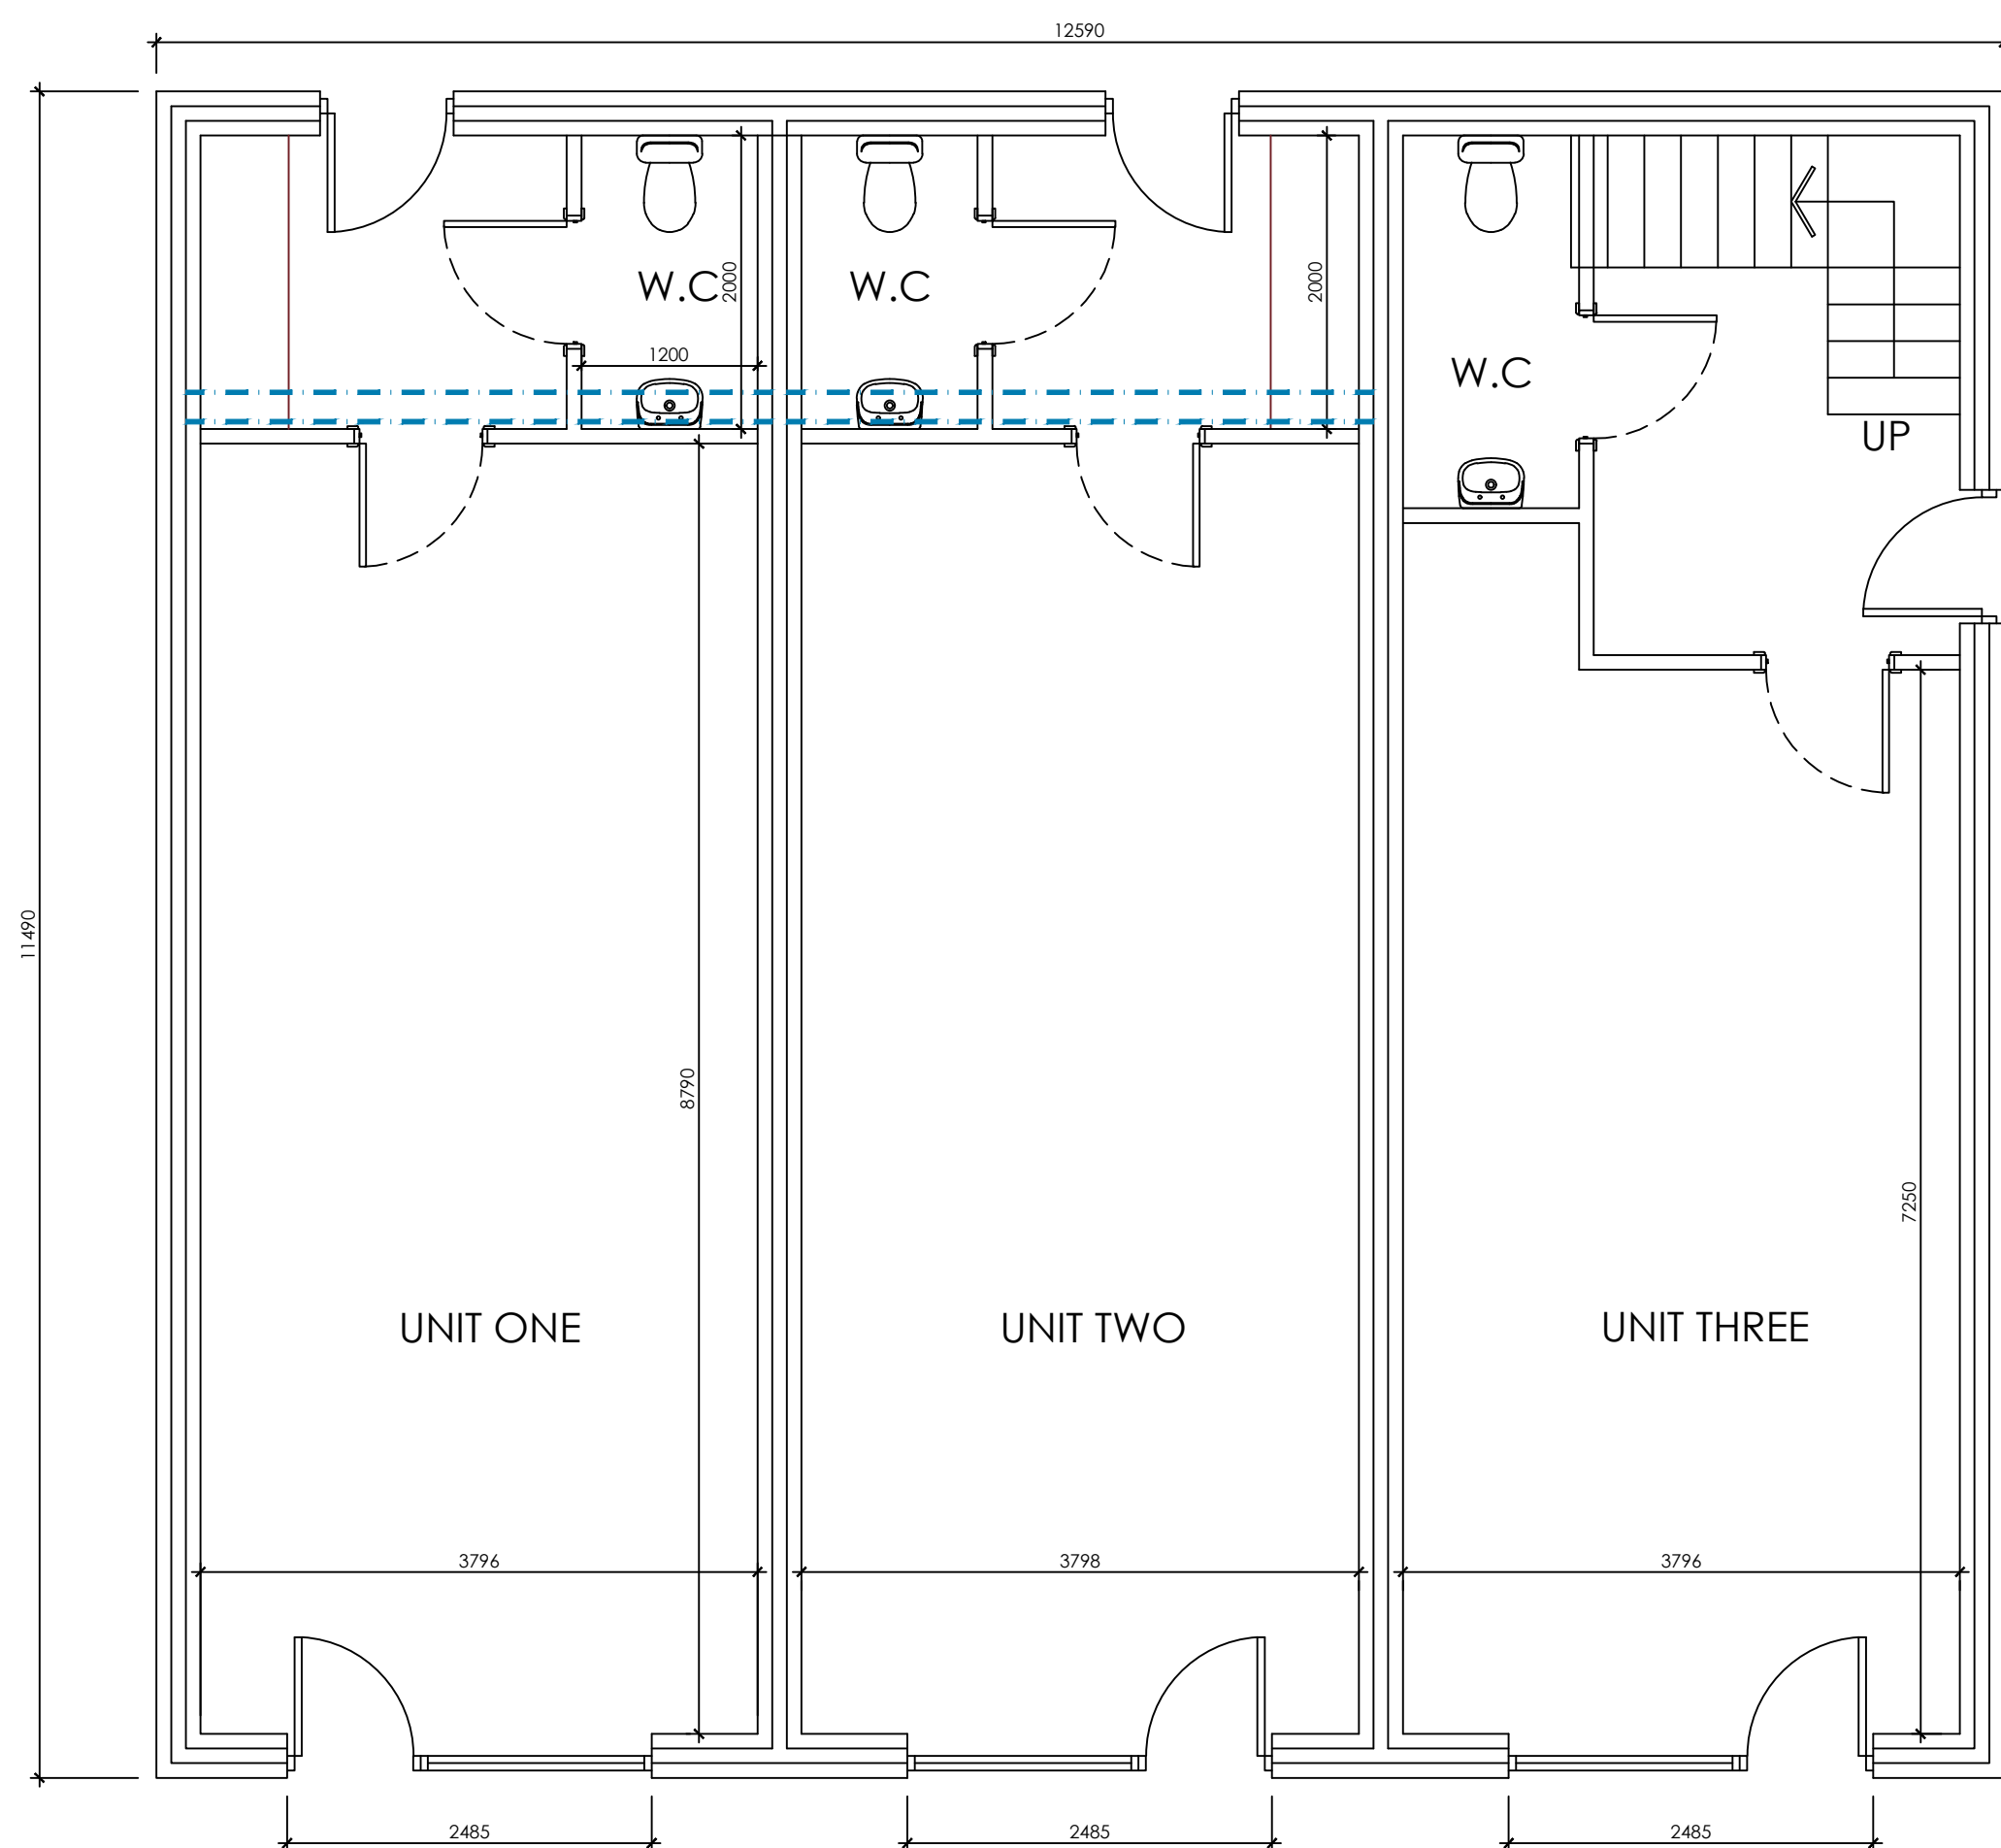

PROPOSED GROUND FLOOR PLAN
SCALE 1:50

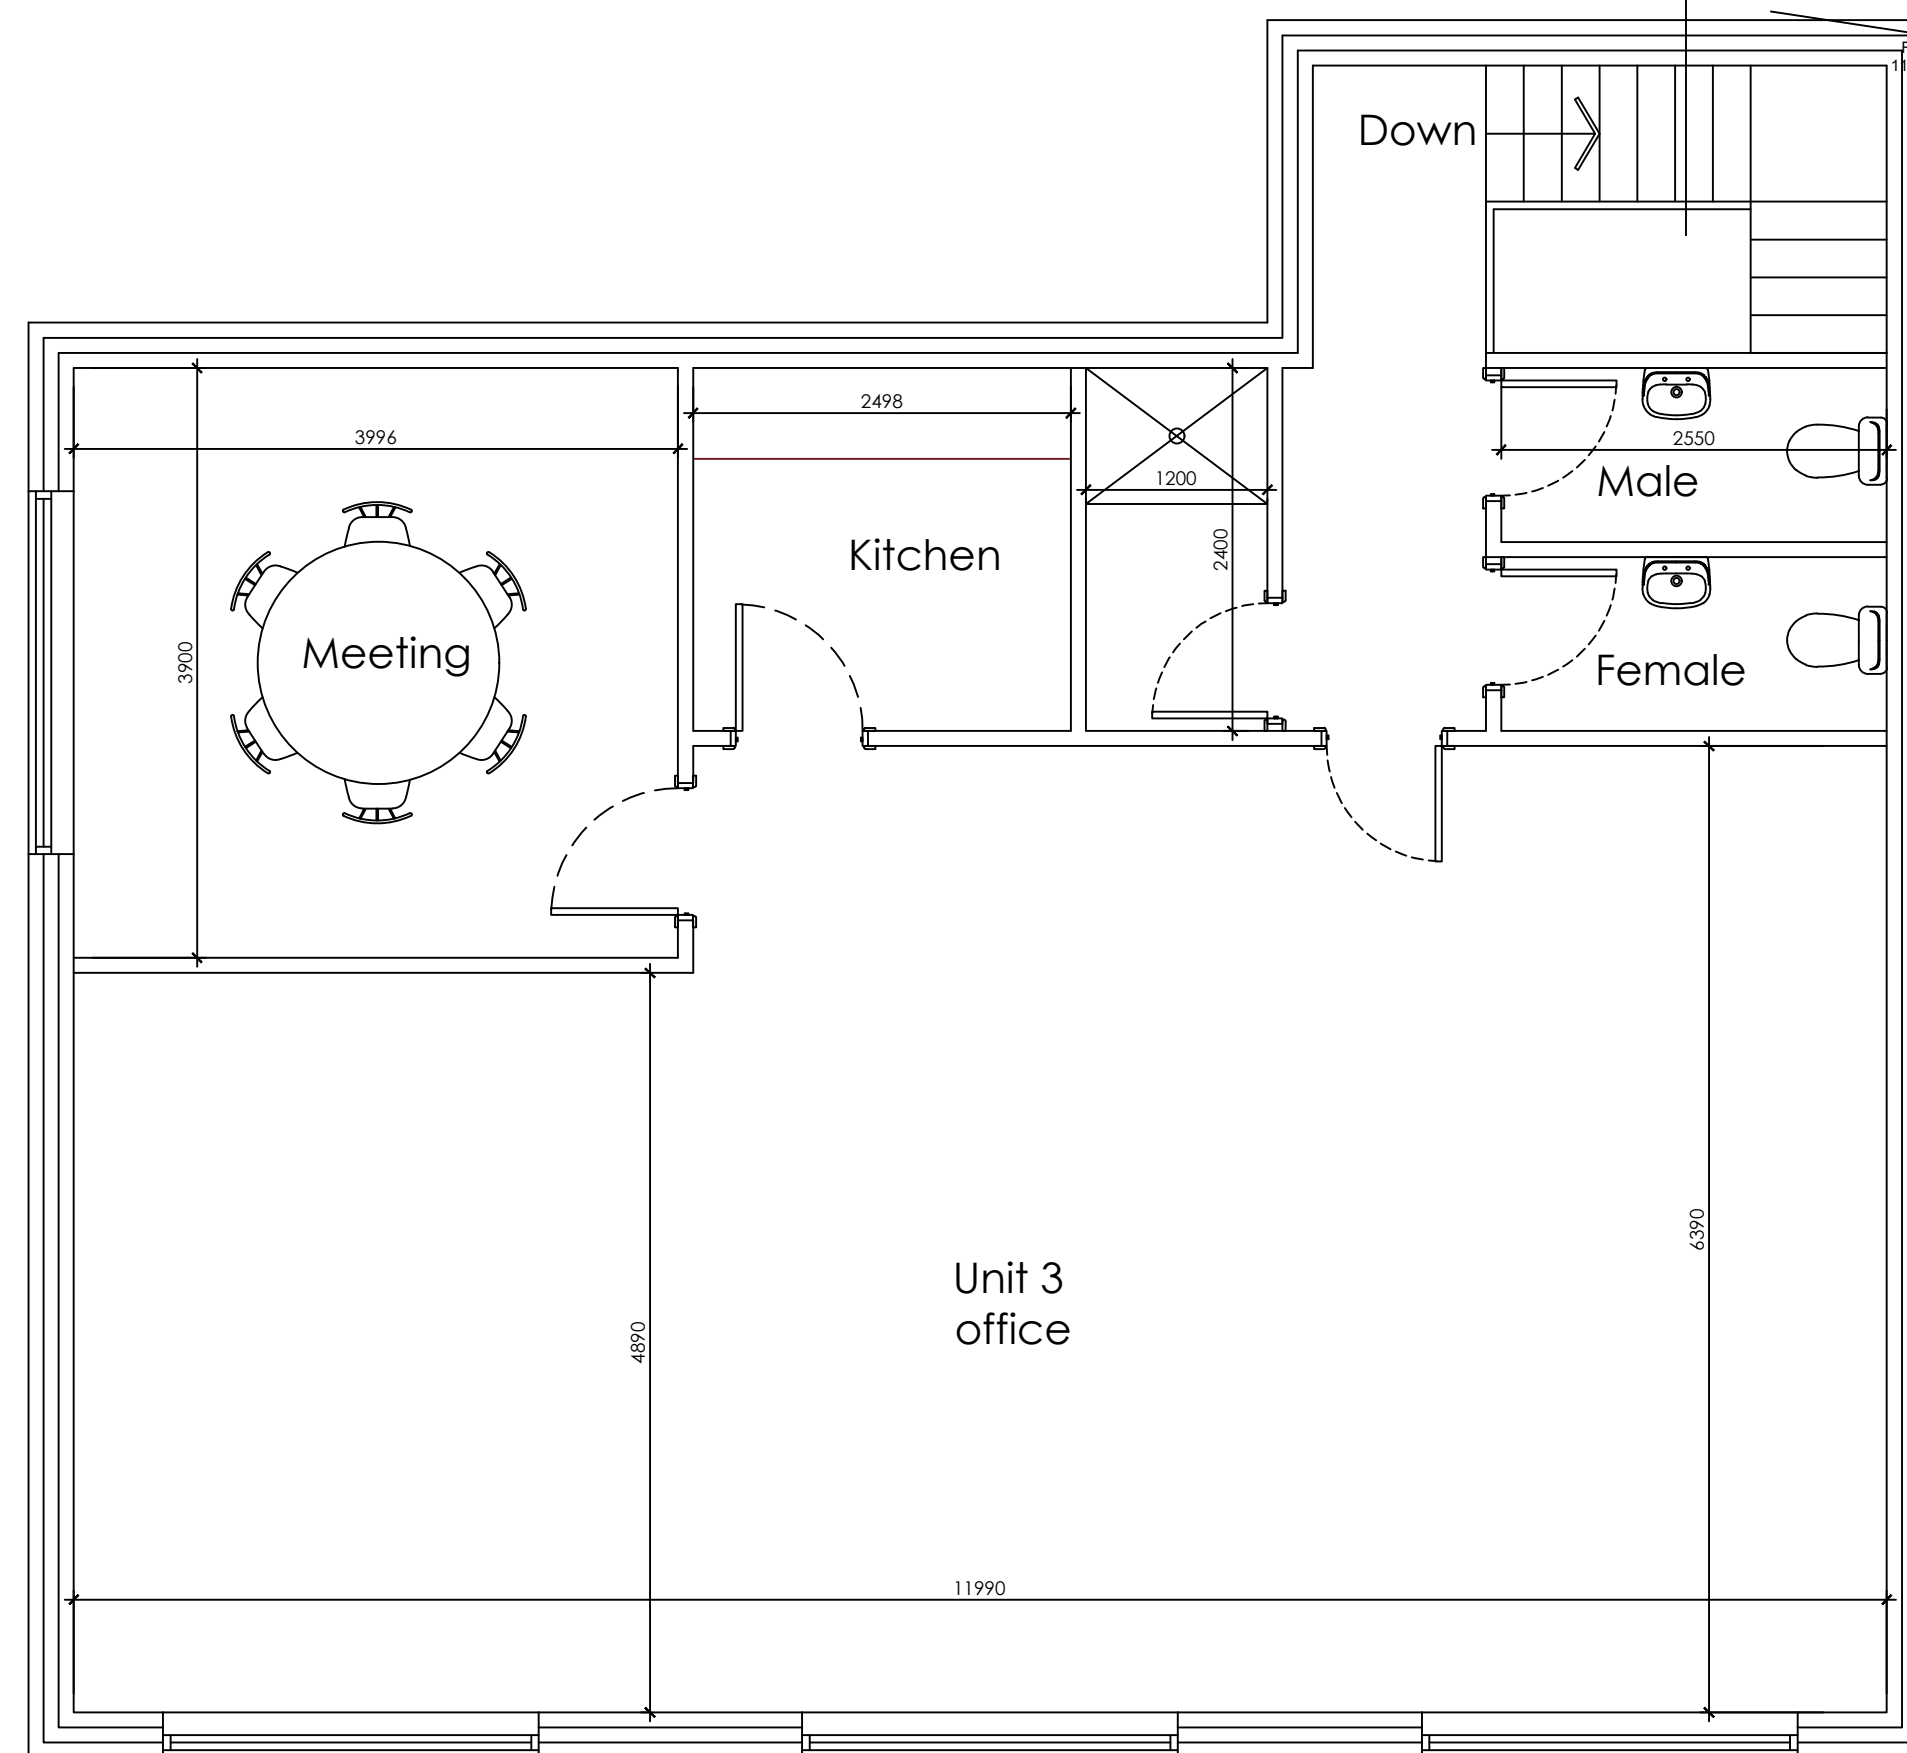

PROPOSED FIRST FLOOR PLAN
SCALE 1:50

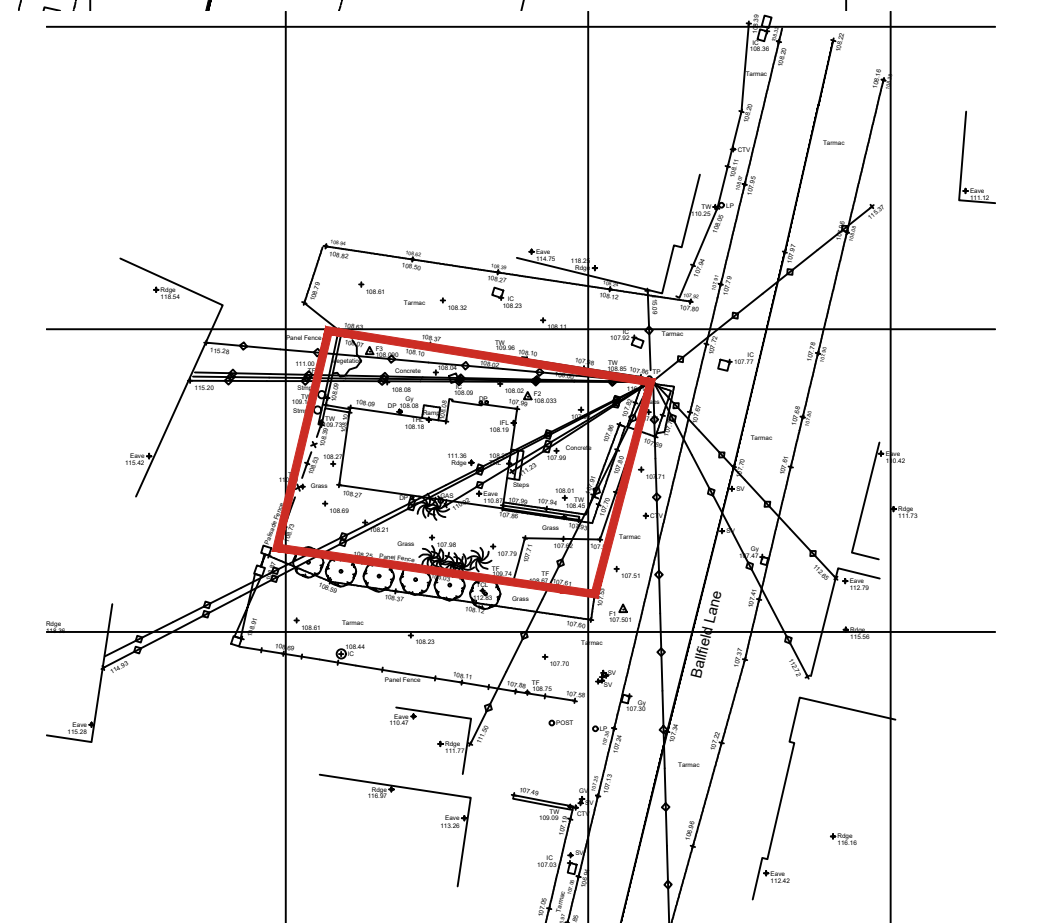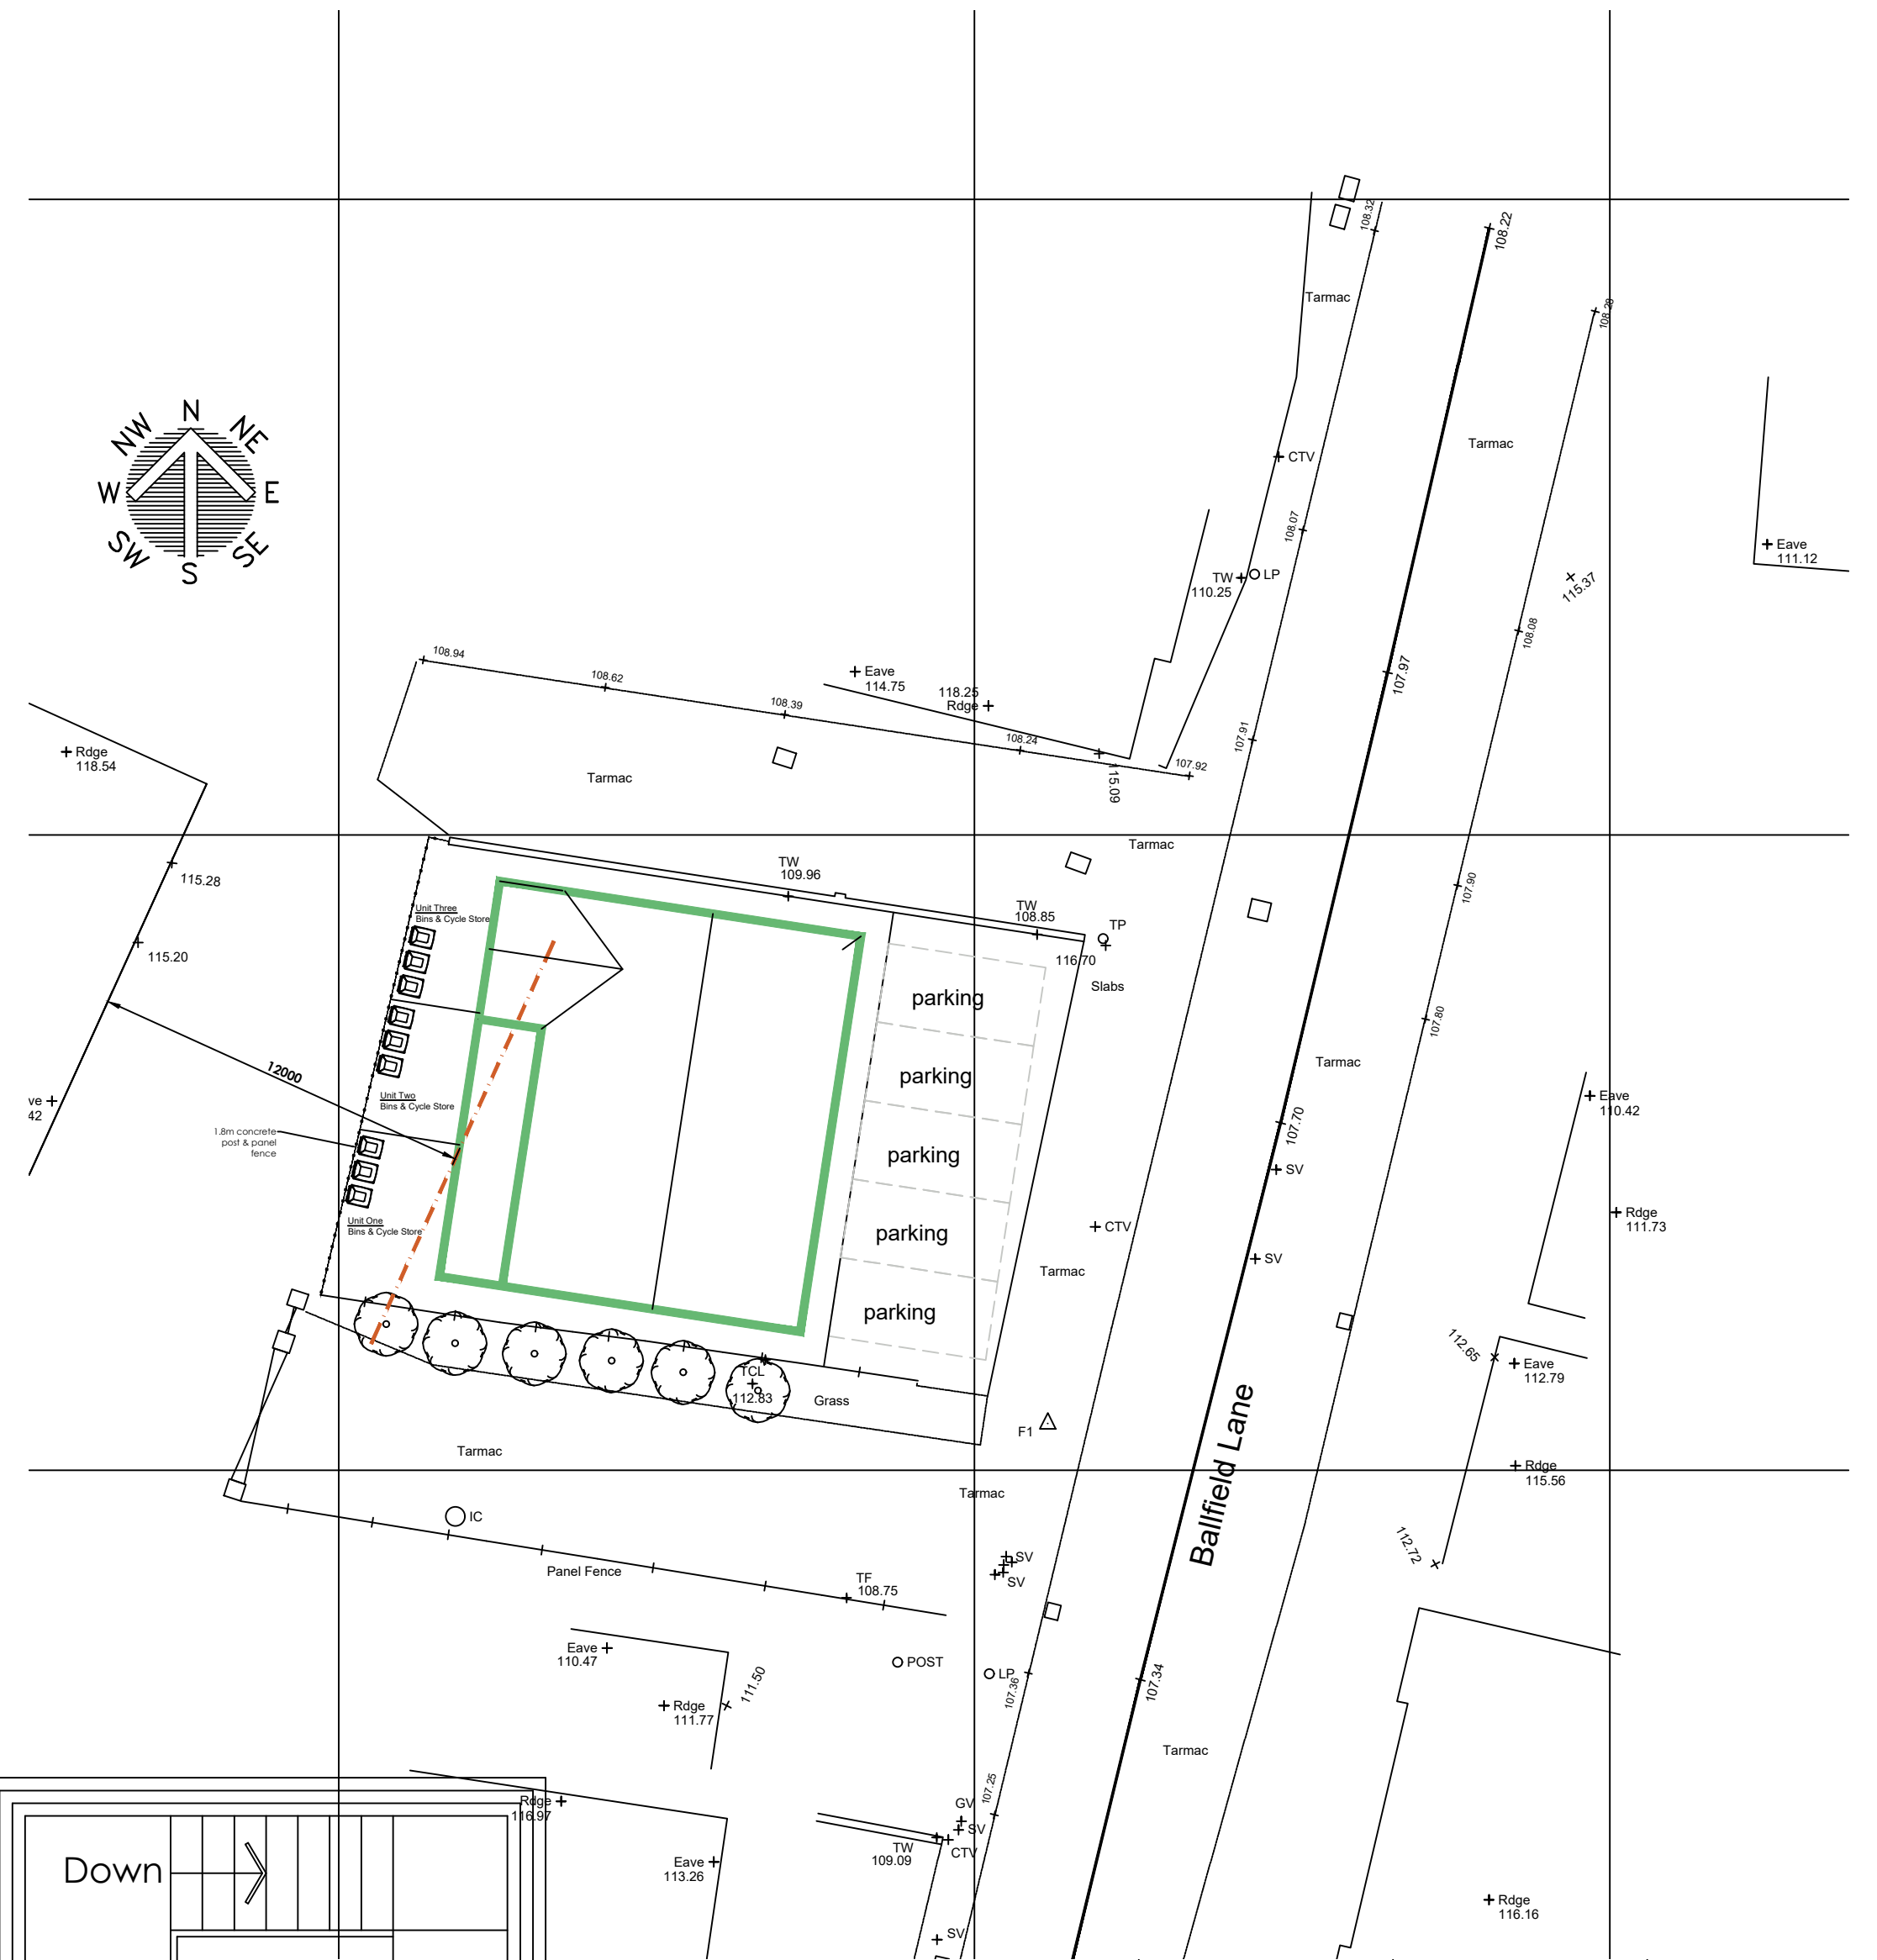

 WhiteAgus Architectural Services			OFFICE ONE, DRILL HALL, 11 EASTGATE, BARNSELEY, S70 2EU			Phone: 01226 208482 Email: info@whiteagus.co.uk Web: www.whiteagus.co.uk		
Project. PROPOSED COMMERCIAL UNITS 10 BALLFIELD LANE BARNSELEY, S75 5EQ					Client. ECOGISE GROUP LTD			
Drawing Title. PLANS					Date. JUNE 2026		Scale. 1:50 & 1:100 @ A1	
					Ref. 26-016		Dwg. No. 01	
							Rev. C	
Date		Suffix	Description		Date		Suffix	Description
18/06/2026		A	FLOOR LAYOUT REVISED					
26/06/2026		B	REVISED TO CLIENTS REQUIREMENTS					
30/06/2026		C	REVISED TO CLIENTS REQUIREMENTS					