



3 North
1 : 100

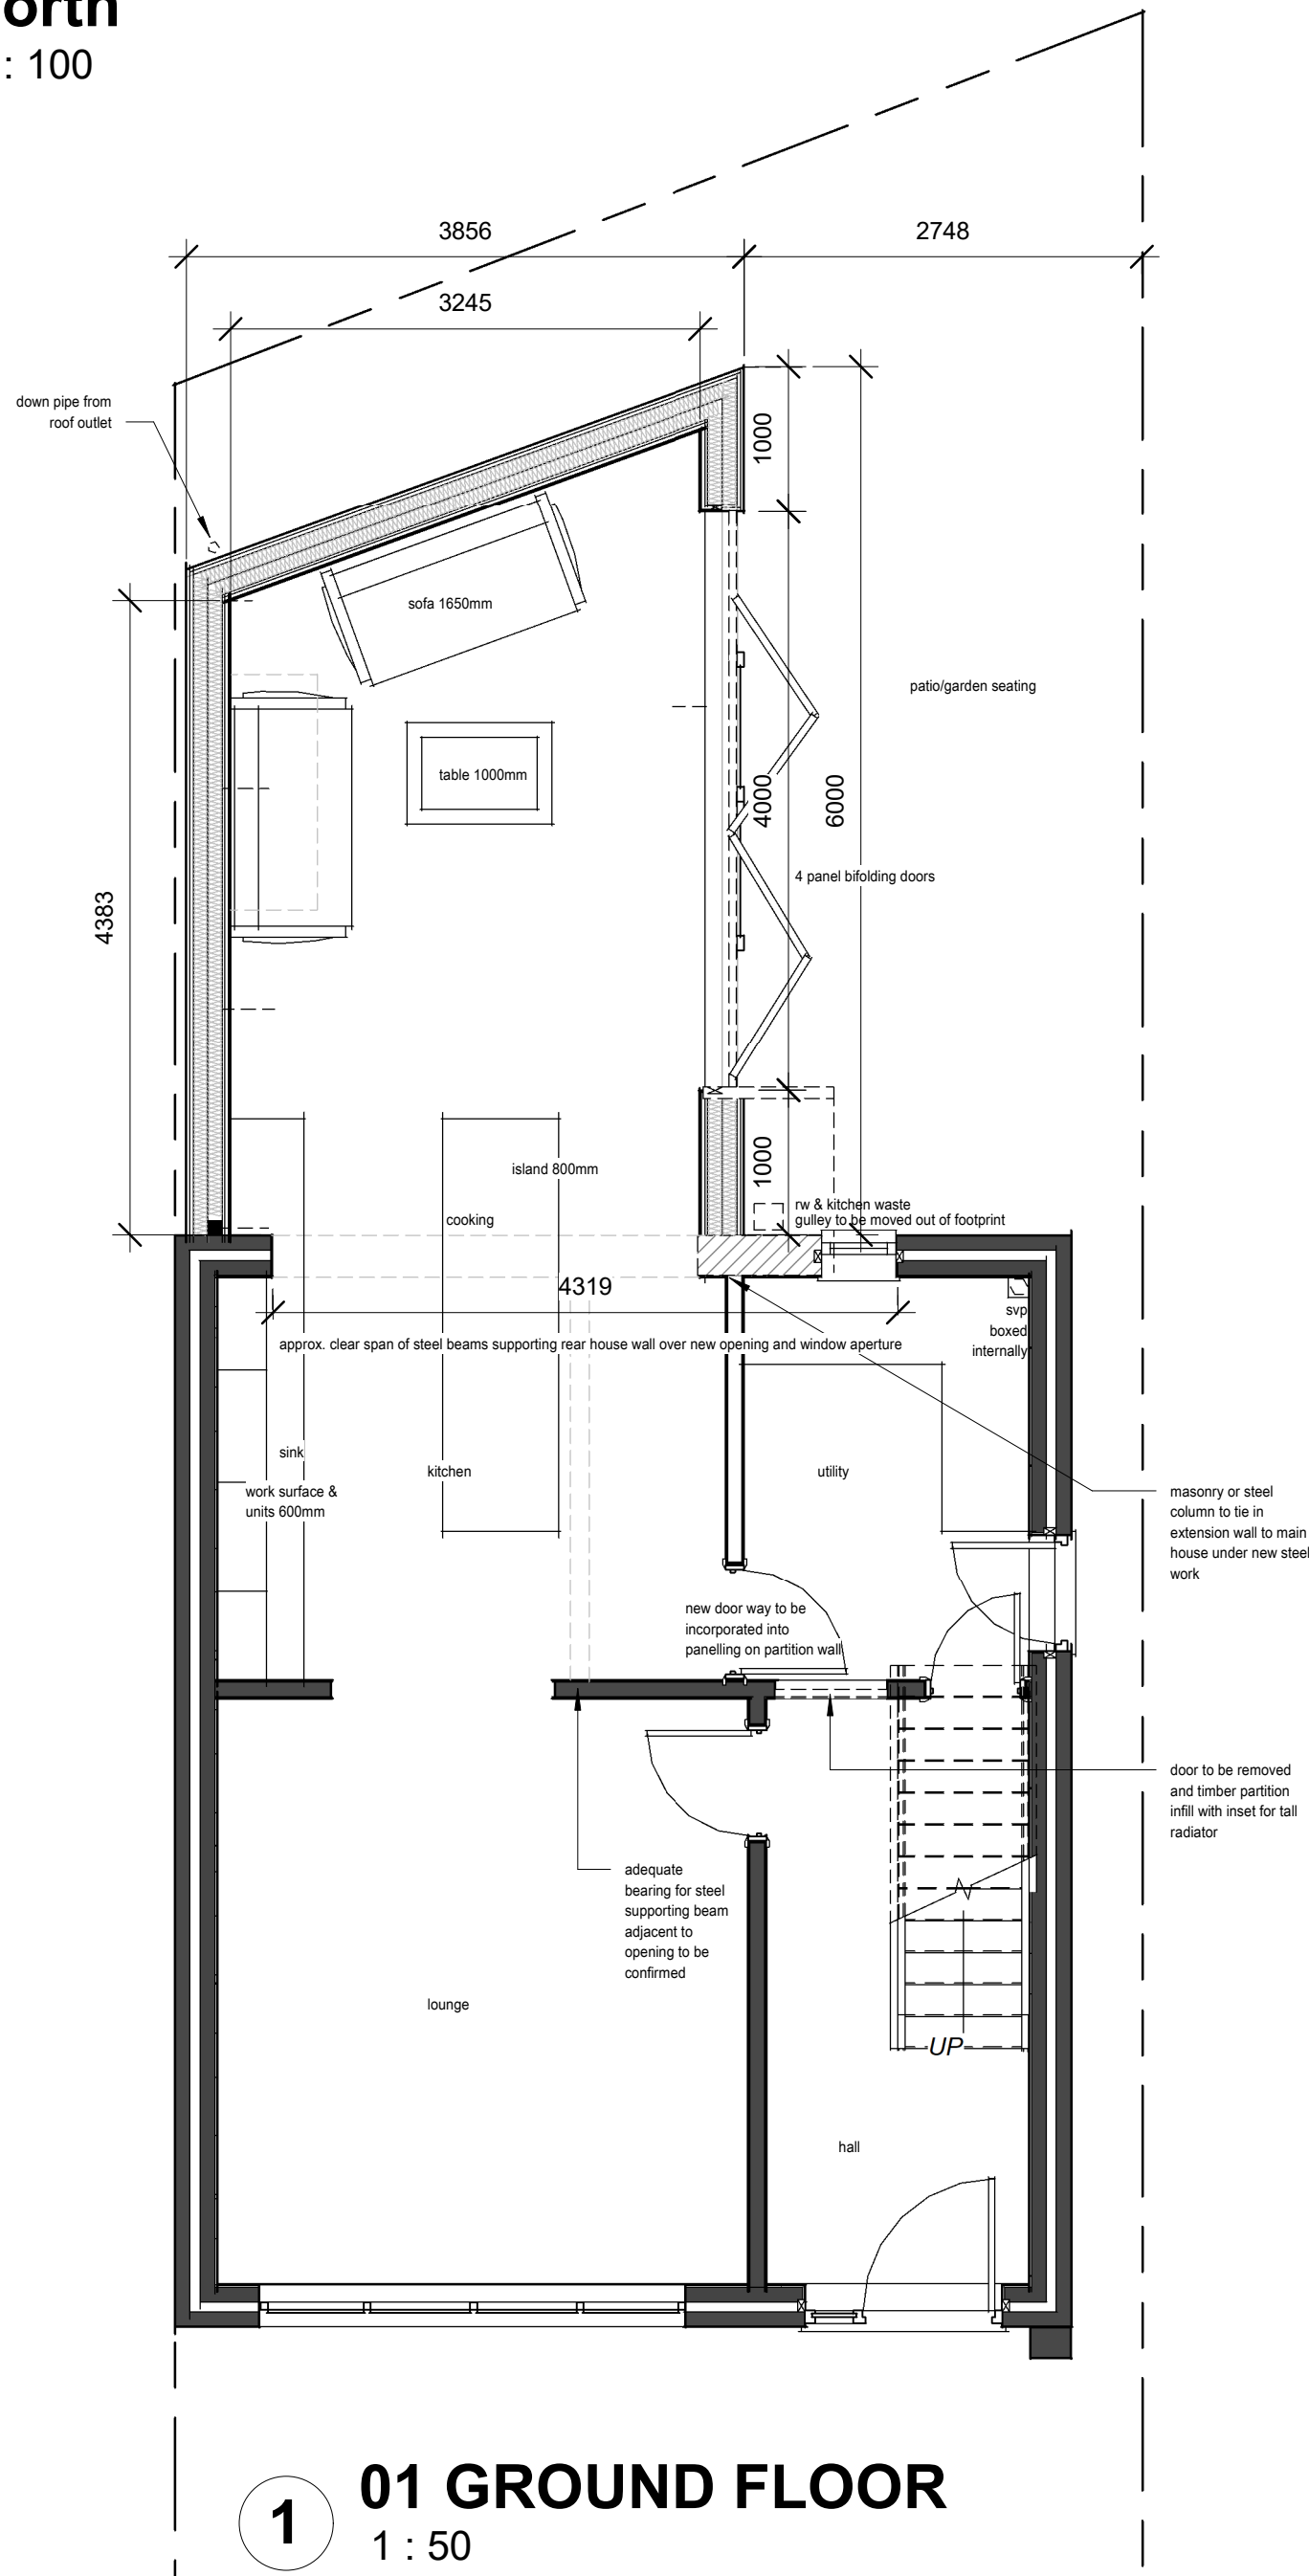


1 01 GROUND FLOOR
1 : 50

4 East
1 : 100

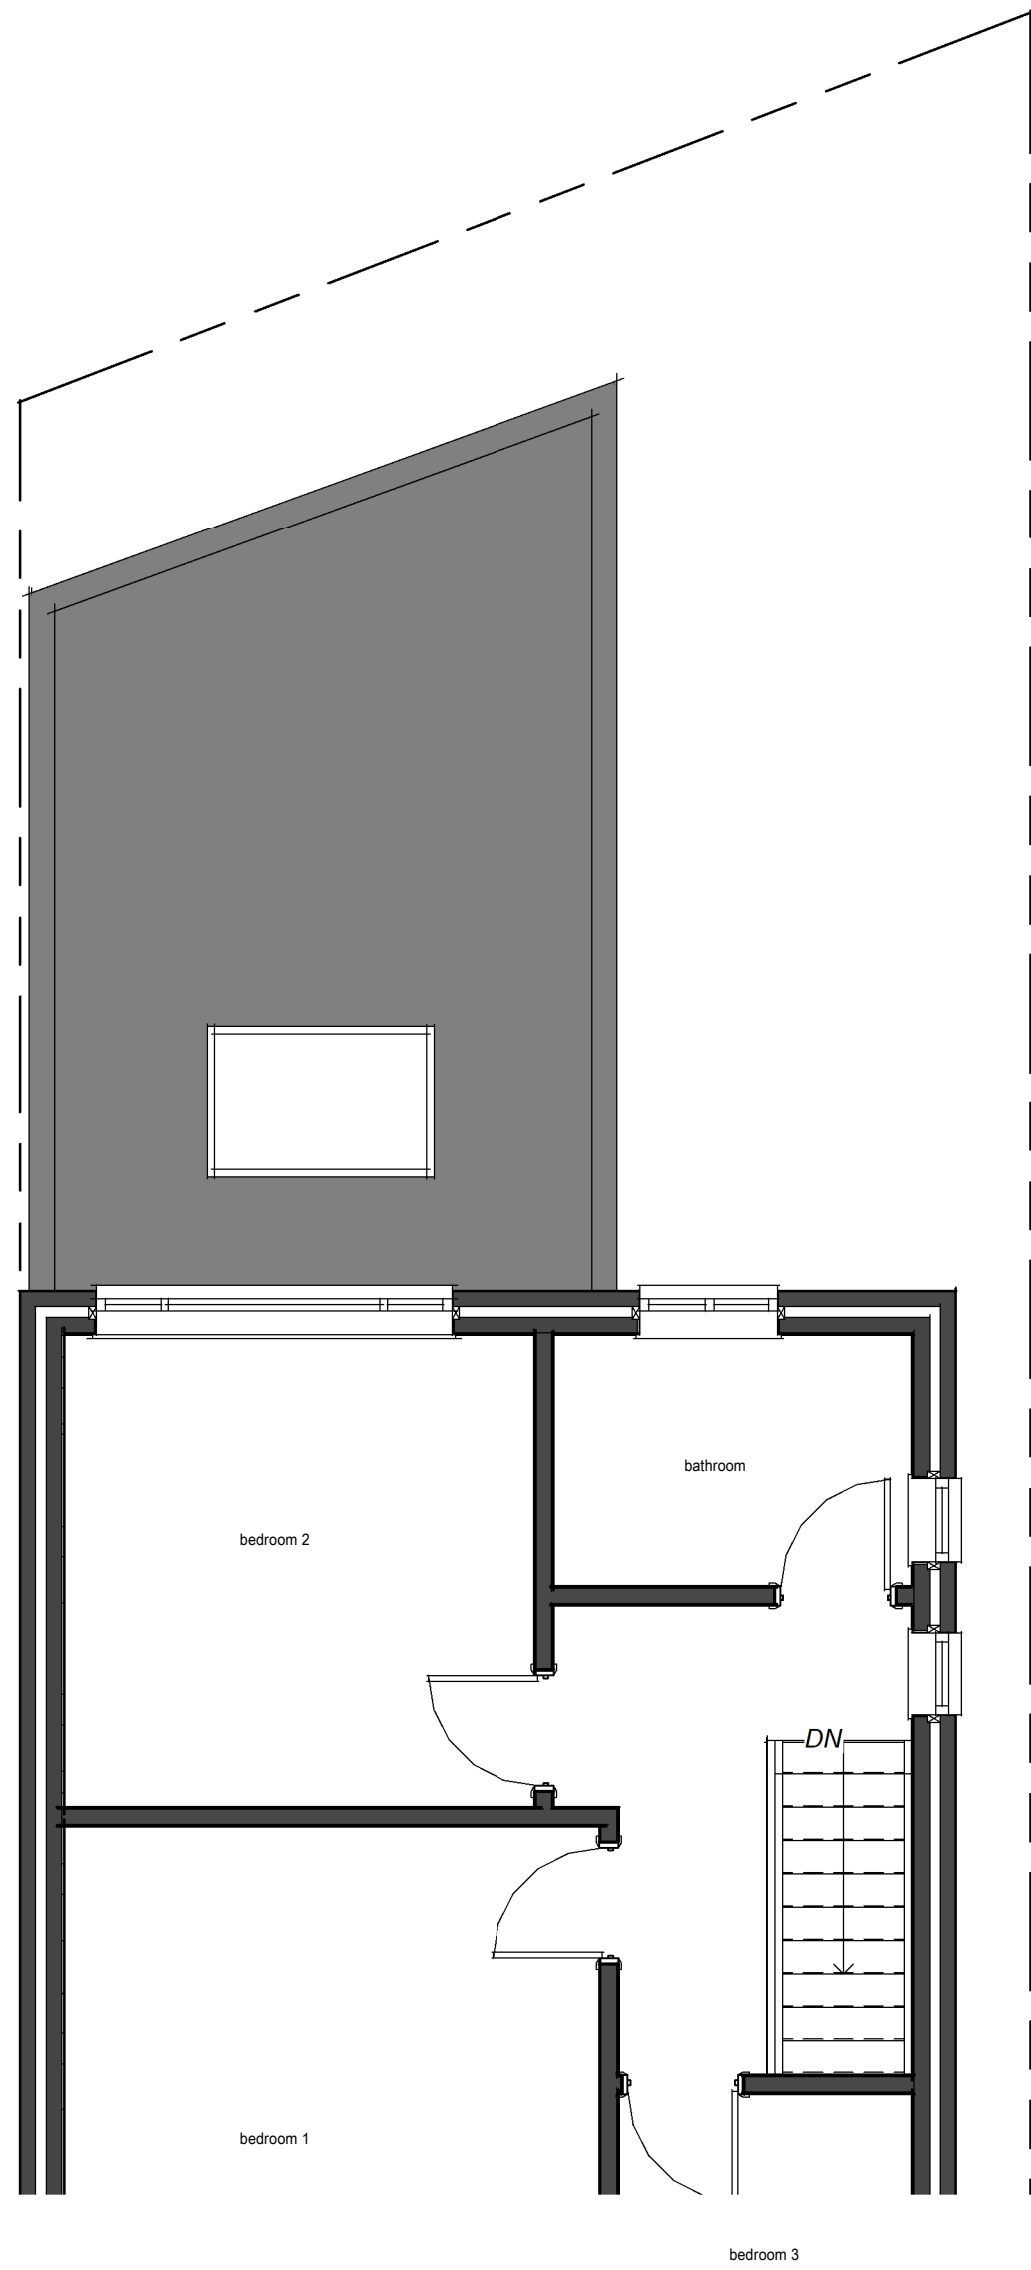

2 02 FIRST FLOOR
1 : 50

5 South
1 : 100

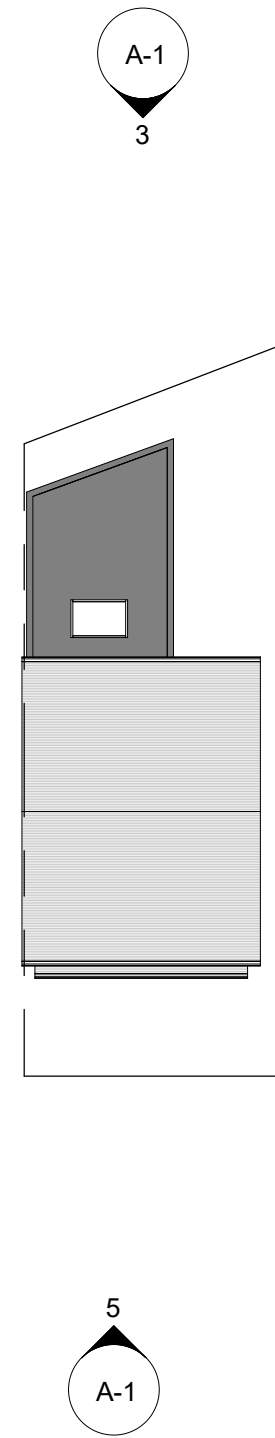

6 West
1 : 100

7 SITE PLAN
1 : 200

N

A-1

PROJECT PROPOSED FLOOR PLANS & ELEVATIONS	CLIENT TONY GRAY & TRACI STEELE	ADDRESS 2 TINGLE CLOSE BARNSELEY S73 0NW	STAGE PLANNING	Tom Faulkner hd
DRAWN & DESIGNED BY TOM FAULKNER	PROJECT NUMBER TF21019	Scale: As indicated Date: 23/08/2021 11:14:56	Revision: 1	
28 Shay House Lane, Sheffield, S36 1FD	Email: tomfaulknerHD@gmail.com	Phone: 07900890022		

SINGLE STOREY REAR EXTENSION