


EXISTING TREE +15.00m AGL

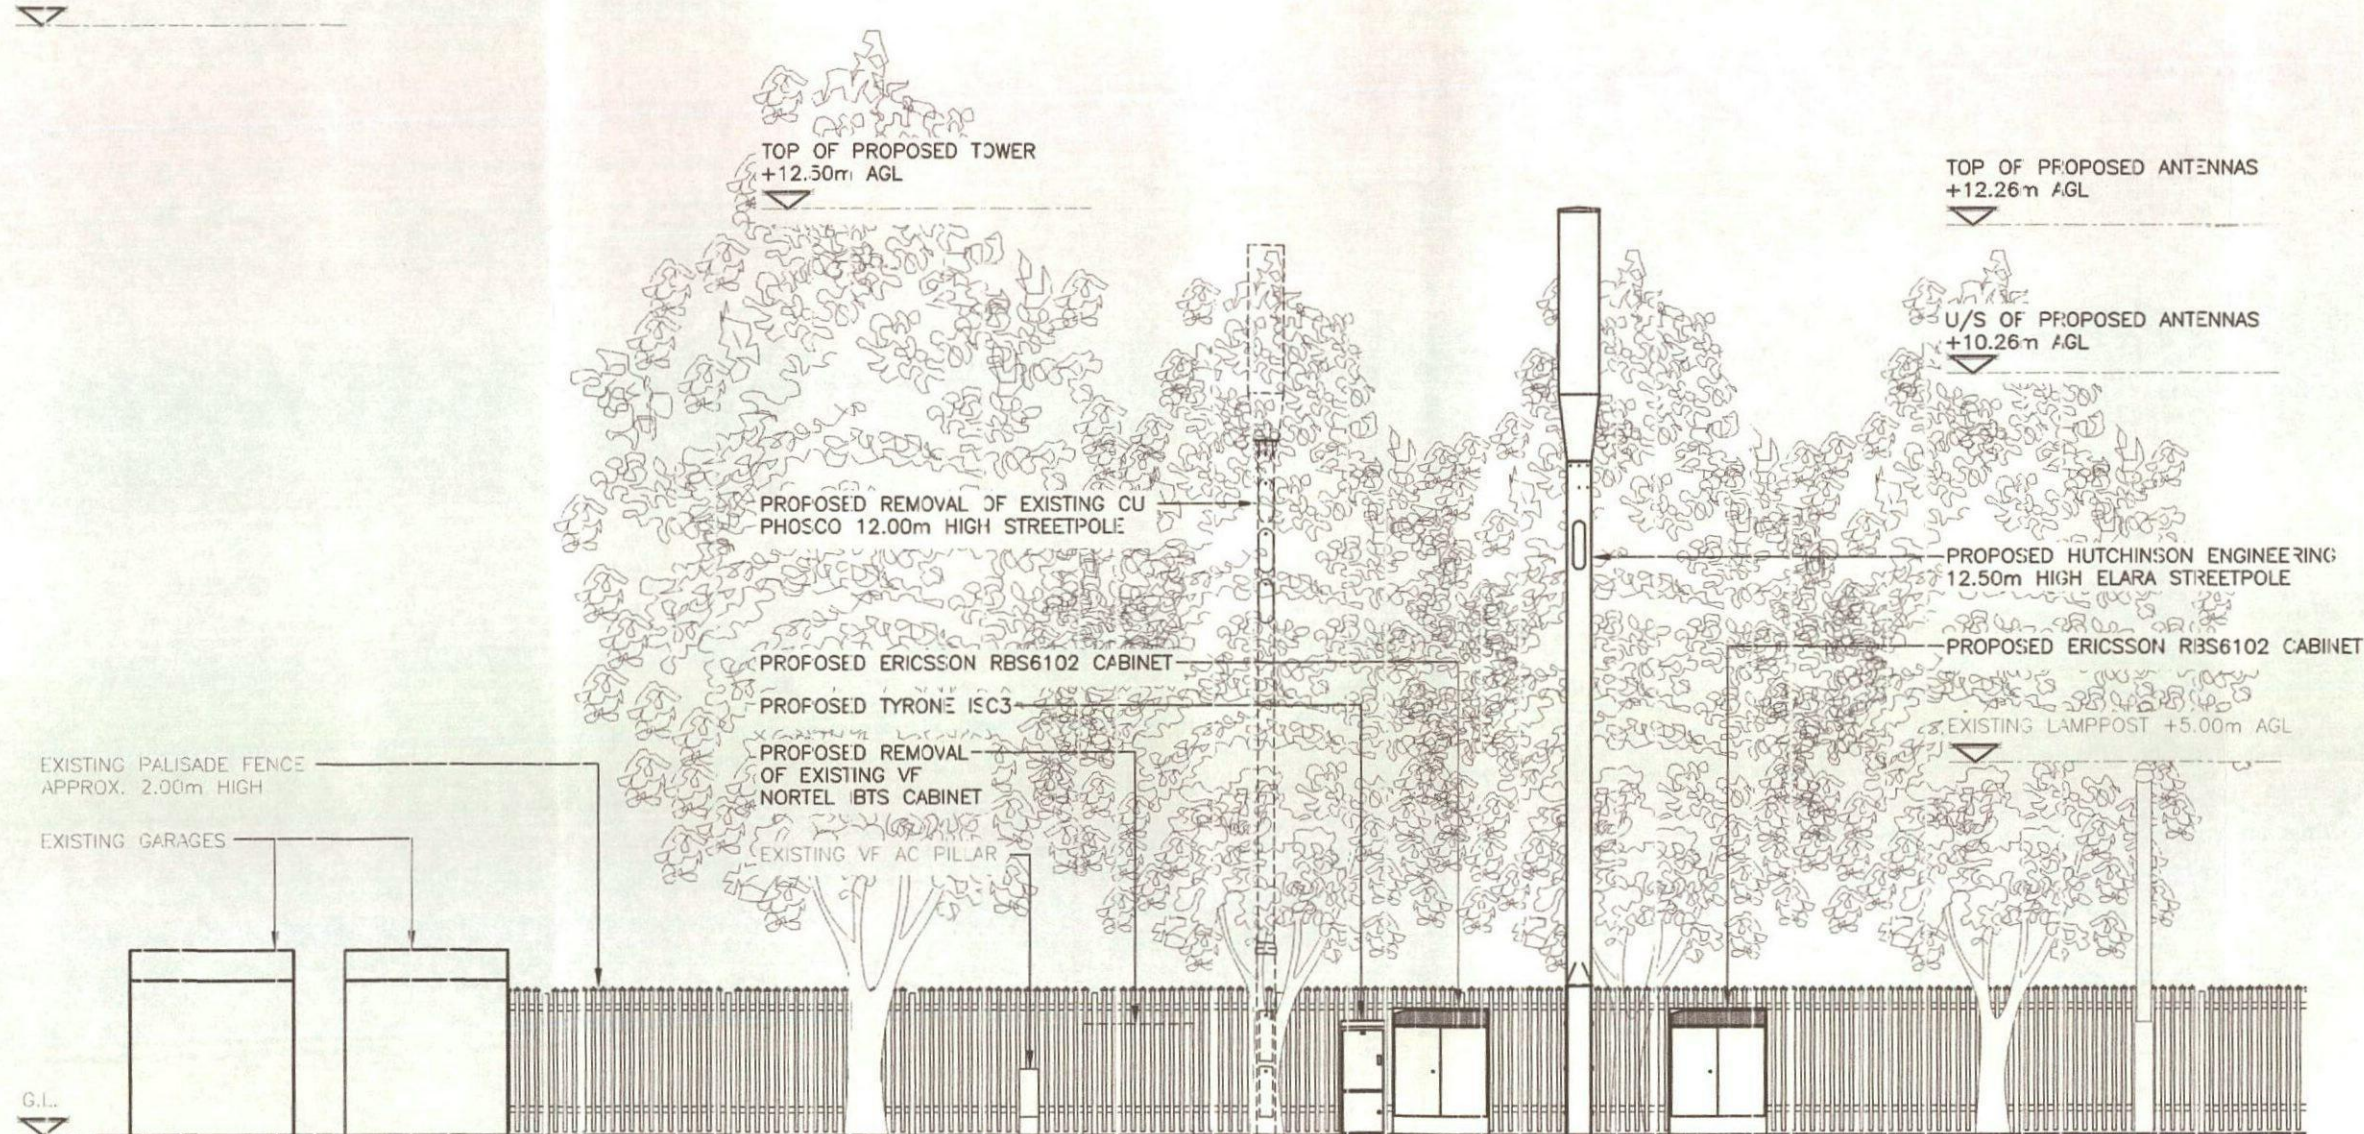

PROPOSED EAST ELEVATION
(1:100)

The drawings comply with TEF & Vodafone Standard ICNIRP guidelines.
Designed in accordance with CTIL document: SDN0008

ALL DIMENSIONS ARE IN mm UNLESS NOTED OTHERWISE

N.G.R. E: 433368 N: 406554

CONCESSION REQUIRED: NO

NOTES:

REV	MODIFICATION	BY	CH	DATE
A	Issued for Approval	SPD	DS	27.11.14

CLARKE
telecom
Pirbright House, Stock Lane, Cladderton,
Oldham, OL1 9EY
Tel: 0161 785 4500
Fax: 0161 785 4501
Web: www.clarke-telecom.com

O₂

CTIL - BEACON

Cell Name	Opt.
-----------	------

STOCK LANE SW	-
---------------	---

Cell ID No

CTIL	TEF	VF
114506	071716	35525

Site Address / Contact Details

STOCK LANE
BARNESLEY
SOUTH YORKSHIRE
S75 2DS


Drawing Title: PROPOSED EAST ELEVATION

Purpose of issue:	PLANNING	Dwg Rev:
-------------------	----------	----------

Drawing Number:	301	A
-----------------	-----	---

Survived By:	SH	Original Sheet Size:	A3	Pack Issue:
--------------	----	----------------------	----	-------------

Drawn:	SPD	Date:	27.11.14	Checked:	ES	Date:	27.11.14	A
--------	-----	-------	----------	----------	----	-------	----------	---

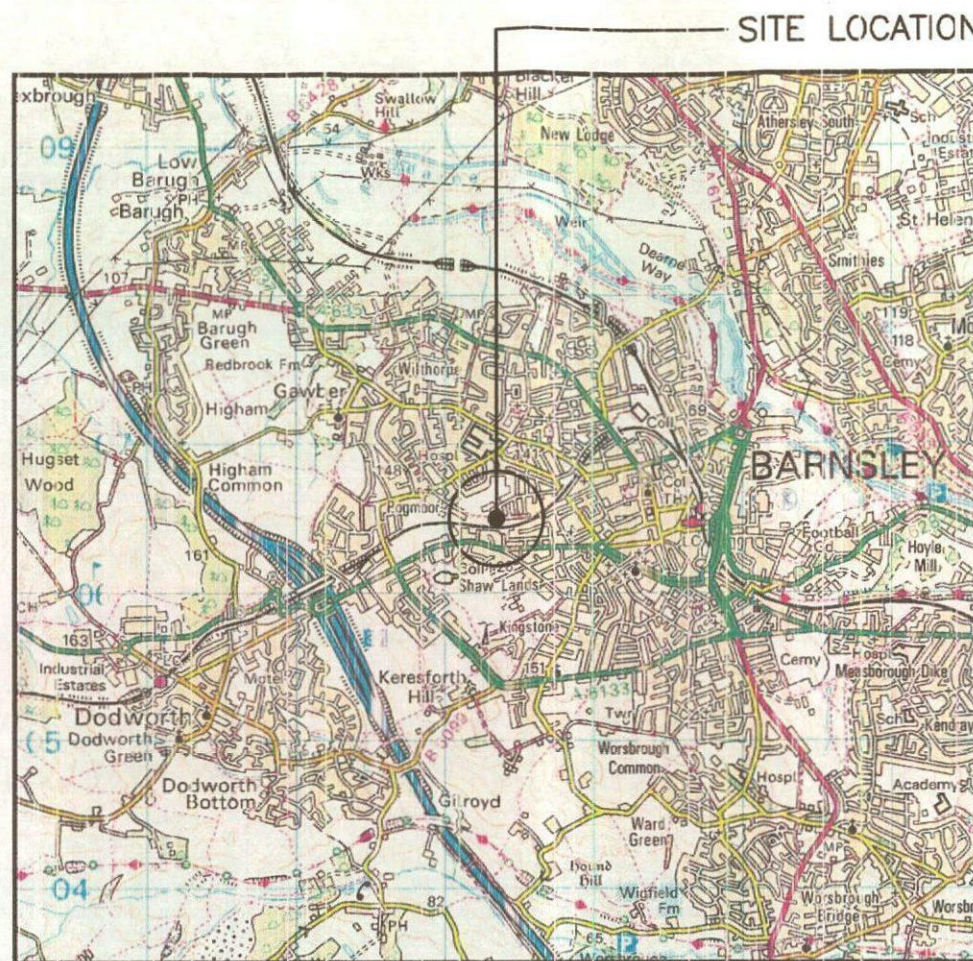



SITE LOCATION (Scale 1:50000)

Ordnance Survey map extract
based upon Landranger map series
with the permission of the controller of
Her Majesty's Stationery Office
Licence No. 010023487
Crown copyright.



SITE PHOTOGRAPH

The drawings comply with TEF & Vodafone Standard ICNIRP guidelines.
Designed in accordance with CTIL document: SDN0008

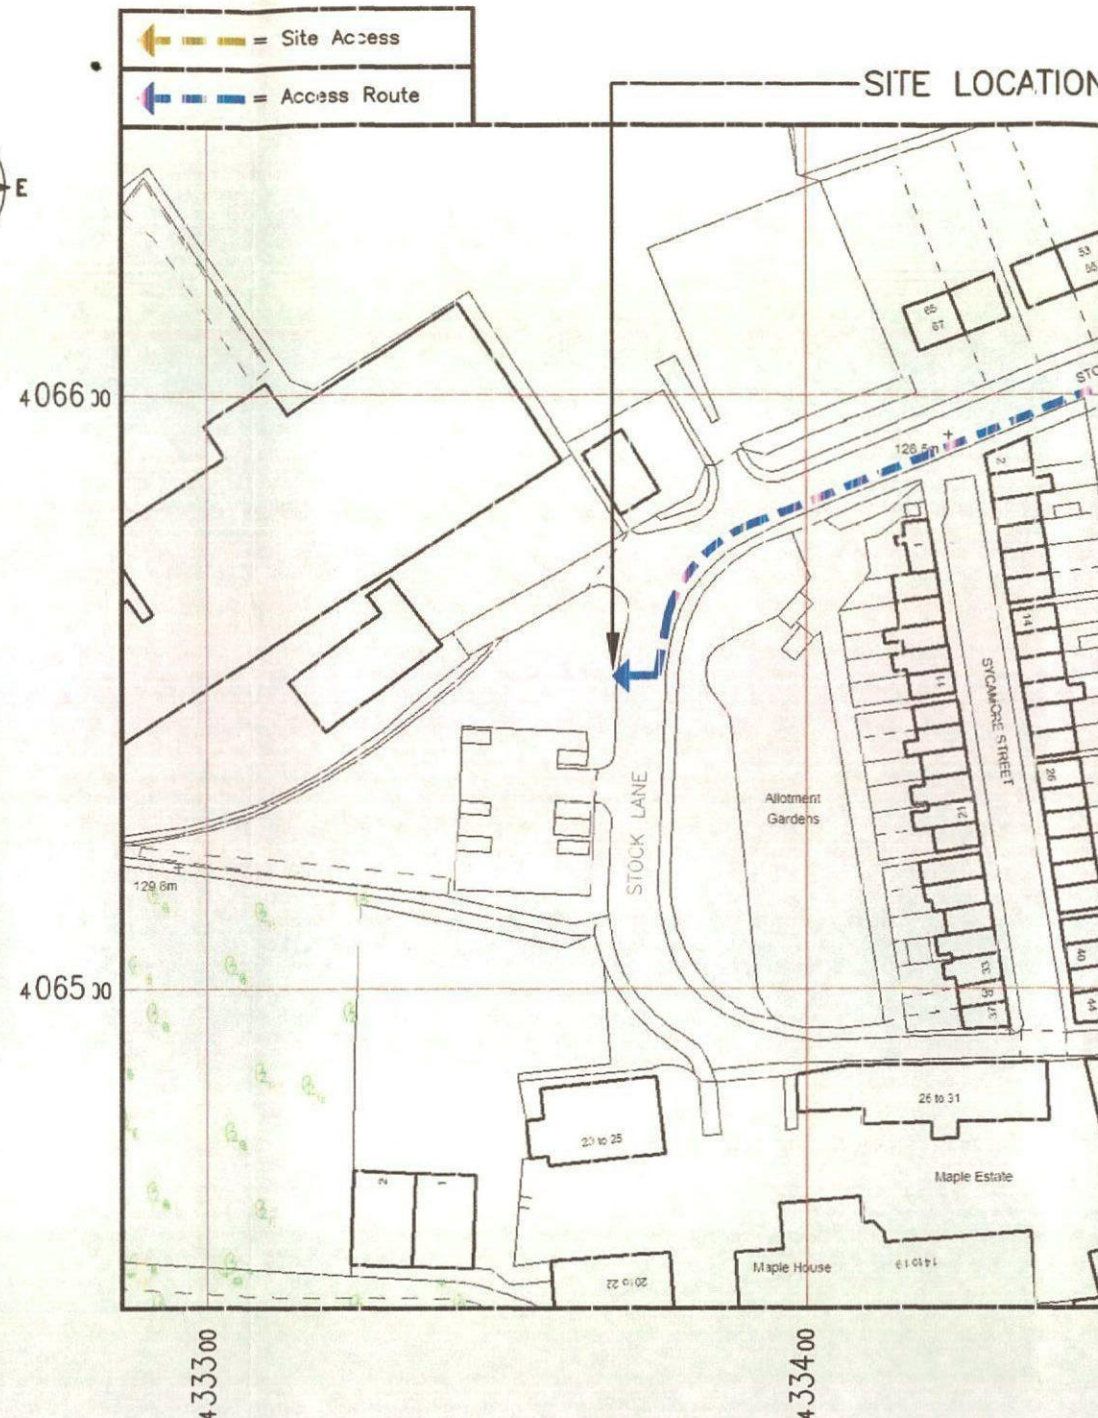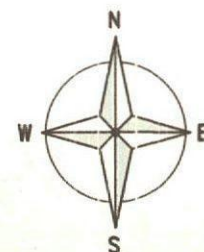

DETAILED SITE LOCATION (Scale 1:1250)

Based upon Ordnance Survey map extract
with the permission of the Controller of
Her Majesty's Stationery Office.
Crown copyright.
Licence No. 100020449

ALL DIMENSIONS ARE IN mm UNLESS NOTED OTHERWISE

N.G.R. E: 433368 N: 406554

CONCESSION REQUIRED NO

DIRECTIONS TO SITE:
TRAVELLING IN A NORTHERLY DIRECTION, EXIT
JUNCTION 37 ON THE M1 AND TURN RIGHT
ONTO THE A528. CONTINUE ALONG THE A528
TO THE LARGE ROUNDABOUT, TAKE THE 1ST
EXIT ONTO SUMMER LANE. TAKE THE 6TH
TURNING ON THE LEFT, STOCKS LANE.
CONTINUE ALONG THIS ROAD AND THE SITE IS
ON THE RIGHT HAND SIDE.

NOTES:

A	Issued for Approval	SPD	DS	27.11.14
REV	MODIFICATION	BY	CH	DATE

CLARKE
telecom

Purlington House, Stock Lane, Cladderton,
Oldham, OL5 9EY
Tel: 0161 785 4500
Fax: 0161 785 4501
Web: www.clarke-telecom.com

O₂

CTIL - BEACON

Cell Name	Opt.
-----------	------

STOCK LANE SW	-
---------------	---

Cell ID No

CTIL	TEF	V/F
114506	071716	35525

Site Address / Contact Details

STOCK LANE
BARNSELY
SOUTH YORKSHIRE
S75 2DS



Drawing Title:
SITE LOCATION MAPS

Purpose of issue:	PLANNING	Dwg Rev:
-------------------	----------	----------

Drawing Number:	100	A
-----------------	-----	---

Survived By:	SH	Original Sheet Size:	A3	Pack Issue:
--------------	----	----------------------	----	-------------

Drawn:	SPD	Date:	27.11.14	Checked:	DS	Date:	27.11.14	A
--------	-----	-------	----------	----------	----	-------	----------	---

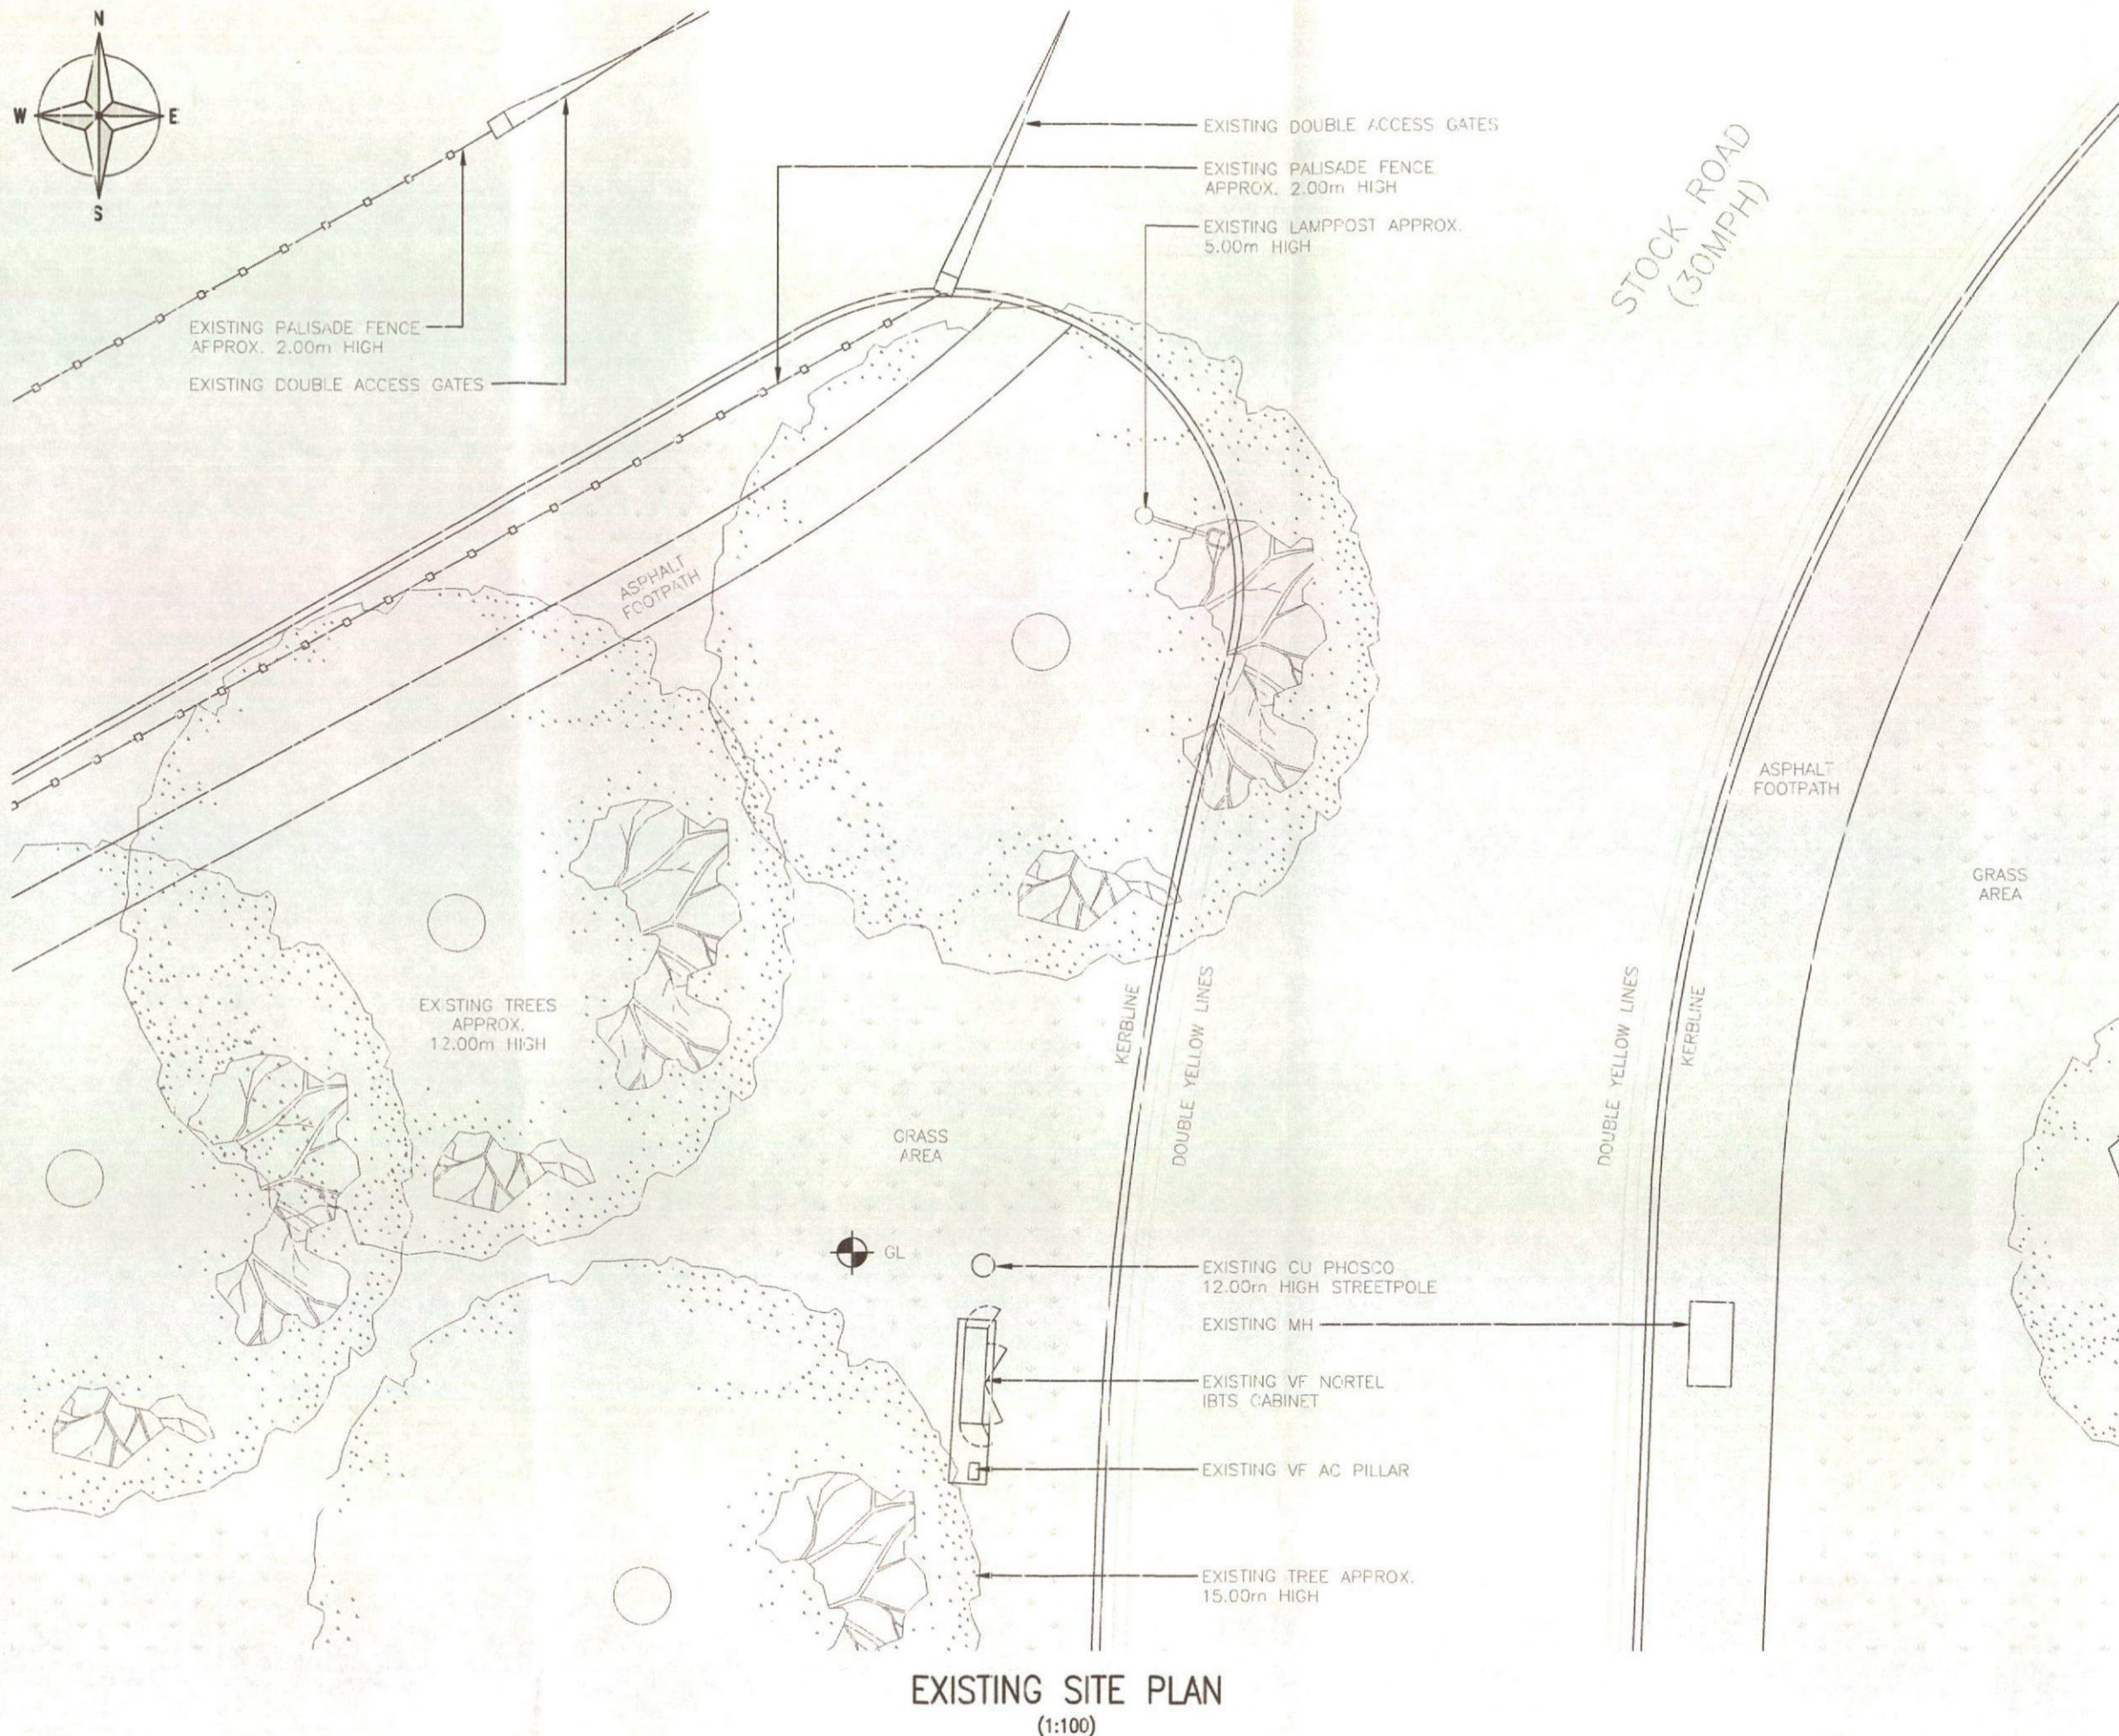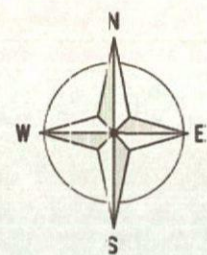

EXISTING SITE PLAN
(1:100)

ALL DIMENSIONS ARE IN mm UNLESS NOTED OTHERWISE

N.G.R. E: 433368 N: 406554

CONCESSION REQUIRED NO

NOTES:

REV	MODIFICATION	BY	CH	DATE
A	Issued for Approval	SPD	DS	27.11.14

CLARKE
telecom
Purington House, Stock Lane, Cladderton,
Oldham, OL5 9EY
Tel: 0161 785 4500
Fax: 0161 785 4501
Web: www.clarke-telecom.com



CTIL - BEACON

Cell Name Opt.

STOCK LANE SW -

Cell ID No

CTIL	TEF	VF
114506	071716	35525

Site Address / Contact Details

STOCK LANE
BARNLEY
SOUTH YORKSHIRE
S75 2DS

Drawing Title:
EXISTING SITE PLAN

Purpose of Issue:
PLANNING

Drawing Number:
200

Survived By: SH Original Sheet Size: A3



Drawn: SPD Date: 27.11.14 Checked: DS Date: 27.11.14

Dwg
Rev:

A

Pack
Issue:

A

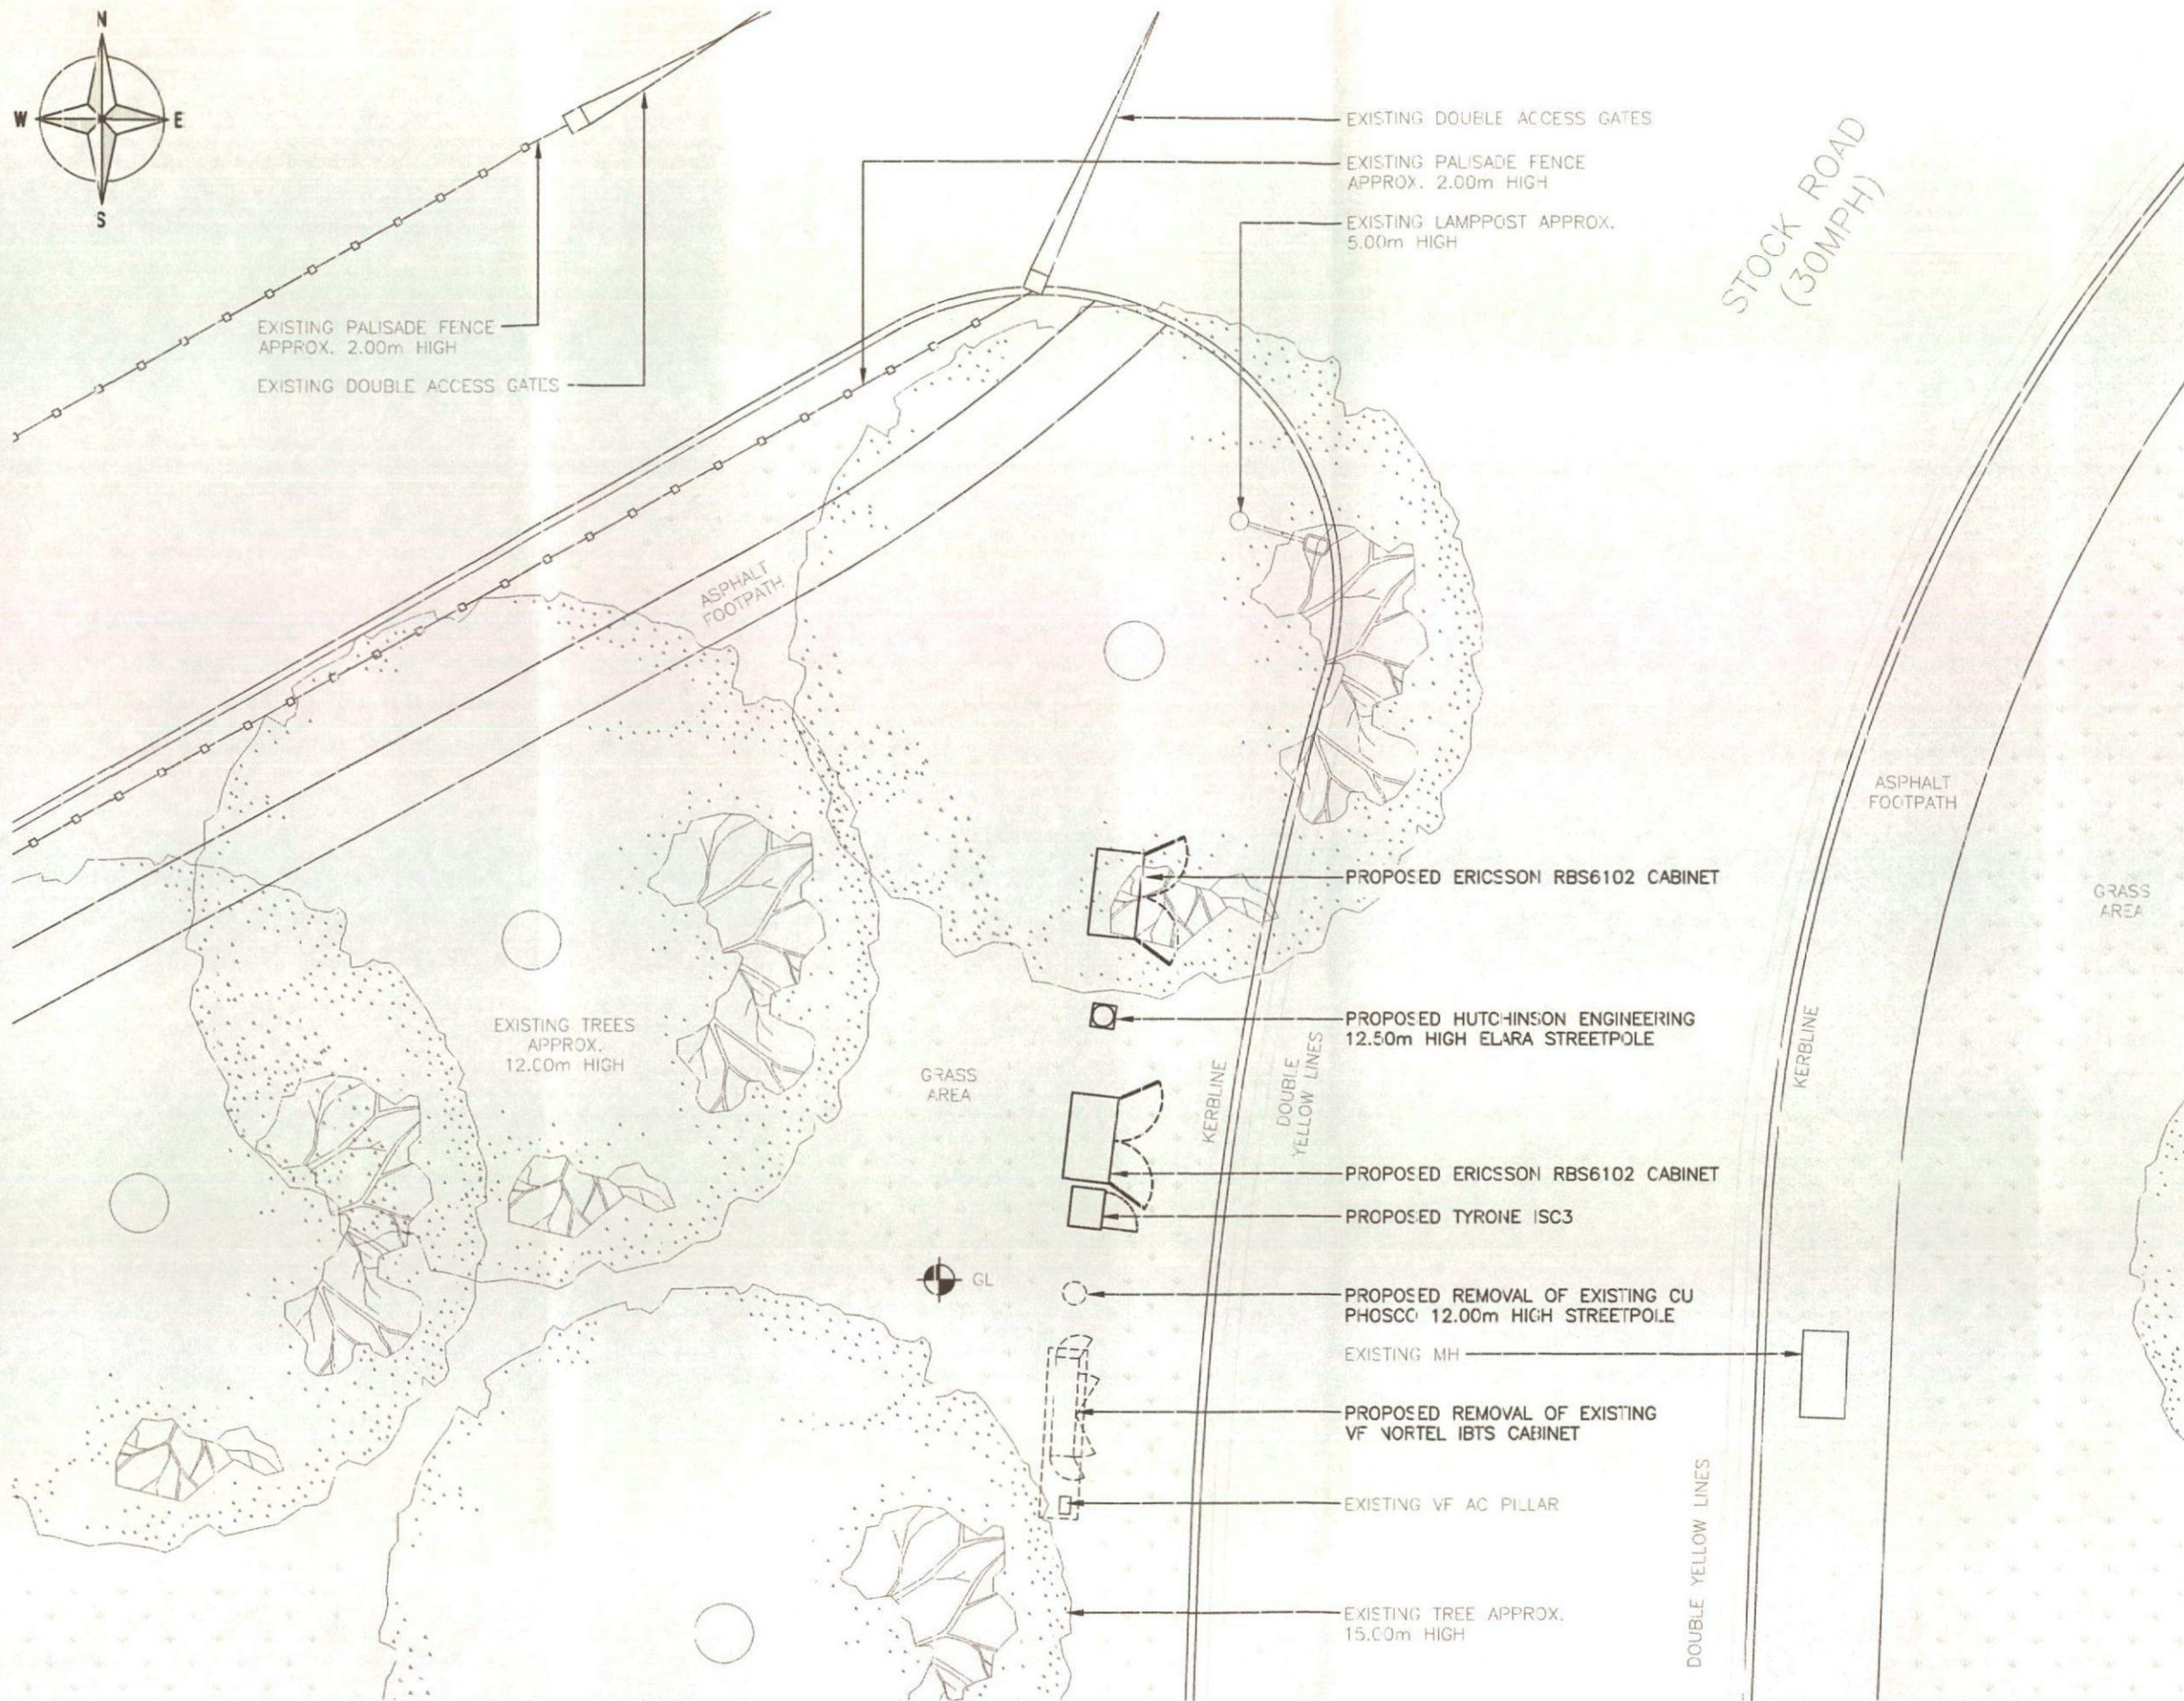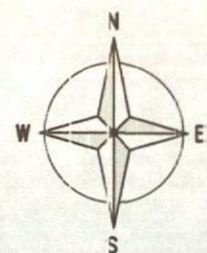

PROPOSED SITE PLAN
(1:100)

The drawings comply with TEF & Vodafone Standard ICNIRP guidelines.
Designed in accordance with CTIL document: SDN0008

ALL DIMENSIONS ARE IN mm UNLESS NOTED OTHERWISE

N.G.R. E: 433368 N: 406554

CONCESSION REQUIRED NO

NOTES:

REV	MODIFICATION	BY	CH	DATE
A	Issued for Approval	SPD	DS	27.11.14

CLARKE
telecom
Partington House, Stock Lane, Cladderton,
Oldham, OL1 9EY
Tel: 0161 785 4500
Fax: 0161 785 4501
Web: www.clarke-telecom.com

O₂

CTIL - BEACON

Cell Name	Opt.
STOCK LANE SW	-

Cell ID No
CTIL
TEF
VF
114506
071716
35525

EXISTING TREE +15.00m AGL

TOP OF EXISTING ANTENNAS +11.90m AGL

U/S OF EXISTING ANTENNAS +10.50m AGL

EXISTING PALISADE FENCE
APPROX. 2.00m HIGH

EXISTING GARAGES

G.L.

EXISTING CU PHOSCO
12.00m HIGH STREETPOLE

EXISTING VF NORTEL
IBTS CABINET

EXISTING VF AC PILLAR

TOP OF EXISTING PCLE +12.00m AGL

TOP OF EXISTING TREES +12.00m AGL

EXISTING LAMPPOST +5.00m AGL

EXISTING EAST ELEVATION
(1:100)

ALL DIMENSIONS ARE IN mm UNLESS NOTED OTHERWISE

N.G.R. E: 433368 N: 406554

CONCESSION REQUIRED NO

NOTES:

REV	MODIFICATION	BY	CH	DATE
A	Issued for Approval	SPD	DS	27.11.14

CLARKE
telecom
Purington House, Stock Lane, Cladderton,
Oldham, OL1 9EY
Tel: 0161 785 4500
Fax: 0161 785 4501
Web: www.clarke-telecom.com

O₂

CTIL - BEACON

Cell Name Opt.

STOCK LANE SW -

Cell ID No

CTIL	TEF	VF
114506	071716	35525

Site Address / Contact Details

STOCK LANE
BARNLEY
SOUTH YORKSHIRE
S75 2DS

Drawing Title:
EXISTING EAST ELEVATION

Purpose of issue: PLANNING Dwg Rev:

Drawing Number: 300 A

Survived By: SH Original Sheet Size: A3 Pack Issue:

Drawn: SPD Date: 27.11.14 Checked: DS Date: 27.11.14 A