


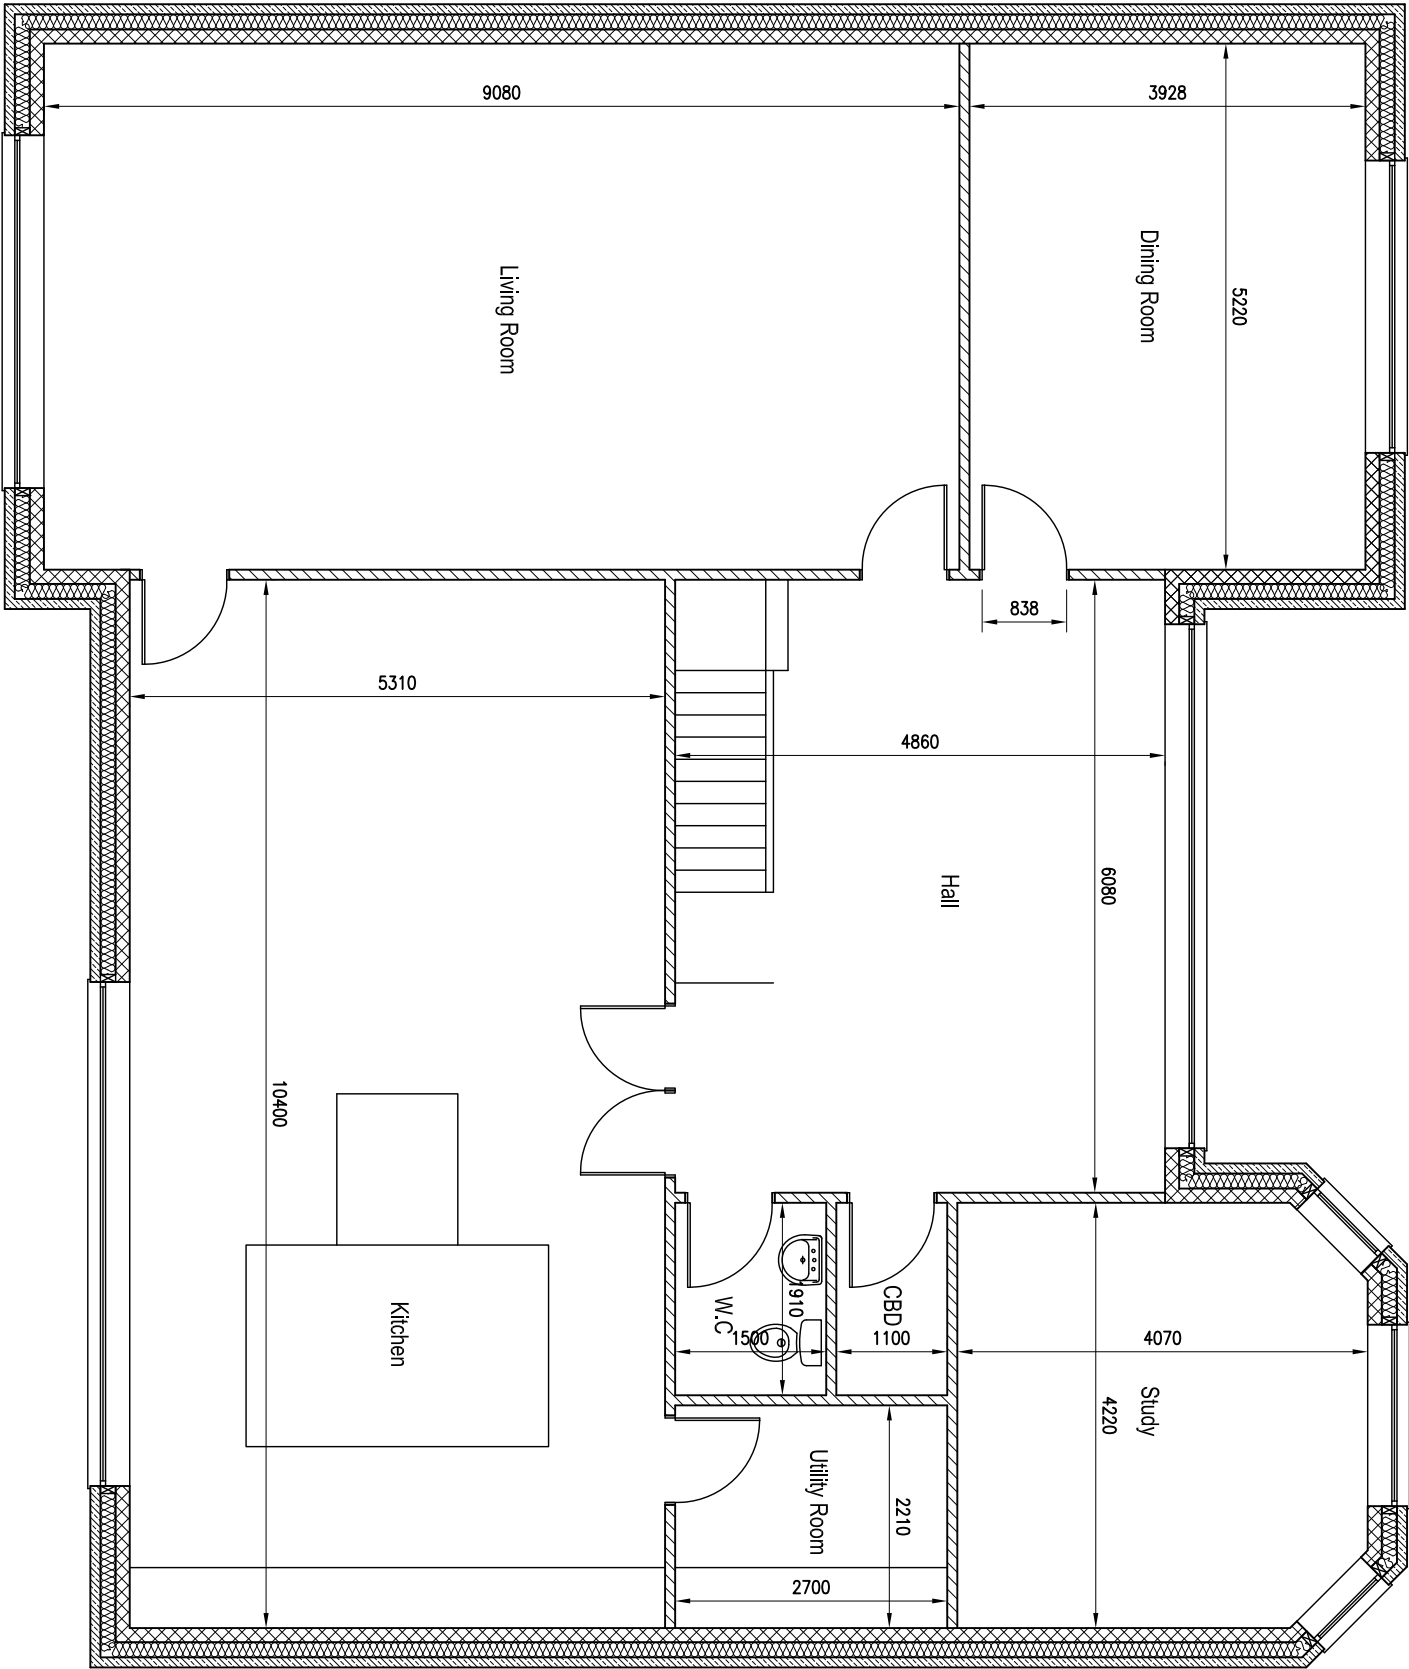

Ground Floor Plan

Scale 1:75

										Client		Job Title		 E2A Designs Ltd 8 Pennine View Barnsley, S. Yorks, S74 0FL +44 (0) 1226 889 841 www.e2a-designs.co.uk										Drawing Title			
										Mr and Mrs Younger		Proposed New Dwelling Woodroyd Gardens Wood Walk, Wombwell												Plot 5 Ground Floor Plan			
																								Drawing Status			
																								PLANNING ISSUE			
-										07/04/14		CY		CY		CY		Job No		Drawing No		Issue					
Planning Issue																		1000		P-04		-					
Issue		Date		By		Chkd		Appd																			