




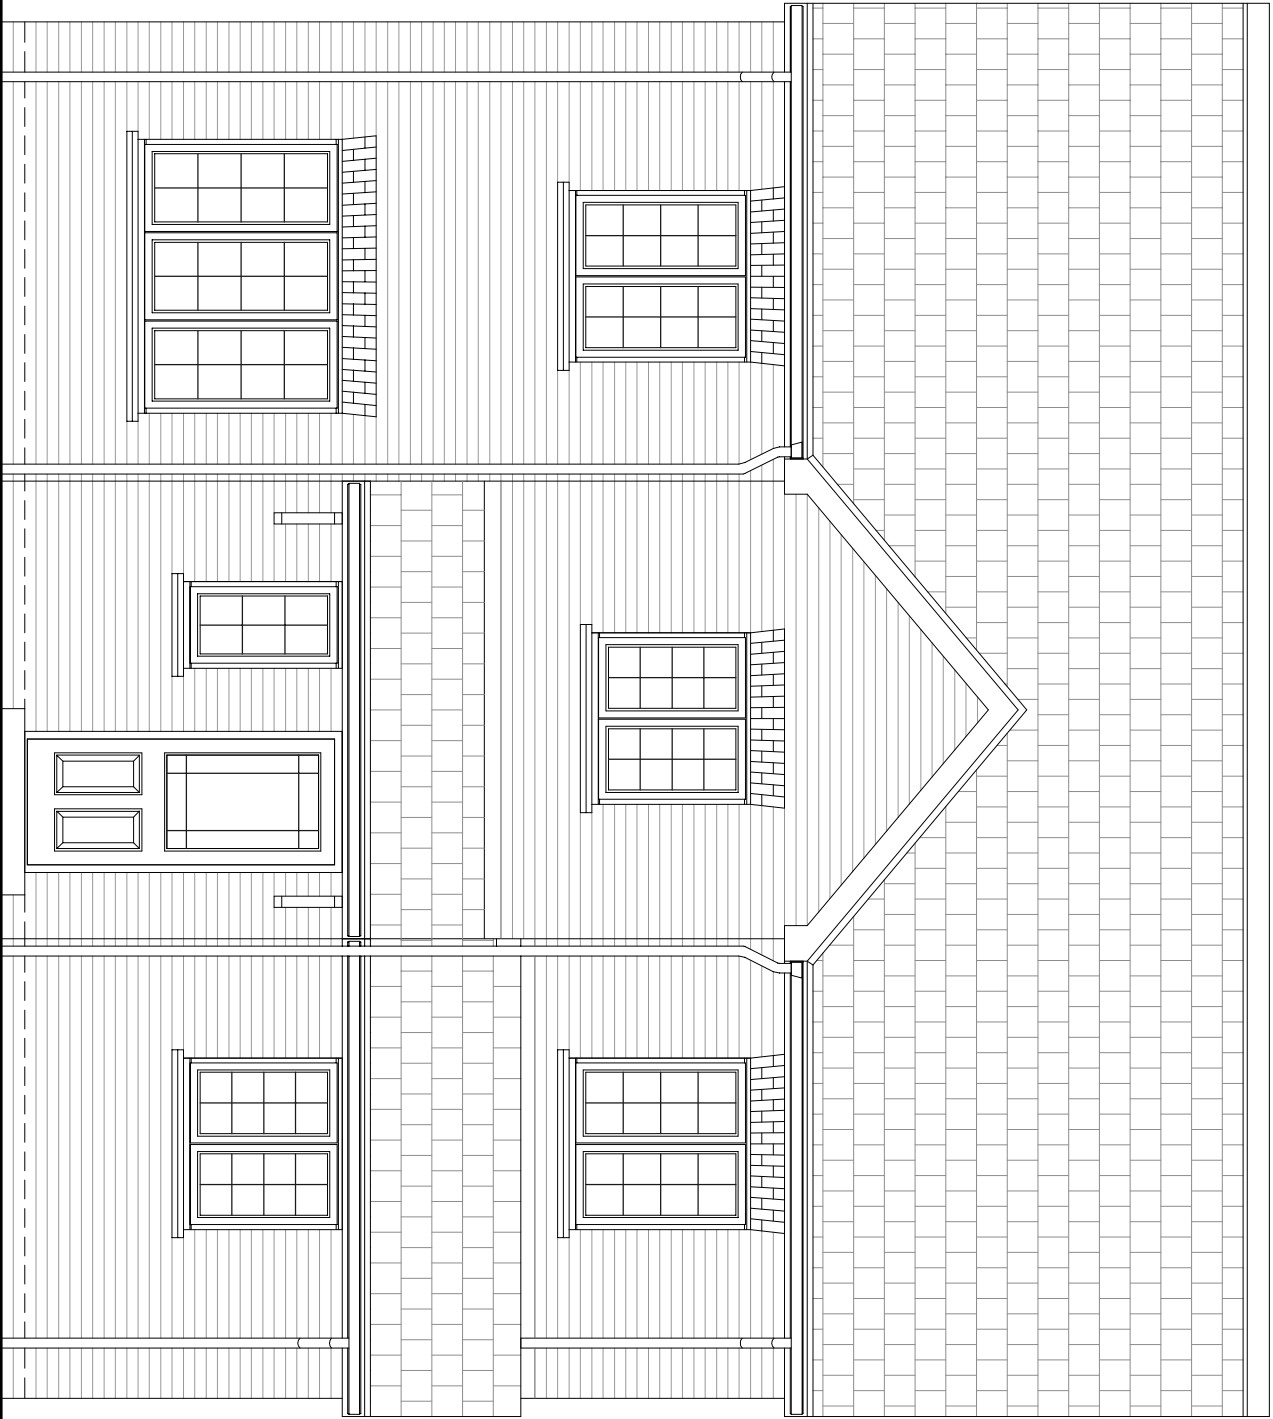


FRONT ELEVATION

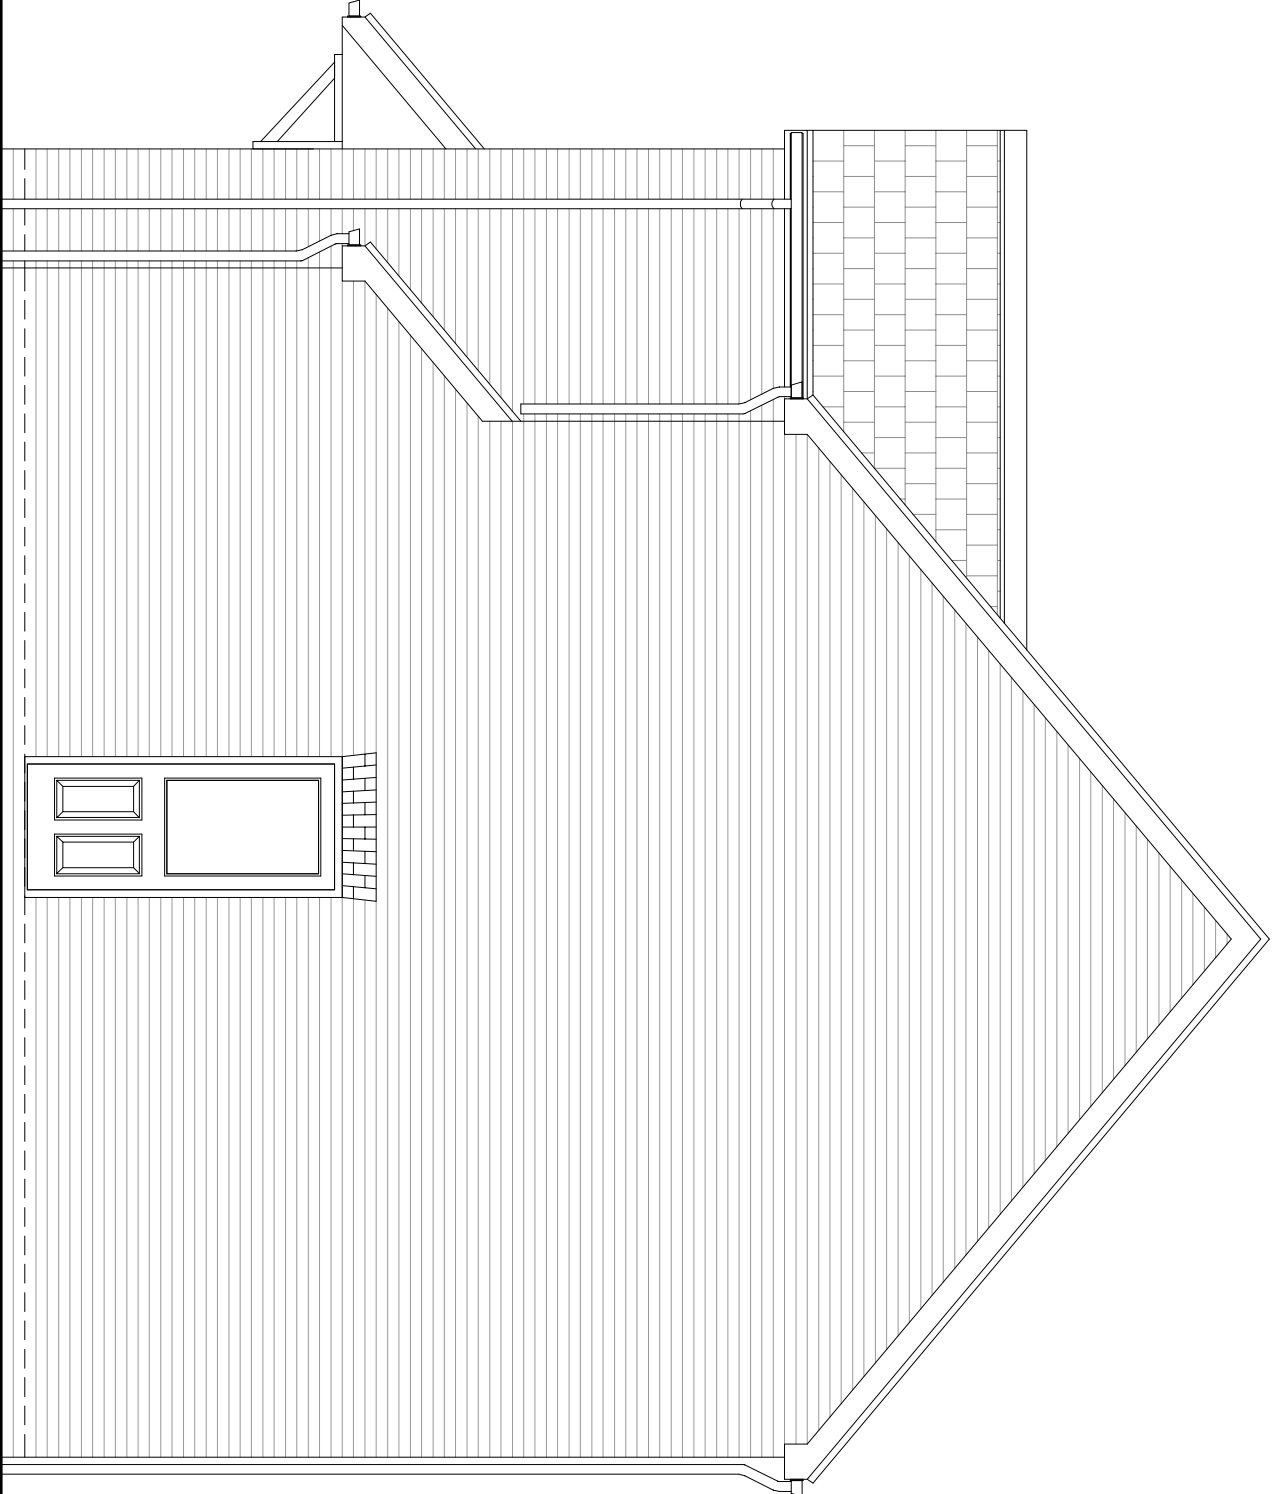


SIDE ELEVATION

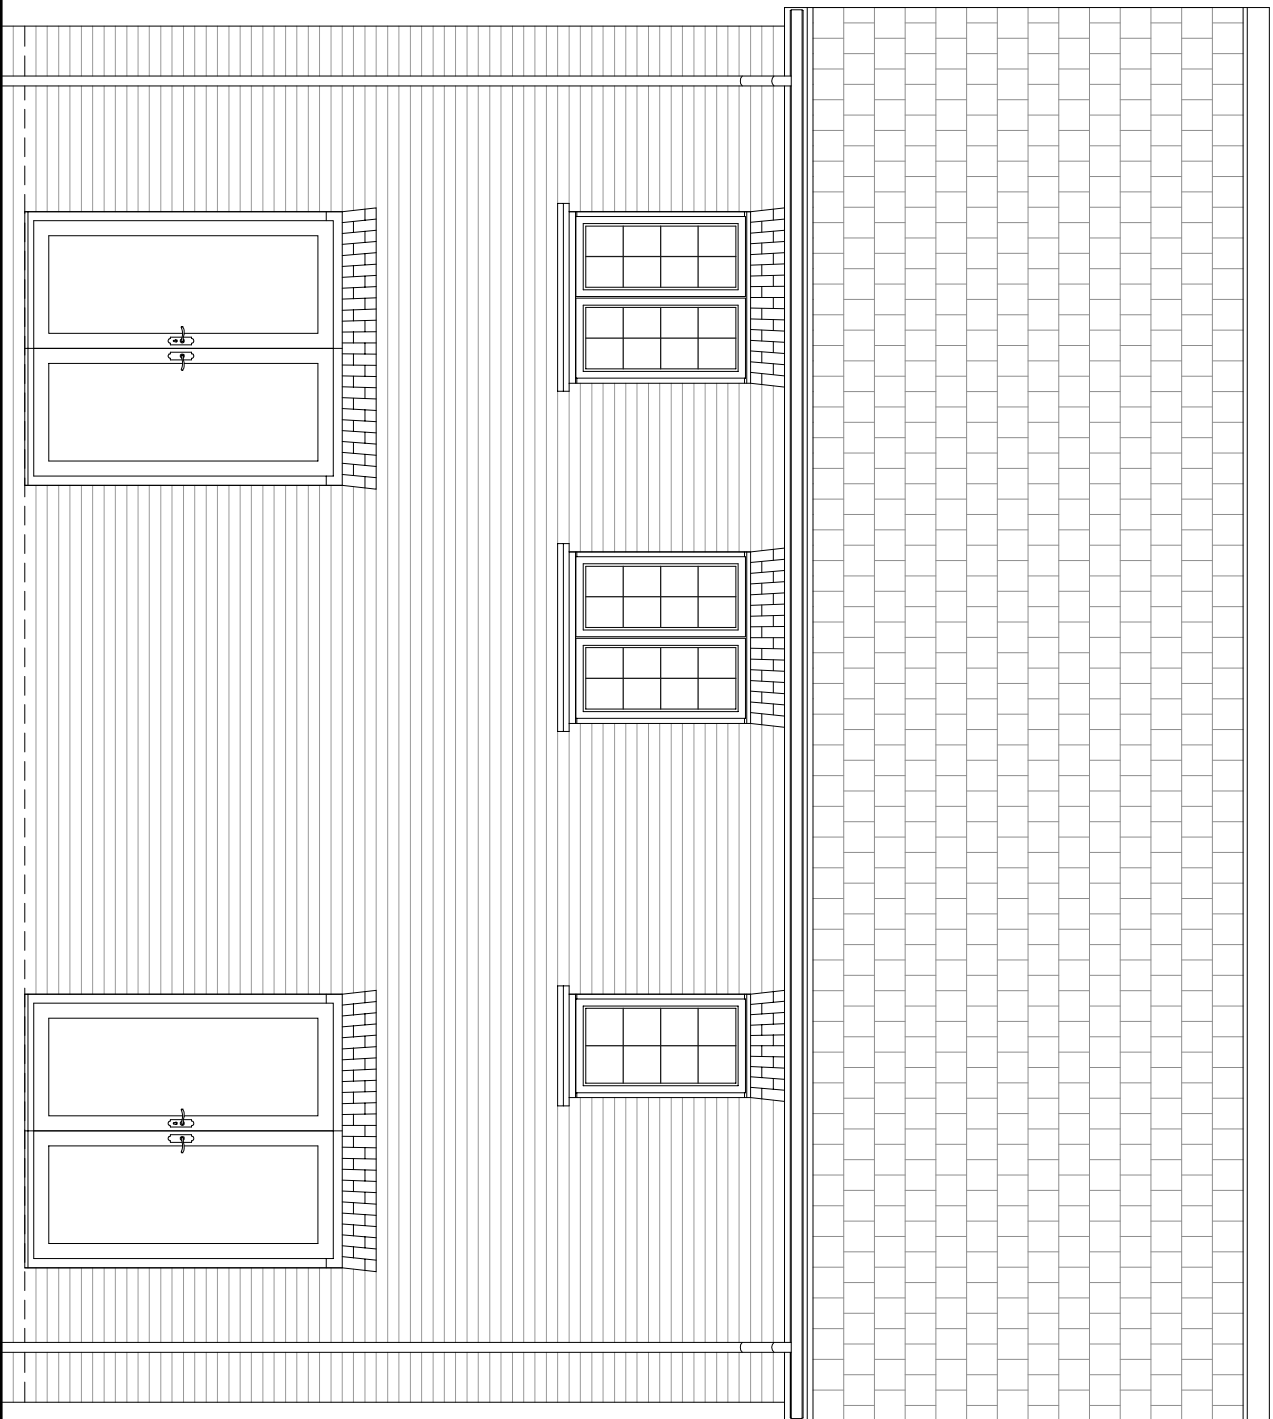


REAR ELEVATION

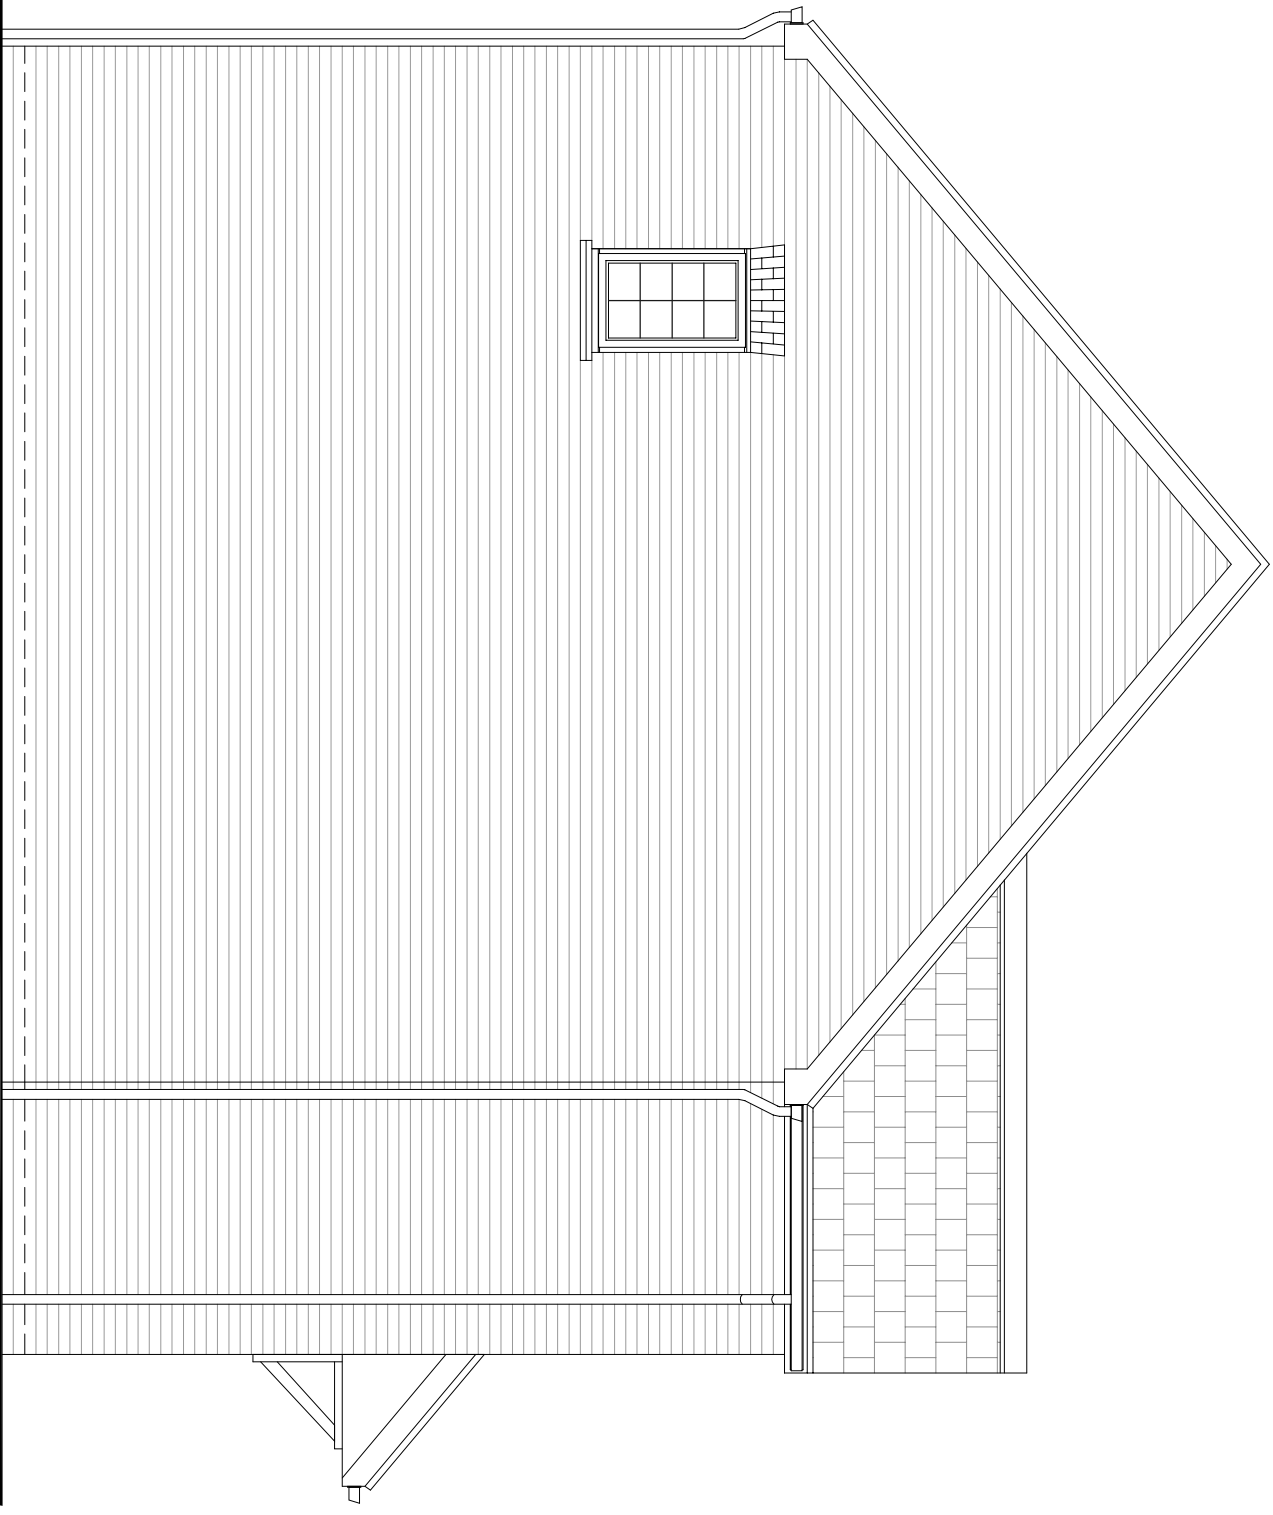


SIDE ELEVATION

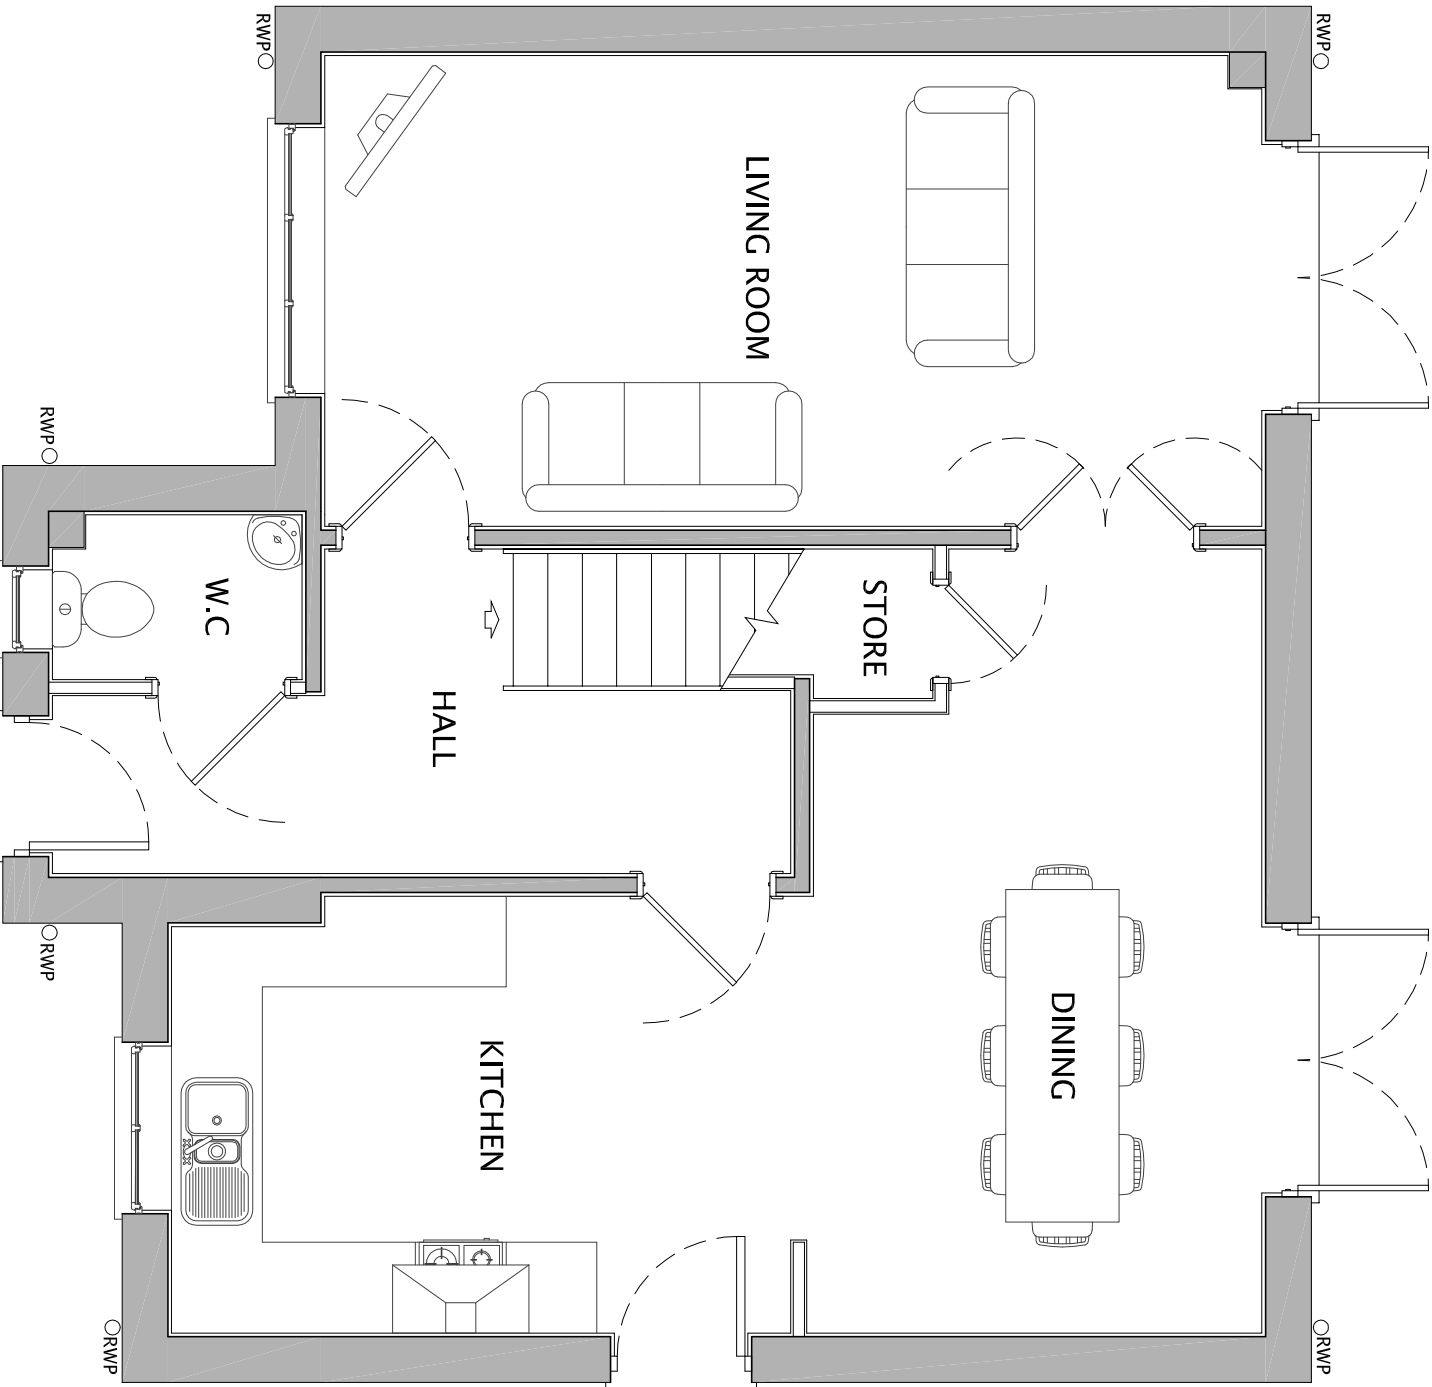

GROUND FLOOR

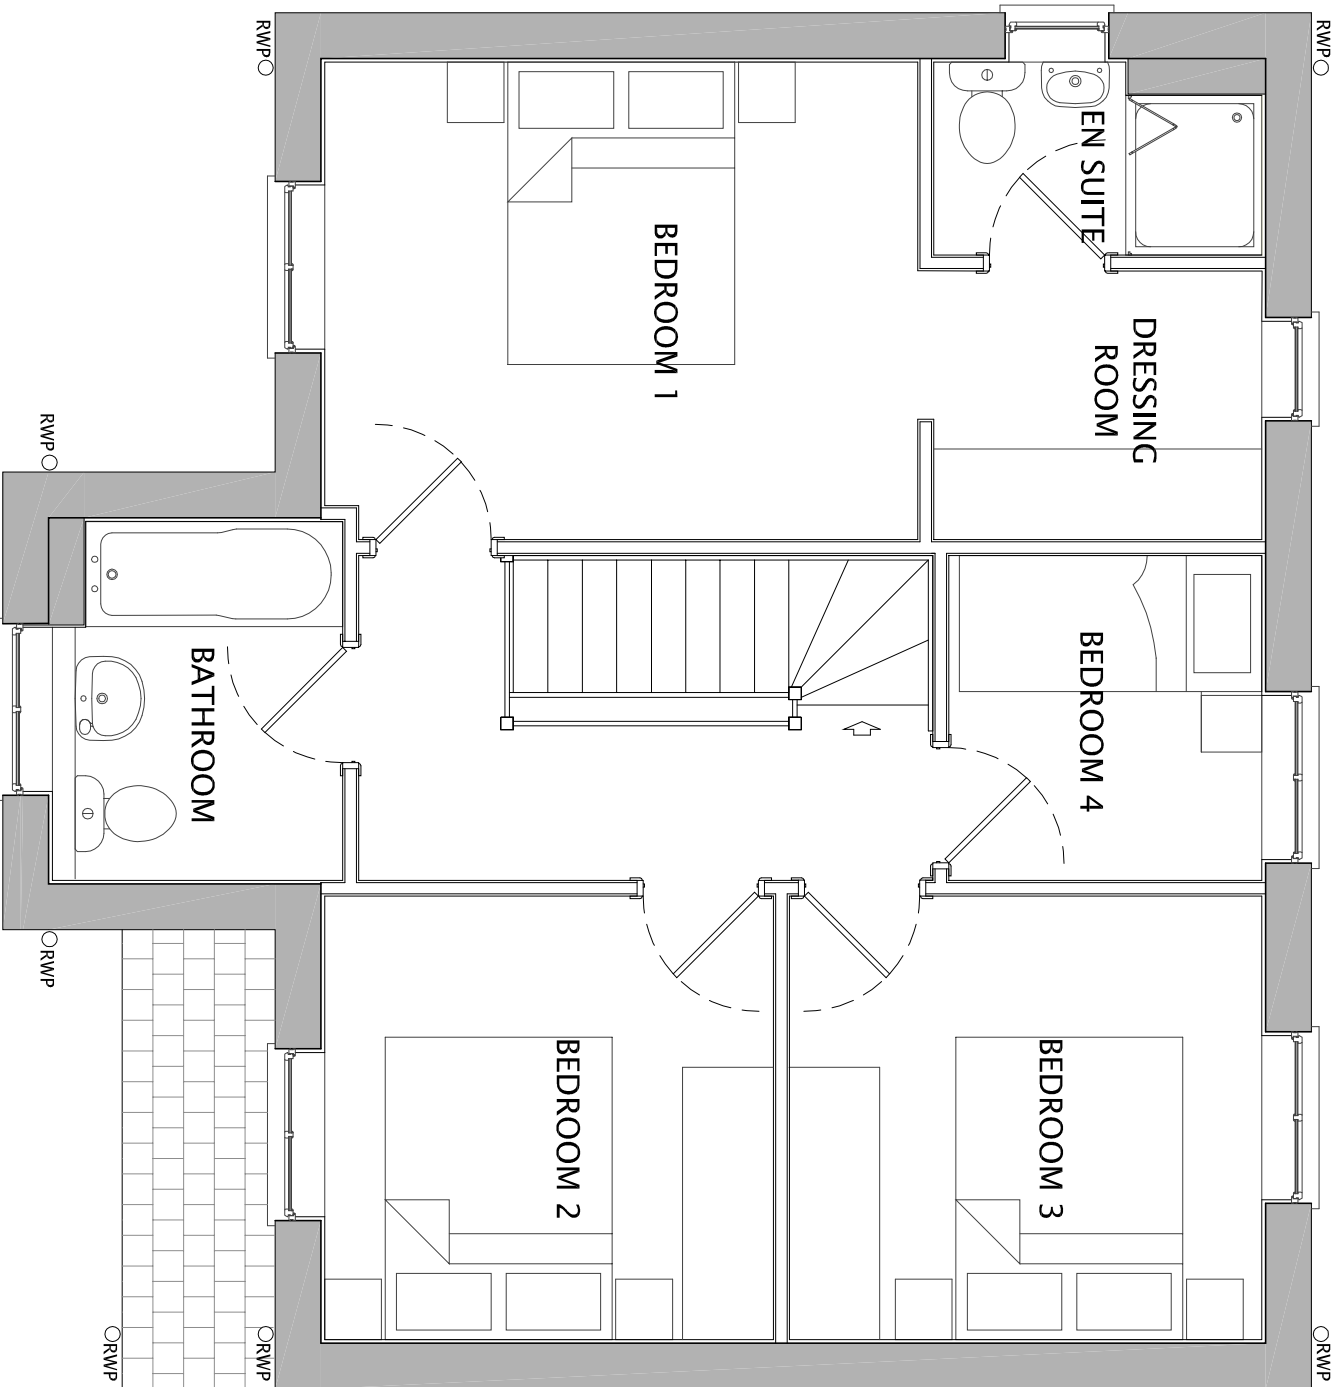

FIRST FLOOR

 

Do not scale of this drawing - Only figures dimensions to be taken from this drawing. Drawings based on Ordnance Survey and/or existing record drawings. Designer and Drawing content subject to Site Survey, Structural Survey, Site Investigations, Planning and Statutory Requirements and Approval. AutoCAD reproduction from Ordnance Survey Maps with permission of the Controller of Her Majesty's Stationery Office. Crown Copyright reserved.



CLIENT: NETHERTON HOMES
DRAWING NUMBER: P14.4905.19
PROJECT: PROPOSED RESIDENTIAL DEVELOPMENT,
WEST OF WAKEFIELD ROAD, MAPLEWELL
DRAWING: SALISBURY HOUSETYPE (AS)
PLANNING DRAWINGS
SCALE @ A1: 1:50
DRAWN: RMB
CHECKED: RMB
DATE: OCT 15
DATE: OCT 15
14 MARBURY COURT / CALDER PARK / WAKEFIELD / WF4 3FL
01924 383322 / www.jpssoc.co.uk / info@jpssoc.co.uk
Preparation is a trade mark of JRP, a company limited by guarantee.