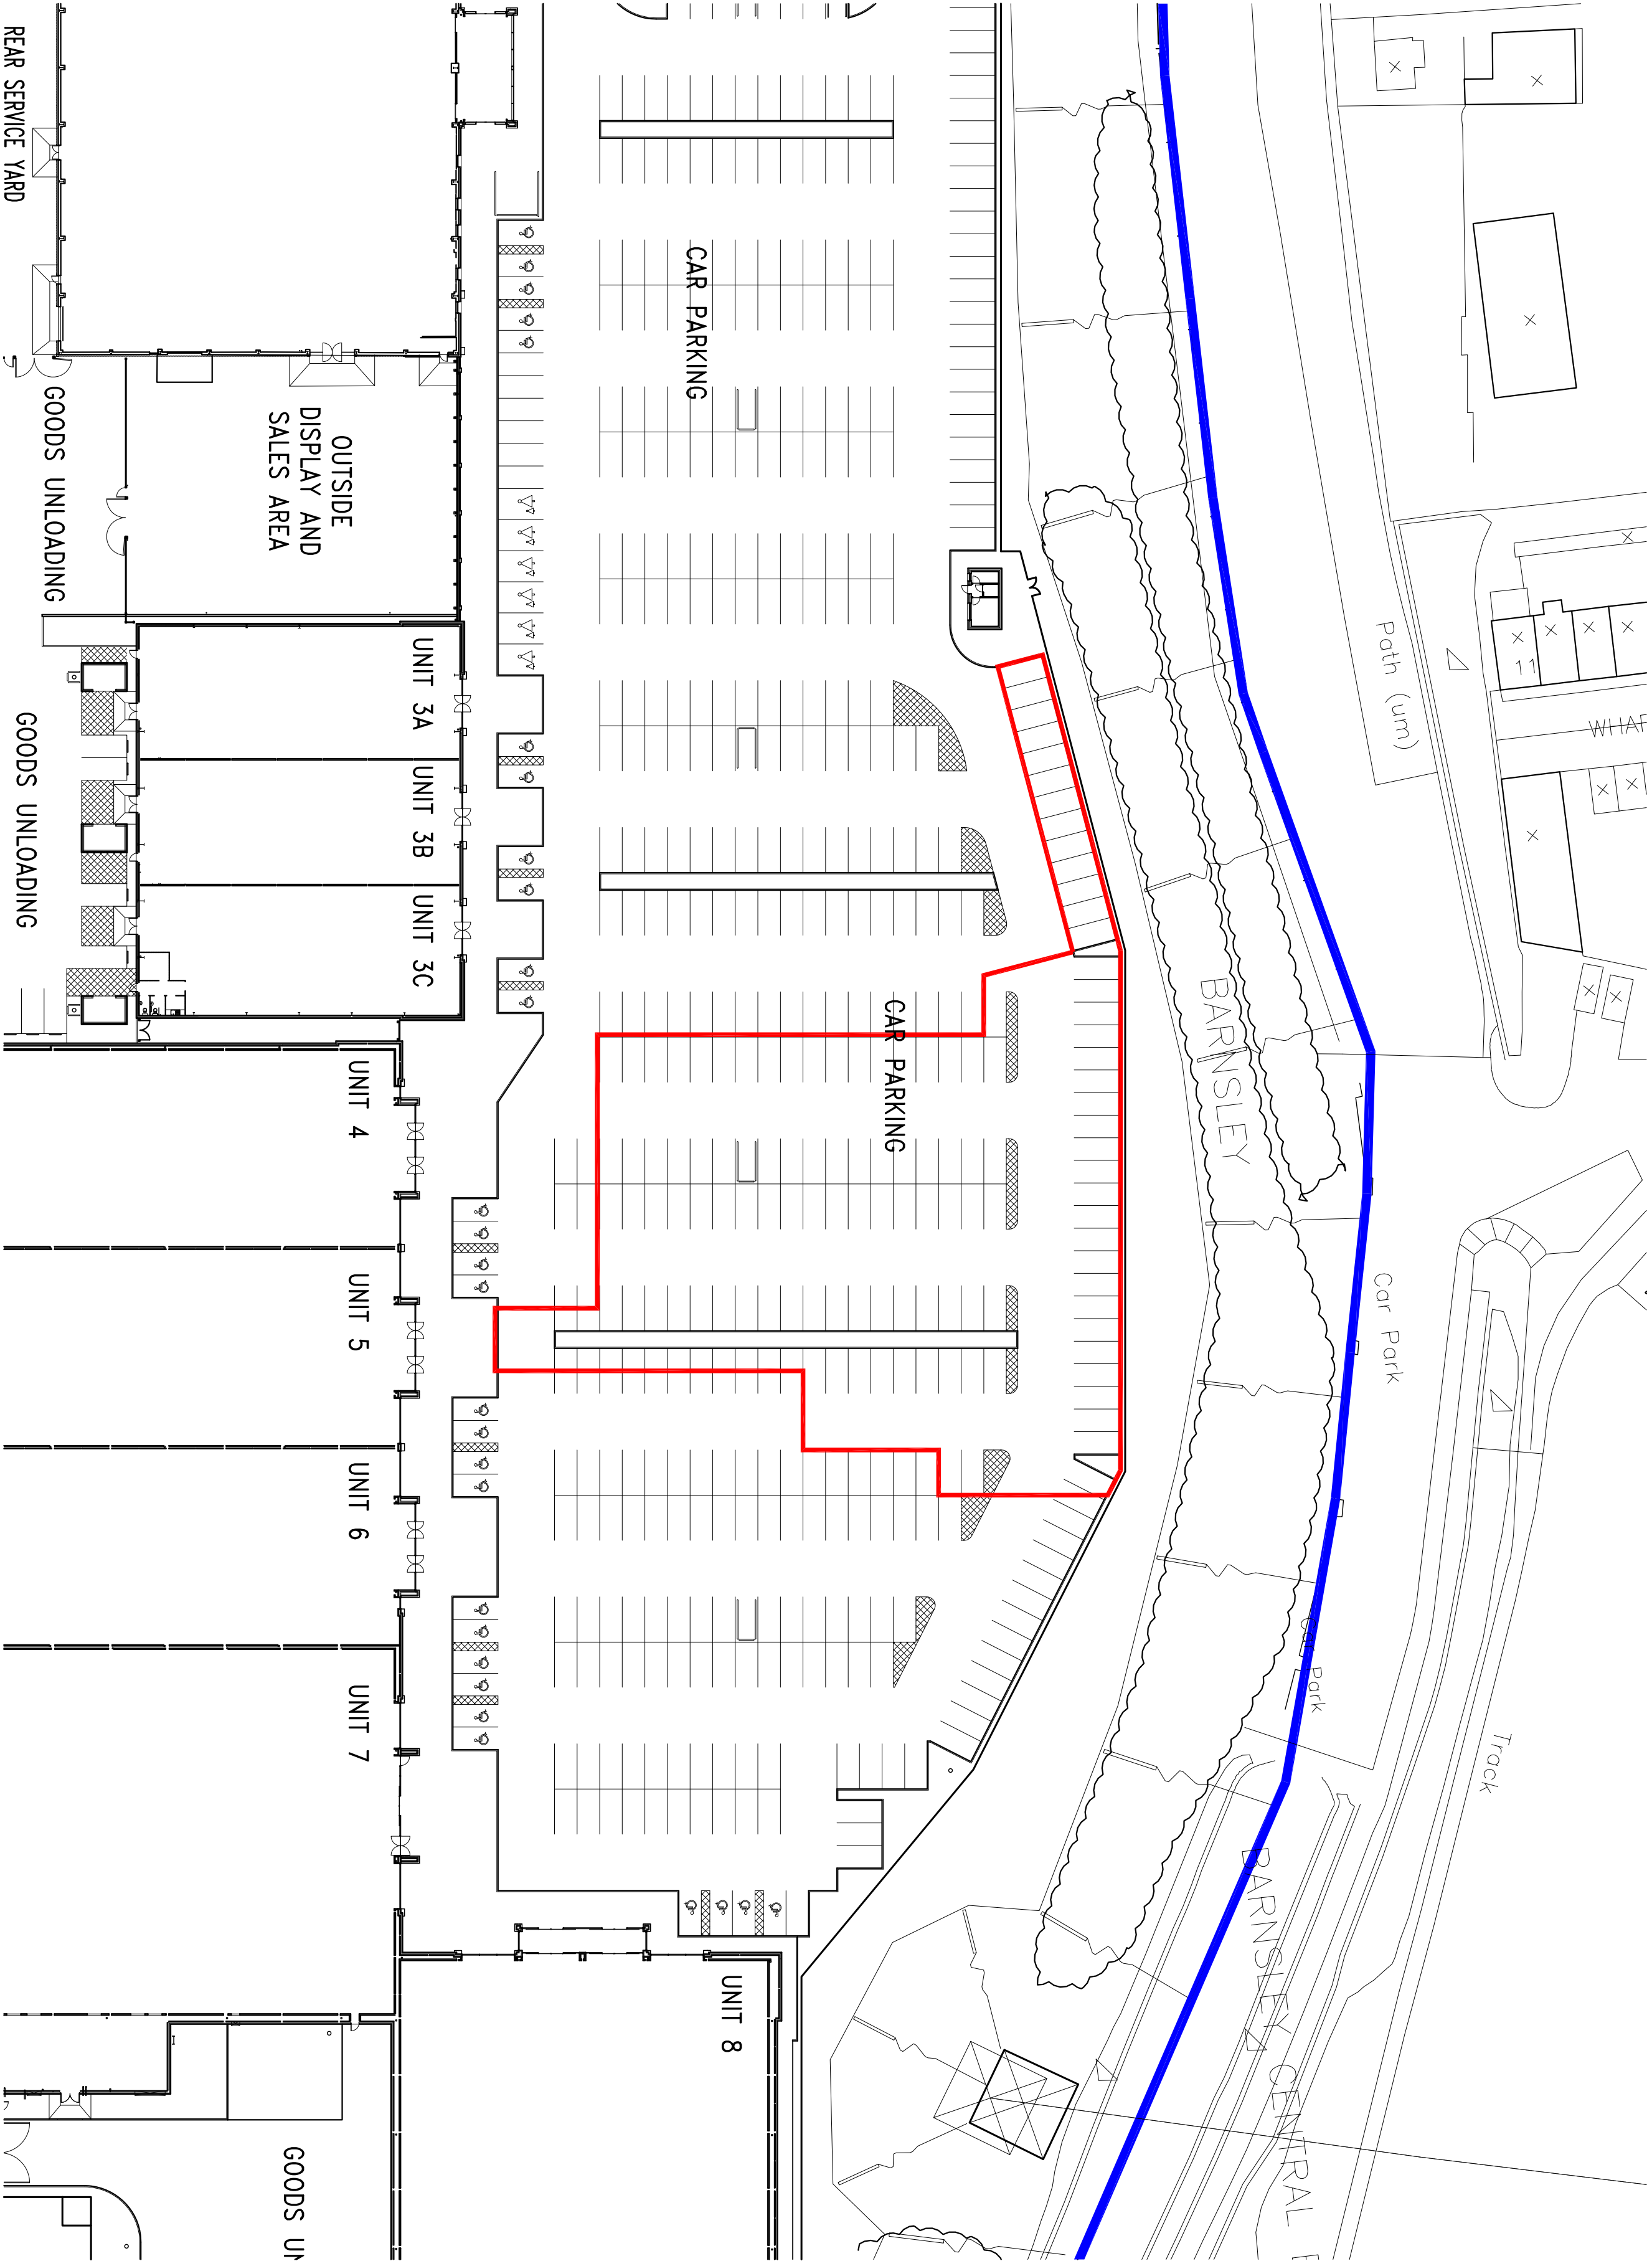


A	EXTENT OF RED LINE UPDATED.	10.09.18	VS	GB
Rev	Description	Date	By	Chk

Status	Purpose for Issue	
Planning	☒ Tender	☐
Construction	☐ As Built	☐ PLANNING

Client
PEEL DEVELOPMENTS (UK) LTD

Contract
PROPOSED DEVELOPMENT
STARBUCKS
HARBOROUGH HILL ROAD, BARNSLEY

Drawing
EXISTING SITE PLAN

bateandtaylor

architects

macintosh house

4a cambridge street

manchester m1 5g9

tel: 01 61 236 0999

fax: 01 61 236 0404

mail@bate-taylor.co.uk

www.bate-taylor.co.uk

macintosh house

4a cambridge street

manchester m1 5g9

tel: 01 61 236 0999

fax: 01 61 236 0404

mail@bate-taylor.co.uk

Drawing No.	MH1124-02	Revision	A
Scales	1:500 @ A2	Date	AUGUST '18
Drawn	VS	Checked	GB

This drawing is the copyright of the Architect and may not be reproduced without licence.
DO NOT scale from this drawing.

01

Existing Site Plan

Scale 1:500 @ A2

