


location plan 1:1250

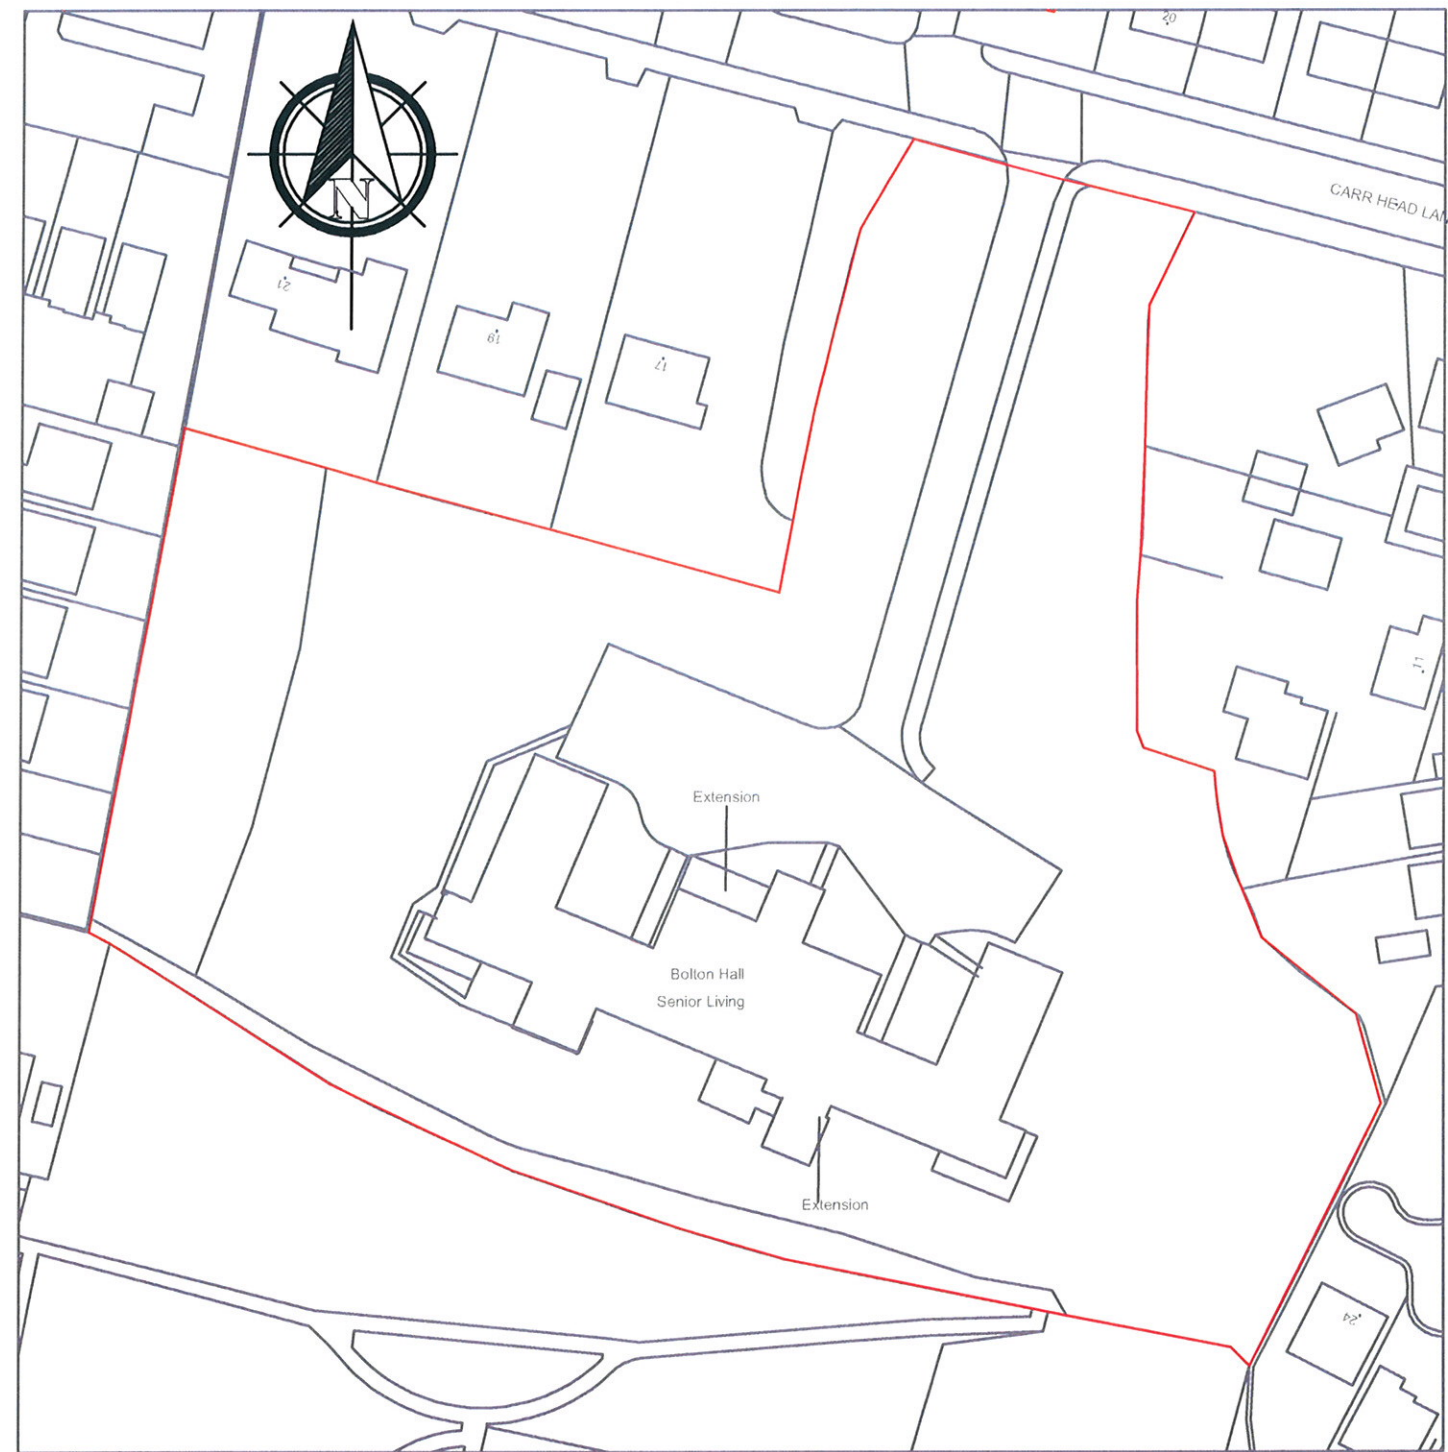

J MURRAY MCIQB
4 BROOKSIDE CLOSE, HACKENTHORPE
SHEFFIELD S12 4LE 0114 247 0602

TITLE	
Bolton Hall Senior Living Carr Head Lane Bolton on Dearne S63 8DA	
CLIENT	

Location plan


DATE 15/4/2014 SCALE 1:1250 @A4

DRAWING No.
OS location plan

REVISION | | | | |


proposed extensions

Bolton Hall-Senior Living

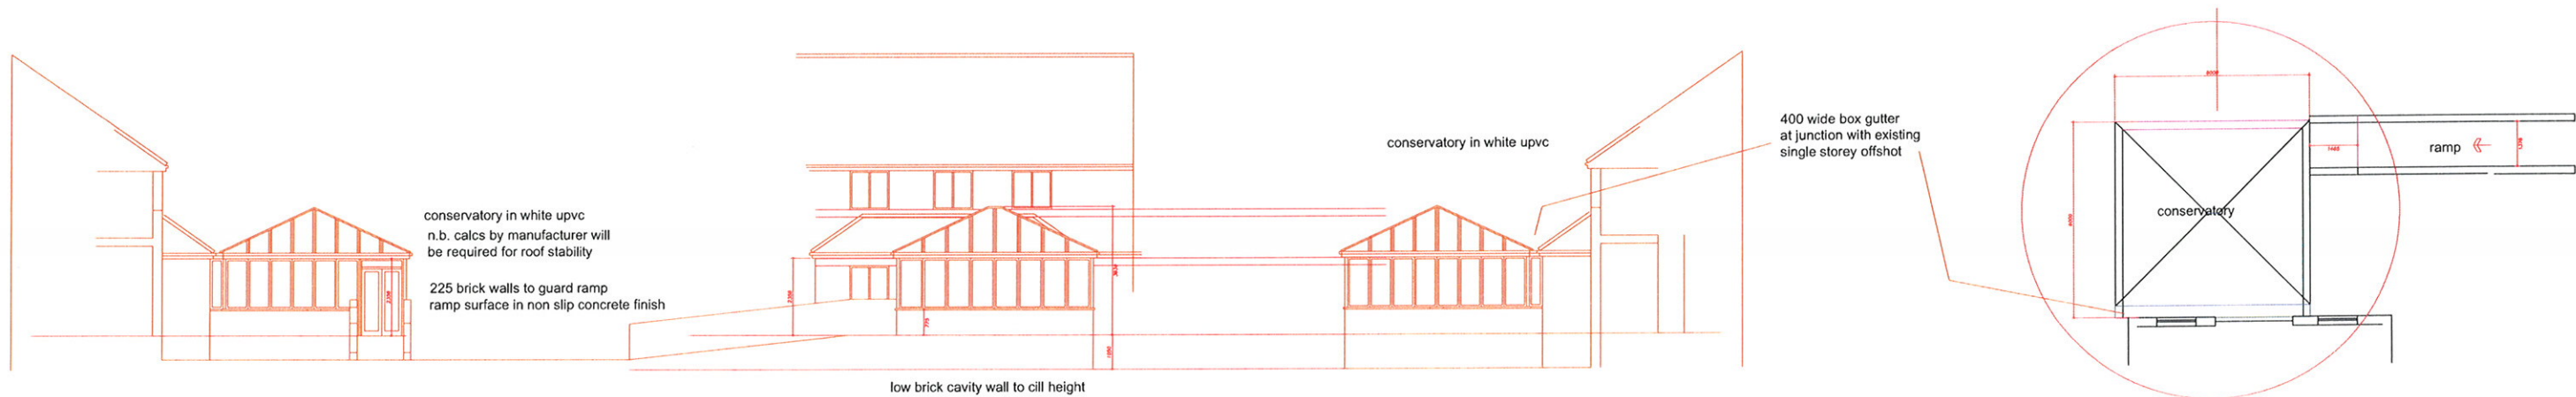

West elevation as proposed Part rear (South) elevation as proposed East elevation as proposed roof plan as proposed

extension 1-conservatory/ramp

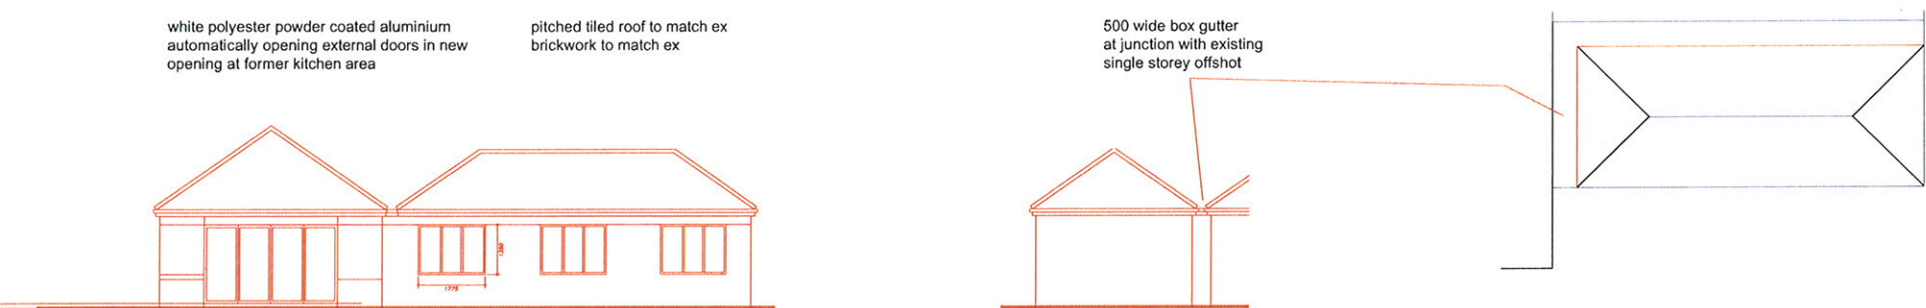

Part front (North) elevation as proposed West elevation as proposed roof plan as proposed

extension 2-offices/concourse/remodelled entrance

Do not scale, work only to figured dimensions.
All work to be carried out in accordance with the Building Regulations and to the satisfaction of the District Building Surveyor. This drawing prepared for Local Authority Building Planning Approvals only. Contractor MUST cost fully from a full site survey.

J MURRAY
4 BROOKSIDE CLOSE, HACKENTHORPE
SHEFFIELD S12 4LE 0114 247 0602

TITLE
ground floor plan proposed
Bolton Hall Care Home
S63 8DA

CLIENT **KEYSTONE**
asset management ltd

plans as proposed

DATE 14/4/2014 SCALE 1:100

DRAWING No.
bh/pp/02

REVISION | | | | |
STATUTORY APPROVALS